

ADDITION TO PUBLIC WORKS SERVICE CENTER TOWN OF ADDISON TEXAS


EDI Architects, Inc.
Interfield Engineering, Co.

INDEX OF SHEETS


COVER SHEET
SITE PLAN
CODE REVIEW SHEET
FIRST FLOOR PLAN
SECOND FLOOR PLAN
ROOF PLAN
ELEVATIONS
BUILDING CROSS SECTIONS
WALL SECTIONS
TOILET ROOMS AND ELEVATIONS
INTERIOR ELEVATIONS
ROOM FINISH SCHEDULE

DESIGN DEV. PK'G.
7 FEB. '88


SERVICE CENTER ADDITION

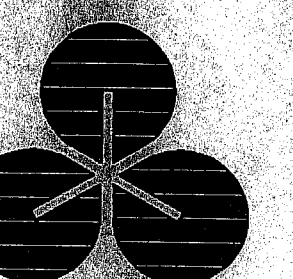

JOB NO SHEET

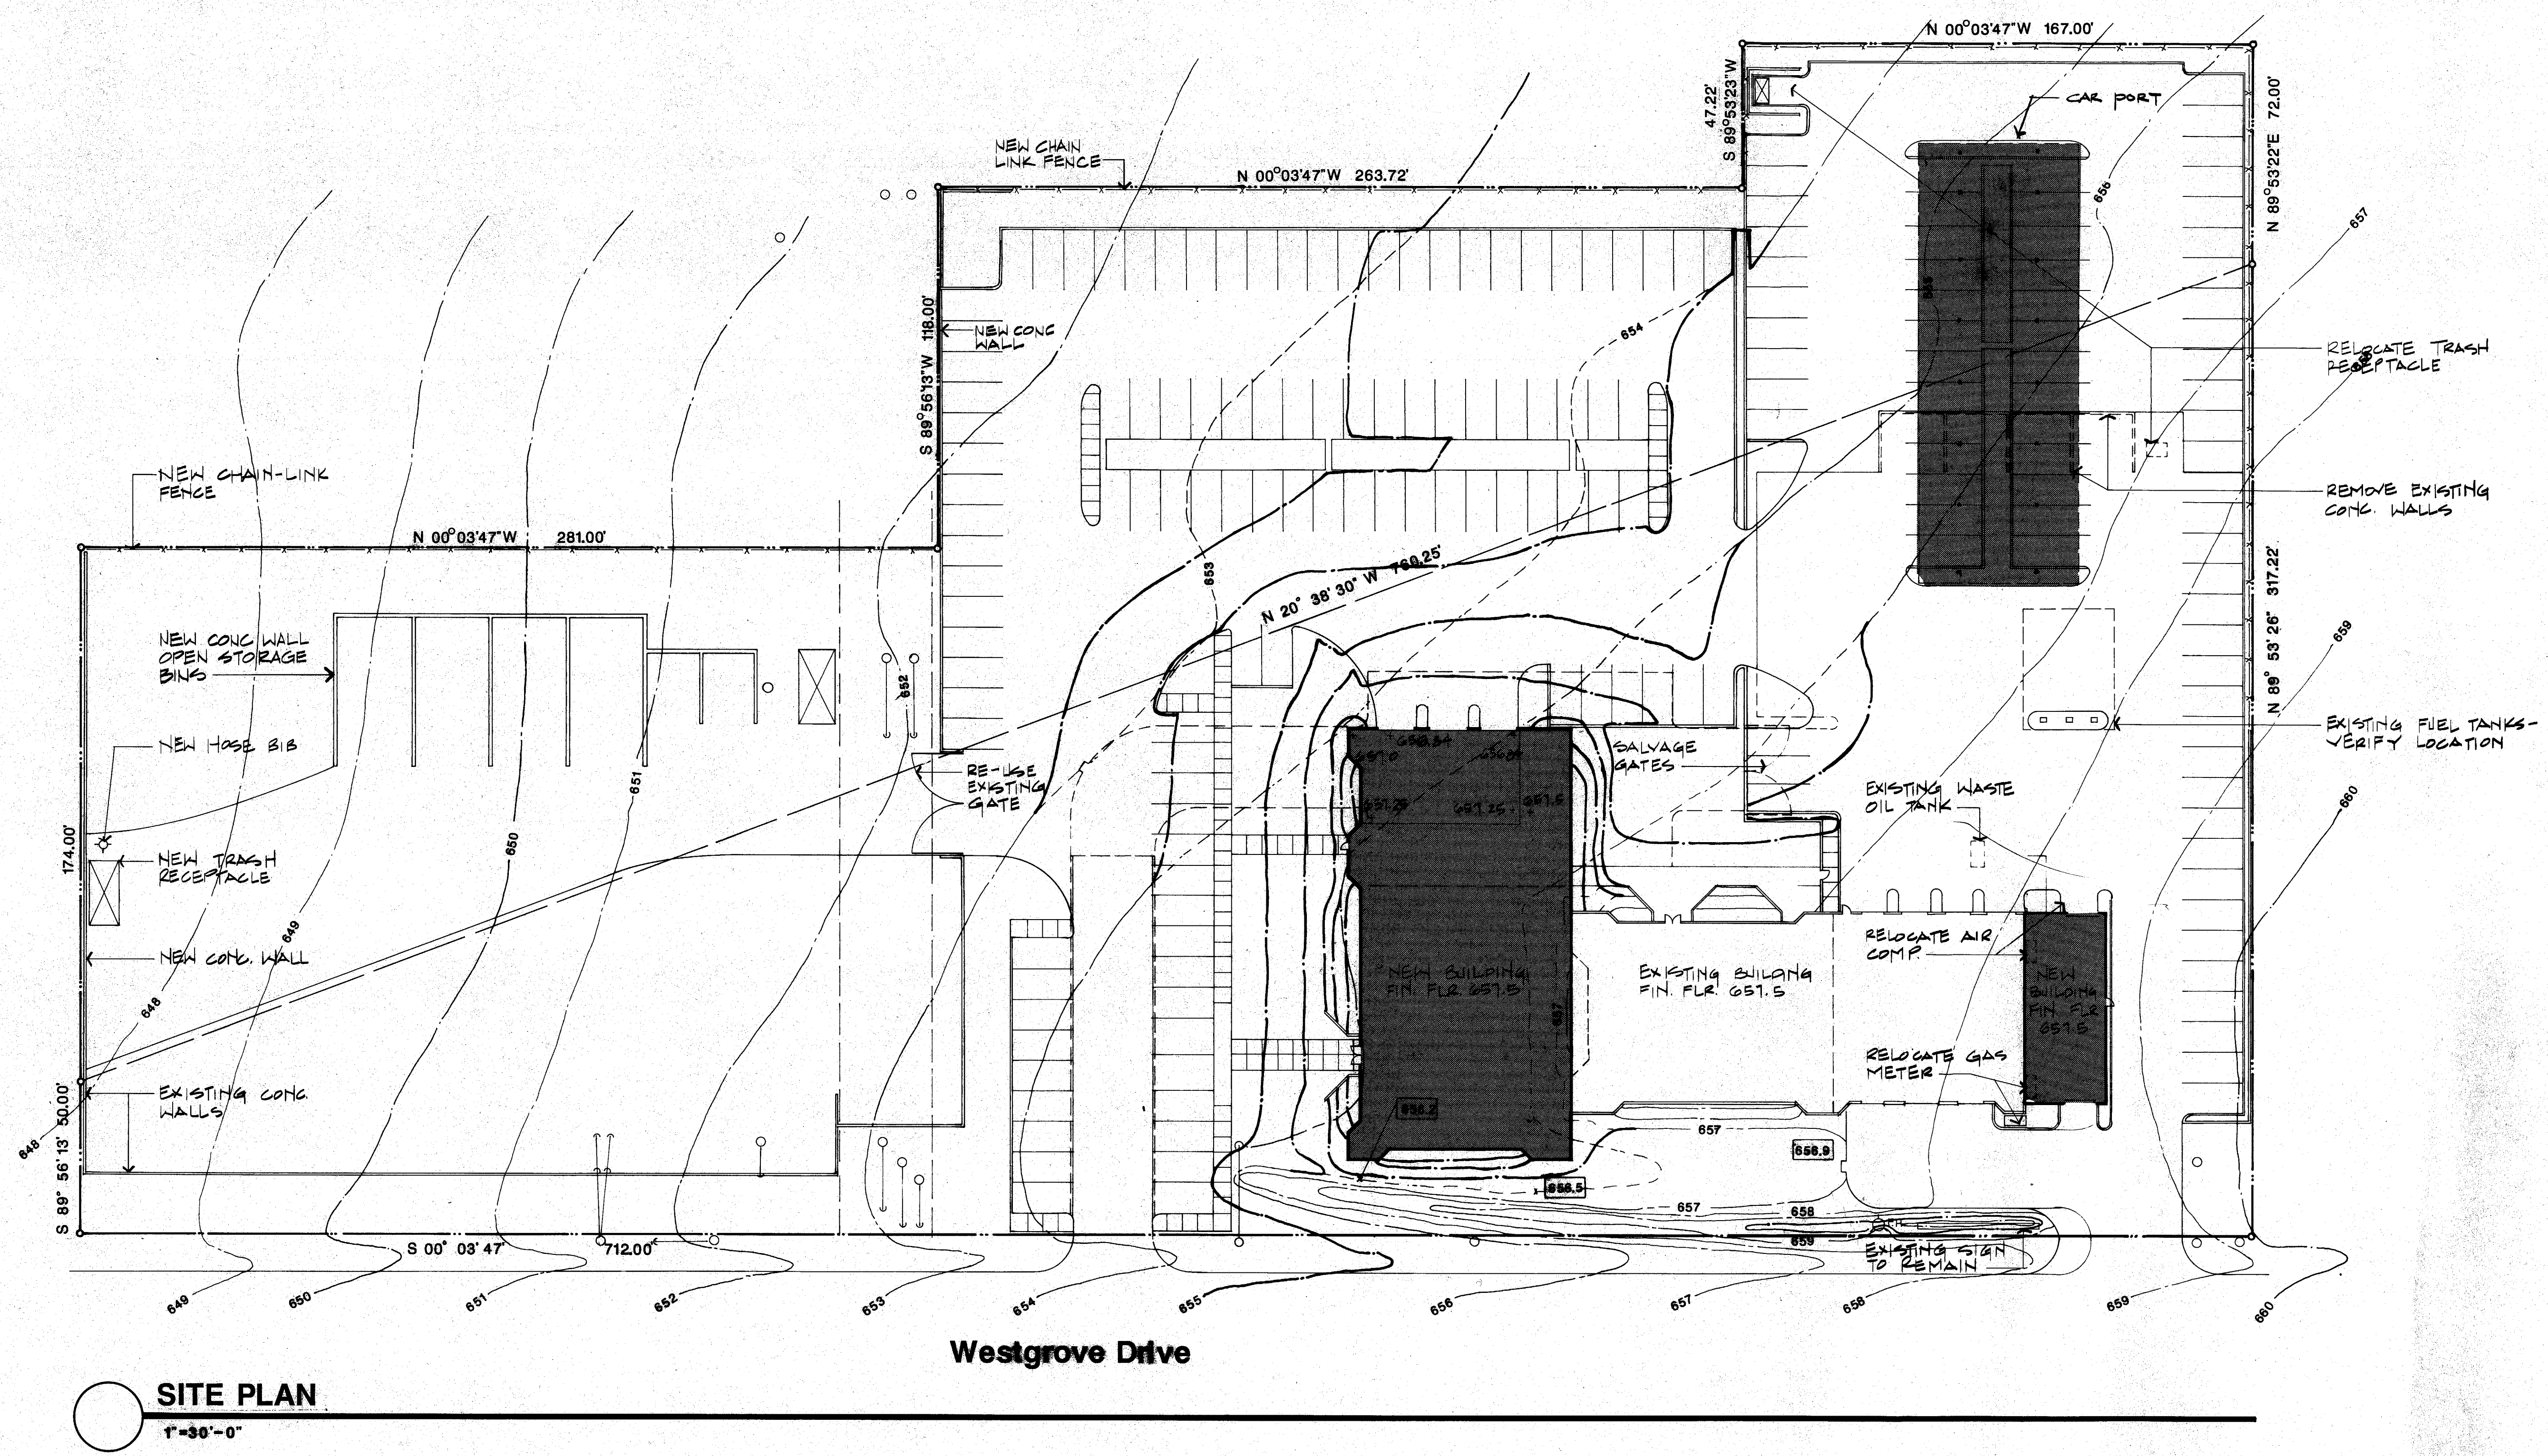

SITE PLAN
1"=30'-0"

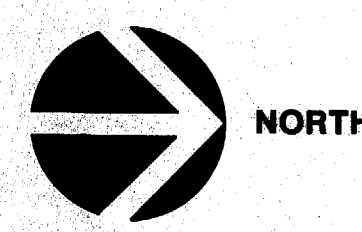


EDI ARCHITECTS, INC.
ARCHITECTURE PLANNING ENGINEERING INTERIOR DESIGN
10000 WESTGROVE ROAD, SUITE 100, ADDISON, TEXAS 75001
TEL: 972.382.1900 FAX: 972.382.1901

TOWN OF ADDISON

ADDITION TO PUBLIC WORKS SERVICE CENTER
Westgrove Road
Addison Texas

DESIGN DEV. PK'G.
7 FEB. '86

A 1
SHEETS
JOB NO. 851-137

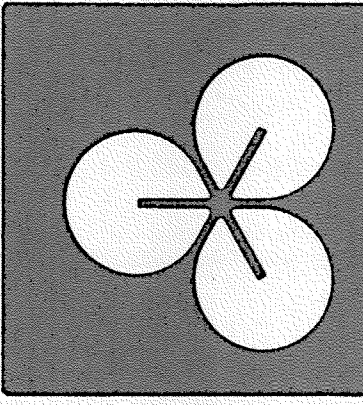

EDI ARCHITECTS, INC.
ARCHITECTURE PLANNING ENGINEERING INTERIOR DESIGN
8440 WALNUT HILL LANE
SUITE 100 DALLAS, TEXAS 75231
814 / 750-1945

TOWN OF ADDISON

**ADDITION TO
PUBLIC WORKS SERVICE CENTER**
Westgrove Road
Addison Texas

DATE
DESIGN DEV. PK'G.
7 FEB. '86

SHEET NO
A 2
OF SHEETS
JOB NO. 851-137

CODE CHECK DATA

1979 UNIFORM BUILDING CODE WITH TOWN OF ADDISON AMENDMENTS

OCCUPANCIES : GARAGE BAYS - H-4 (TABLE 5-A)
OFFICE AREA - B-2 (TABLE 5-A)

MIXED OCCUPANCY SEPARATION : 1 HR FIRE RATED (TABLE 5-B)

AREA SEPARATION : 2 HR FIRE RATED (SEC 505 (b) 1.)

BUILDING CONSTRUCTION TYPE : II-N (TABLE 5-C)

ALLOWABLE FLOOR AREA : 8,000 S.F. (TABLE 5-C)

FLOOR AREA INCREASE : +8,000 S.F. @ 2 STORY BUILDING (SEC 305 (b))

BUILDING HEIGHT : NOT TO EXCEED 2 STORIES OR 40'-0" (TABLE 5-D)

BUILDING MATERIALS - STRUCTURAL FRAMEWORK: CONCRETE, LOAD BEARING EXTERIOR WALLS;
STEEL BEAMS, COLUMNS AND JOISTS
- INTERIOR CONSTRUCTION : PER CHAPTER 22 (CHAPTER 22)

SHAFT ENCLOSURE : ELEVATOR, 1 HR FIRE RATED (TABLE 17a)
STAIRS, NONE REQ'D (SECTION 1706 (a) EXCEPTION 1)

MEMBERS CARRYING CONCRETE : 1 HR FIRE PROTECTION (SEC. 1708)


INTERIOR FINISHES : PER CHAPTER 42 & TABLE 42-B

CORRIDOR WALLS/CEILING : 1 HR FIRE RESISTIVE (SEC 3305 (3))
20-MIN FR FOR DOOR ASSEMBLY
NO REQUIREMENT PER 1705 (b) AMENDMENT

EXIST BUILDING AREA : 9,453 S.F.
ADDITION BUILDING AREA : 19,092 S.F.
TOTAL BUILDING AREA : 28,545 S.F.

EXIST H-4 OCC : 4,317 S.F.
ADD L H-4 OCC : 5,118 S.F.
TOTAL H-4 : 9,435 S.F.

EXIST B-2 OCC : 5,136 S.F.
ADD L B-2 OCC : 13,974 S.F.
TOTAL B-2 OCC : 19,110 S.F.

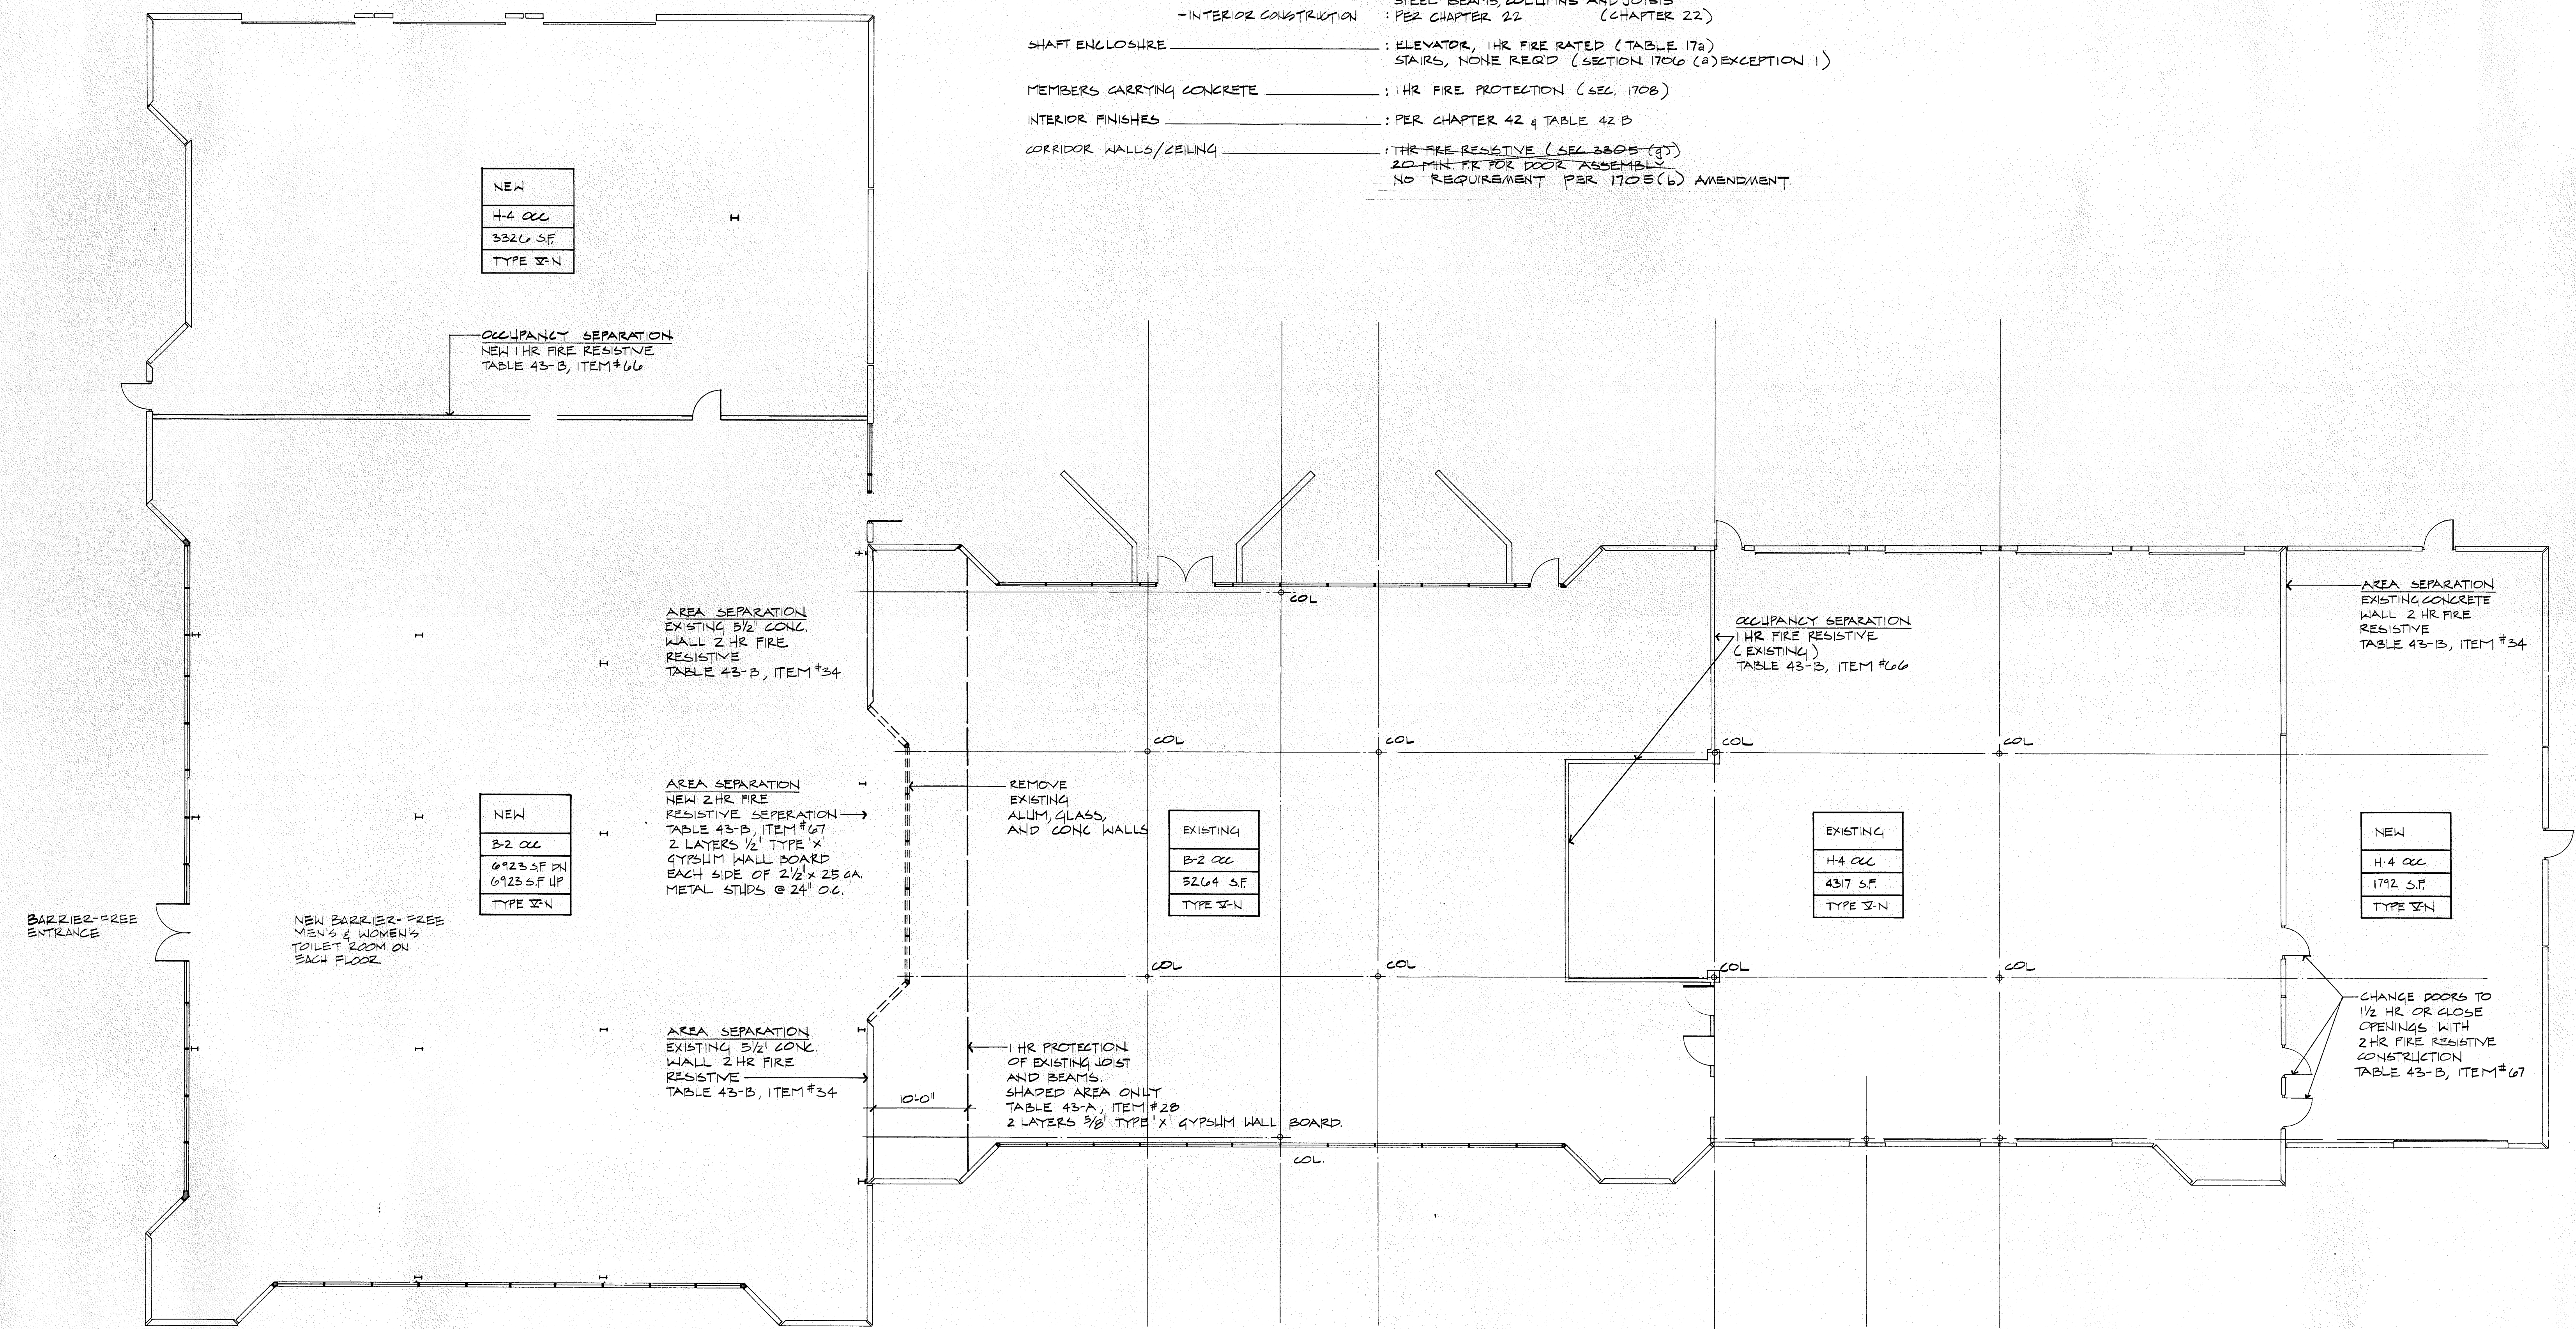


PLAN FOR CODE CHECK
1/8" = 1'-0"

JOB NO SHEET


JOB NO SHEET

JOB NO SHEET


JOB NO SHEET

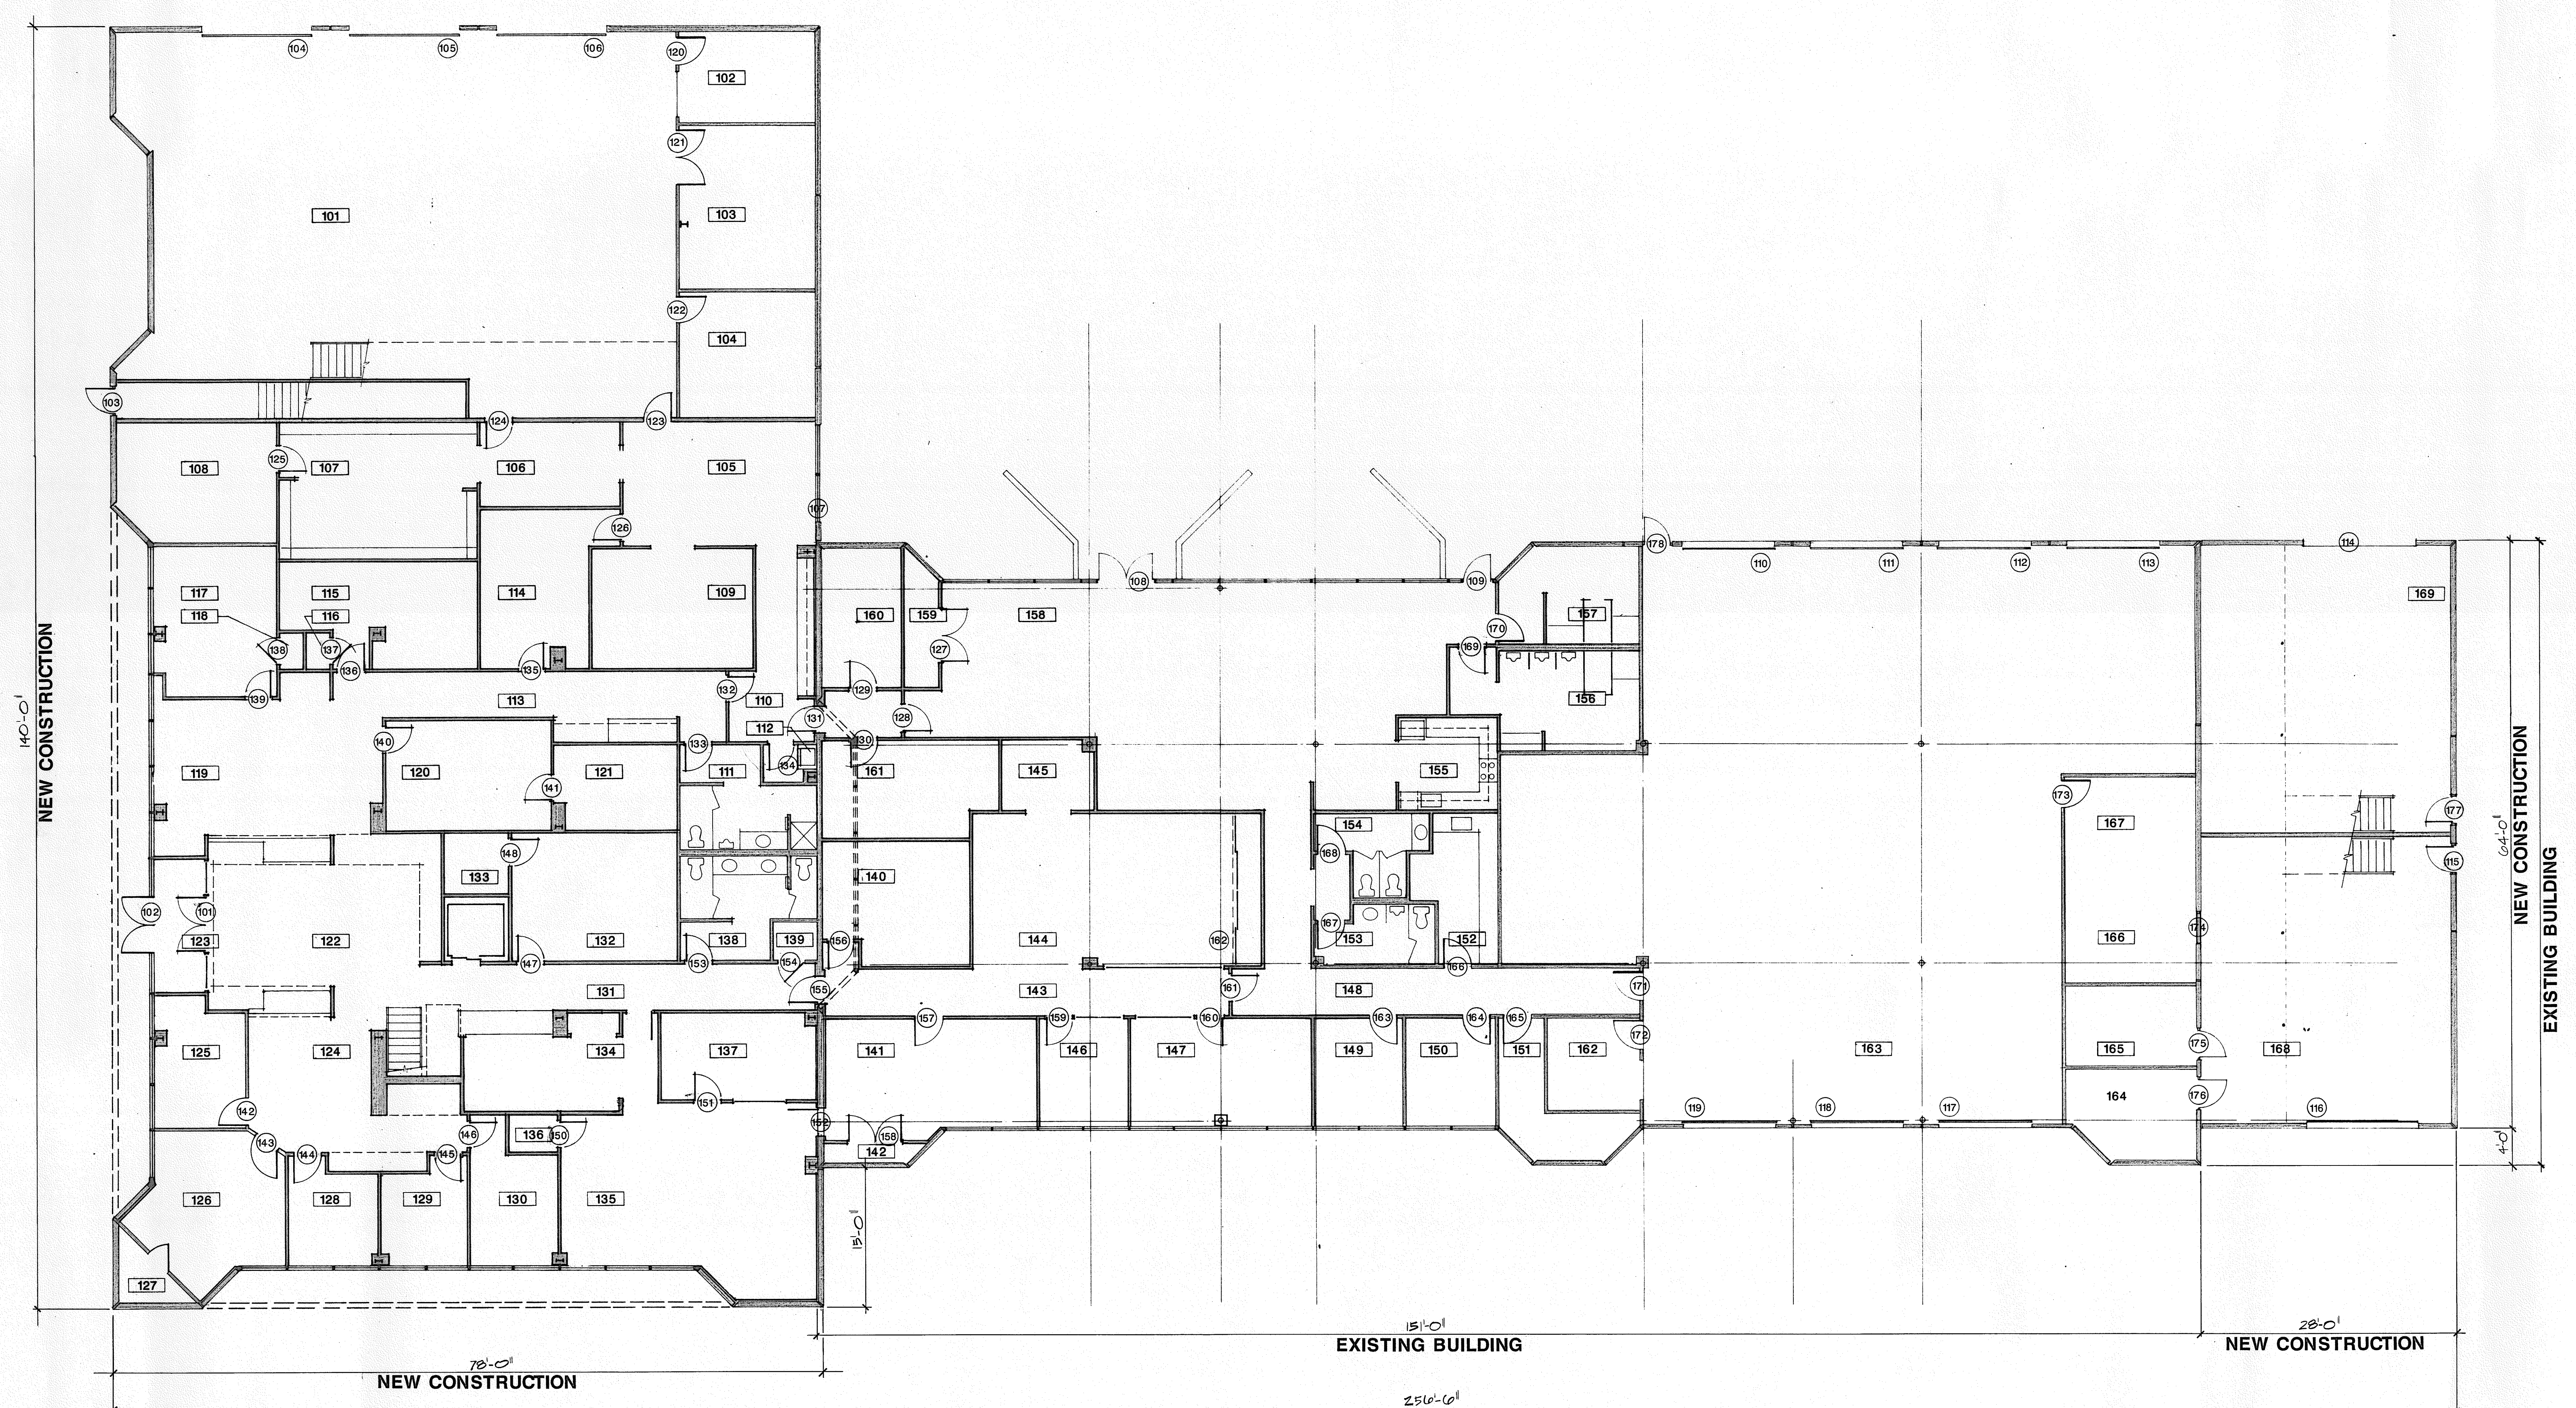

FIRST FLOOR PLAN

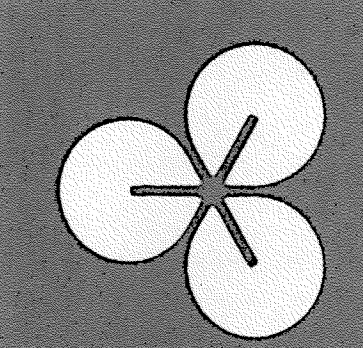


EDI ARCHITECTS, INC.
ARCHITECTURE PLANNING ENGINEERING INTERIOR DESIGN
8240 WALNUT HILL LANE
SUITE 300
DALLAS, TEXAS 75231
214 750-1945
FAX 214 466-6308

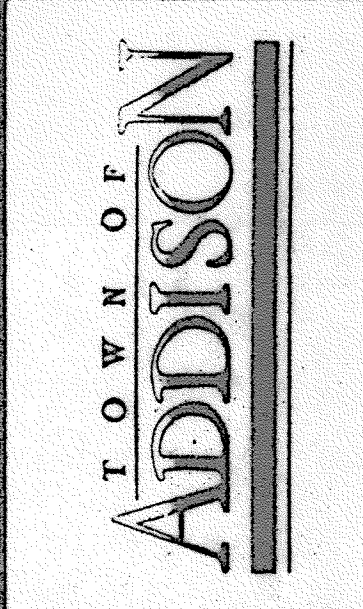

**ADDITION TO
PUBLIC WORKS SERVICE CENTER**
Westgrove Road
Addison Texas

DATE:
DESIGN DEV. PK'G.
7 FEB. '86

SHEET NO
A 3
OF SHEETS
JOB NO: 851-127

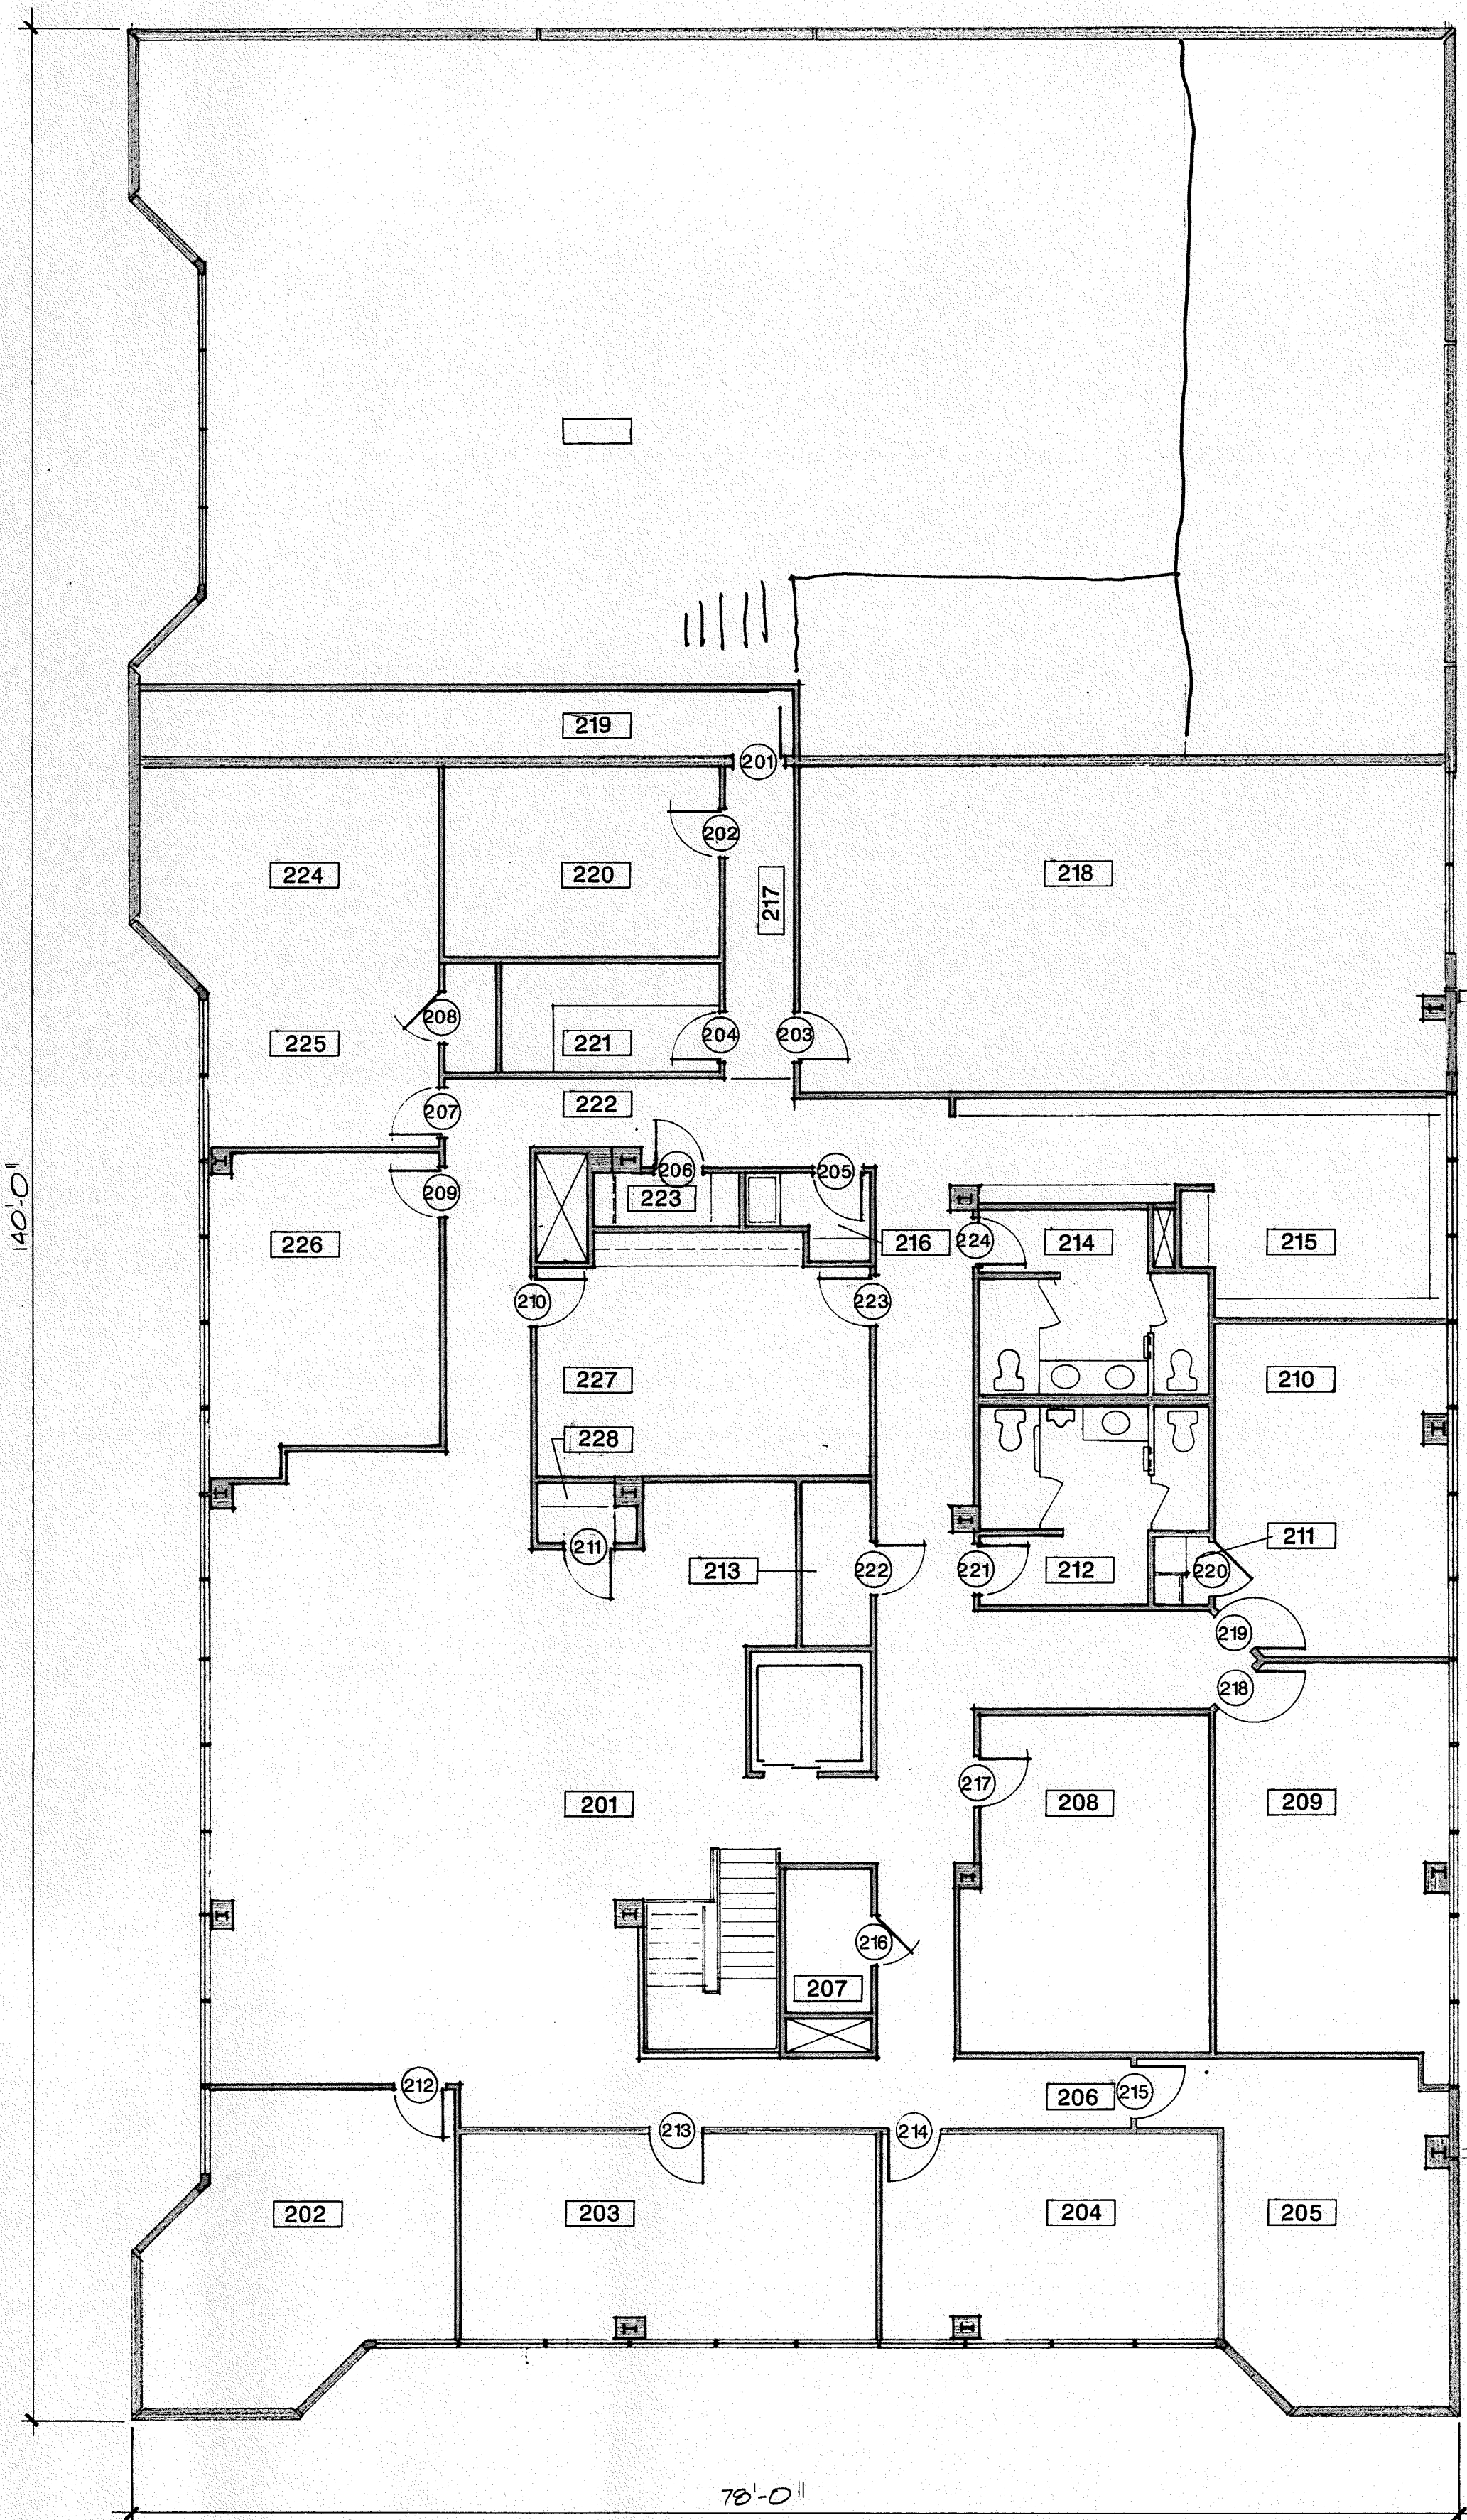

SECOND FLOOR PLAN


EDI ARCHITECTS, INC.
 ARCHITECTURE PLANNING ENGINEERING INTERIOR DESIGN
 6840 WALNUT HILL LANE
 SUITE 100
 DALLAS, TEXAS 75231
 814 / 750-1945

TOWN OF ADDISON


ADDITION TO PUBLIC WORKS SERVICE CENTER
 Westgrove Road
 Addison Texas

DATE:
 DESIGN DEV. PK'G.
 7 FEB. '86

SHEET NO:
A 4
 OF SHEETS
 JOB NO: 651-137

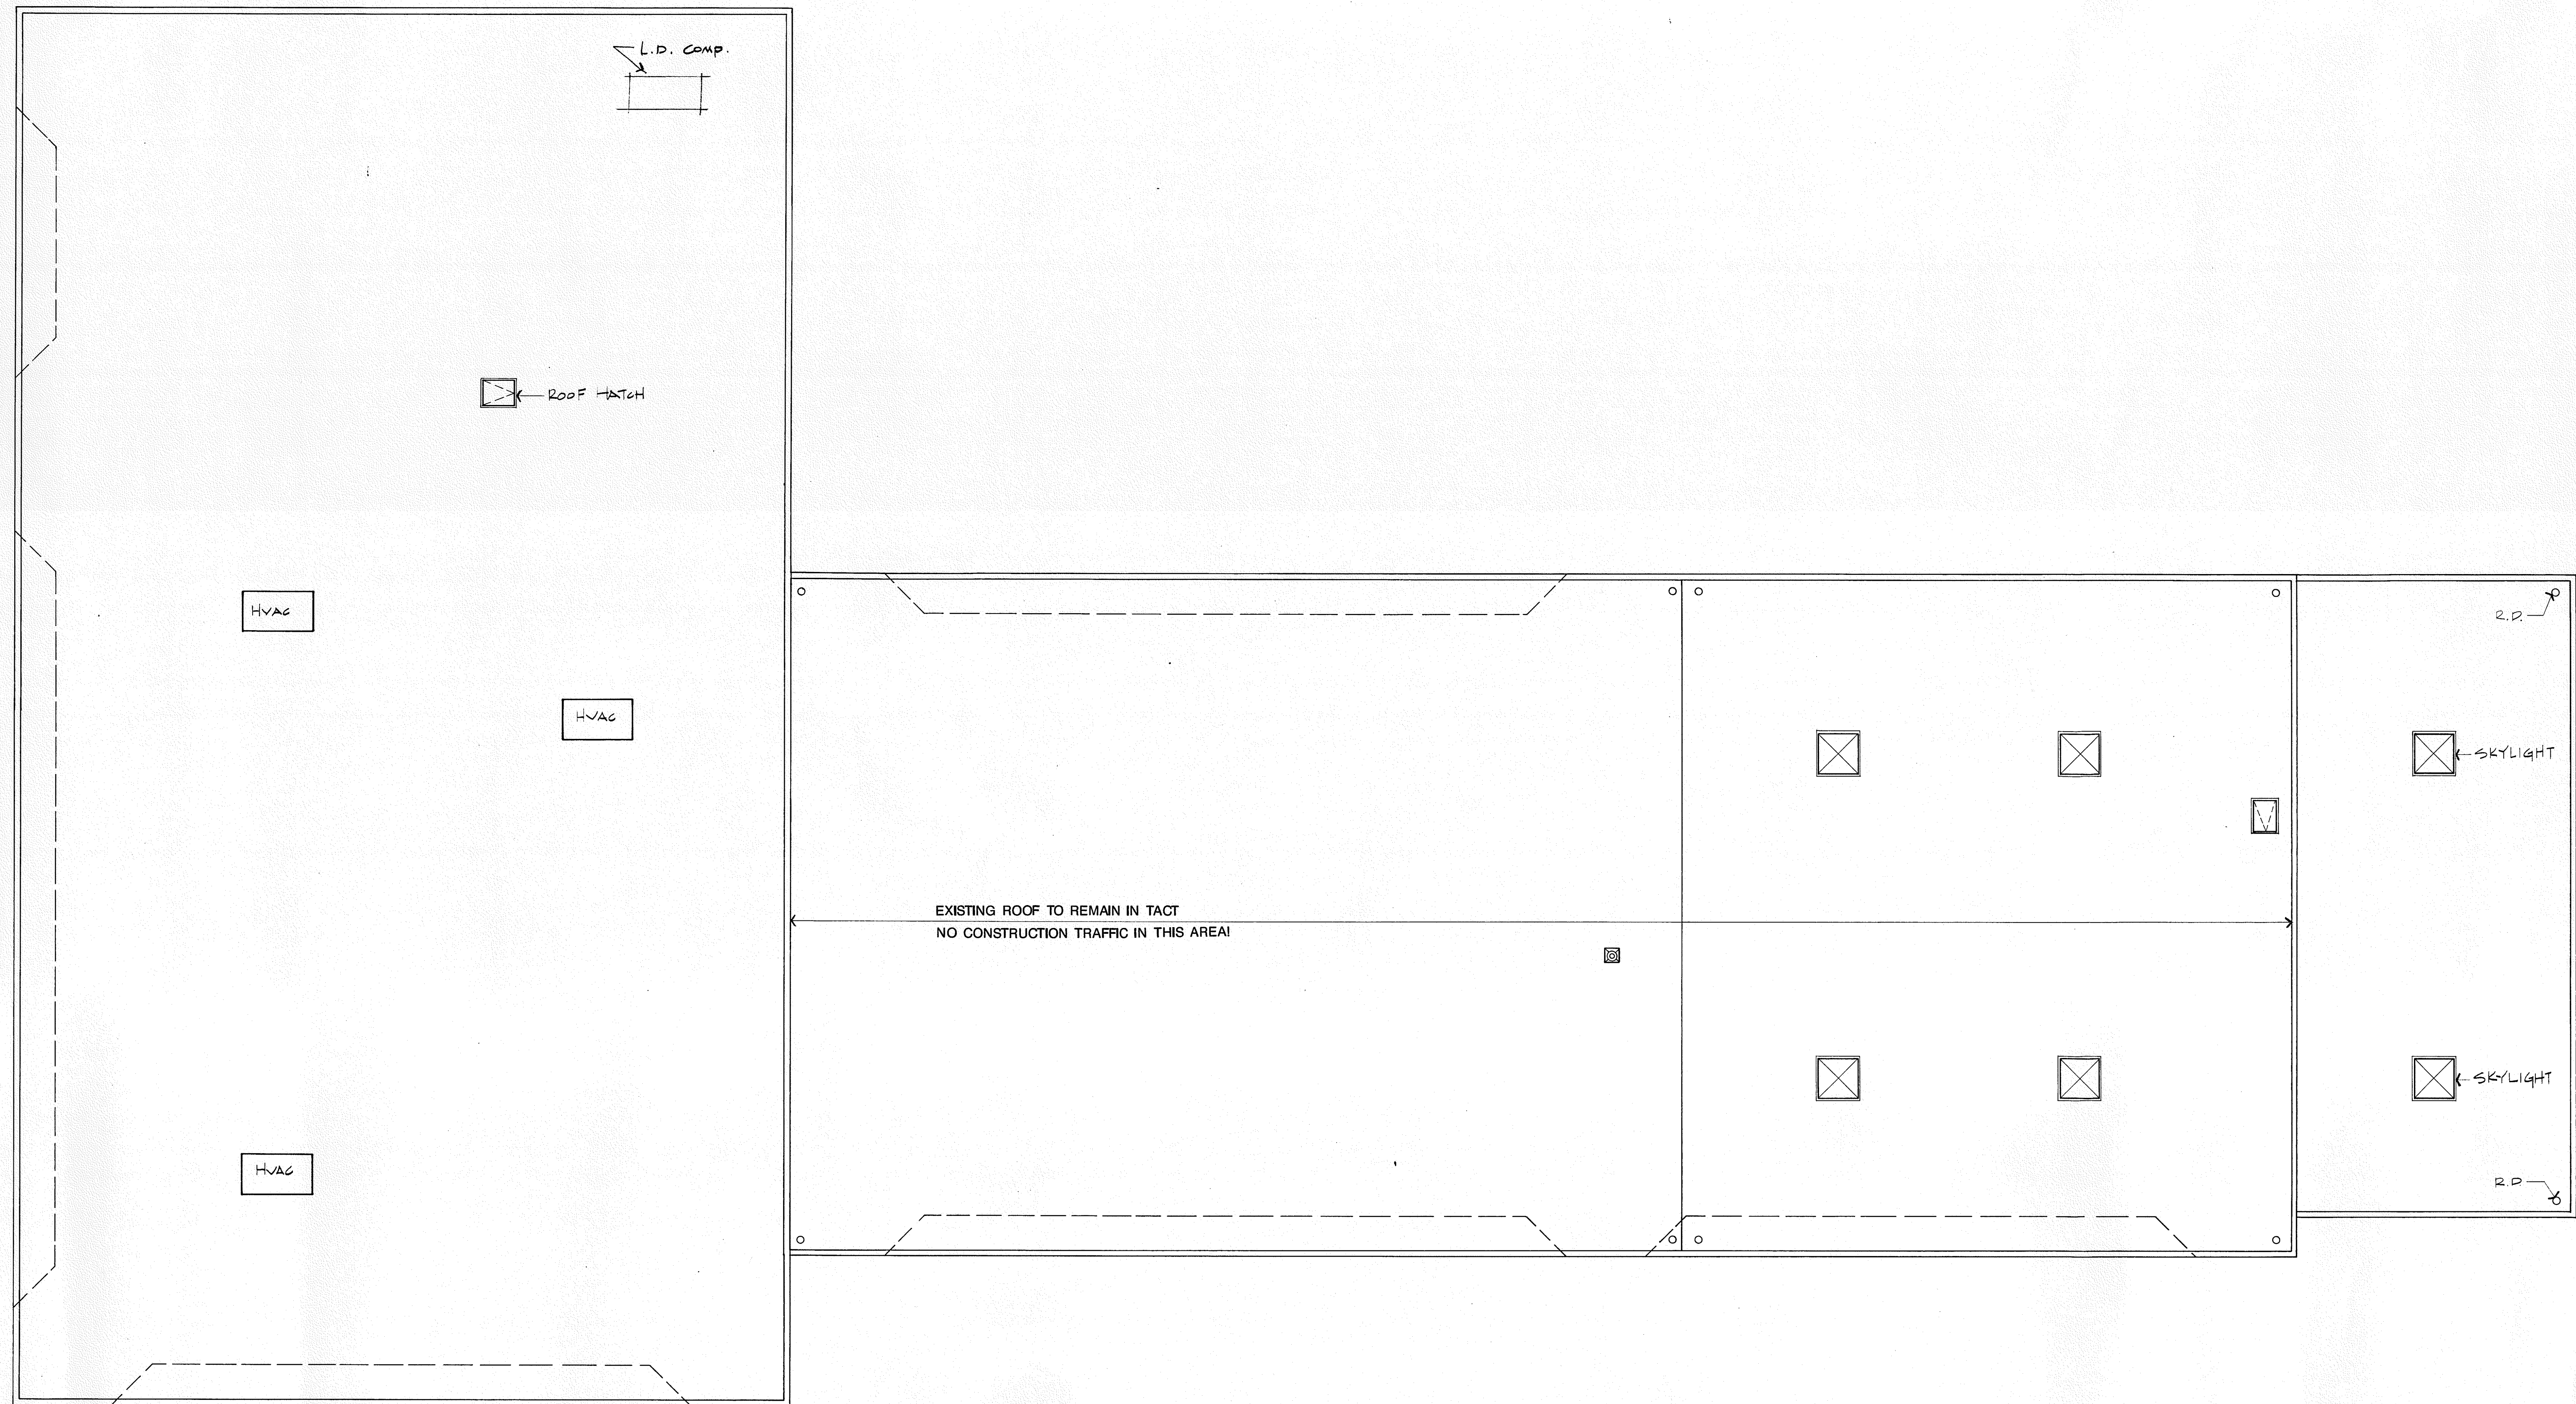

ROOF PLAN
1/8"=1'-0"

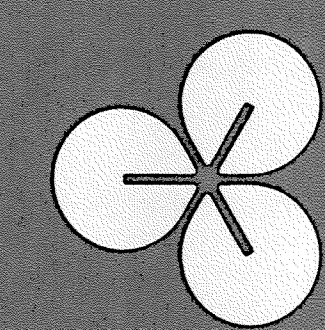

EDI ARCHITECTS, INC.
ARCHITECTURE PLANNING ENGINEERING INTERIOR DESIGN
8440 WALNUT HILL LANE
SUITE 100
DALLAS, TEXAS 75231
817 / 750-1945







AMERICAN BANK TOWER
SUITE 300
AUSTIN, TEXAS 78701
512 / 450-6308

TOWN OF
ADDISON

**ADDITION TO
PUBLIC WORKS SERVICE CENTER**
Westgrove Road
Addison Texas

DATE:
DESIGN DEV. PK'G.
7 FEB. '86

SHEET NO:
A 5
OF SHEETS
JOB NO: 851-137

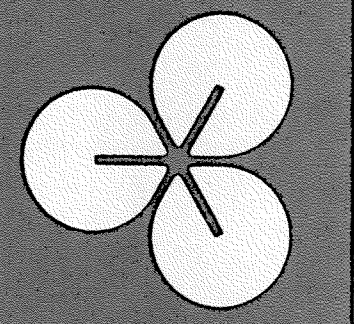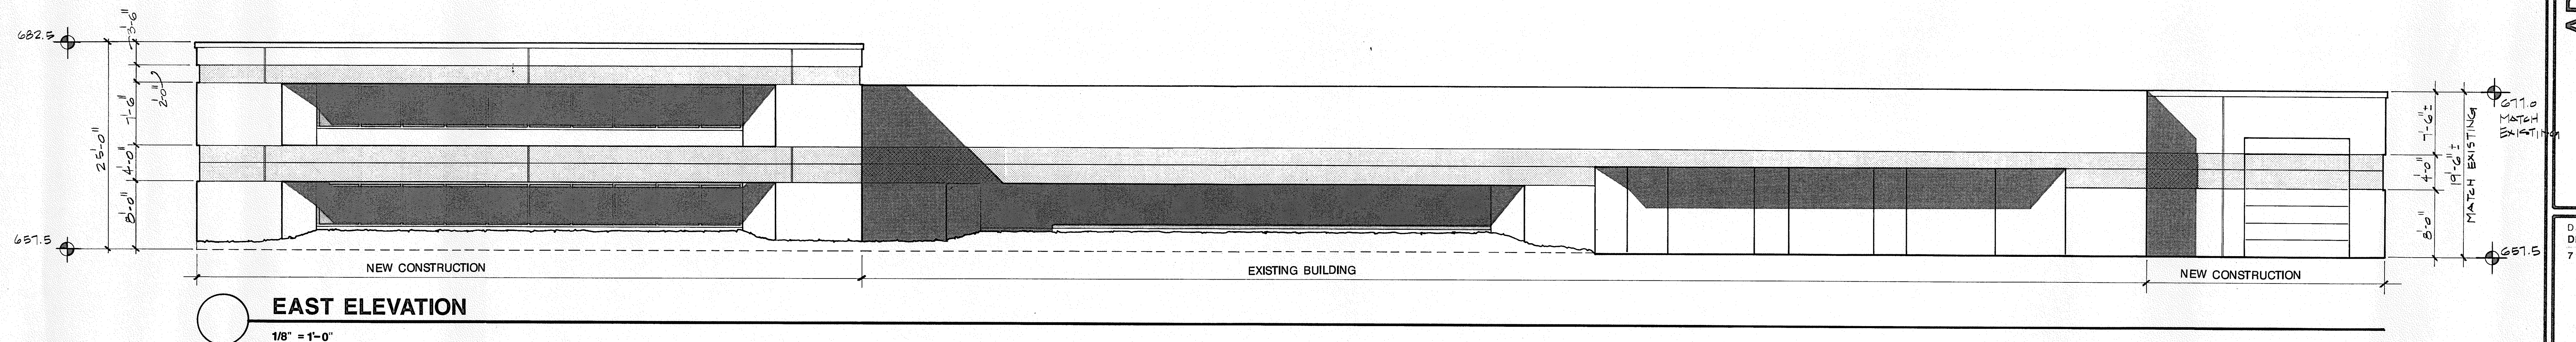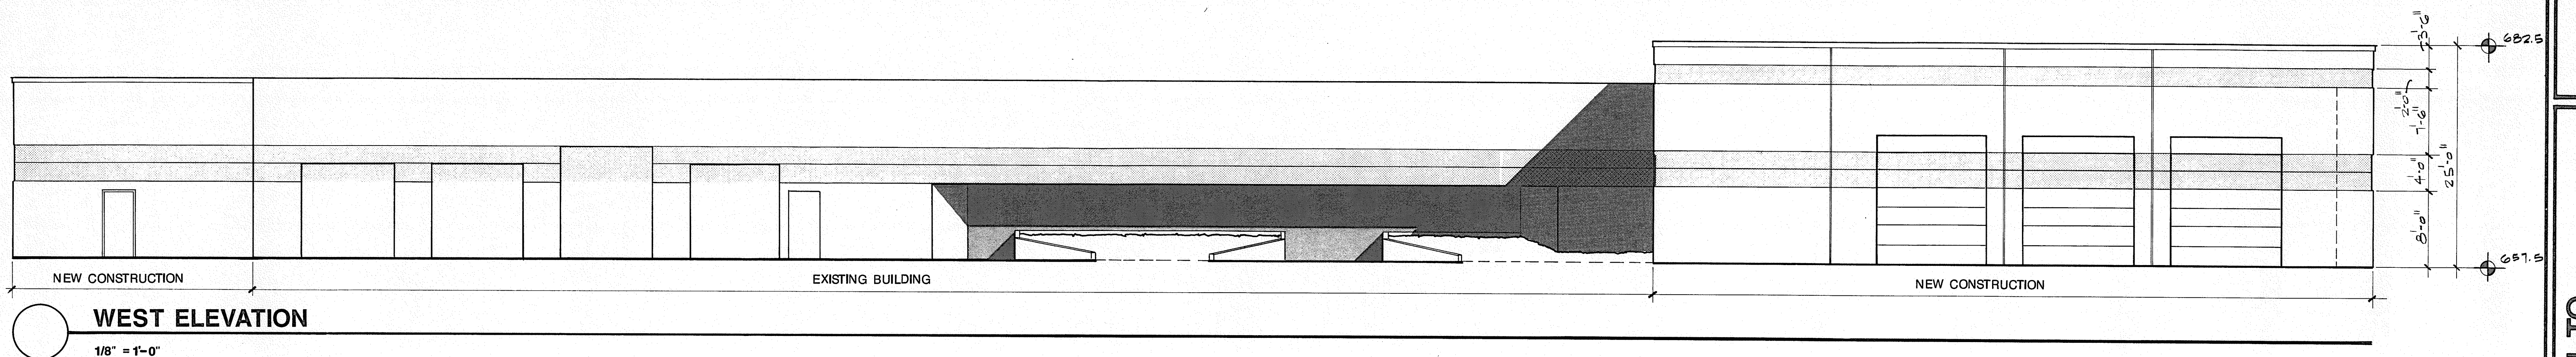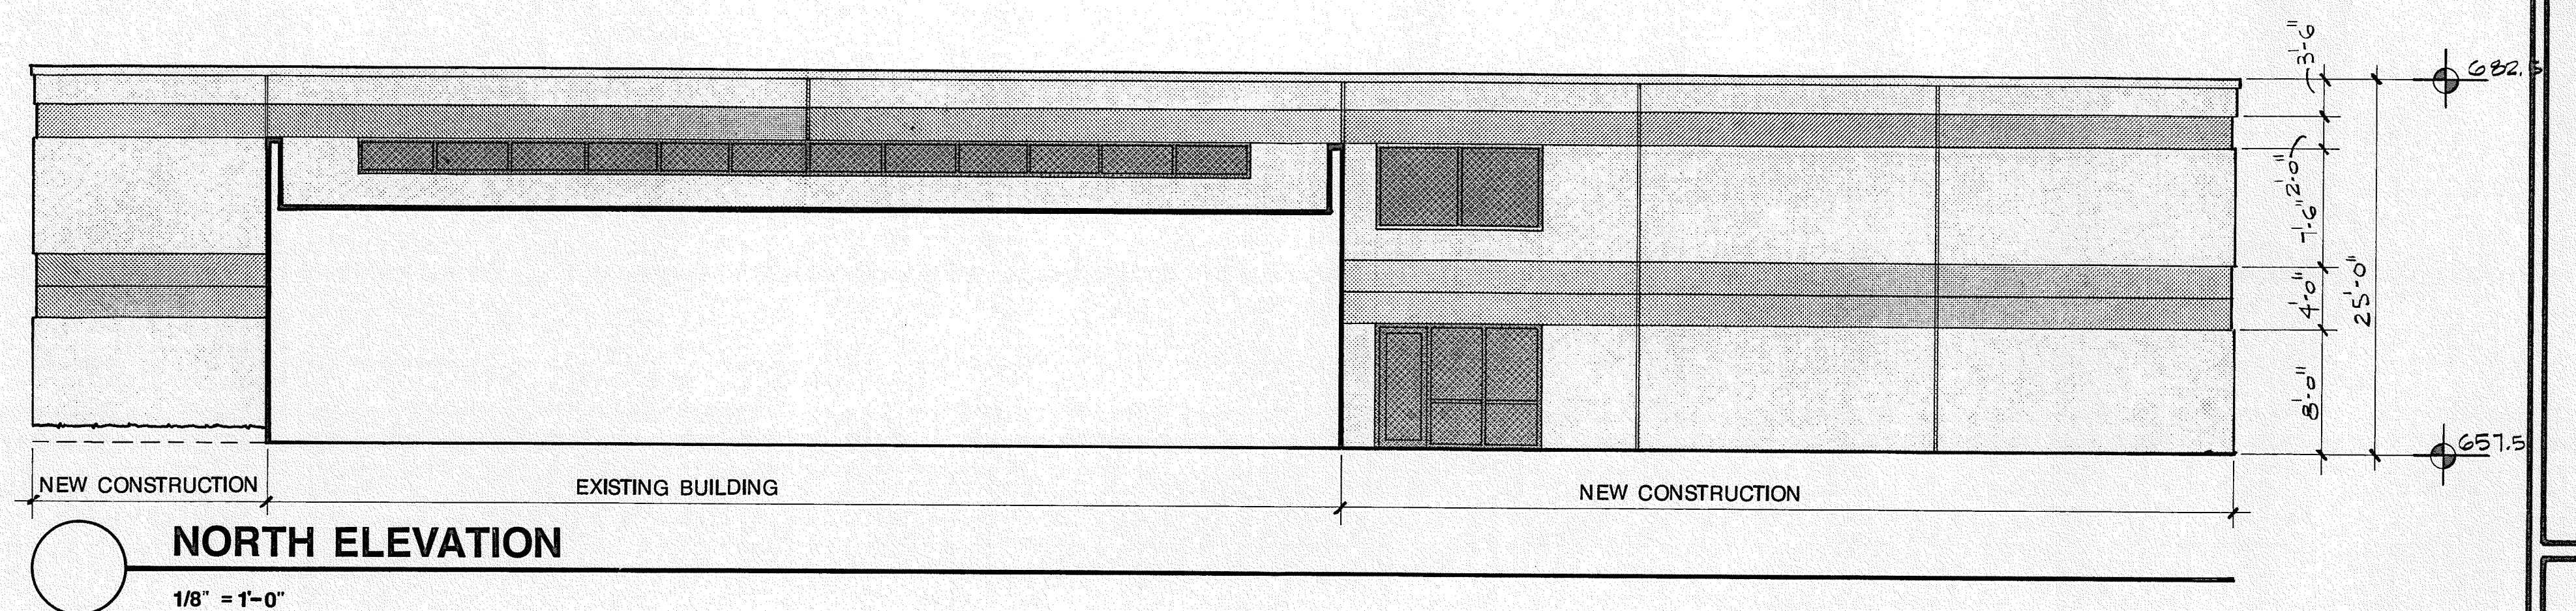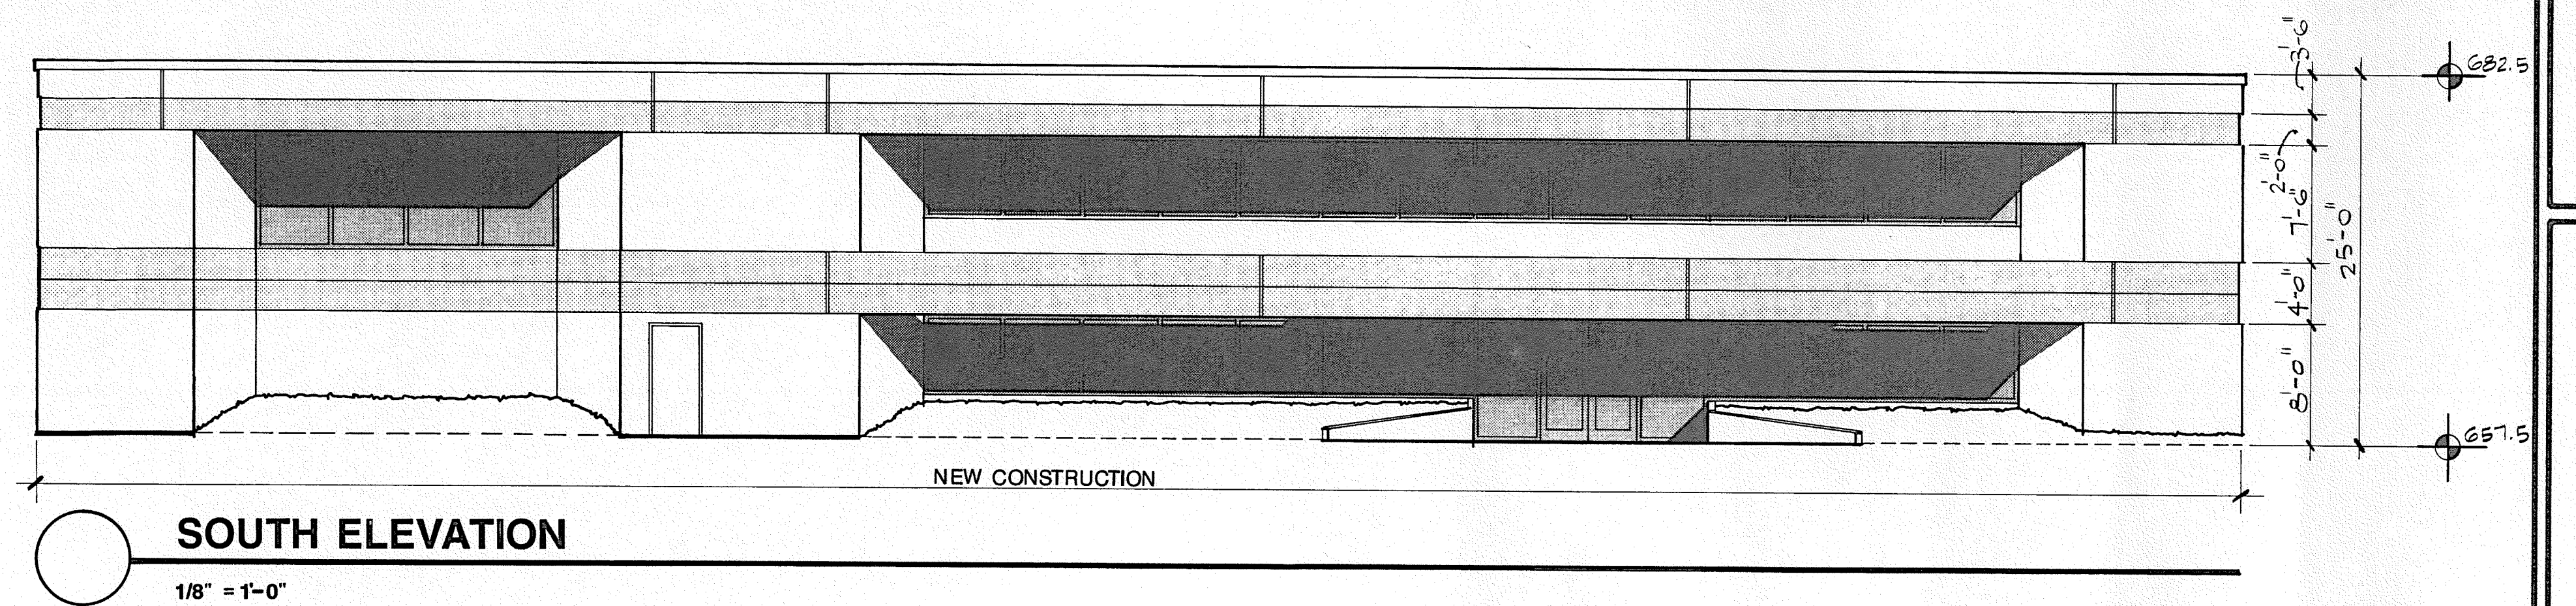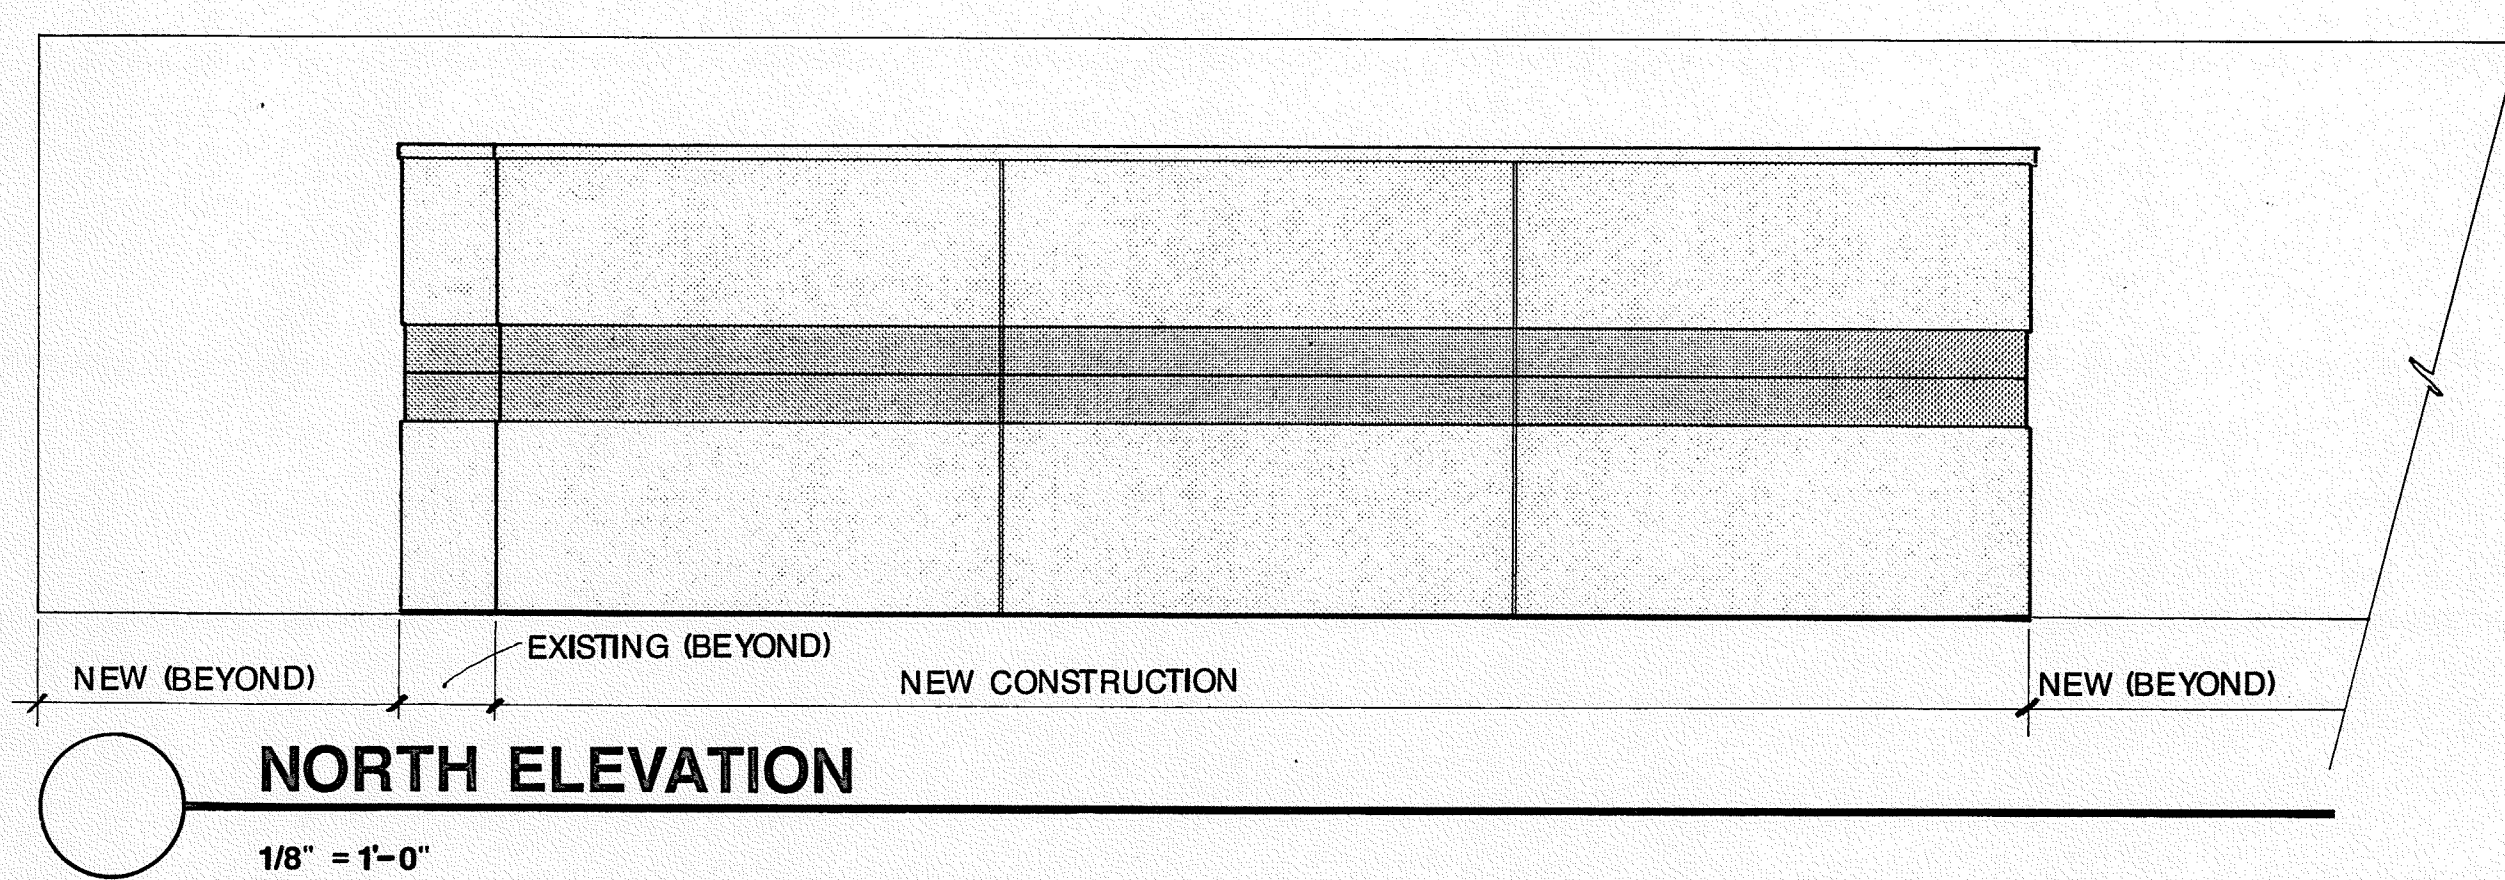


EDI ARCHITECTS, INC.
 ARCHITECTURE PLANNING ENGINEERING INTERIOR DESIGN
 8440 WALNUT HILL LANE
 SUITE 100
 DALLAS, TEXAS 75231
 214 / 750-1945
 AUSTIN, TEXAS 78701
 512 / 488-8308

TOWN OF ADDISON


**ADDITION TO
 PUBLIC WORKS SERVICE CENTER**
 Westgrove Road
 Addison Texas

DATE:
 DESIGN DEV. PK'G.
 7 FEB. '86


SHEET NO
A 6
 OF SHEETS
 JOB NO. 851-137

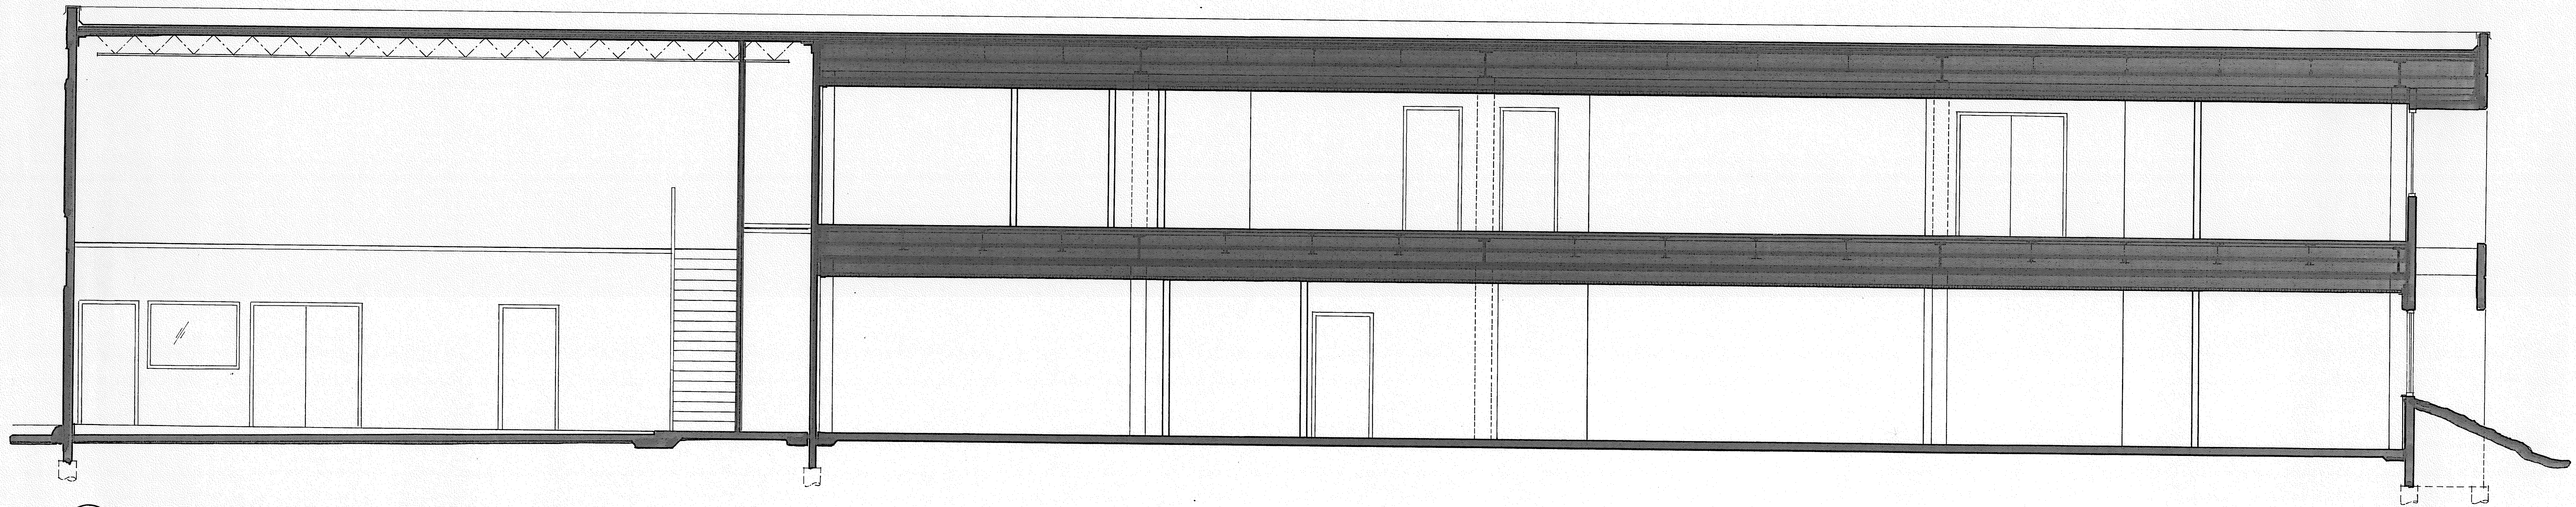

EAST/WEST BUILDING CROSS SECTION LOOKING NORTH
1/4"=1'-0"

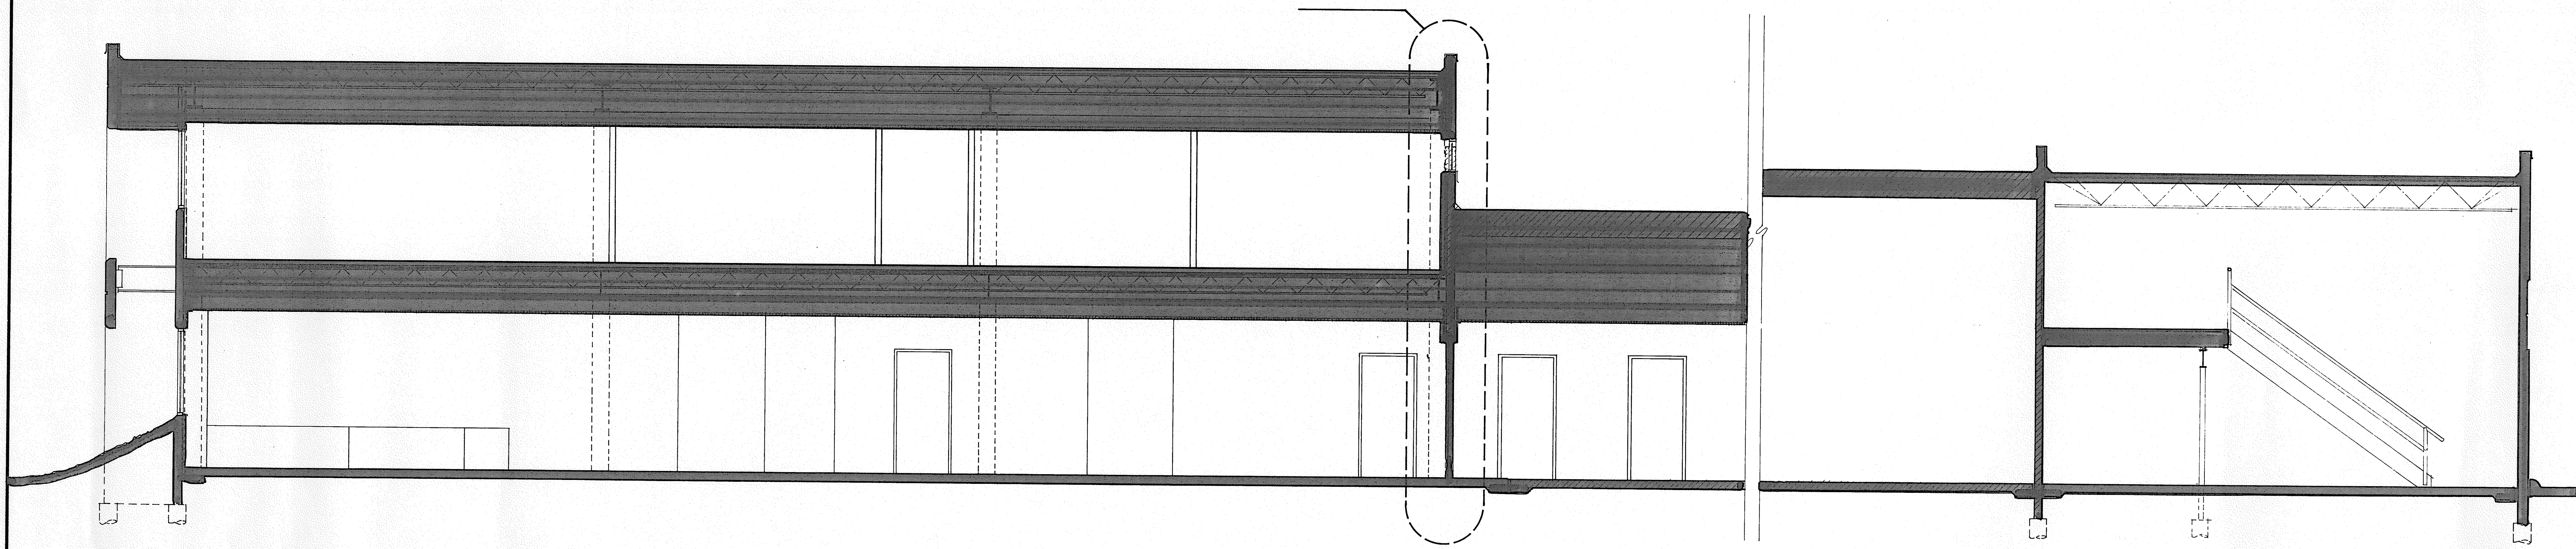

NORTH/SOUTH BUILDING CROSS SECTION LOOKING WEST
1/4"=1'-0"

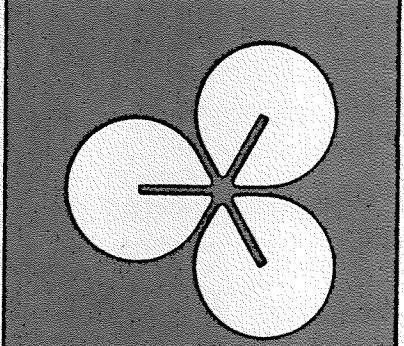


EDI ARCHITECTS, INC.
ARCHITECTURE PLANNING ENGINEERING INTERIOR DESIGN
8440 WALNUT HILL LANE SUITE 300
DALLAS, TEXAS 75231
214 / 750-1928

TOWN OF
ADDISON


**ADDITION TO
PUBLIC WORKS SERVICE CENTER**
Westgrove Road
Addison Texas

DATE:
DESIGN DEV. PK'G.
7 FEB. '86


SHEET NO:
A 7
OF SHEETS
JOB NO. 851-137

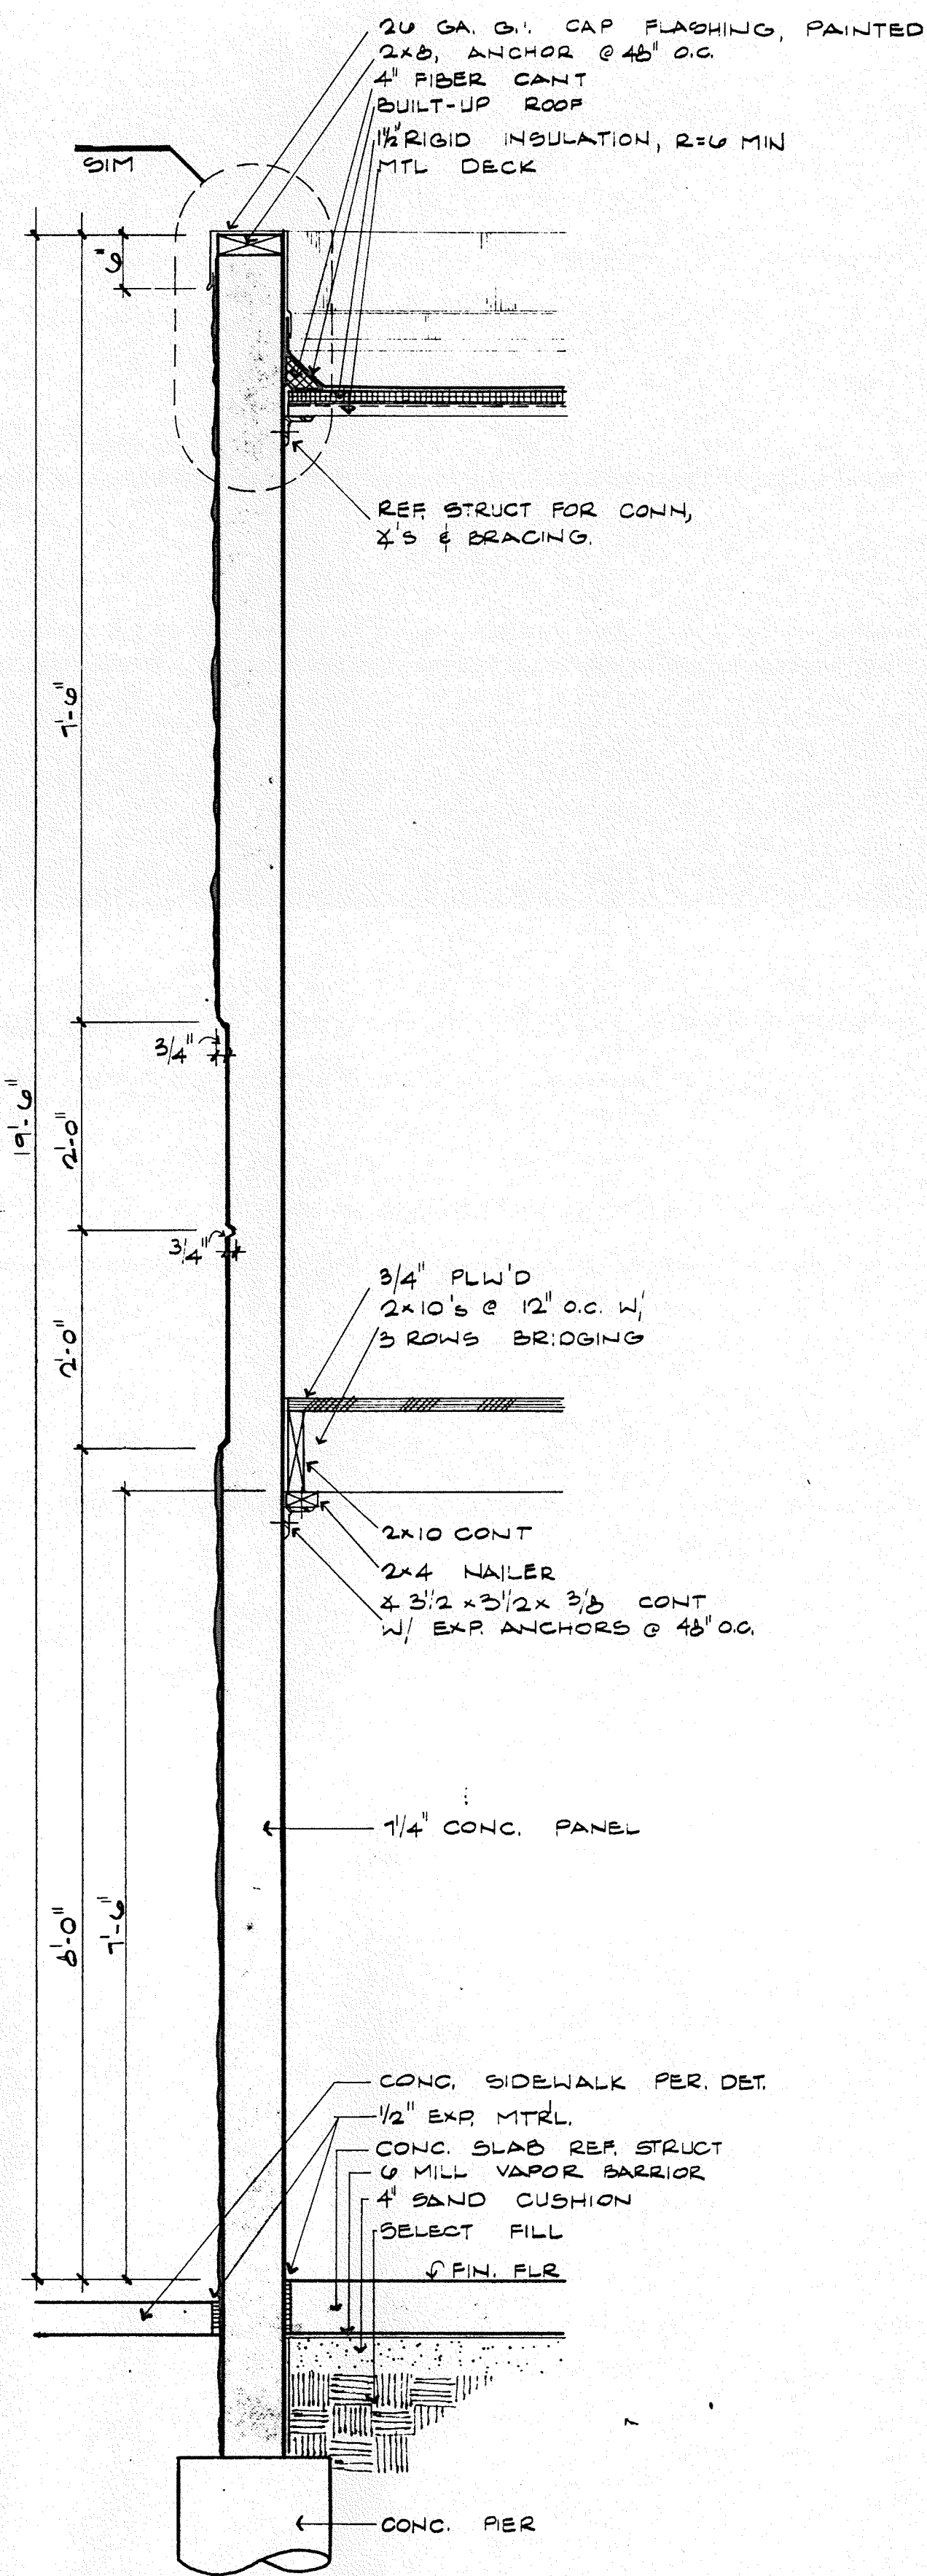


WALL SECTION
3/4" = 1'-0"

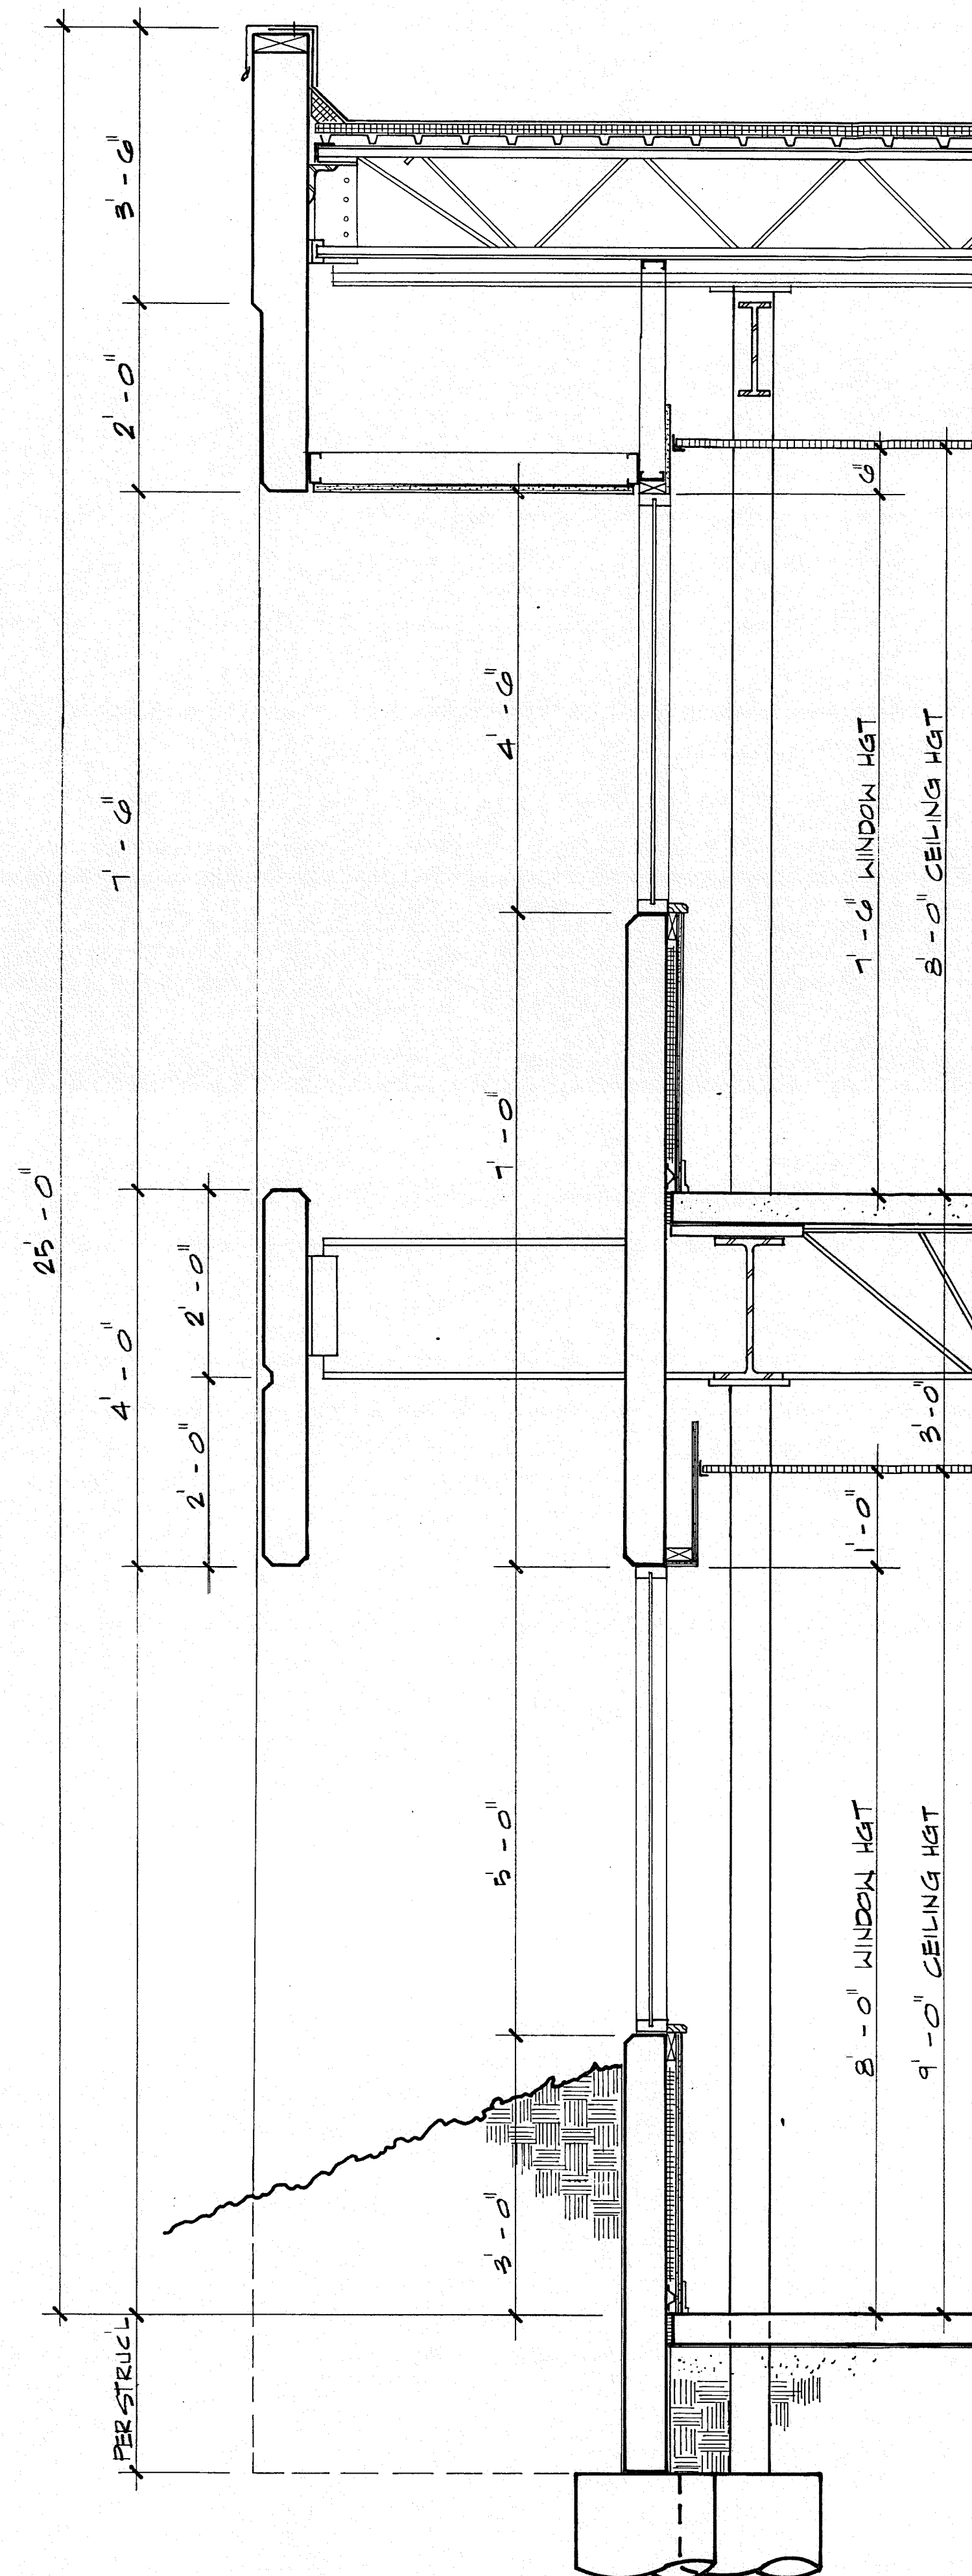

WALL SECTION
3/4" = 1'-0"

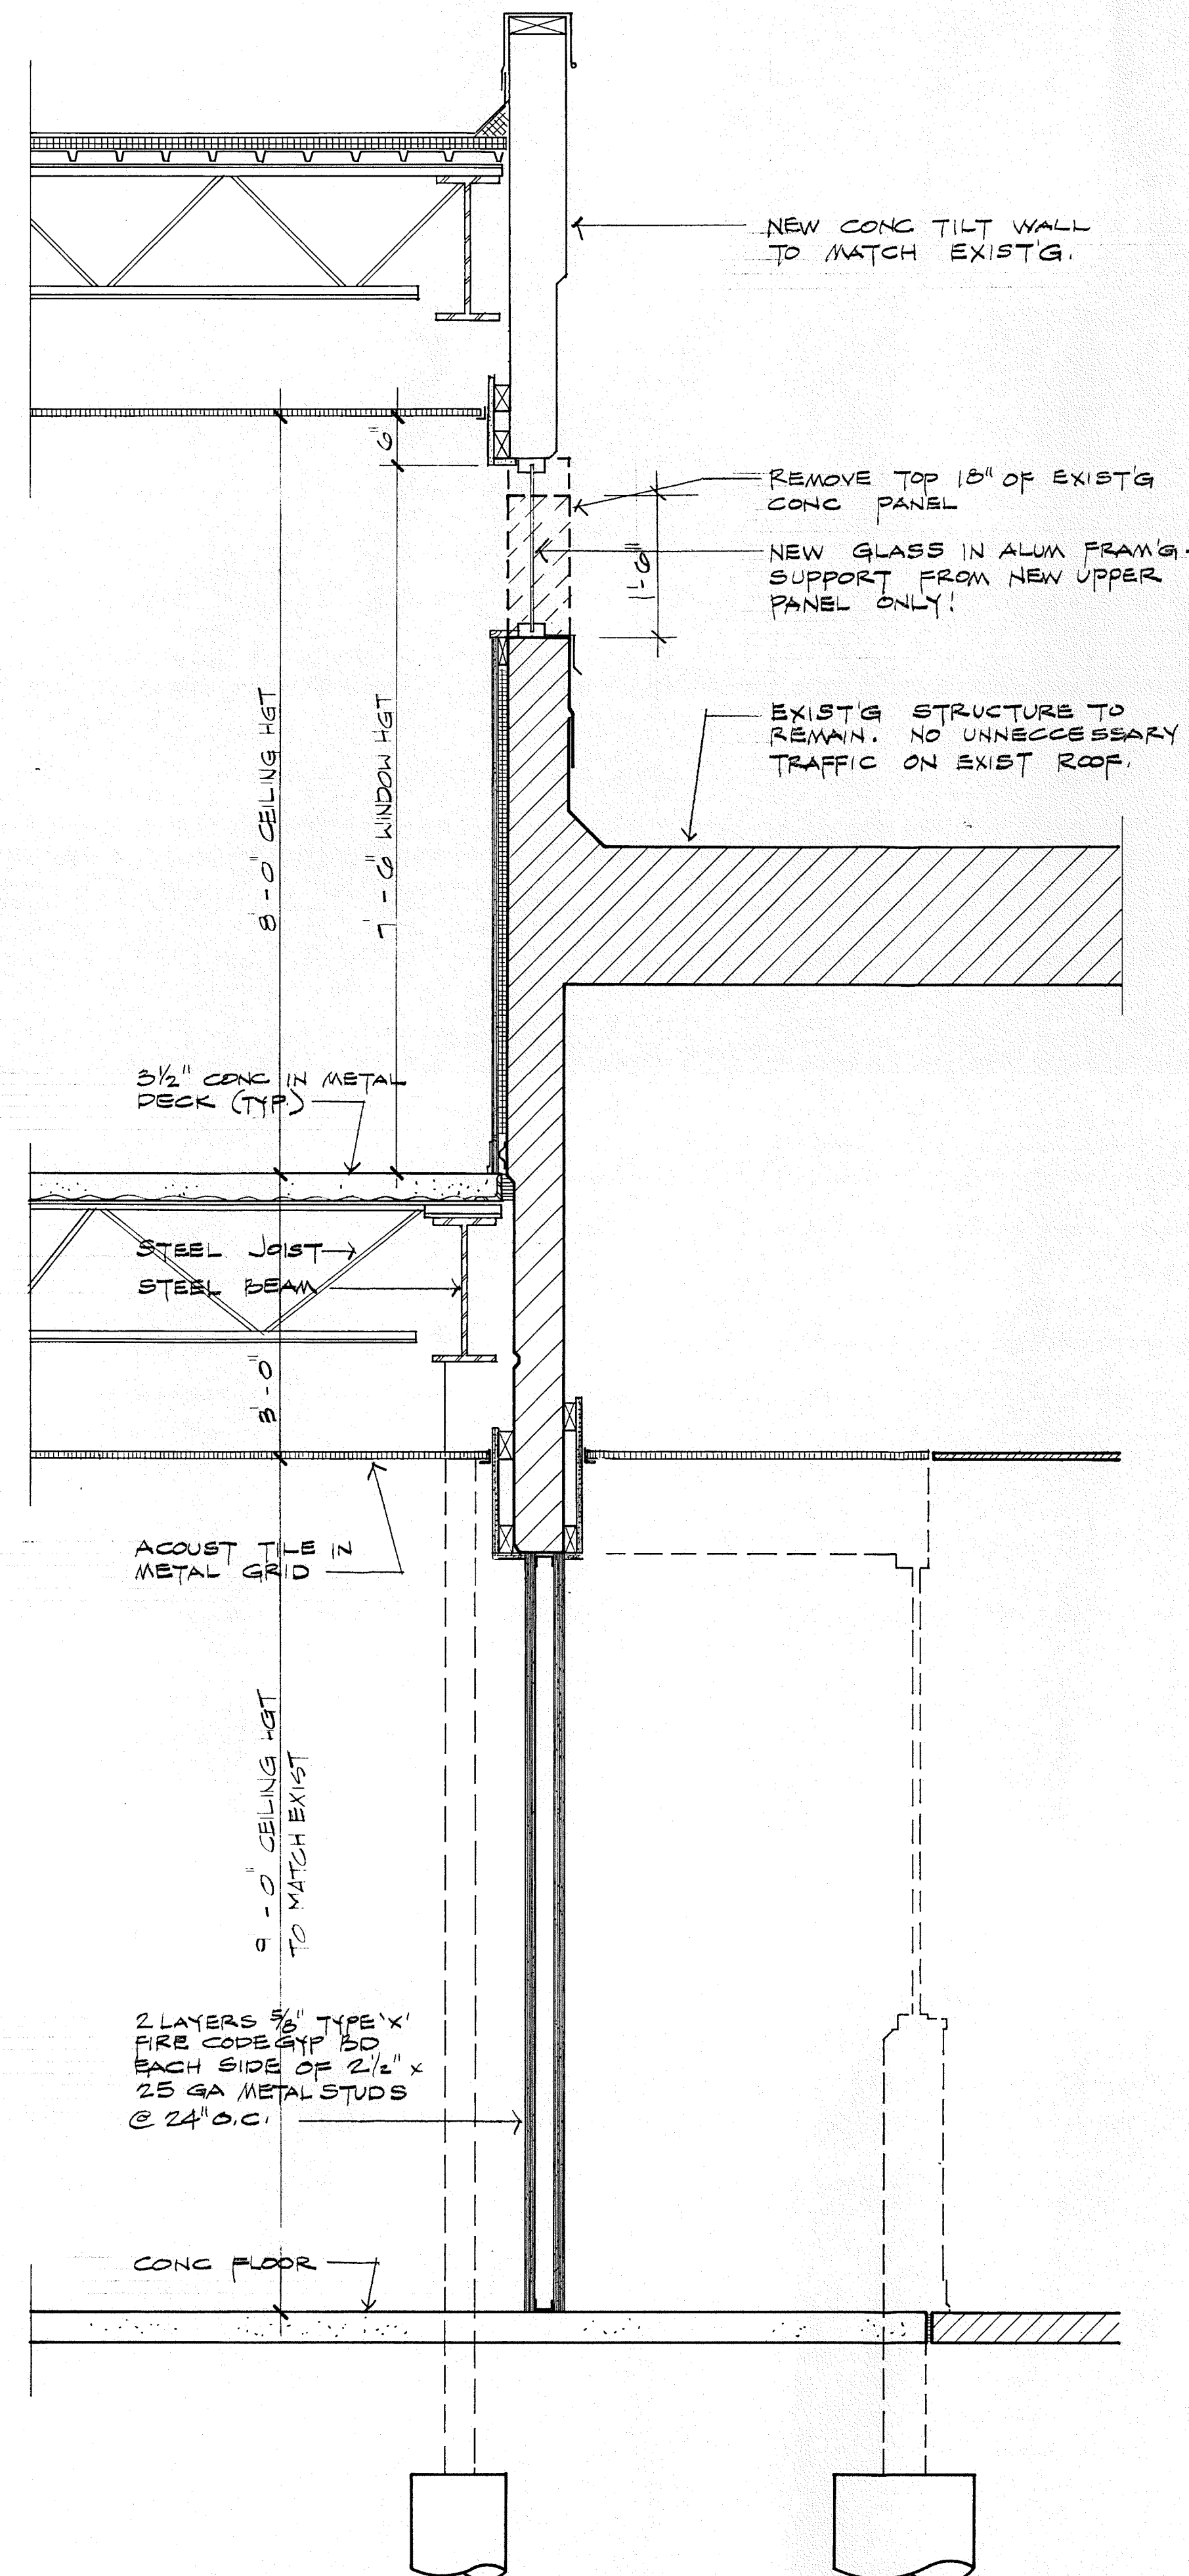

WALL SECTION
3/4" = 1'-0"














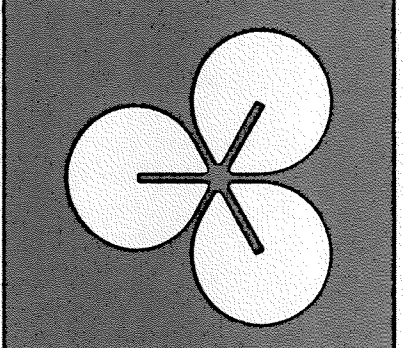



EDI ARCHITECTS, INC.
ARCHITECTURE PLANNING ENGINEERING INTERIOR DESIGN
8440 WALNUT HILL LANE
SUITE 100 DALLAS, TEXAS 75231
512 / 468-6308

TOWN OF ADDISON


ADDITION TO PUBLIC WORKS SERVICE CENTER
Westgrove Road
Addison Texas

DATE: DESIGN DEV. PK'G.
7 FEB. '86
SHEET NO:
A 8
OF SHEETS
JOB NO: 851-137

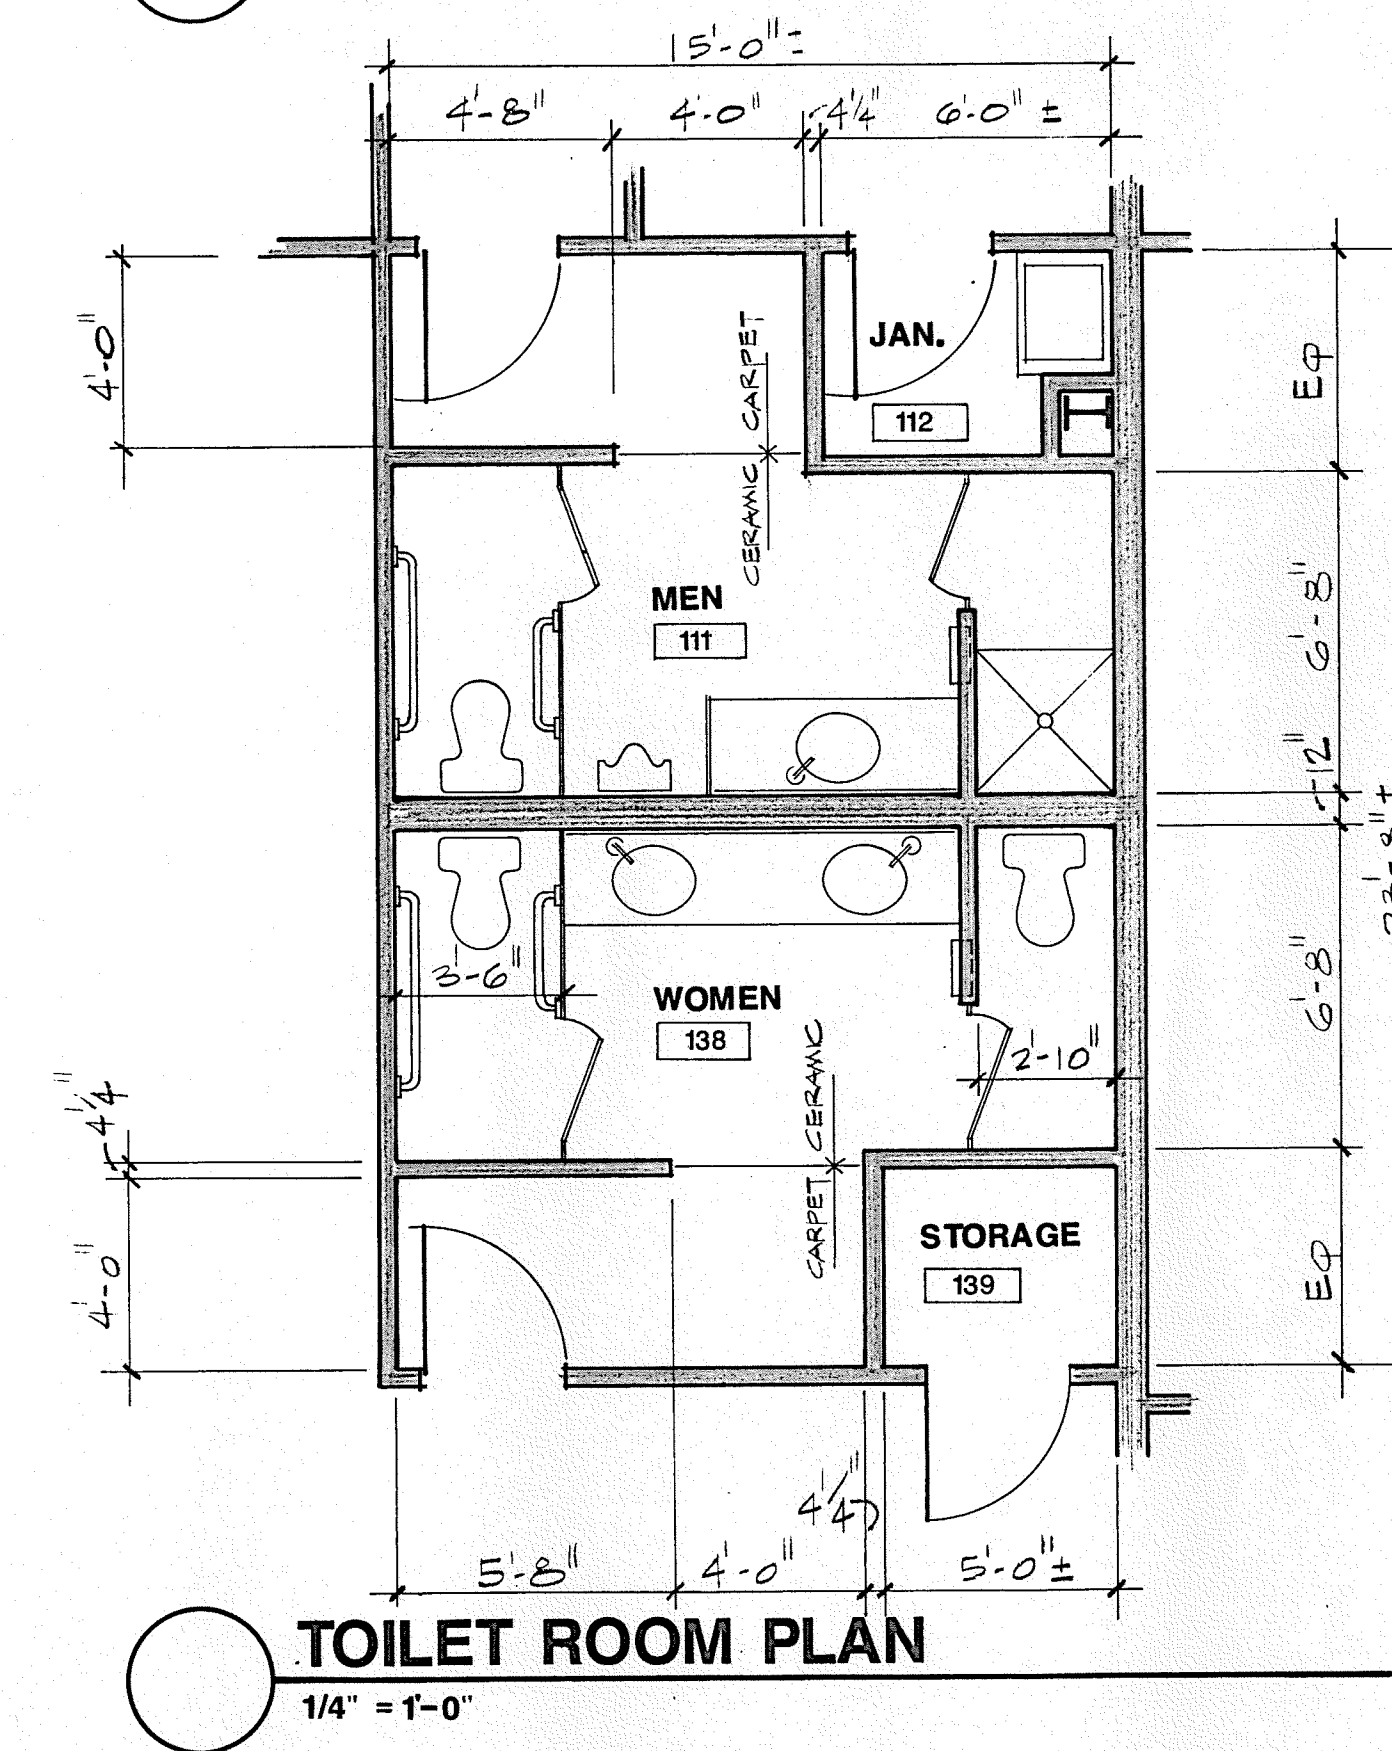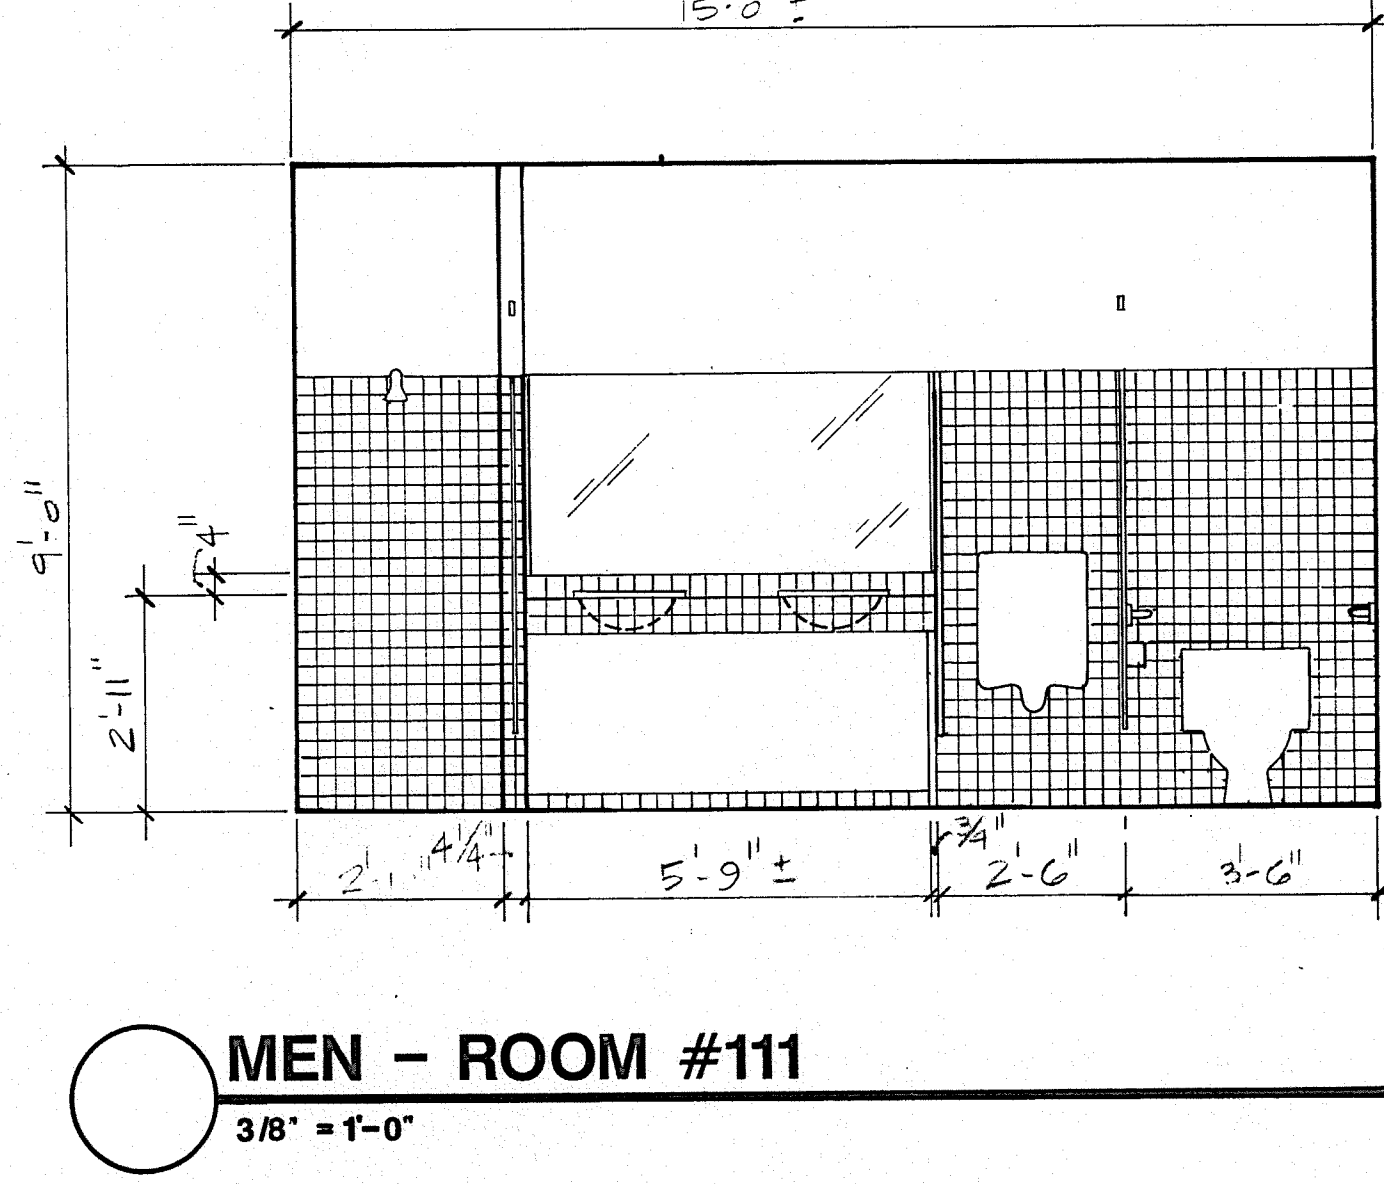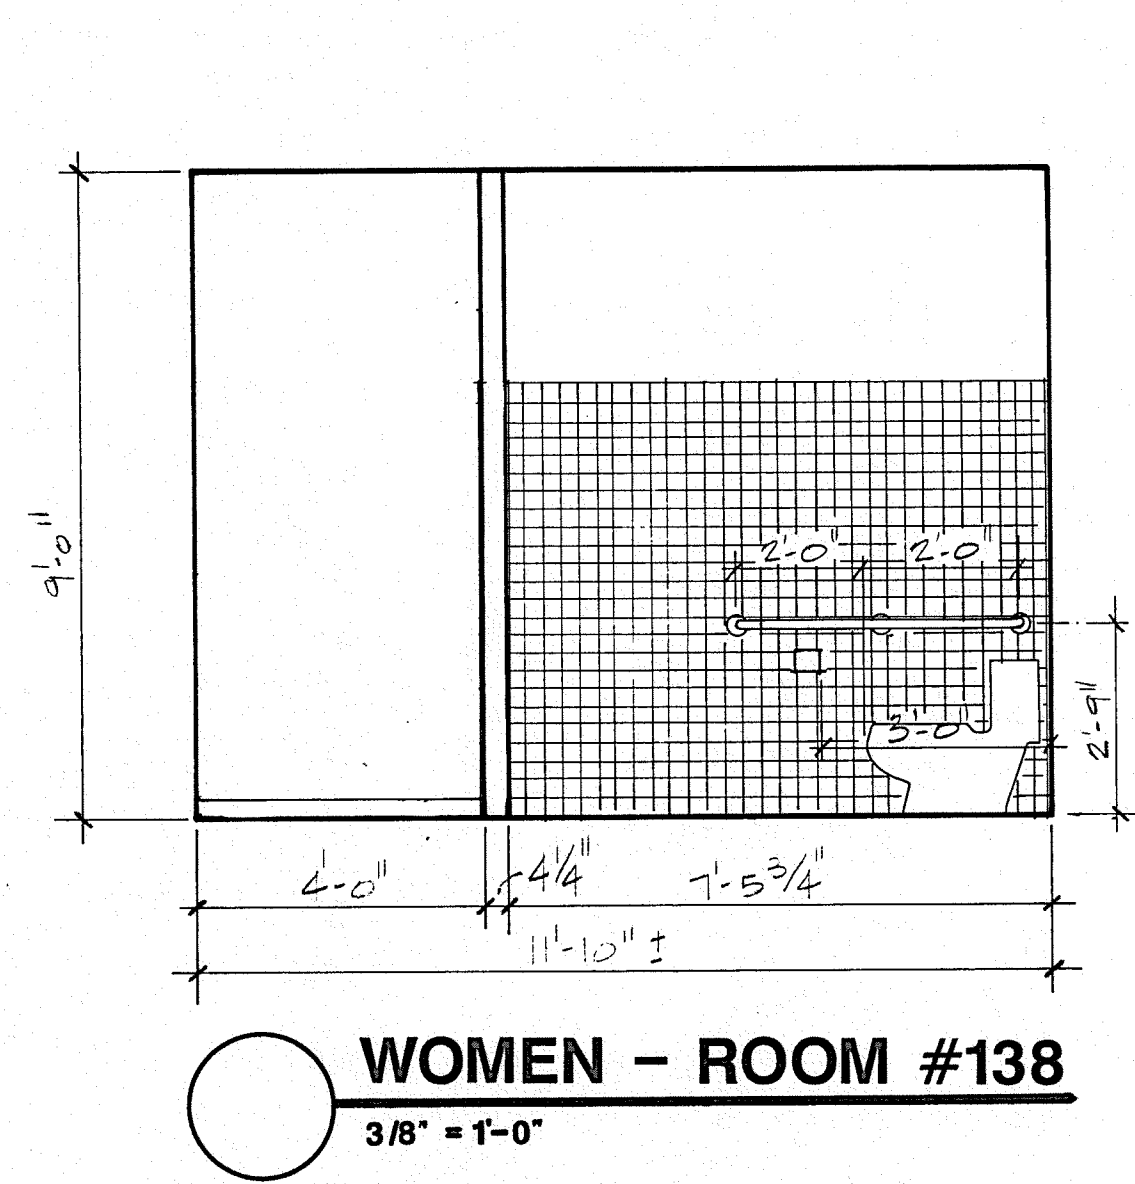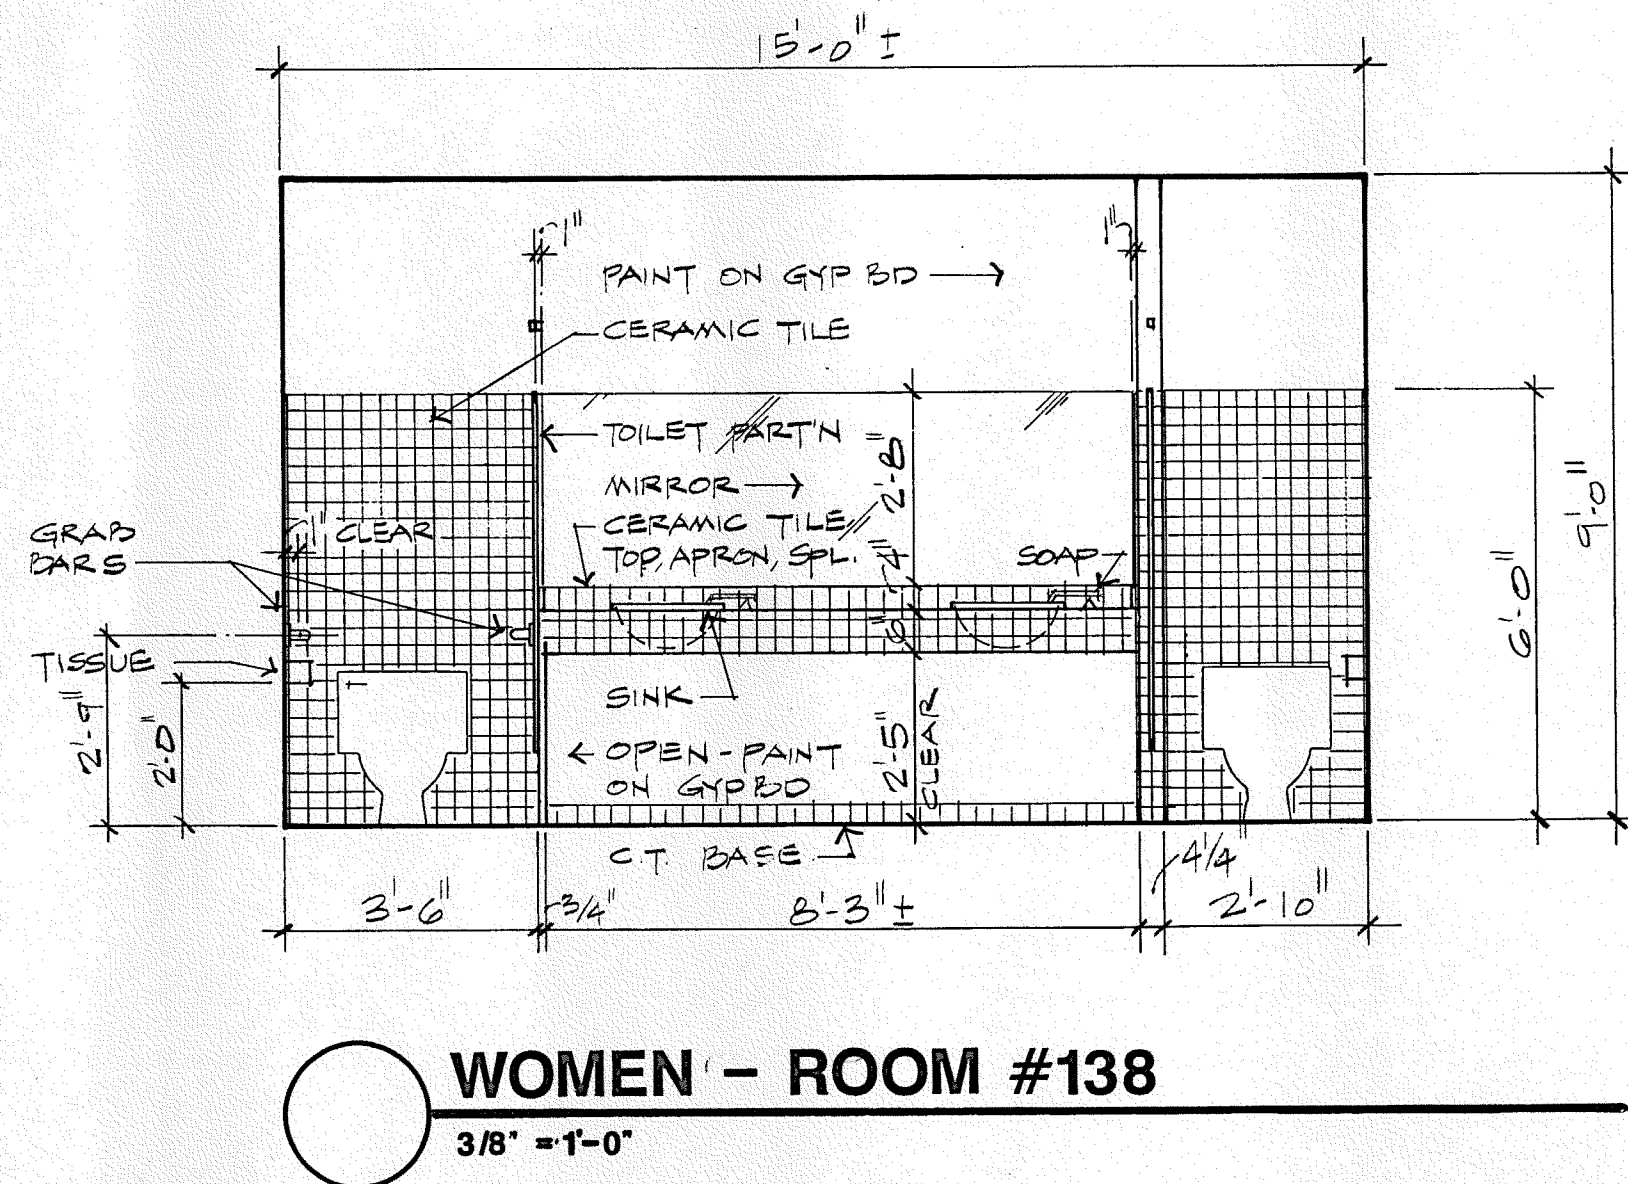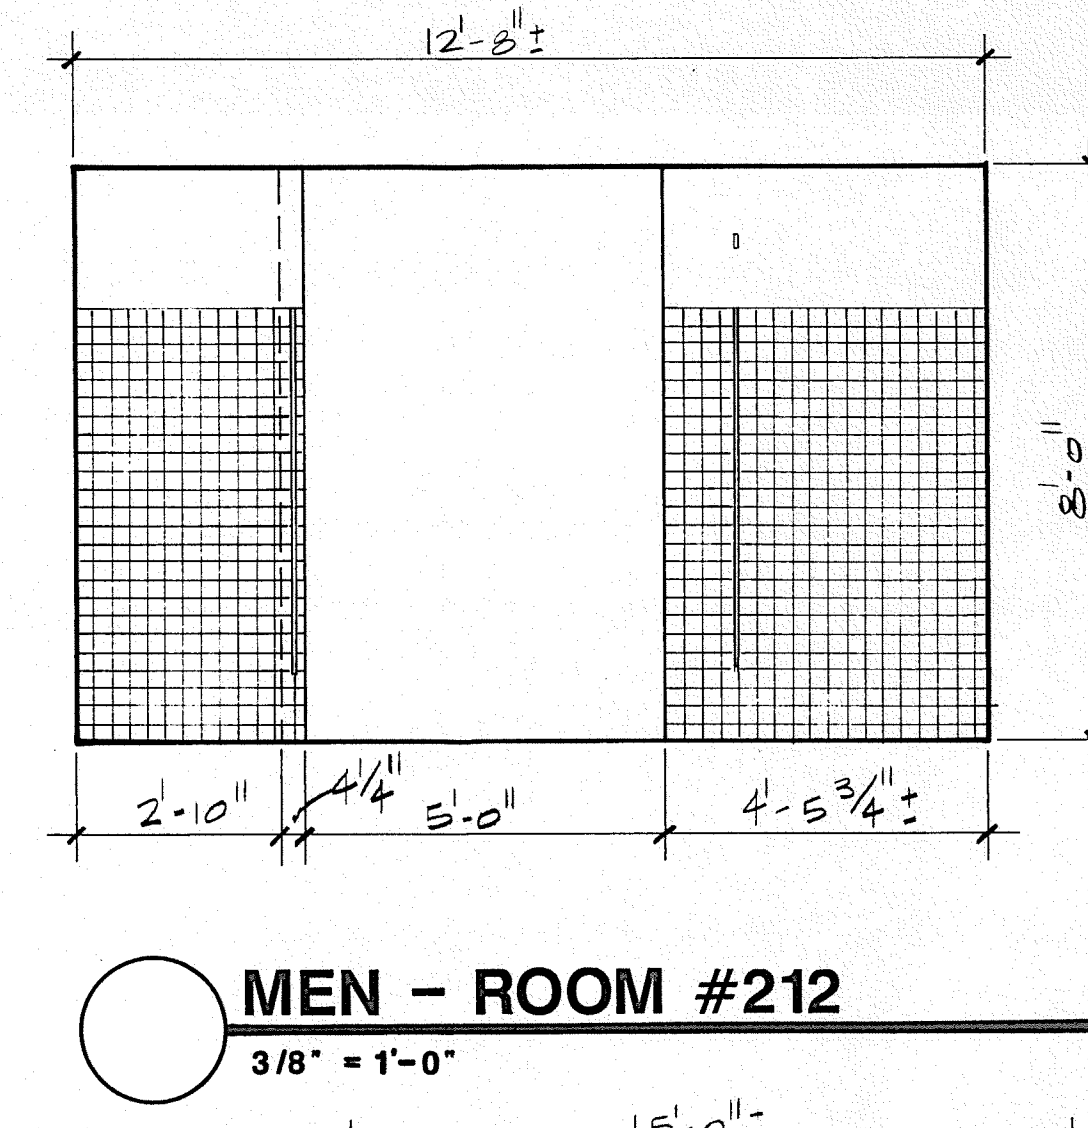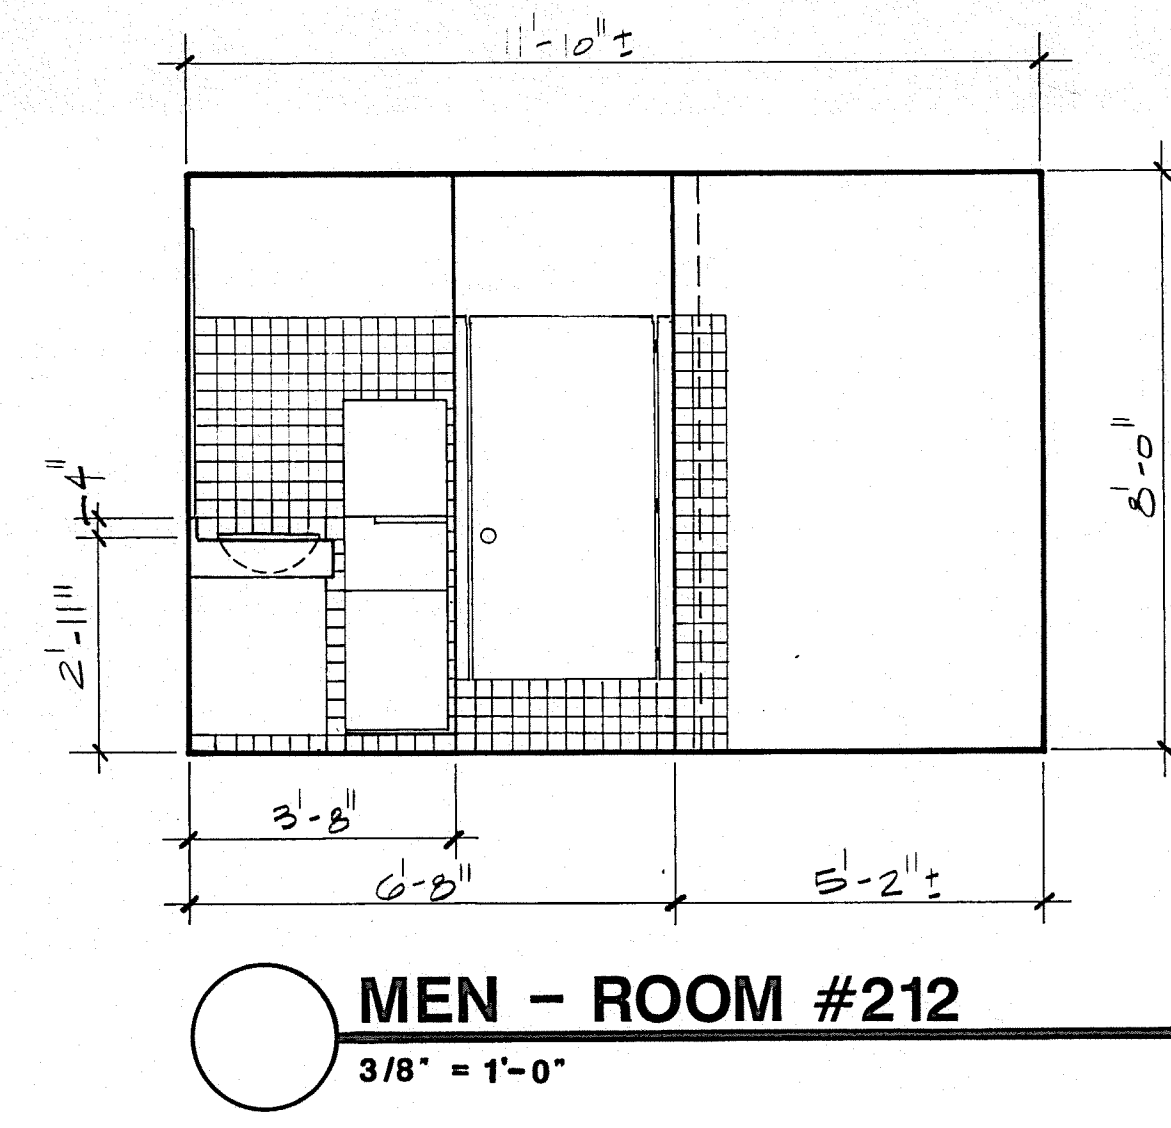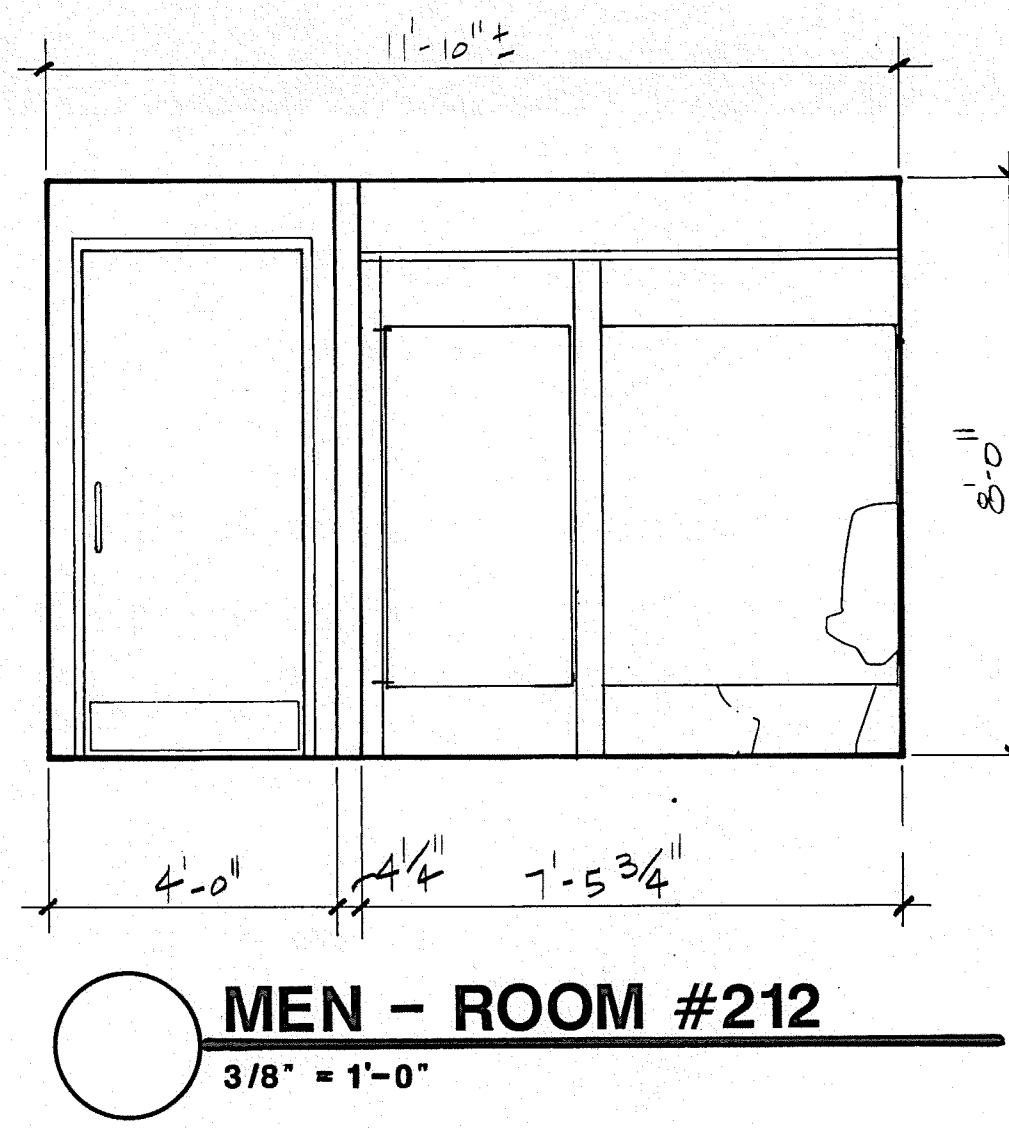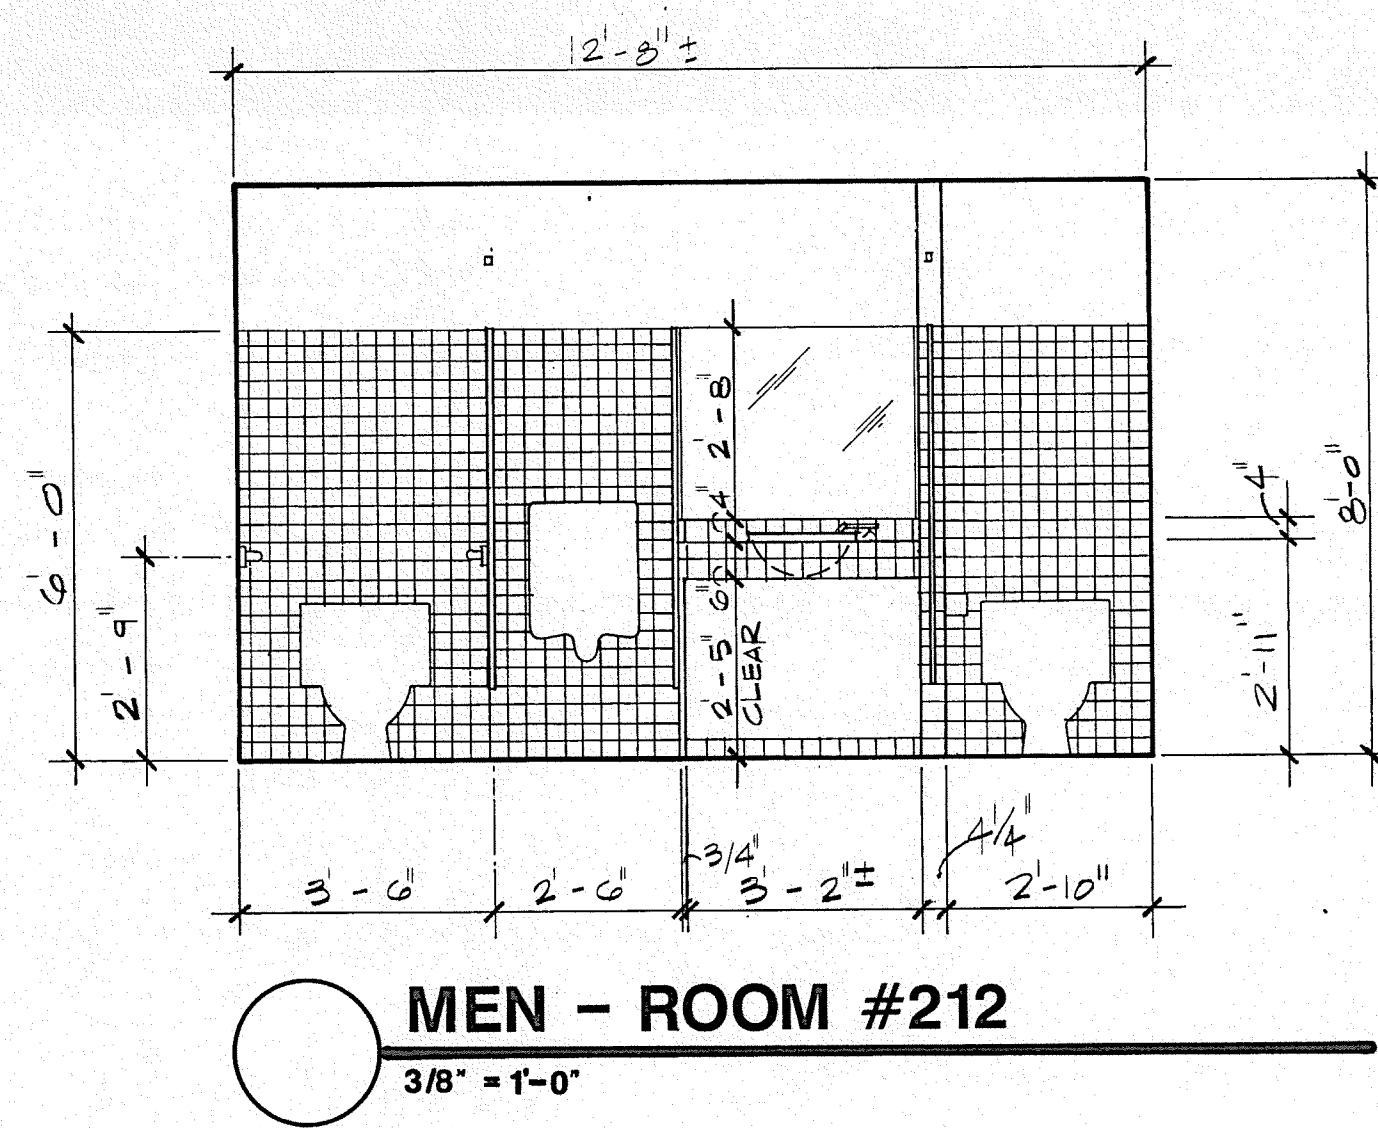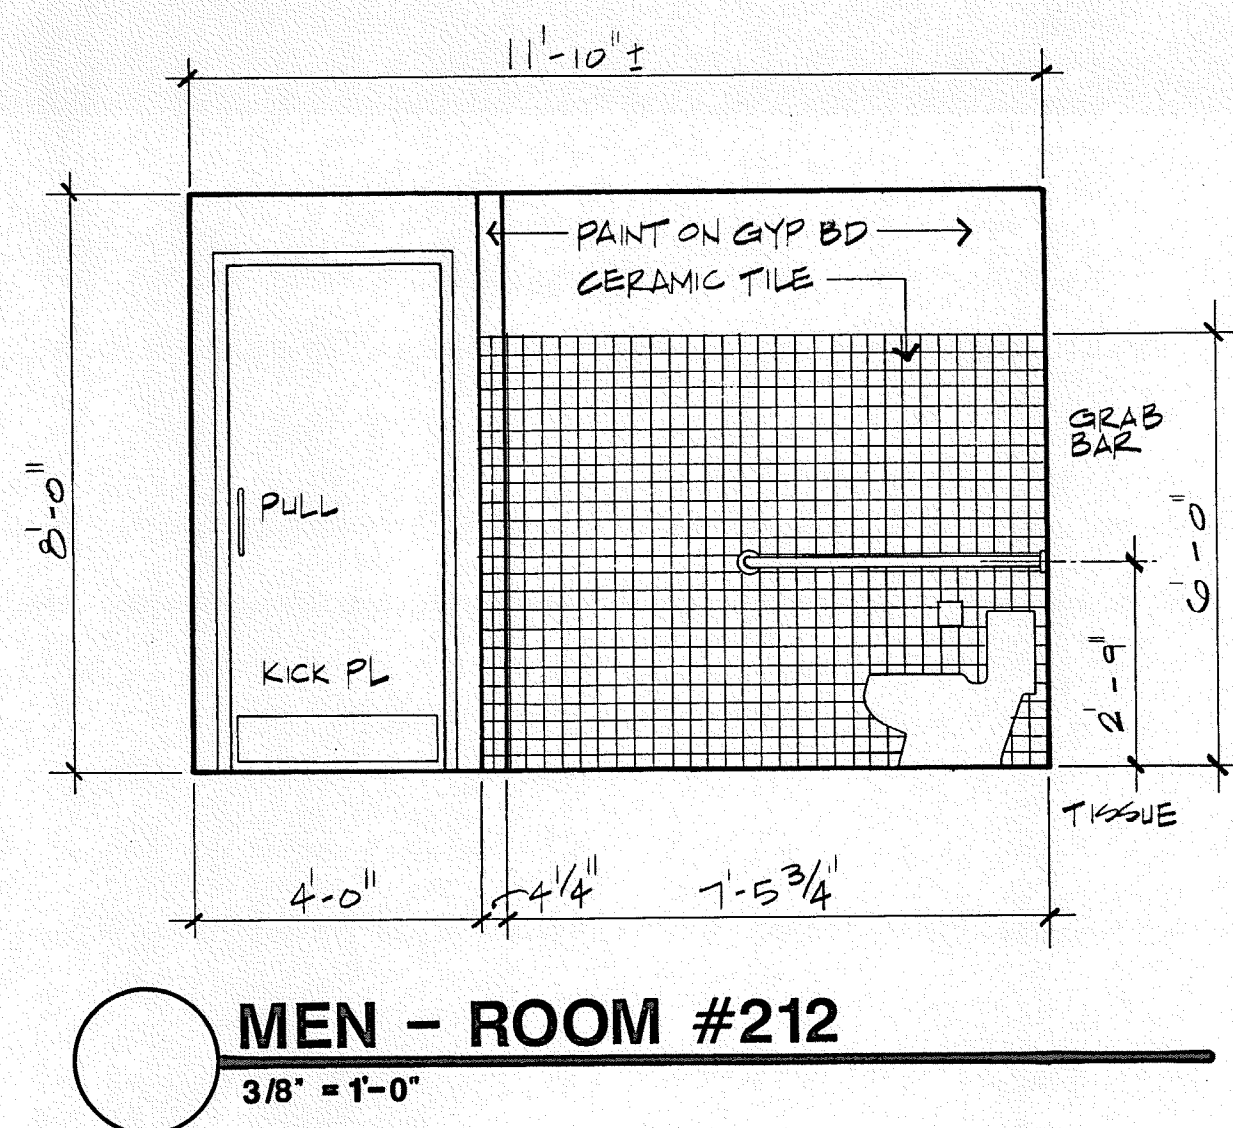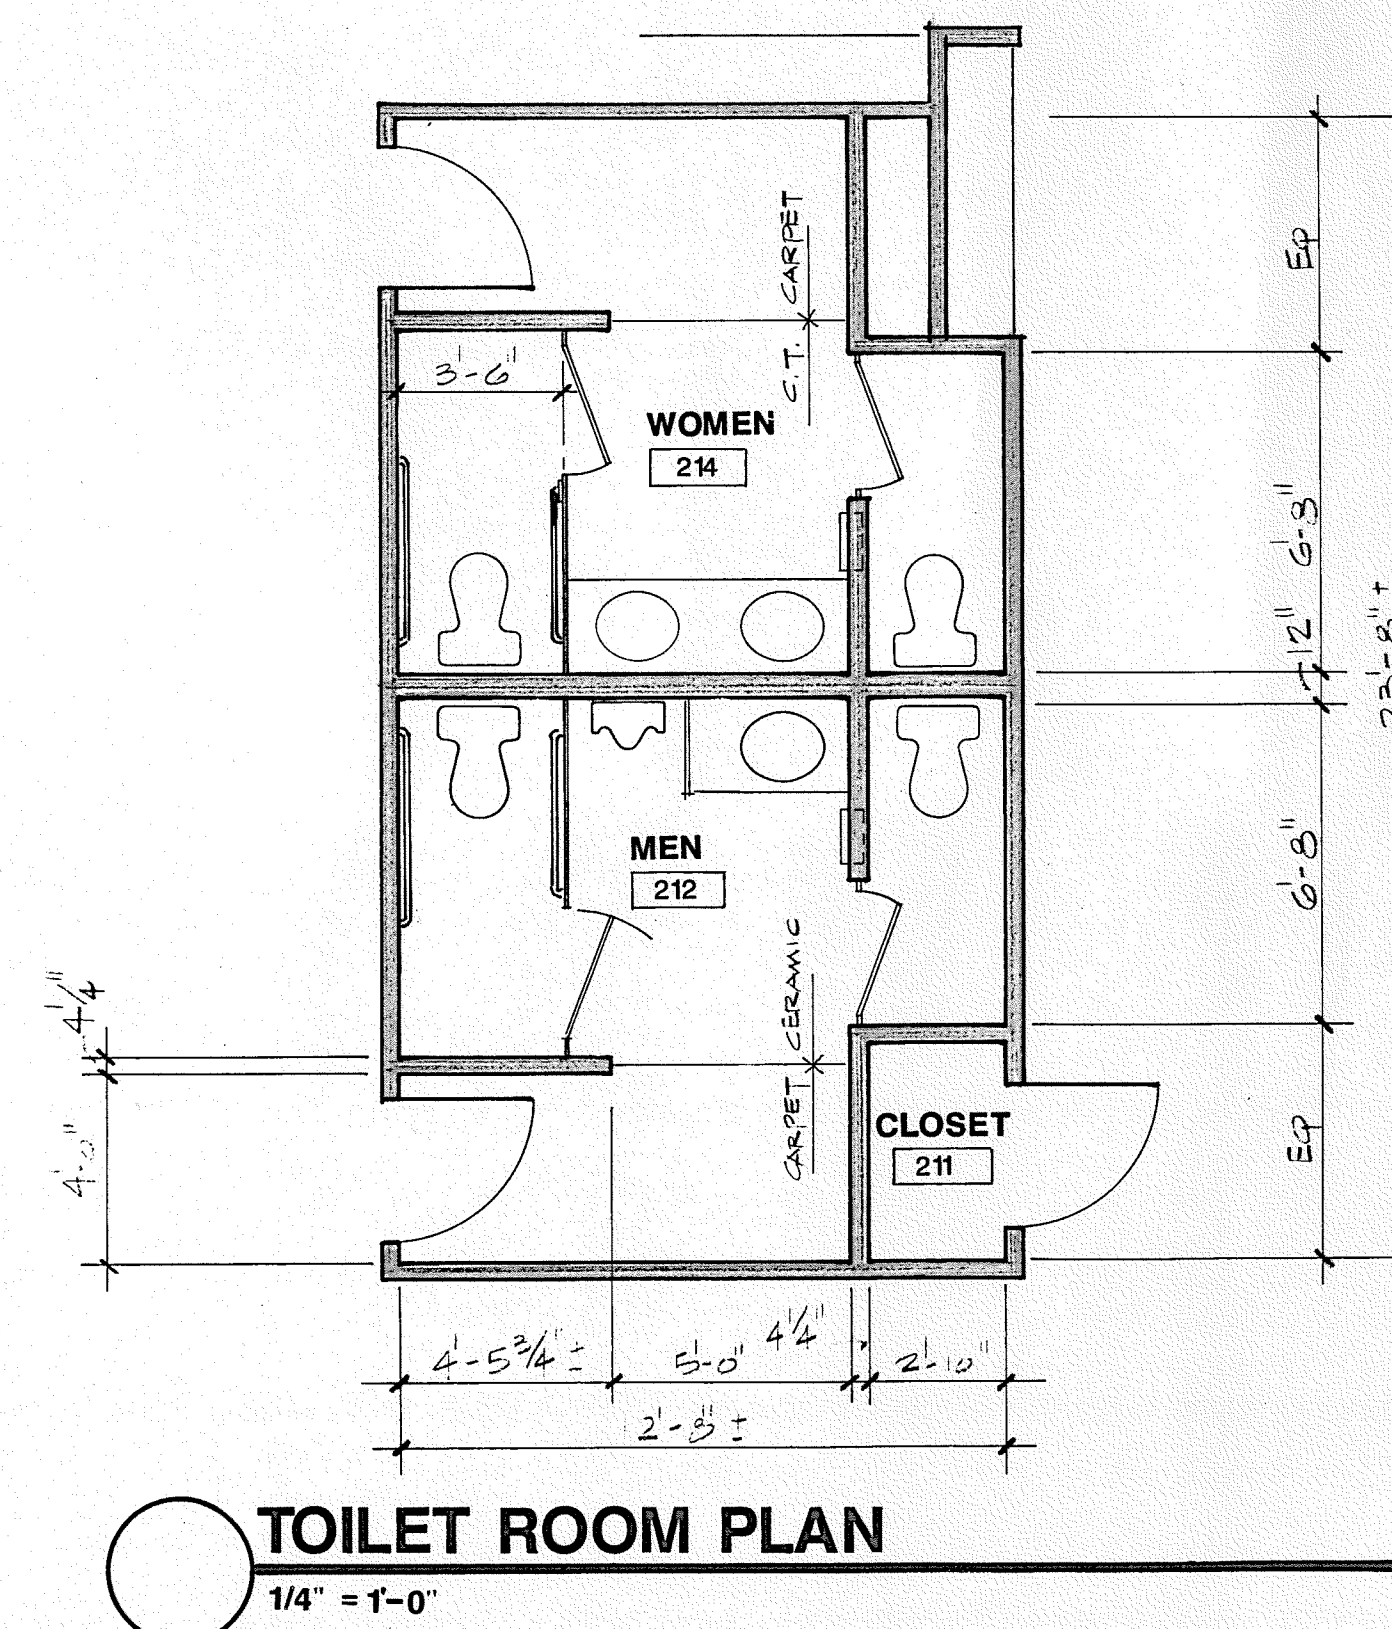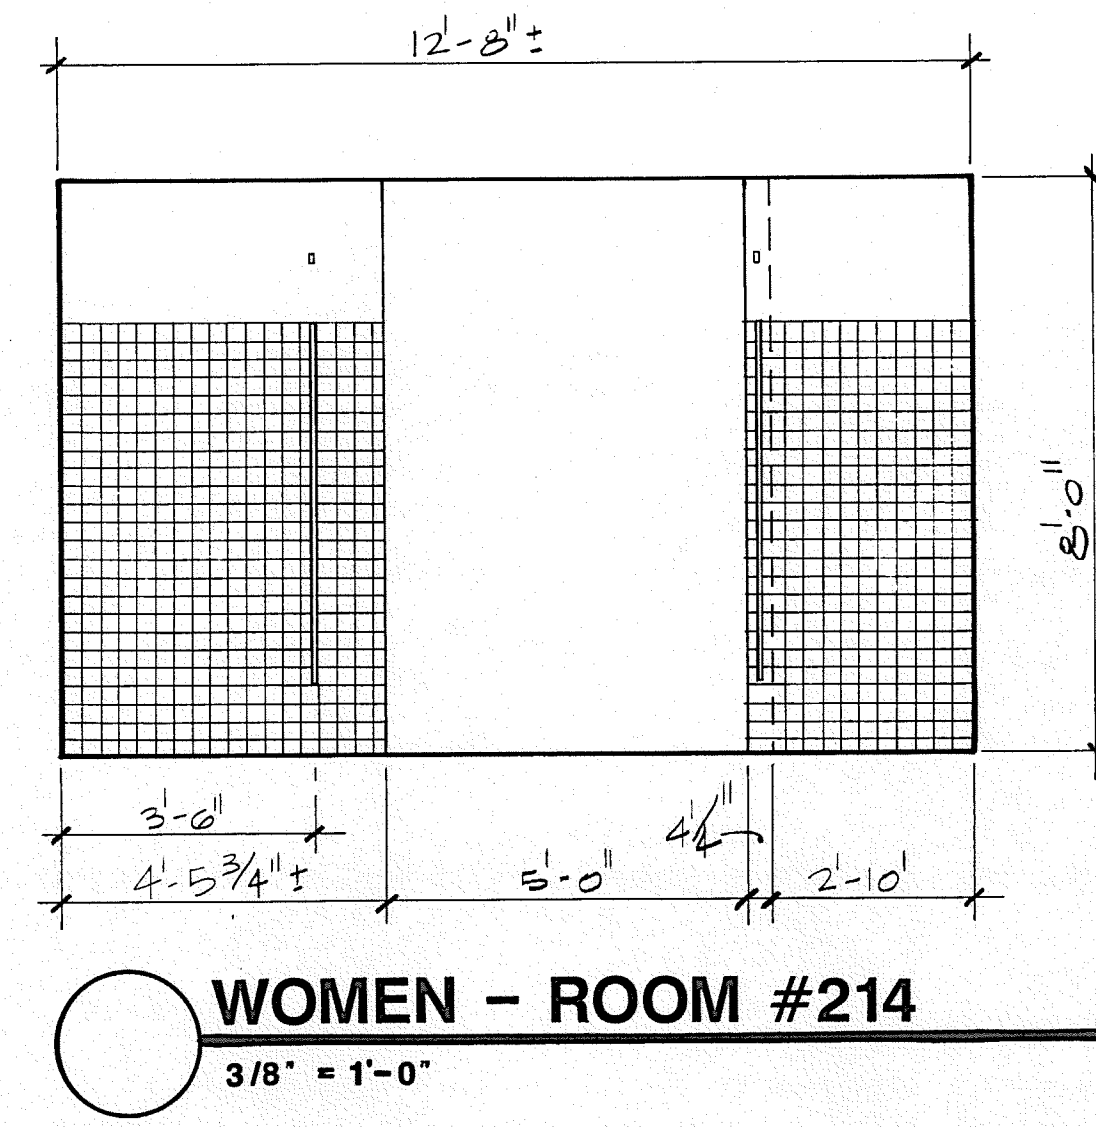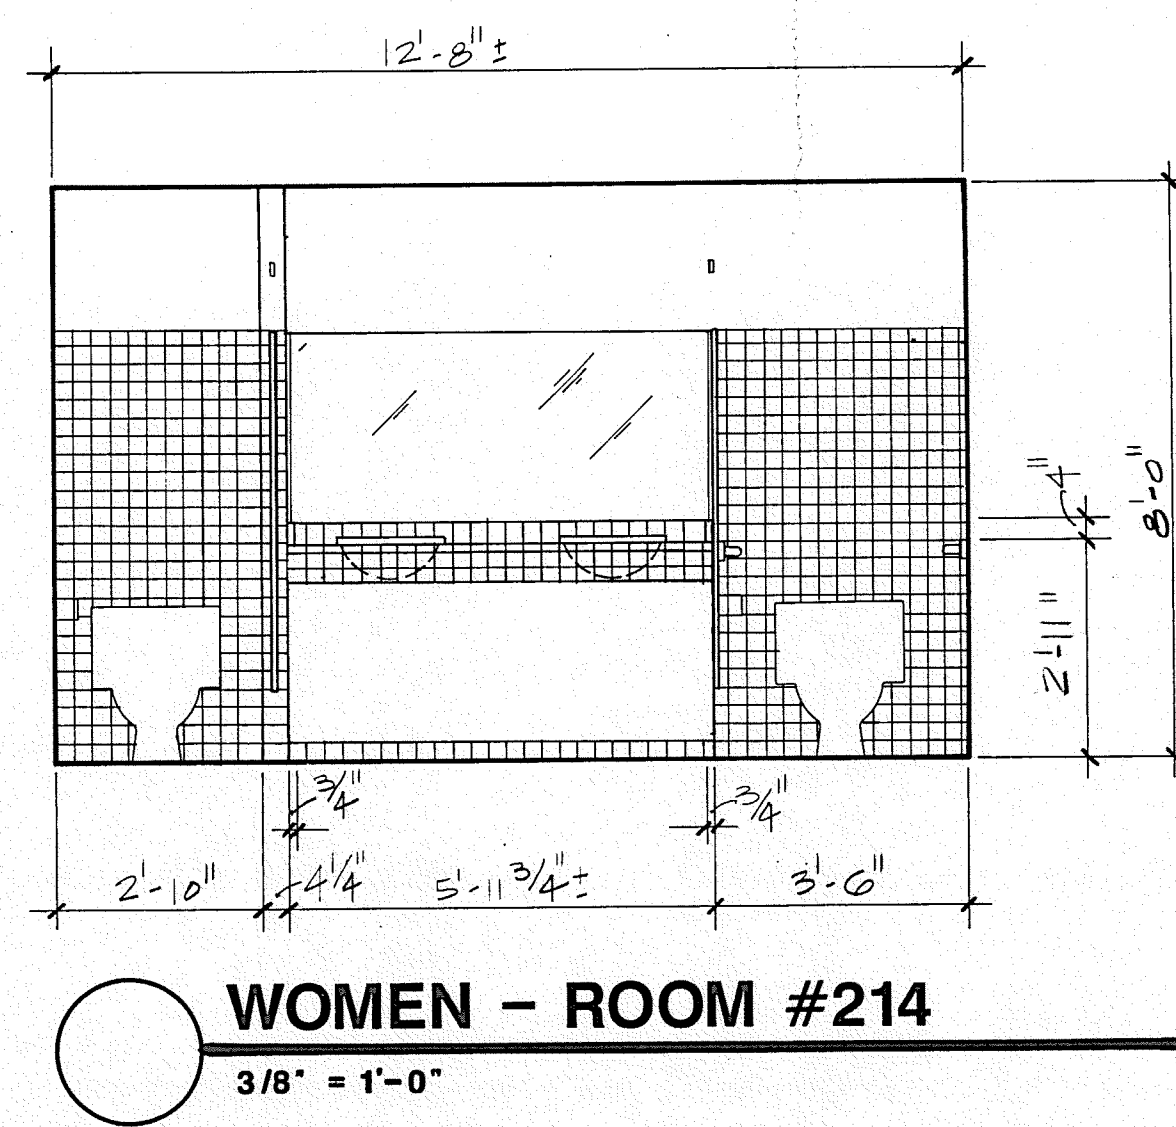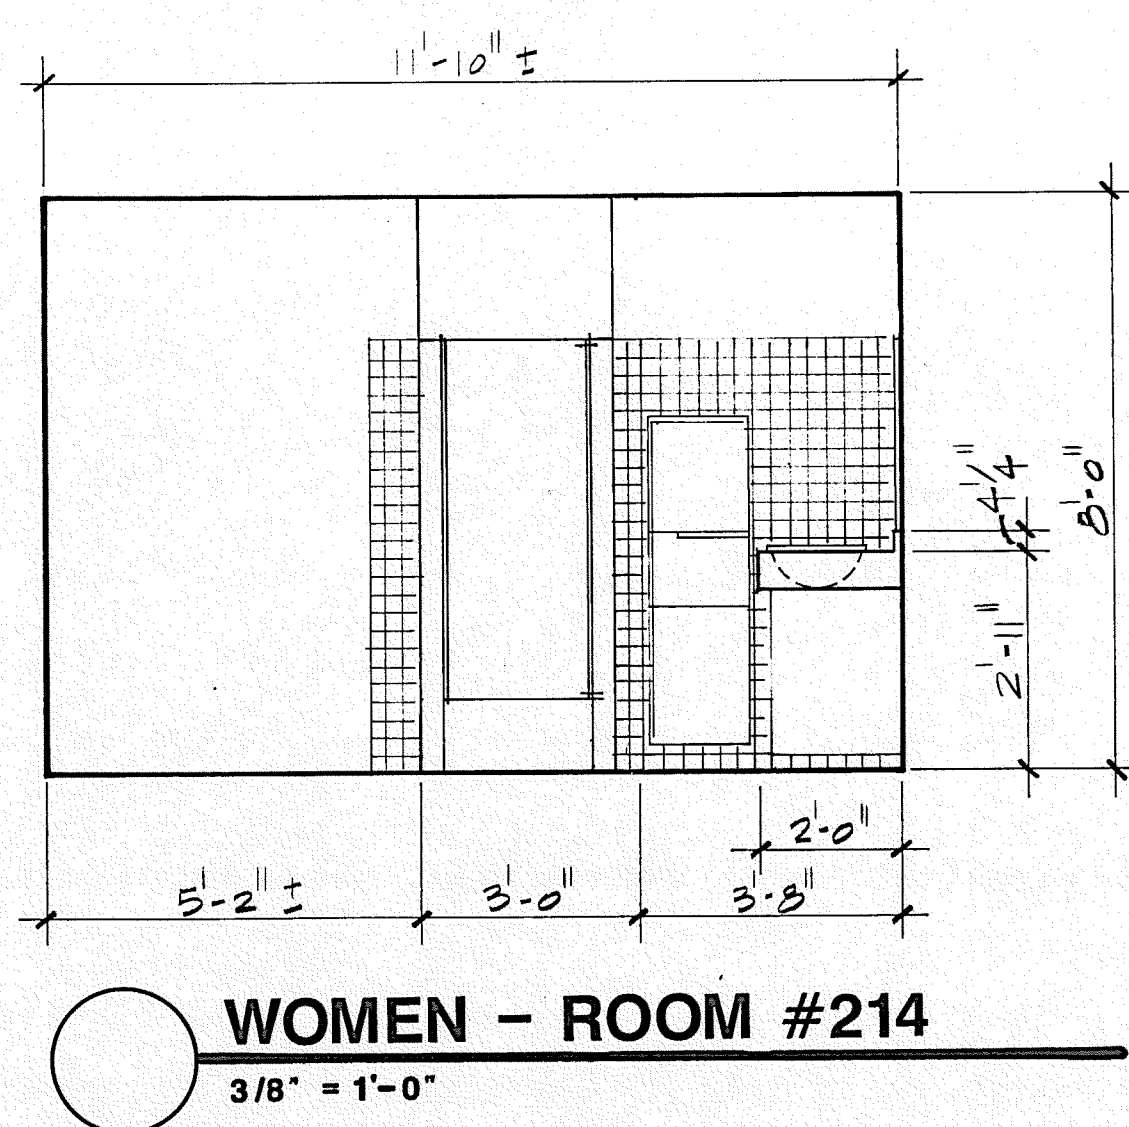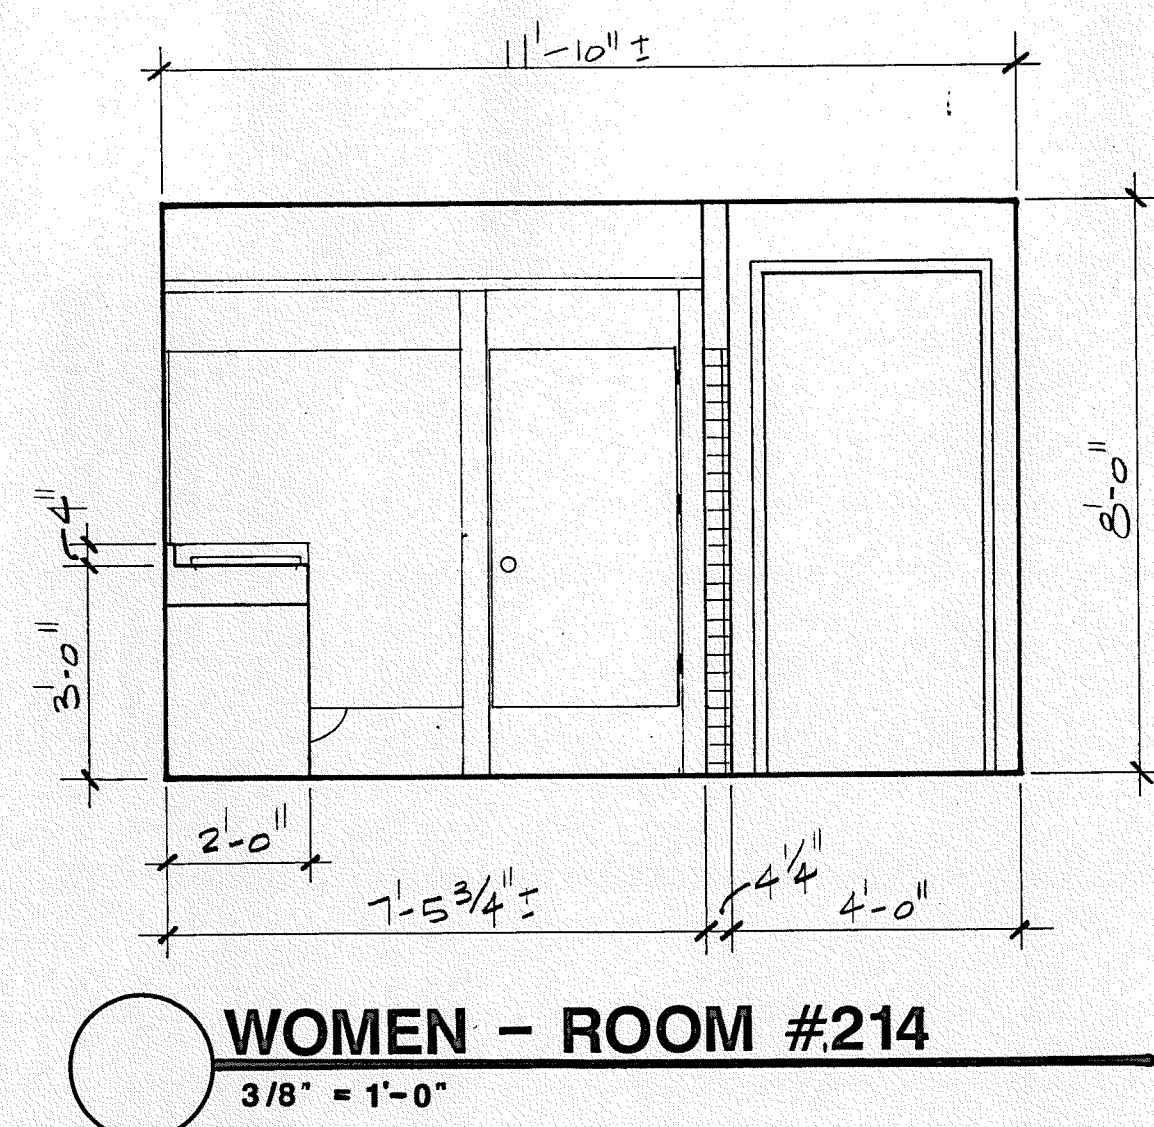


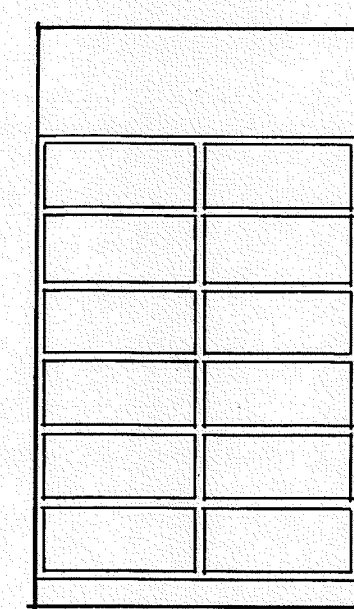


#215
3/8" = 1'- 0"

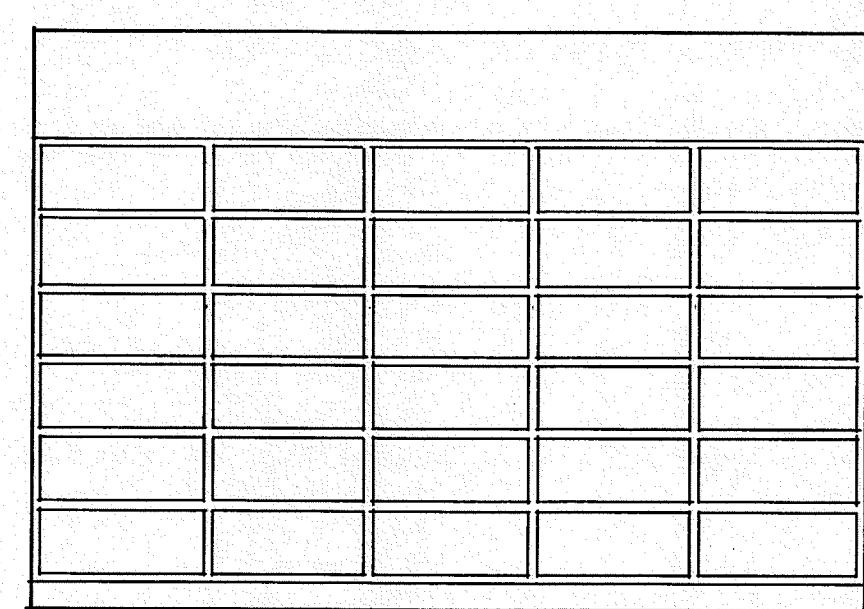


L.D. LIBRARY - #215
3/8" = 1'- 0"

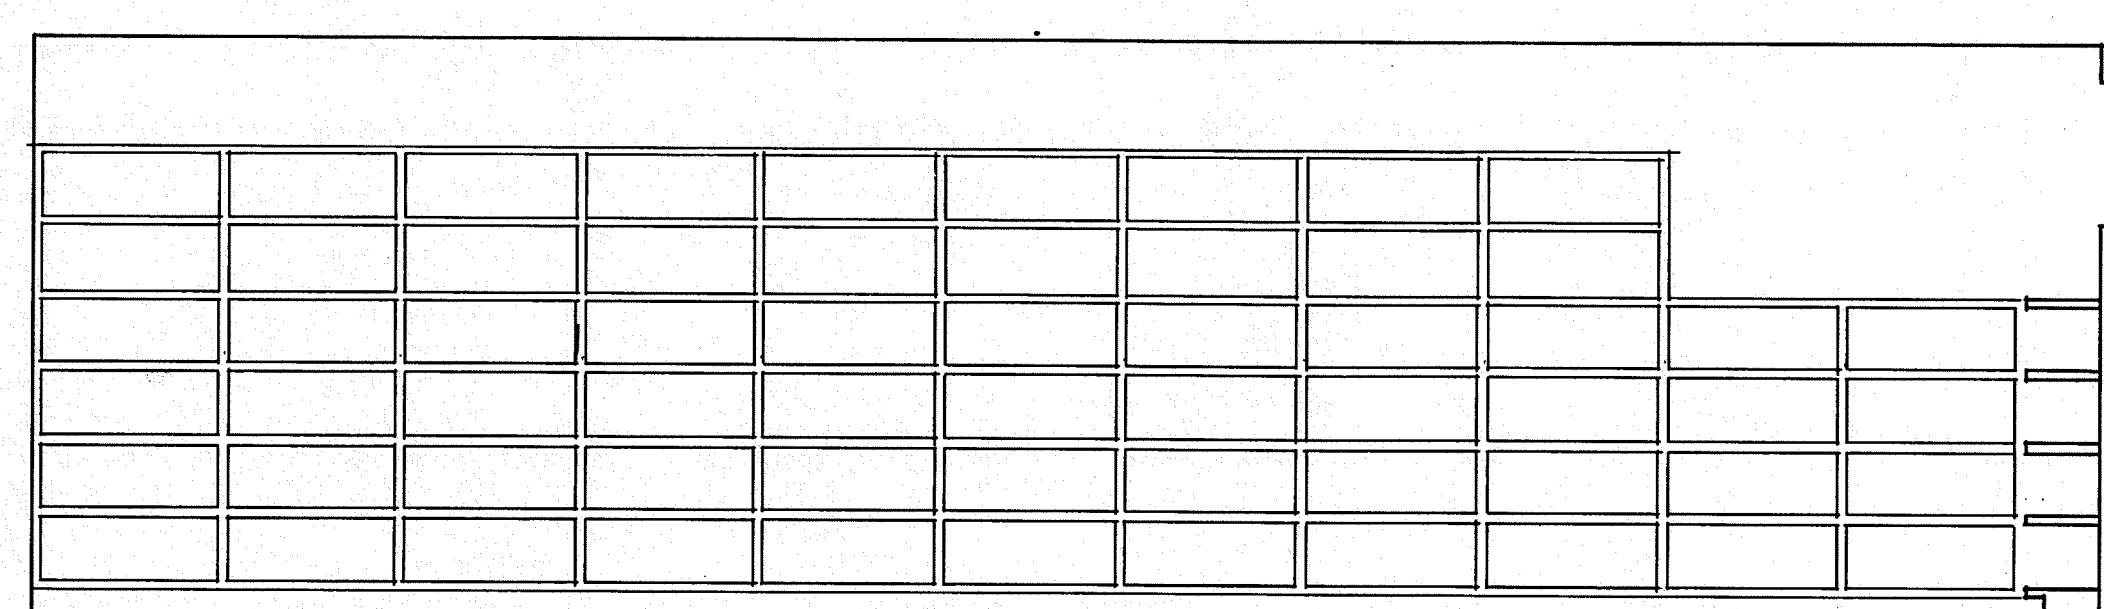


L.D. LIBRARY - ROOM#215
3/8" = 1'- 0"

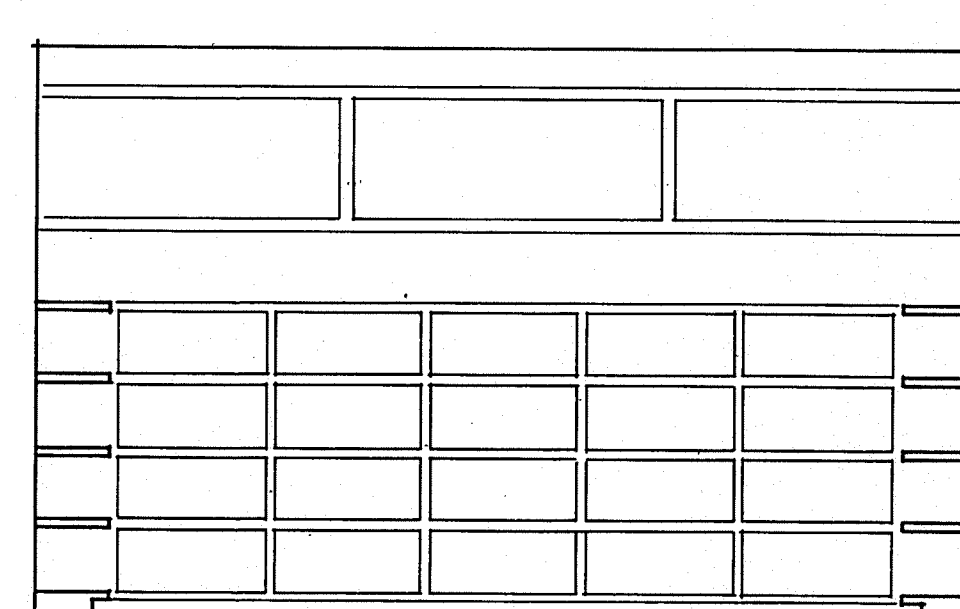


L.D. LIBRARY - #215
3/8" = 1'- 0"

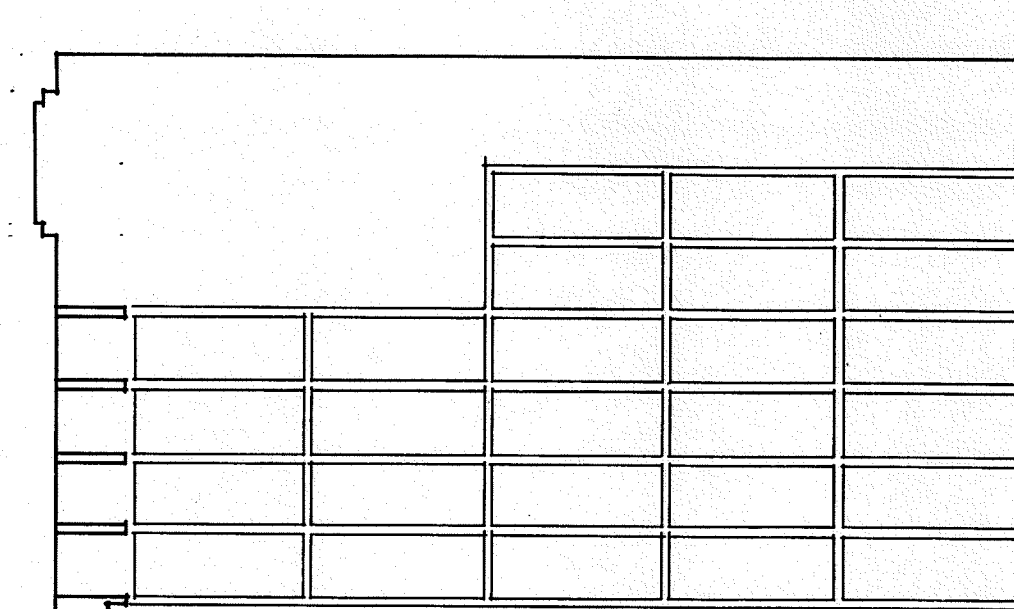


L.D. LIBRARY - #215
3/8" = 1'- 0"

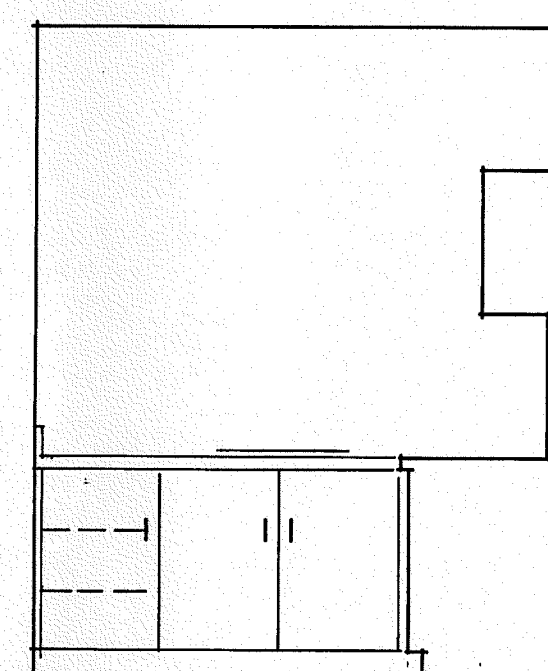


ROOM#152
3/8" = 1'- 0"

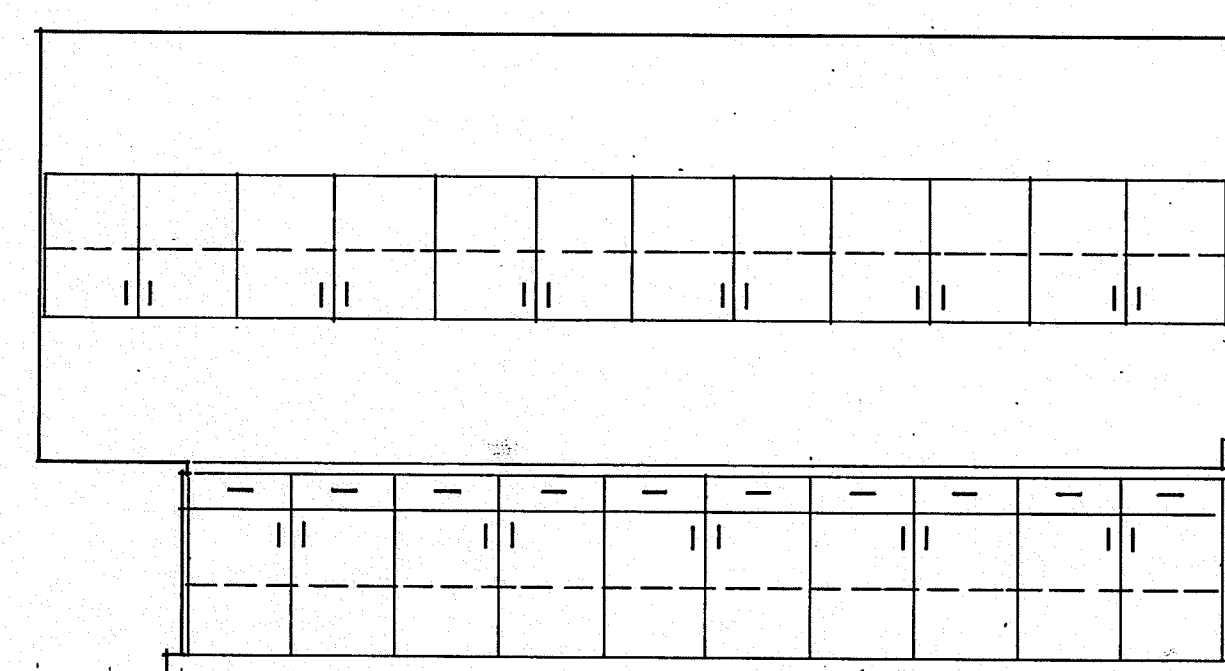


MAINT. LAB - ROOM#152
3/8" = 1'- 0"

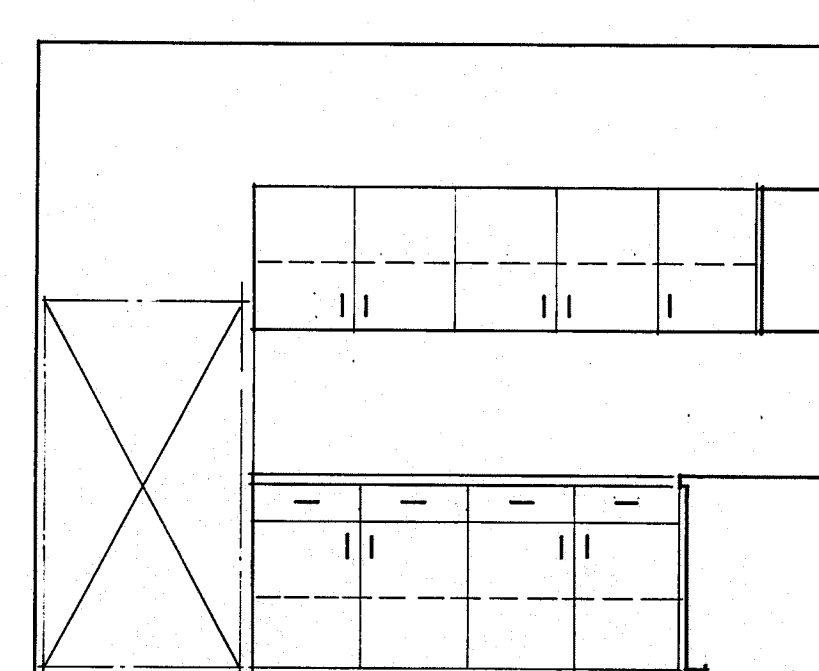


KITCHEN - #155
3/8" = 1'- 0"

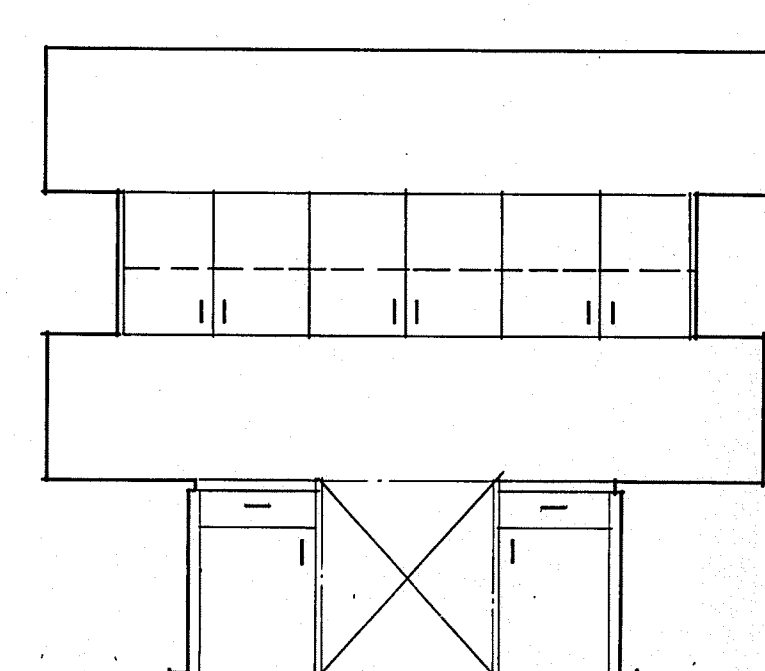


KITCHEN - #155
3/8" = 1'- 0"

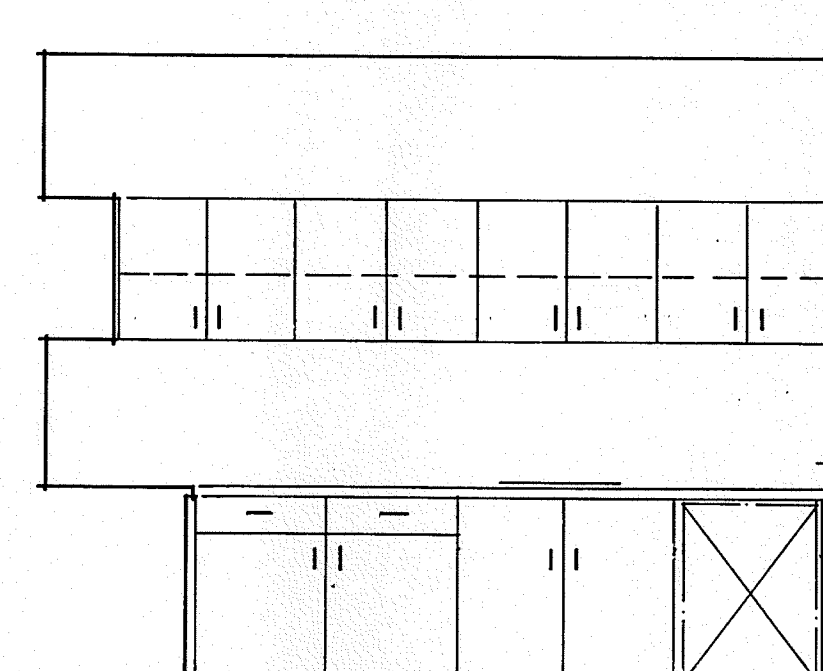


KITCHEN - #155
3/8" = 1'- 0"

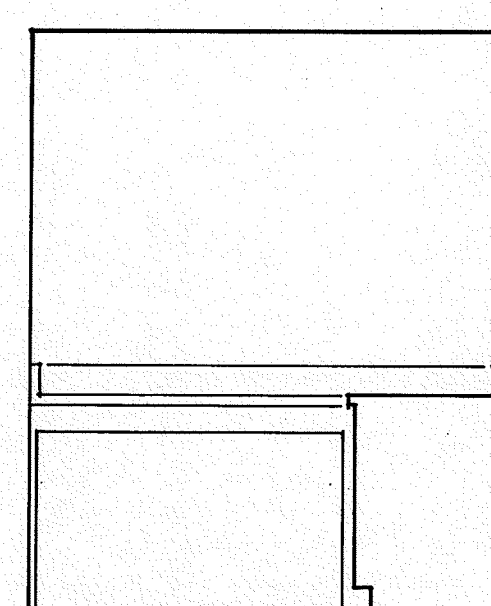


RM. #221
3/8" = 1'- 0"

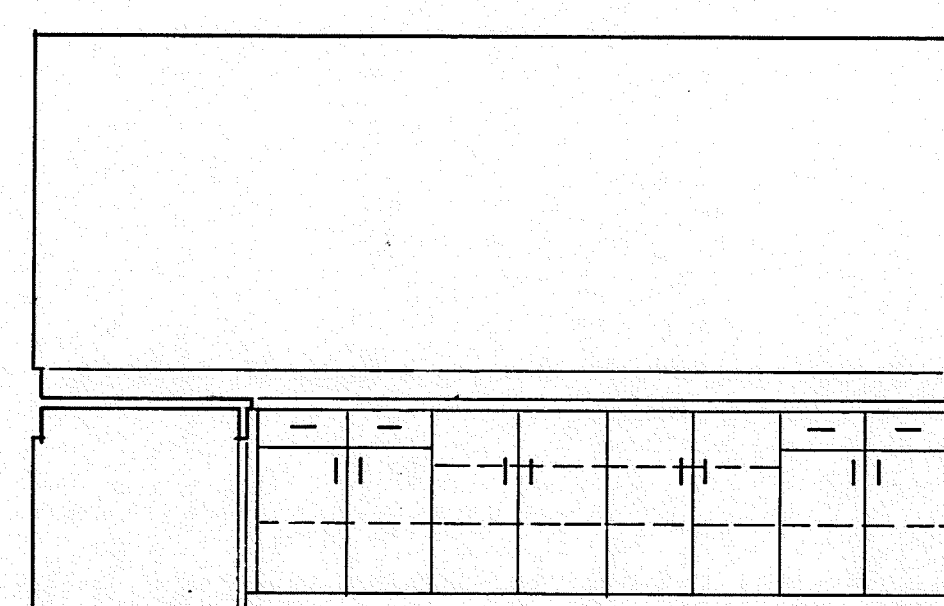

PRINT ROOM - #221
3/8" = 1'- 0"

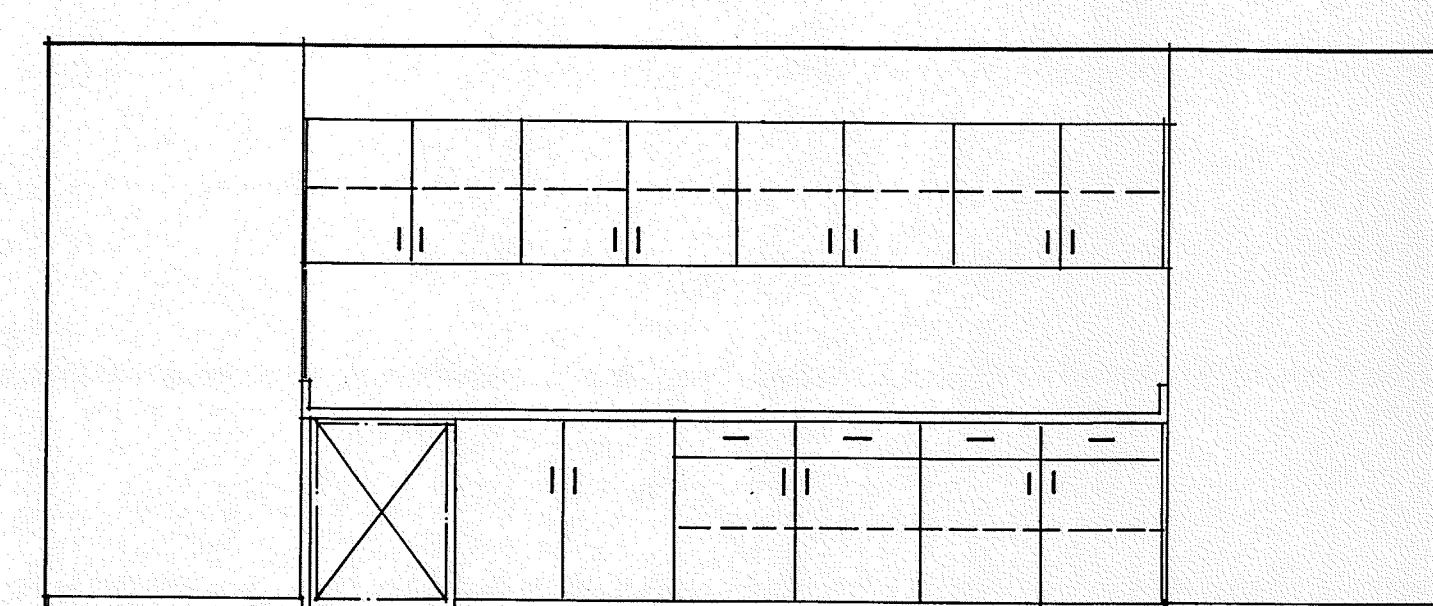

COFFEE ROOM - ROOM#110
3/8" = 1'- 0"

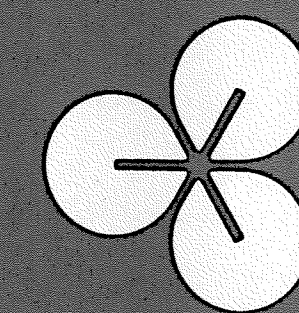

EDI ARCHITECTS, INC.
ARCHITECTURE PLANNING ENGINEERING INTERIOR DESIGN
SUITE 100 DOWNTOWN HILL LANE
DALLAS, TEXAS 75201
214 / 750-1845
512 / 489-8308


TOWN OF
ADDISON

**ADDITION TO
PUBLIC WORKS SERVICE CENTER**
Westgrove Road
Addison Texas

DATE:
DESIGN DEV. PK'G.
7 FEB. '86


SHEET NO:
A 10
OF SHEETS

JOB NO: 851-137

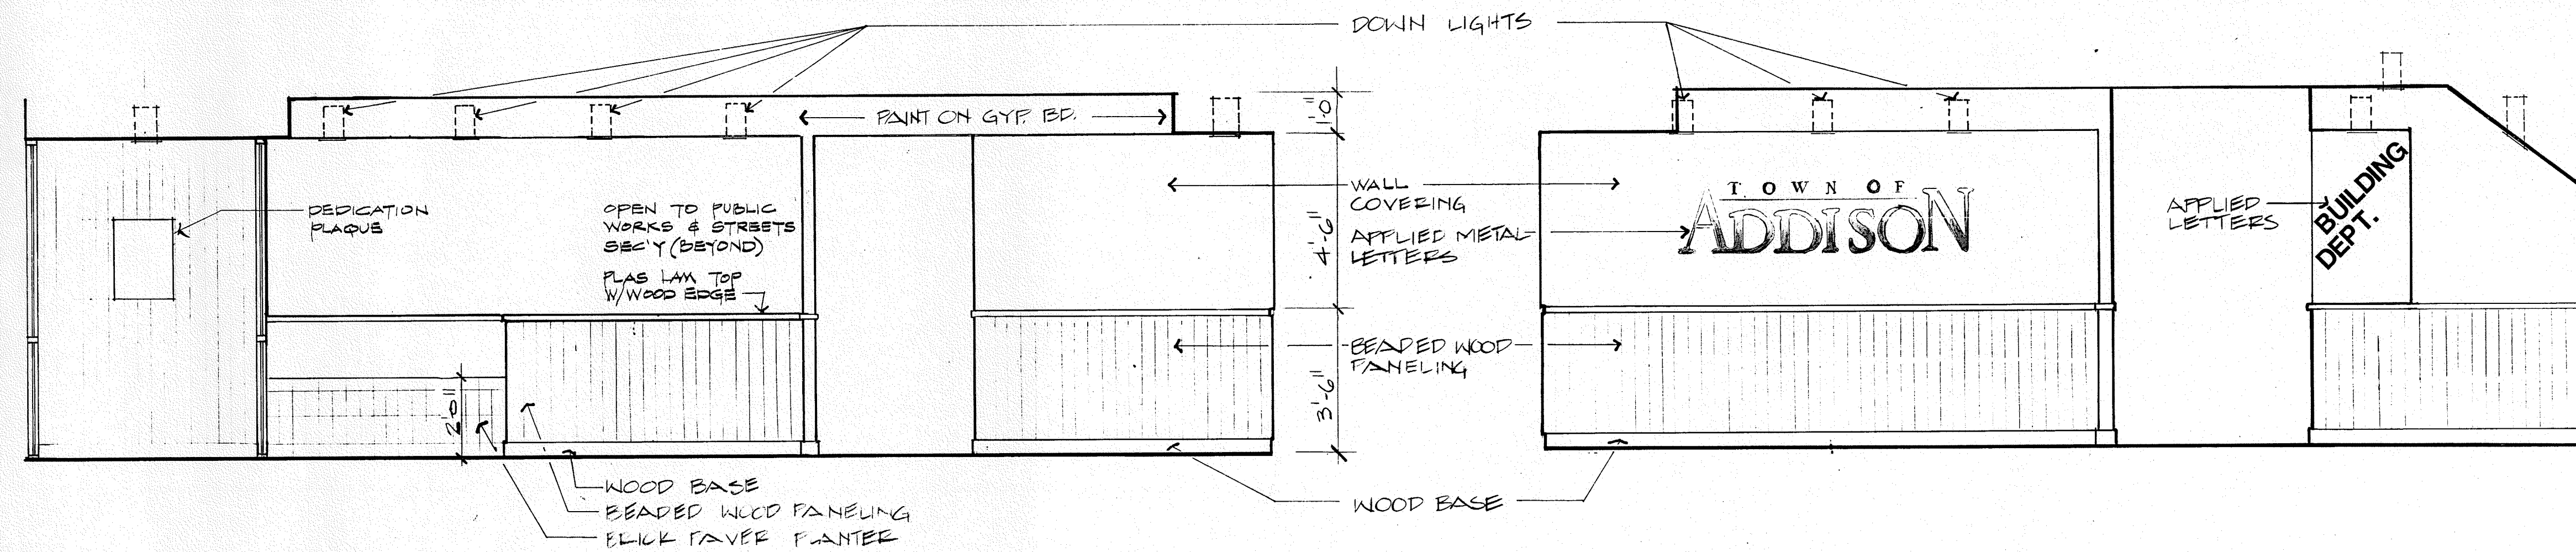


LOBBY - ROOM #122
3/8" = 1'-0"


LOBBY - ROOM #122
3/8" = 1'-0"

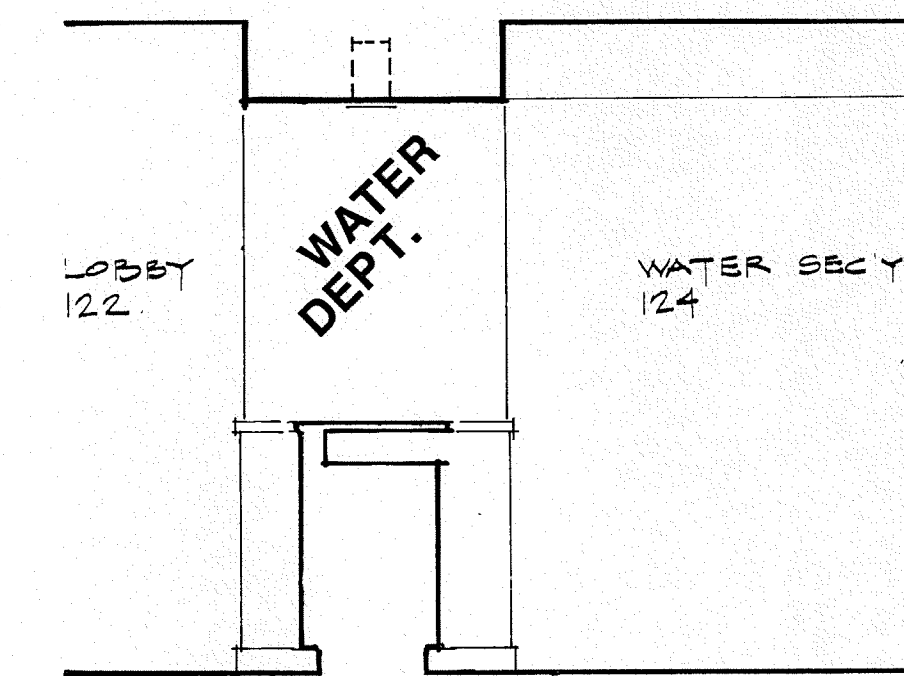


LOBBY - ROOM #122
3/8" = 1'-0"

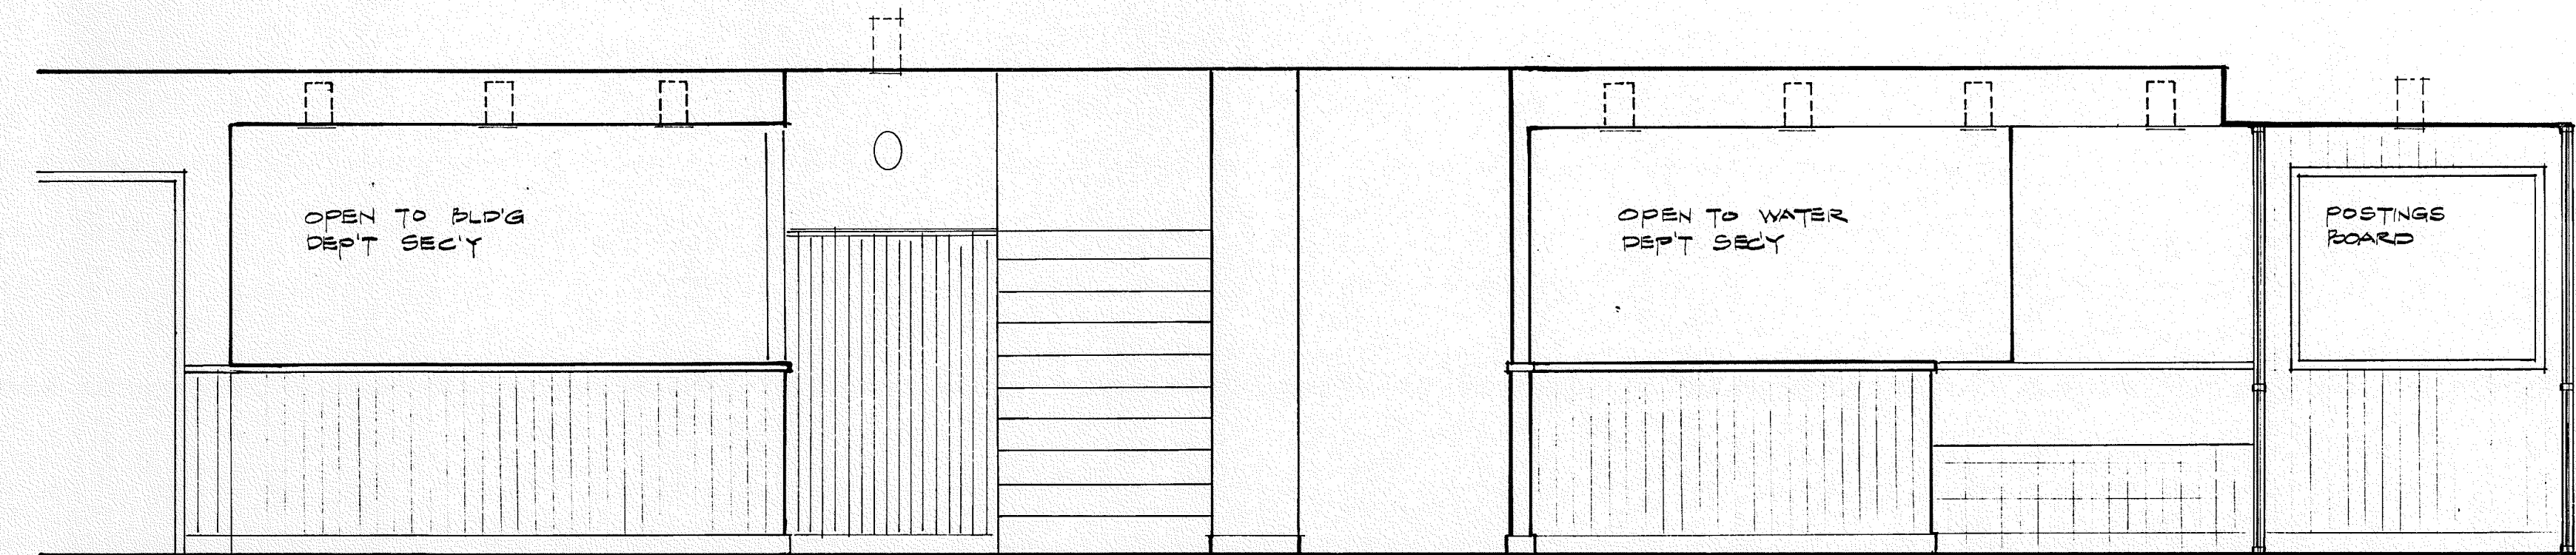


LOBBY - ROOM #122
3/8" = 1'-0"

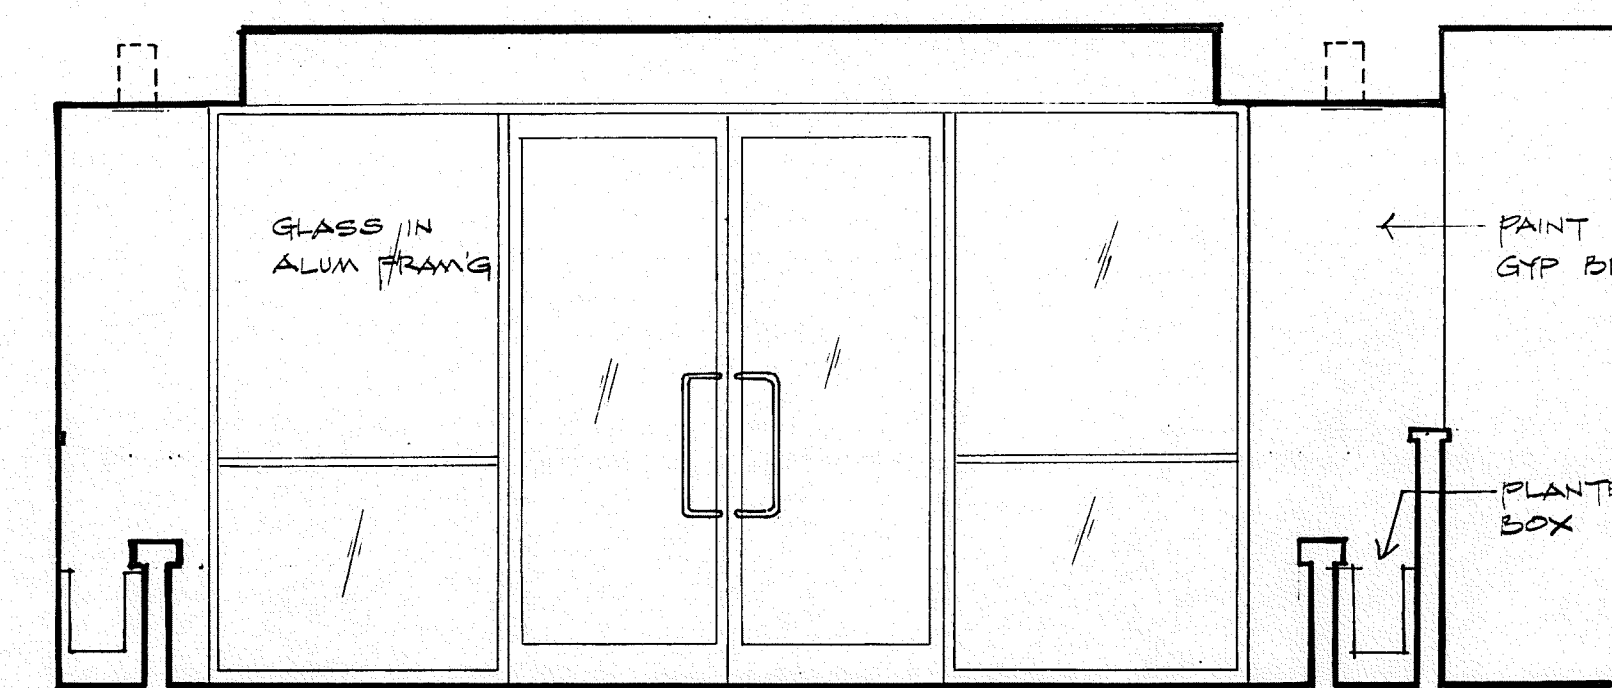


LOBBY - ROOM #122
3/8" = 1'-0"

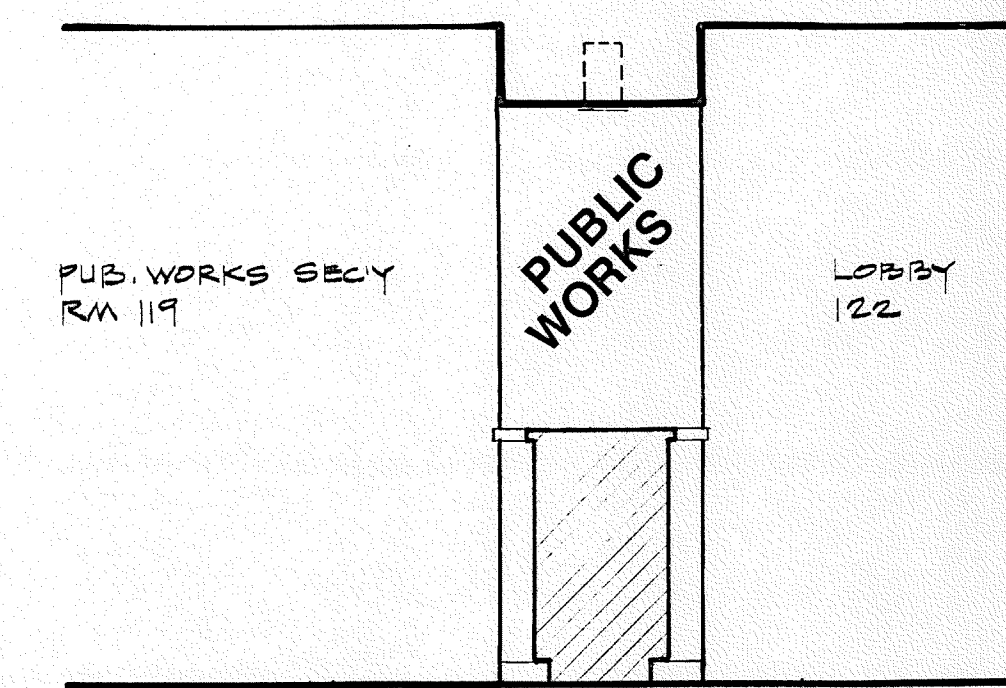


LOBBY - ROOM #122
3/8" = 1'-0"

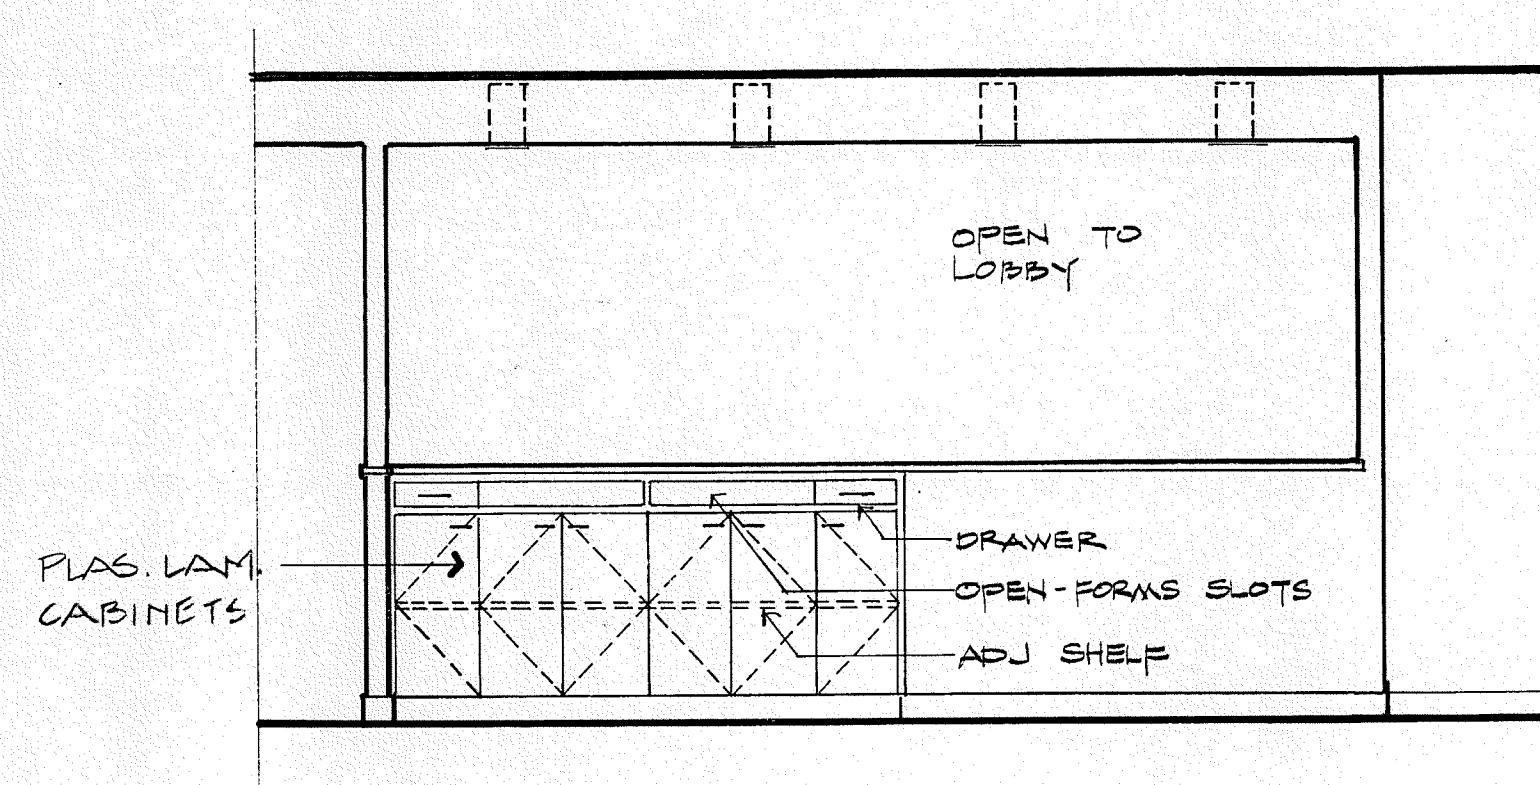


STREETS SECY - ROOM #119
3/8" = 1'-0"

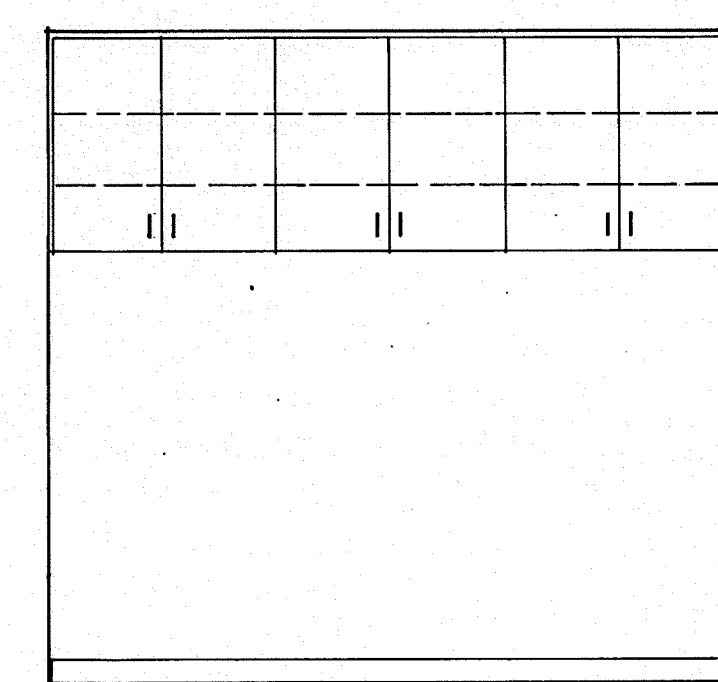


ROOM #134
3/8" = 1'-0"

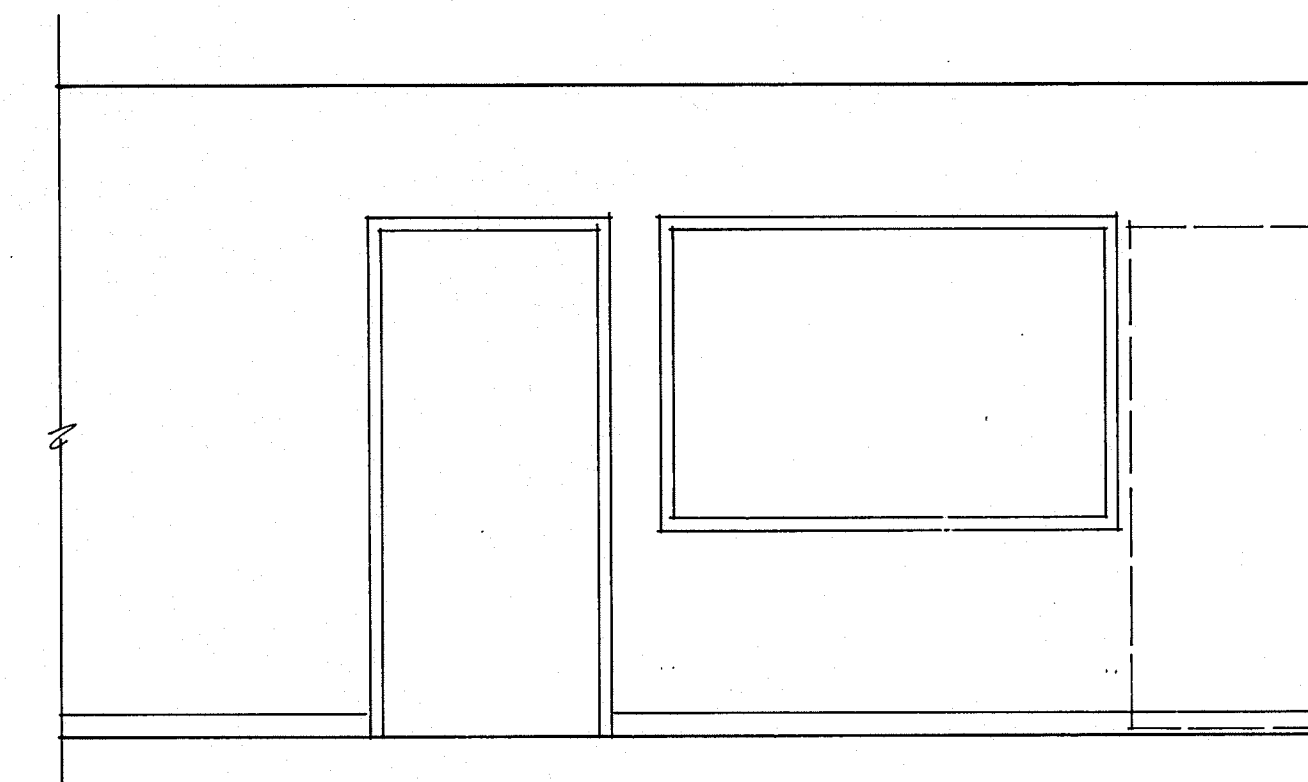


BLD'G INSPC./PLANS EXAM - #135
3/8" = 1'-0"

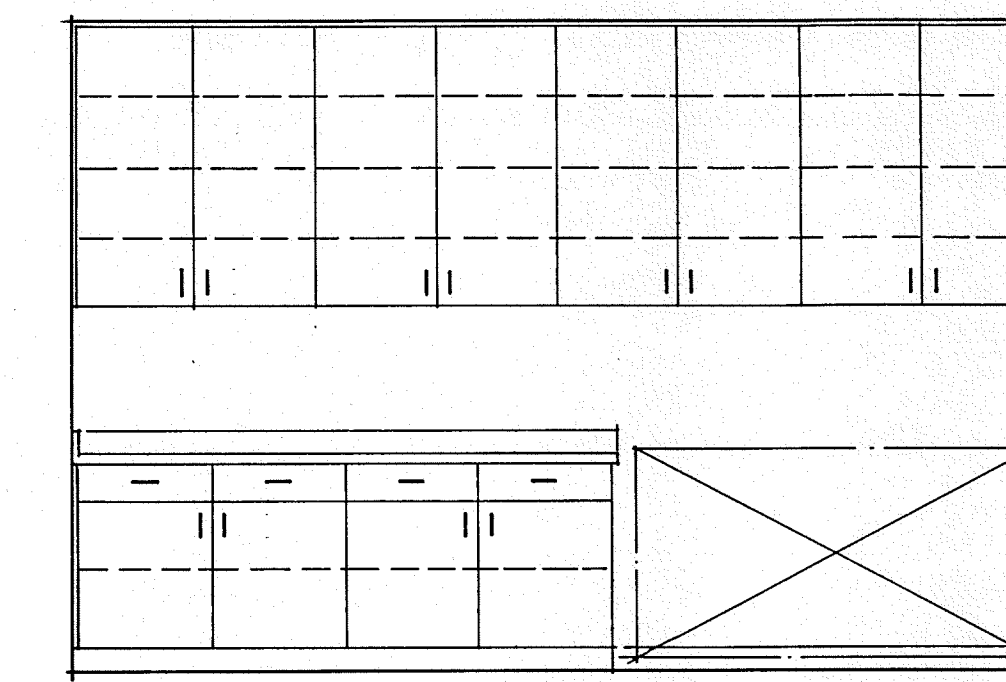


COPY CENTER - #113
3/8" = 1'-0"

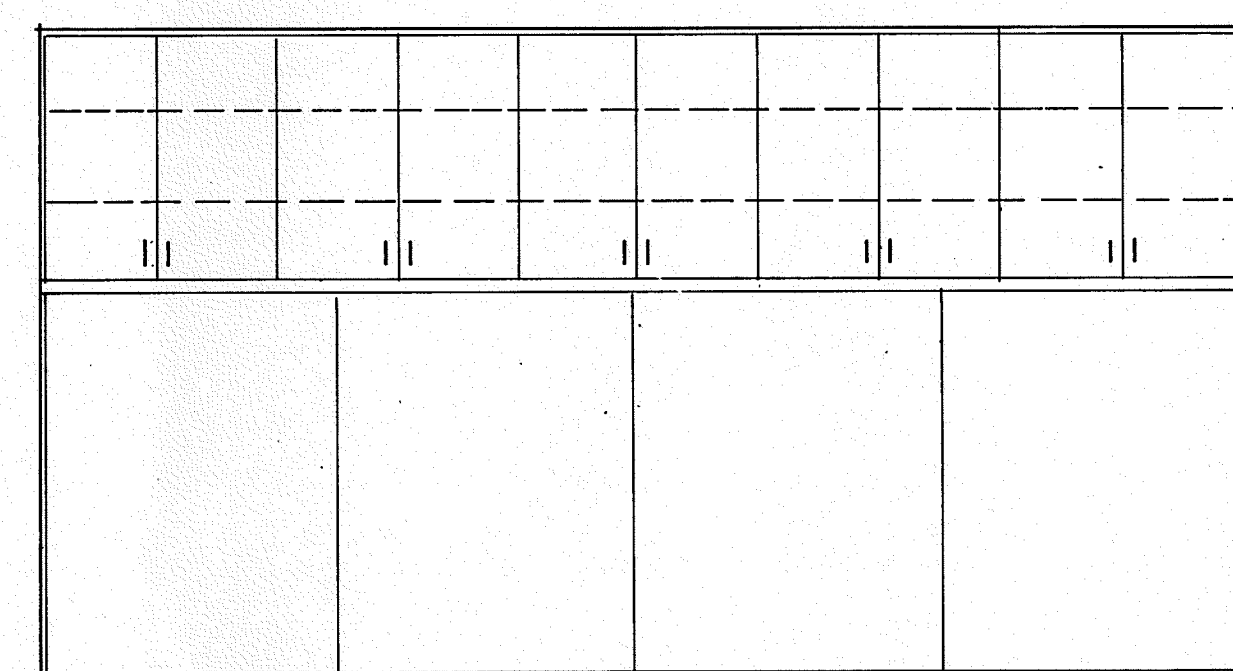


PERSONNEL/TESTING - ROOM #144
3/8" = 1'-0"

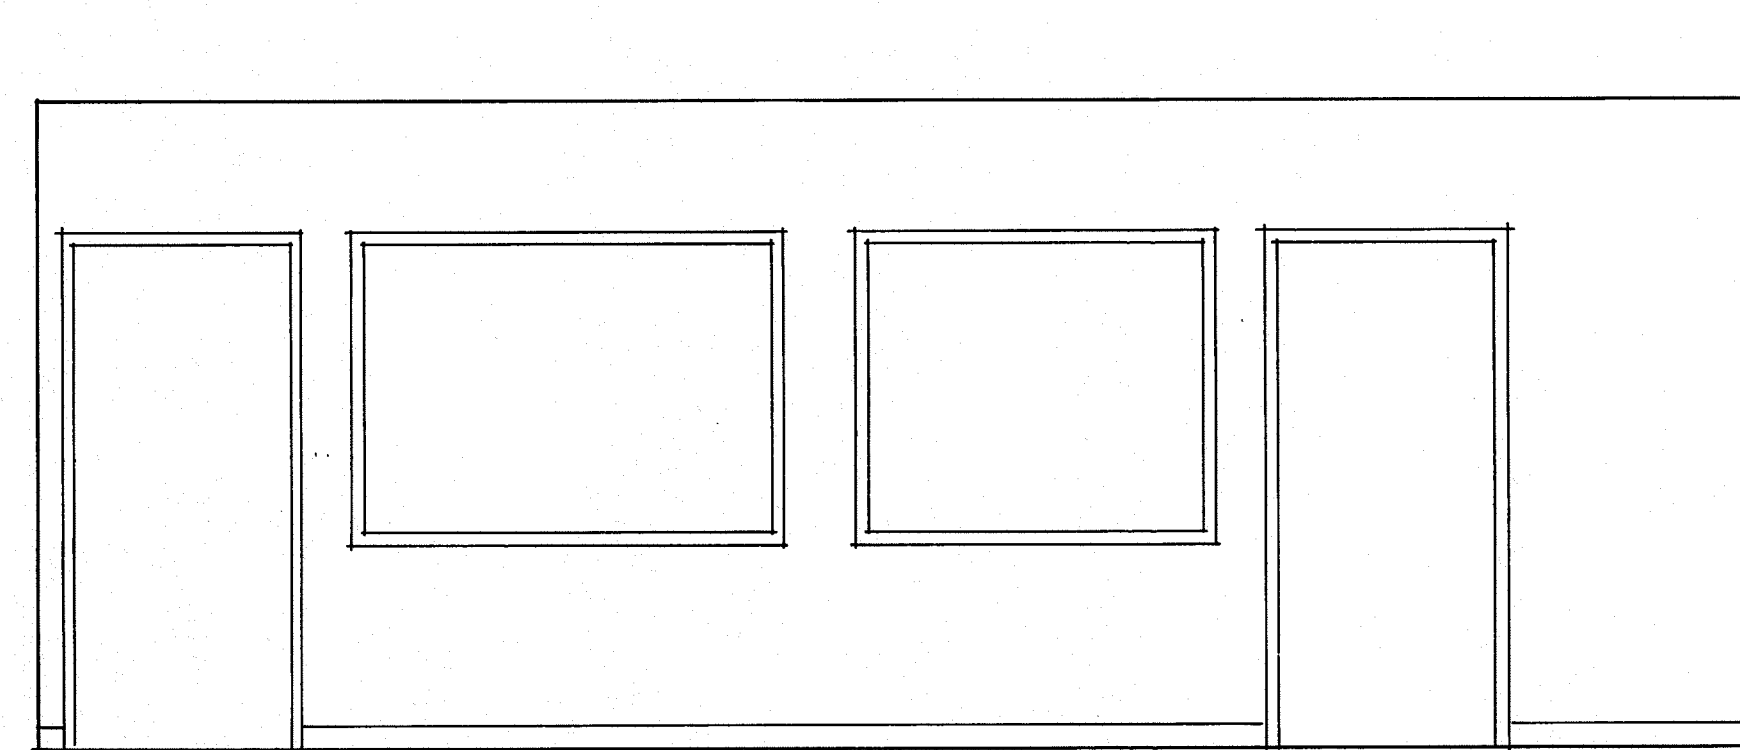

CORRIDOR/PERSONNEL - ROOM #143
3/8" = 1'-0"

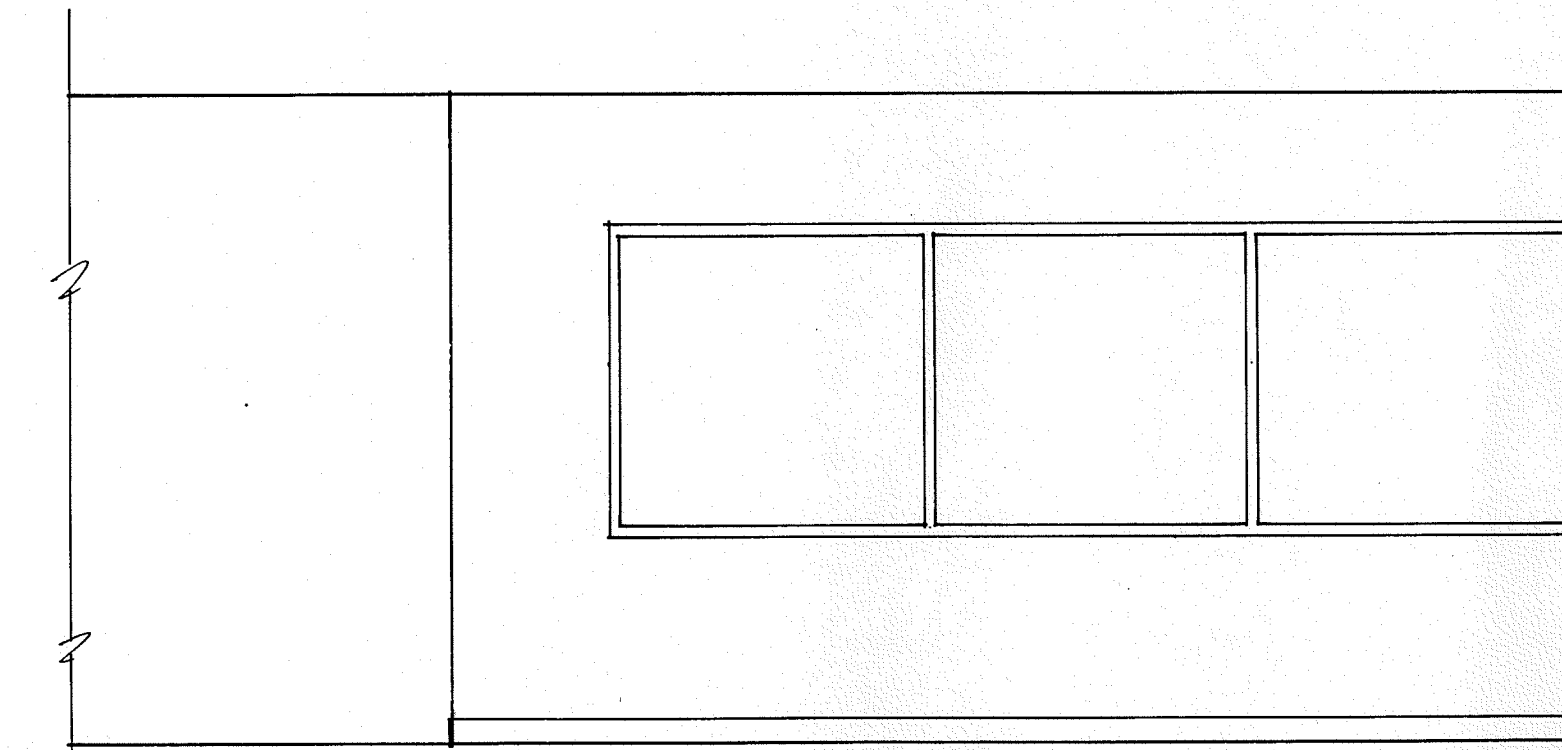

CORRIDOR/TESTING AREA - ROOM #143
3/8" = 1'-0"

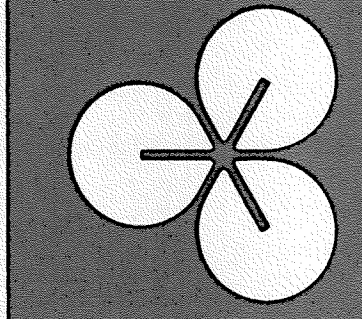

EDI ARCHITECTS, INC.
ARCHITECTURE PLANNING ENGINEERING INTERIOR DESIGN
8440 WALNUT HILL LANE
SUITE 100
DALLAS, TEXAS 75231
214 / 750-1845

TOWN OF ADDISON


ADDITION TO PUBLIC WORKS SERVICE CENTER
Westgrove Road
Addison Texas

DATE: 7 FEB. '86
DESIGN DEV. PK'G.


SHEET NO: **A 11**
OF SHEETS
JOB NO: 851-137

ROOM FINISH SCHEDULE


FLR	MARK	ROOM NAME	FLOOR							BASE				WALLS				CEILING				CLG HT	REMARKS					
			CONCRETE	V.C.T.	CARPET #1	CARPET #2	CERAMIC	SPECIAL	WOOD	RESILIENT	CERAMIC	SPECIAL	WOOD	CONCRETE	PAINT #1	PAINT #2	VINYL #1	VINYL #2	CERAMIC	WOOD	PAINT #1	PAINT #2	ACoust #1	ACoust #2	ACoust #3			
101		LANDSCAPE BAY	1																							20'-0"±		
102		L.D. OFFICE		2						10																	7'-6"	
103		L.D. STORAGE	1																							7'-6"		
104		L.D. STORAGE	1																							7'-6"		
105		L.D. MINI-CONF		2						10																	9'-0"	
106		L.D. VESTIBULE		2						10																	9'-0"	
107		L.D. LOCKERS		2						10																	9'-0"	
108		L.D. STORAGE		2						10																	9'-0"	
109		L.D. CREW LEAD		2						10																	9'-0"	
110		COFFEE/HALL		2						10																	9'-0"	
111		MEN'S TOILET					10				12							20									9'-0"	REF. SHEET
112		JANITOR CLO					10				12																9'-0"	
113		CORRIDOR		3						10							18										9'-0"	
114		PARKS SUP'T		3						10						17											9'-0"	
115		STREETS OFFICE		3						10						17											9'-0"	
116		CLOSET		3						10						17											9'-0"	
117		STREETS DEPT DIR			4												19							28			9'-0"	
118		CLOSET			4					10						17											9'-0"	
119		STREETS SEC'Y		3						10						18											9'-0"	
120		PUB WORKS OFF		3						10						17											9'-0"	
121		PUB WORKS STOR		2						10					18												9'-0"	
122		LOBBY					6					13					19							28			9'-0"	
123		VESTIBULE					6					13					19										9'-0"	
124		WATER SEC'Y		3																							9'-0"	
125		WATER OFFICE		3																							9'-0"	
126		WATER DEPT DIR			4																						9'-0"	
127		STORAGE			4																						9'-0"	
128		WATER OFFICE		3						10						17											9'-0"	
129		WATER OFFICE		3						10						17											9'-0"	
130		WATER OFFICE		3						10						17											9'-0"	
131		CORRIDOR		3						10						18											9'-0"	
132		CONFERENCE ROOM			4					11						19											9'-0"	
133		ELEVATOR EQUIP		2						9					10												9'-0"	
134		BLDG DEPT SEC'Y		3						10						18											9'-0"	
135		PLANS EXAMINERS		3						10						17											9'-0"	
136		STORAGE		3						10						17											9'-0"	
137		BLDG INSPECTOR		3						10						17											9'-0"	
138		WOMEN'S TOILET				5					12				10			20									9'-0"	
139		CLOSET		2						10						16											9'-0"	
140		BLDG DEPT STOR		2						10						16											9'-0"	
141		BLDG DEPT DIR								11						19											9'-0"	
142		STORAGE			4					10						17											9'-0"	
143		CORRIDOR		3						10						18											9'-0"	
144		PERSONNEL SEC'Y		3						10						18											9'-0"	
145		COMPUTER ROOM		3						10						17											9'-0"	
146		PERSONNEL OFFICE		3						10						17											9'-0"	
147		PERSONNEL DIR			4					11						19											9'-0"	
148		CORRIDOR																									9'-0"	
149		EXIST OSHA ROOM																									9'-0"	
150		EXIST MAINT OFF																									9'-0"	
151		EXIST TELE ROOM																									9'-0"	
152		MAINT LAB		2						10						16											9'-0"	REF. SHEET
153		MEN'S TOILET				5					12				16			20									9'-0"	REF. SHEET
154		WOMEN'S TOILET				5					12				16			20									9'-0"	REF. SHEET
155		KITCHEN		2						10					10												9'-0"	REF. SHEET
156		MEN'S TOILET																									9'-0"	REF. SHEET
157		WOMEN'S TOILET																									9'-0"	
158		BREAK ROOM		2						10						16											9'-0"	
159		VEND'G STORAGE		2						10						16											9'-0"	
160		JANITOR STORAGE		2						10						16											9'-0"	
161		WATER DEPT STOR		2						10						16											9'-0"	
162		EXIST SHOP OFF																									9'-0"	
163		EXIST BAY																									9'-0"	
164		EXIST STORAGE																									9'-0"	
165		EXIST STORAGE																									9'-0"	
166		EXIST STORAGE																									9'-0"	
167		EXIST STORAGE																									9'-0"	
168		EXIST STORAGE																									9'-0"	
169		VACTOR BAY		1						9						15							25				20'-0"±	
170		STORAGE		1						9						16							26				7'-6"	
201		RECEPTION/SEC'Y			3					10						18											8'-0"	
202		SEC'Y WORK RM			3					10						17											27	
203		P & Z DEPT DIR			4					11						17			19							28		
204		P & Z OFFICE			3					10						17										27		
205		P & Z WORK RM			3					10						17										27		
206		CORRIDOR			3					10						18										27		
207		STORAGE			3					10					16											27		
208		CONFERENCE ROOM			4					11						19										28		
209		HEALTH DEPT DIR			4					11						19										28		
210		HEALTH OFFICE			3					10						18										27		
211		CLOSET			3					10						18										27		
212		MEN'S TOILET RM				5					12				10			20								27		
213		STORAGE			3					10					16											27		
214		WOMEN'S TOILET				5					12				16			20								27		
215		L.D. LIBRARY			3					10																		

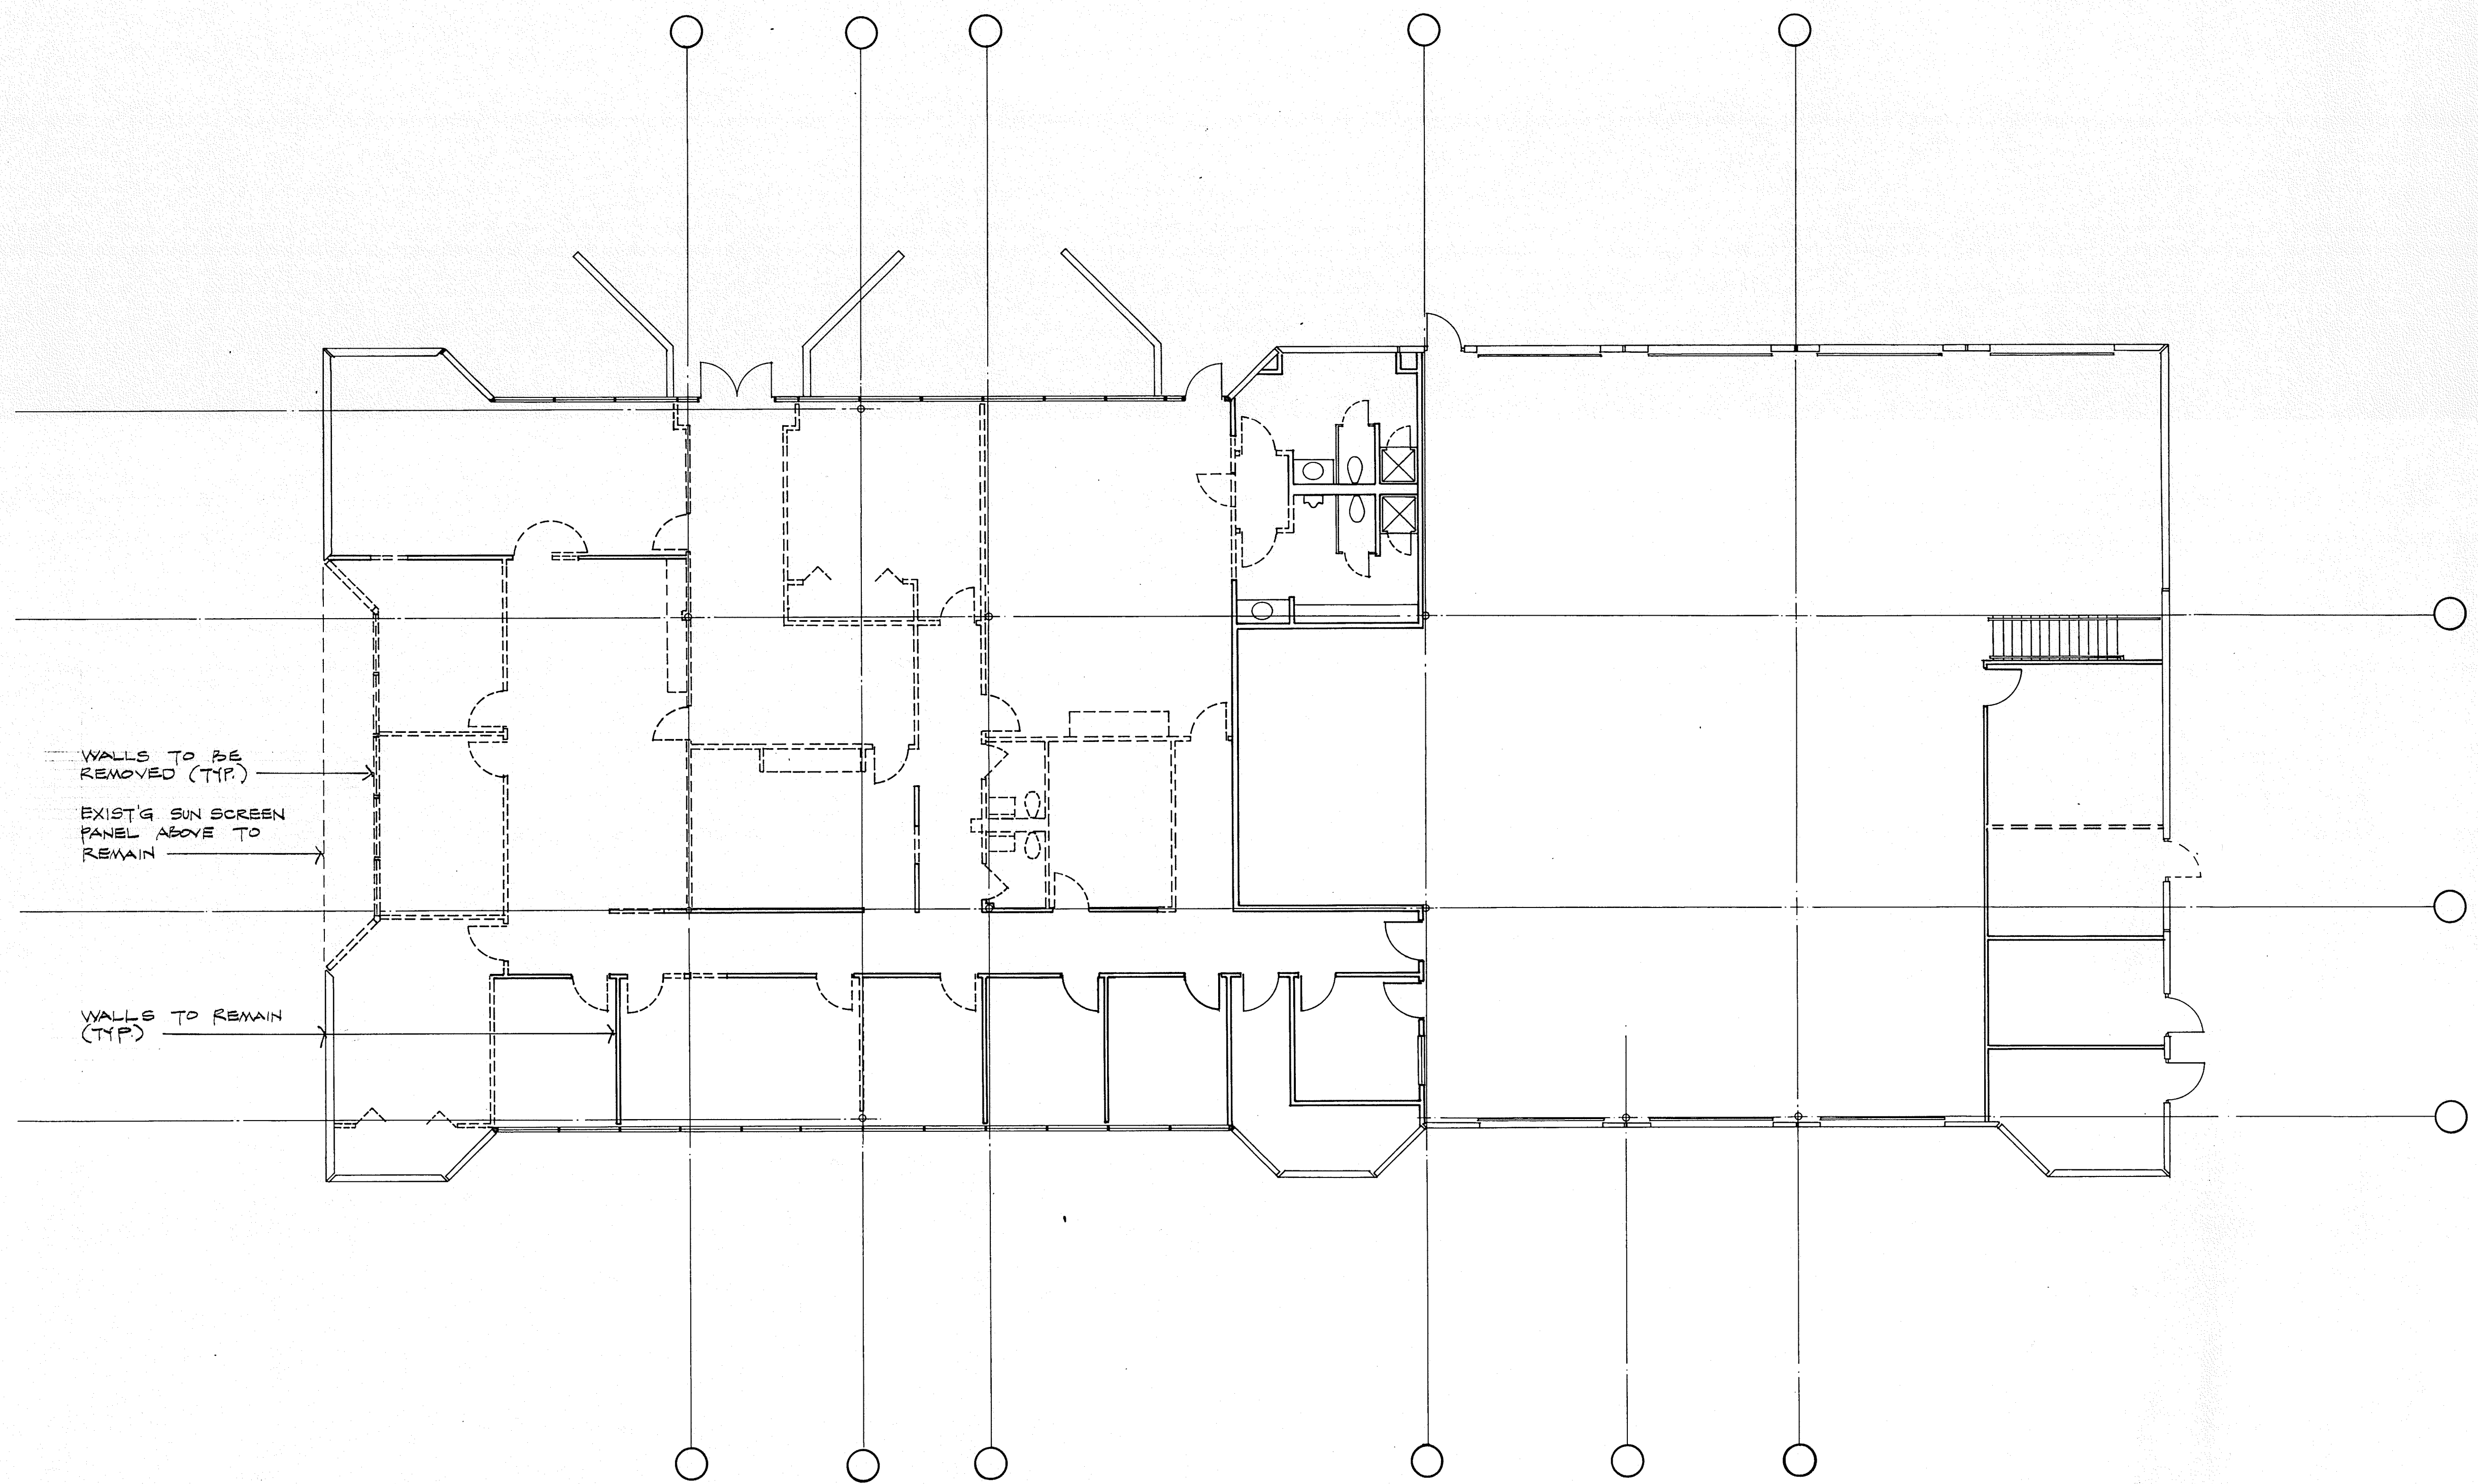

01 DEMOLITION PLAN
1/8" = 1' - 0"

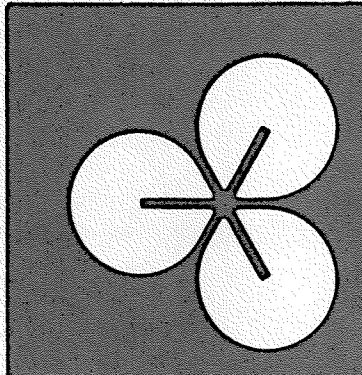


EDI ARCHITECTS, INC.
ARCHITECTURE PLANNING ENGINEERING INTERIOR DESIGN
8448 WALNUT HILL LANE
DALLAS, TEXAS 75231
214 / 750-1845
AUSTIN, TEXAS 78701
512 / 489-8308

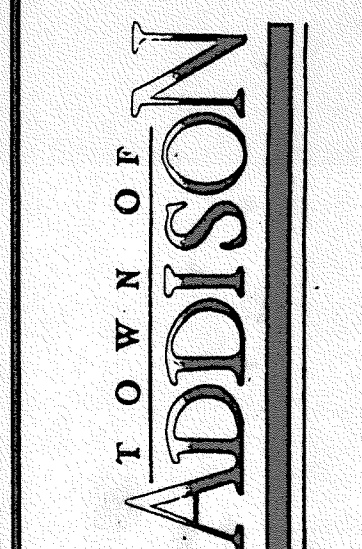

**ADDITION TO
PUBLIC WORKS SERVICE CENTER**
Westgrove Road
Addison Texas


DATE:
DESIGN DEV. PK'G.
7 FEB. '86

SHEET NO:
A 13
OF SHEETS
JOB NO: 851-137

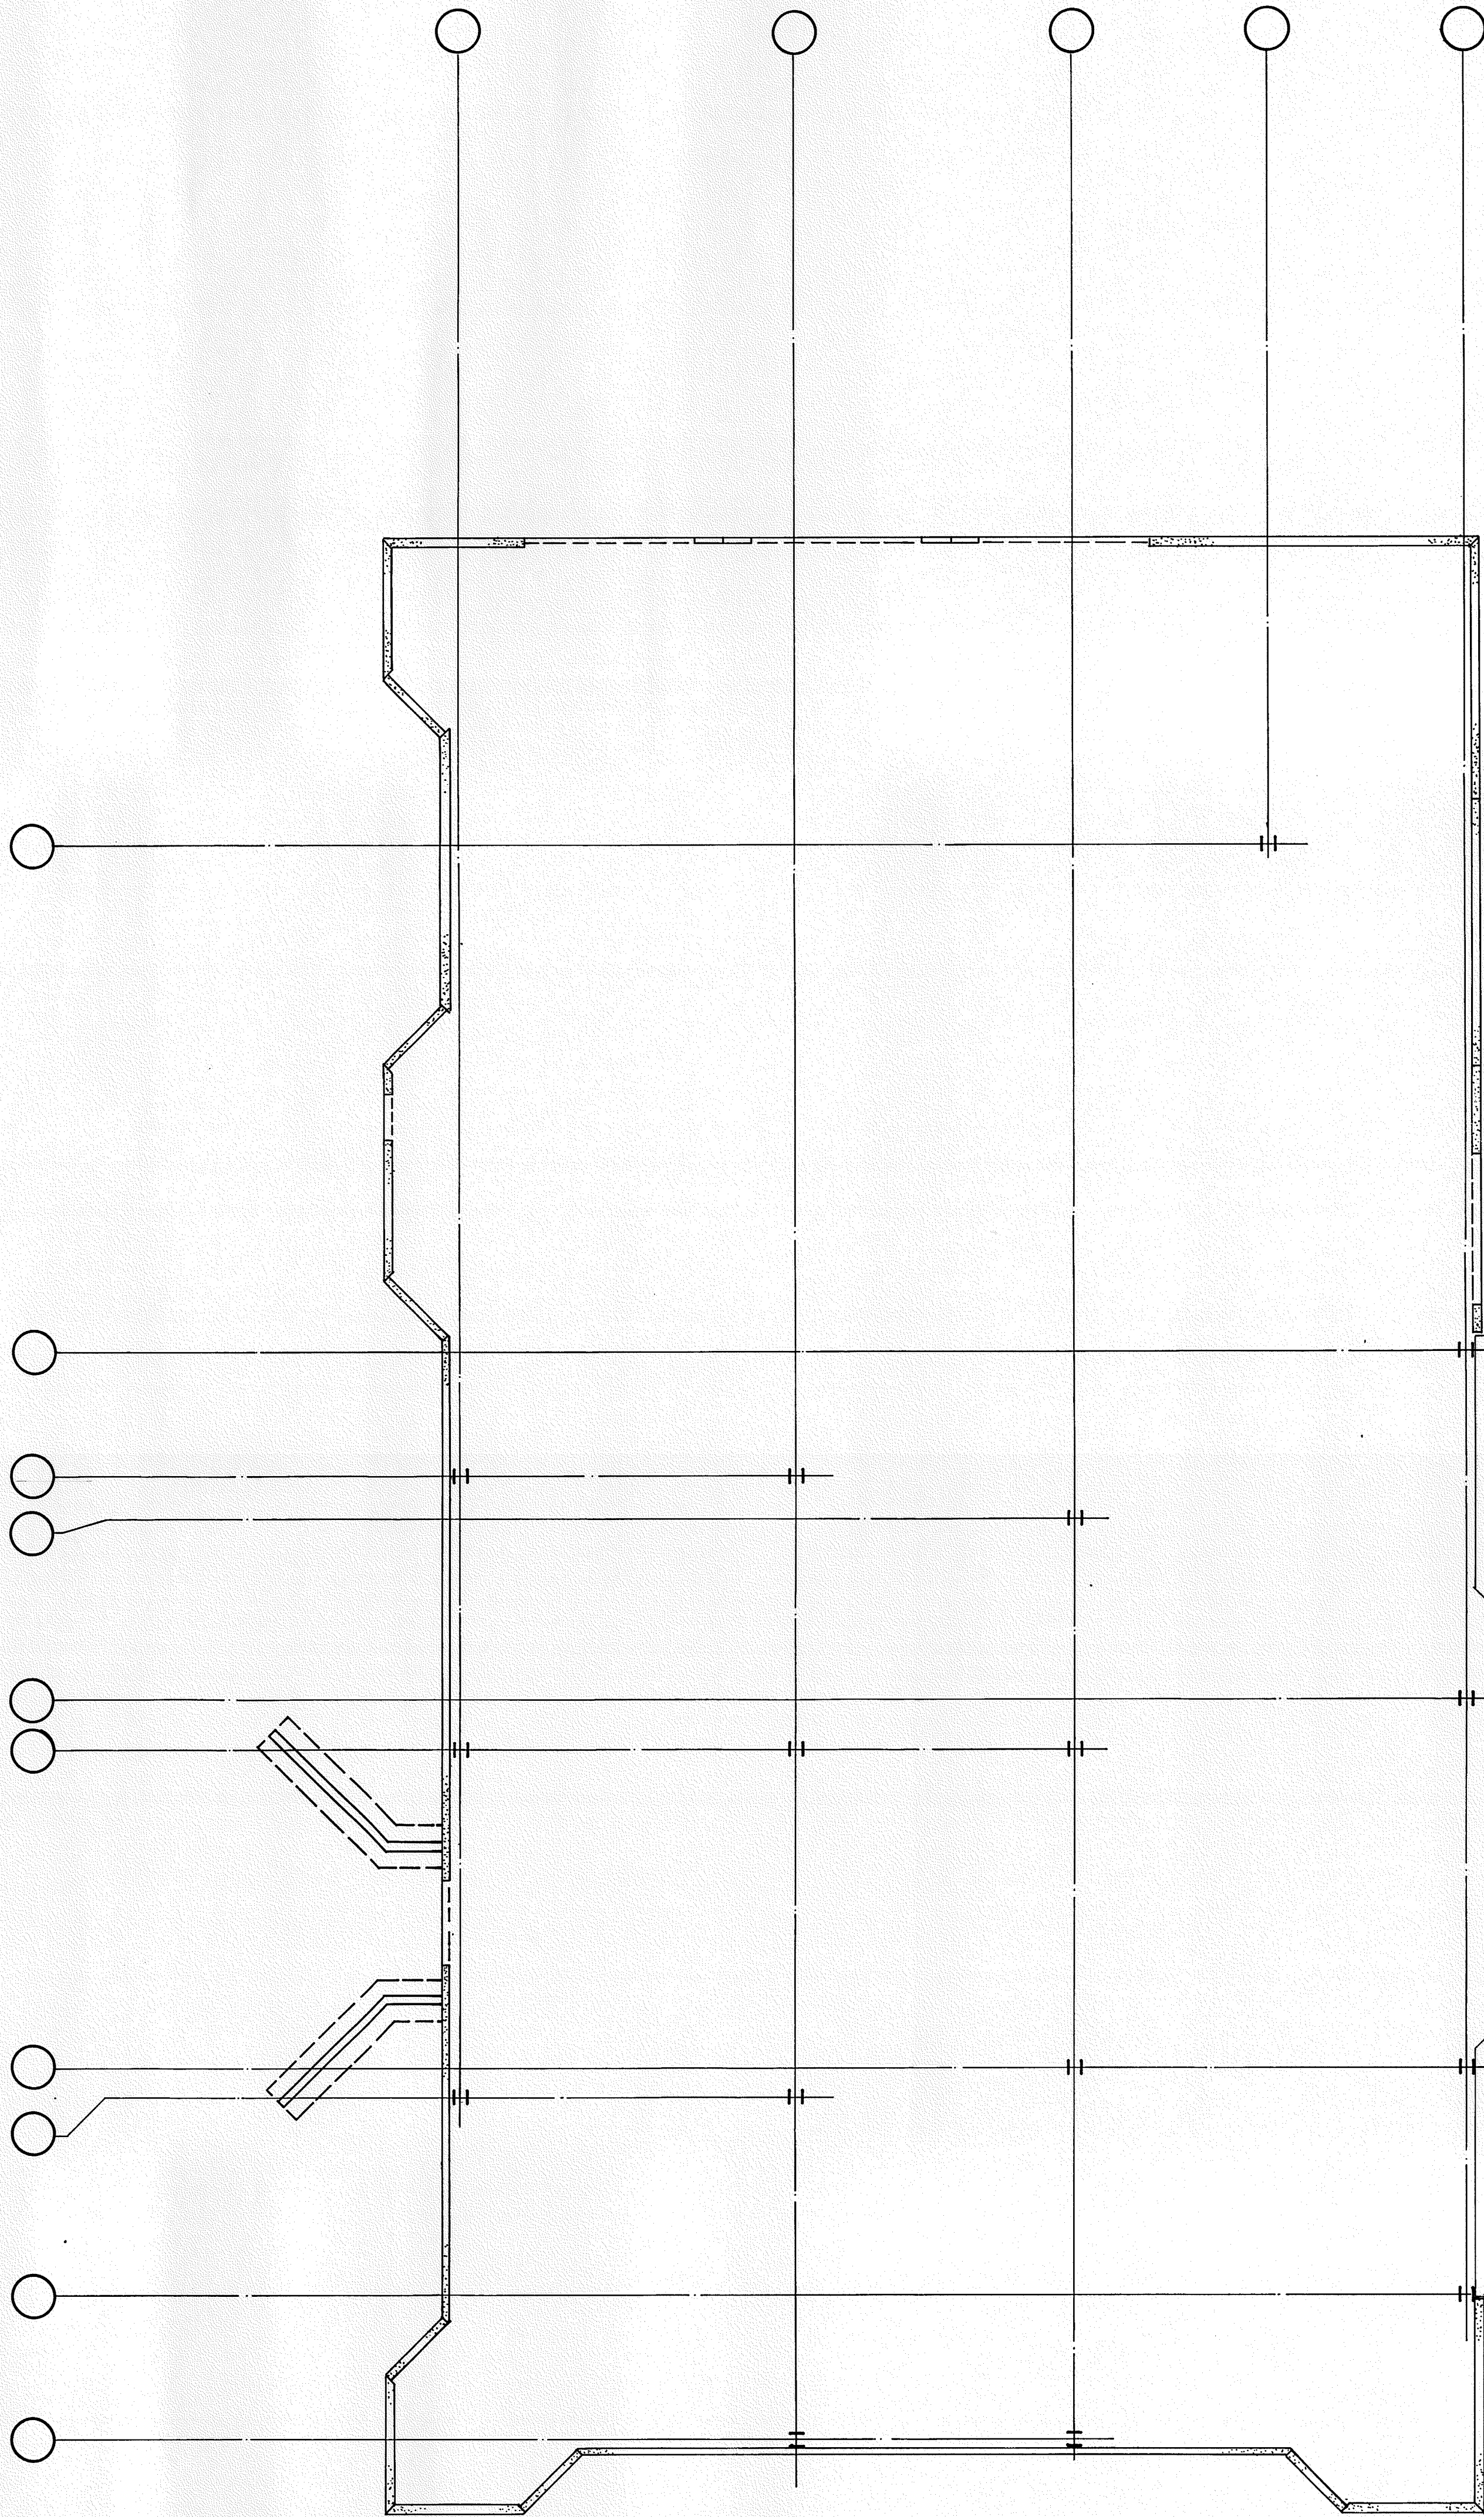


FIRST FLOOR & FOUNDATION PLAN

SCALE: 1/8" 1'-0"


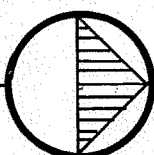



EXISTING BUILDING

JOB NO	SHEET								
--------	-------	--	--	--	--	--	--	--	--

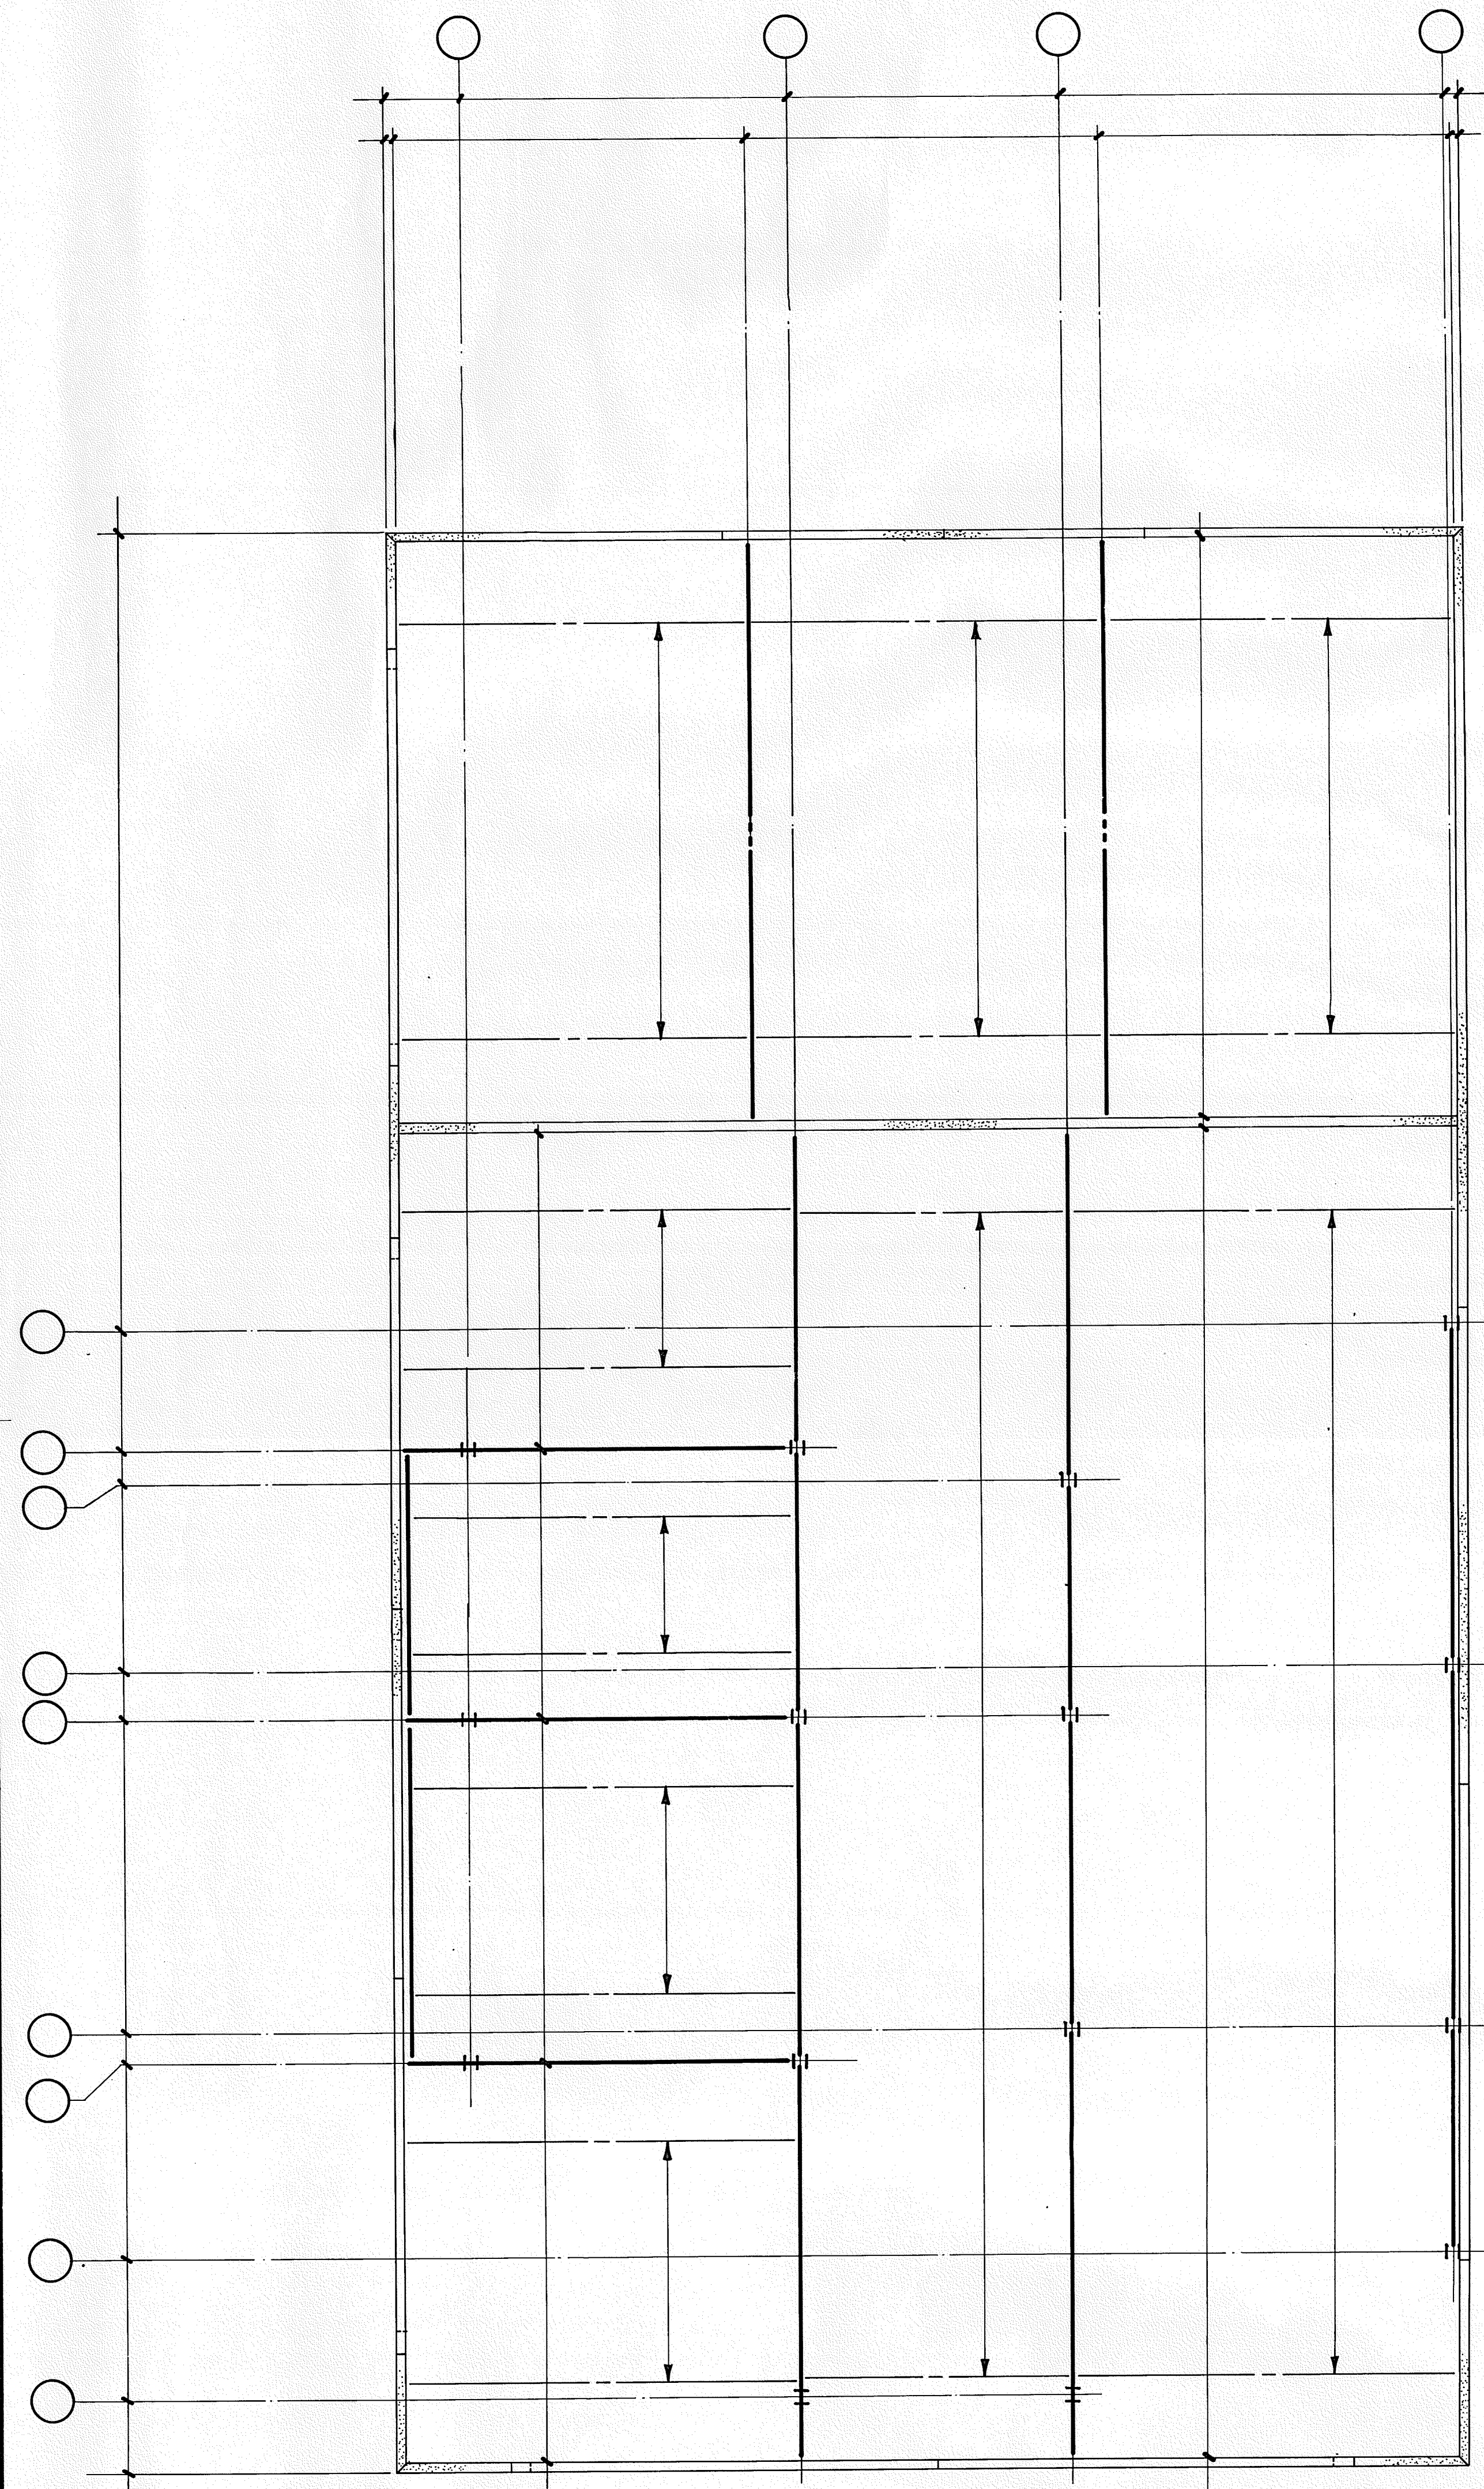

SCALE: 1/8" = 1'-0"

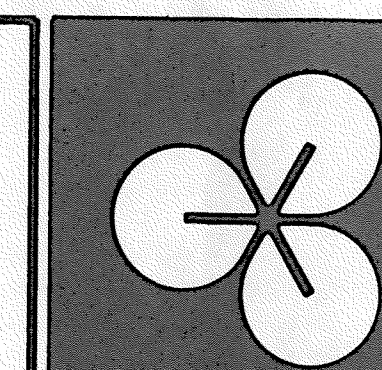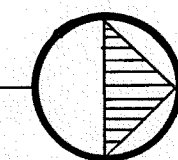

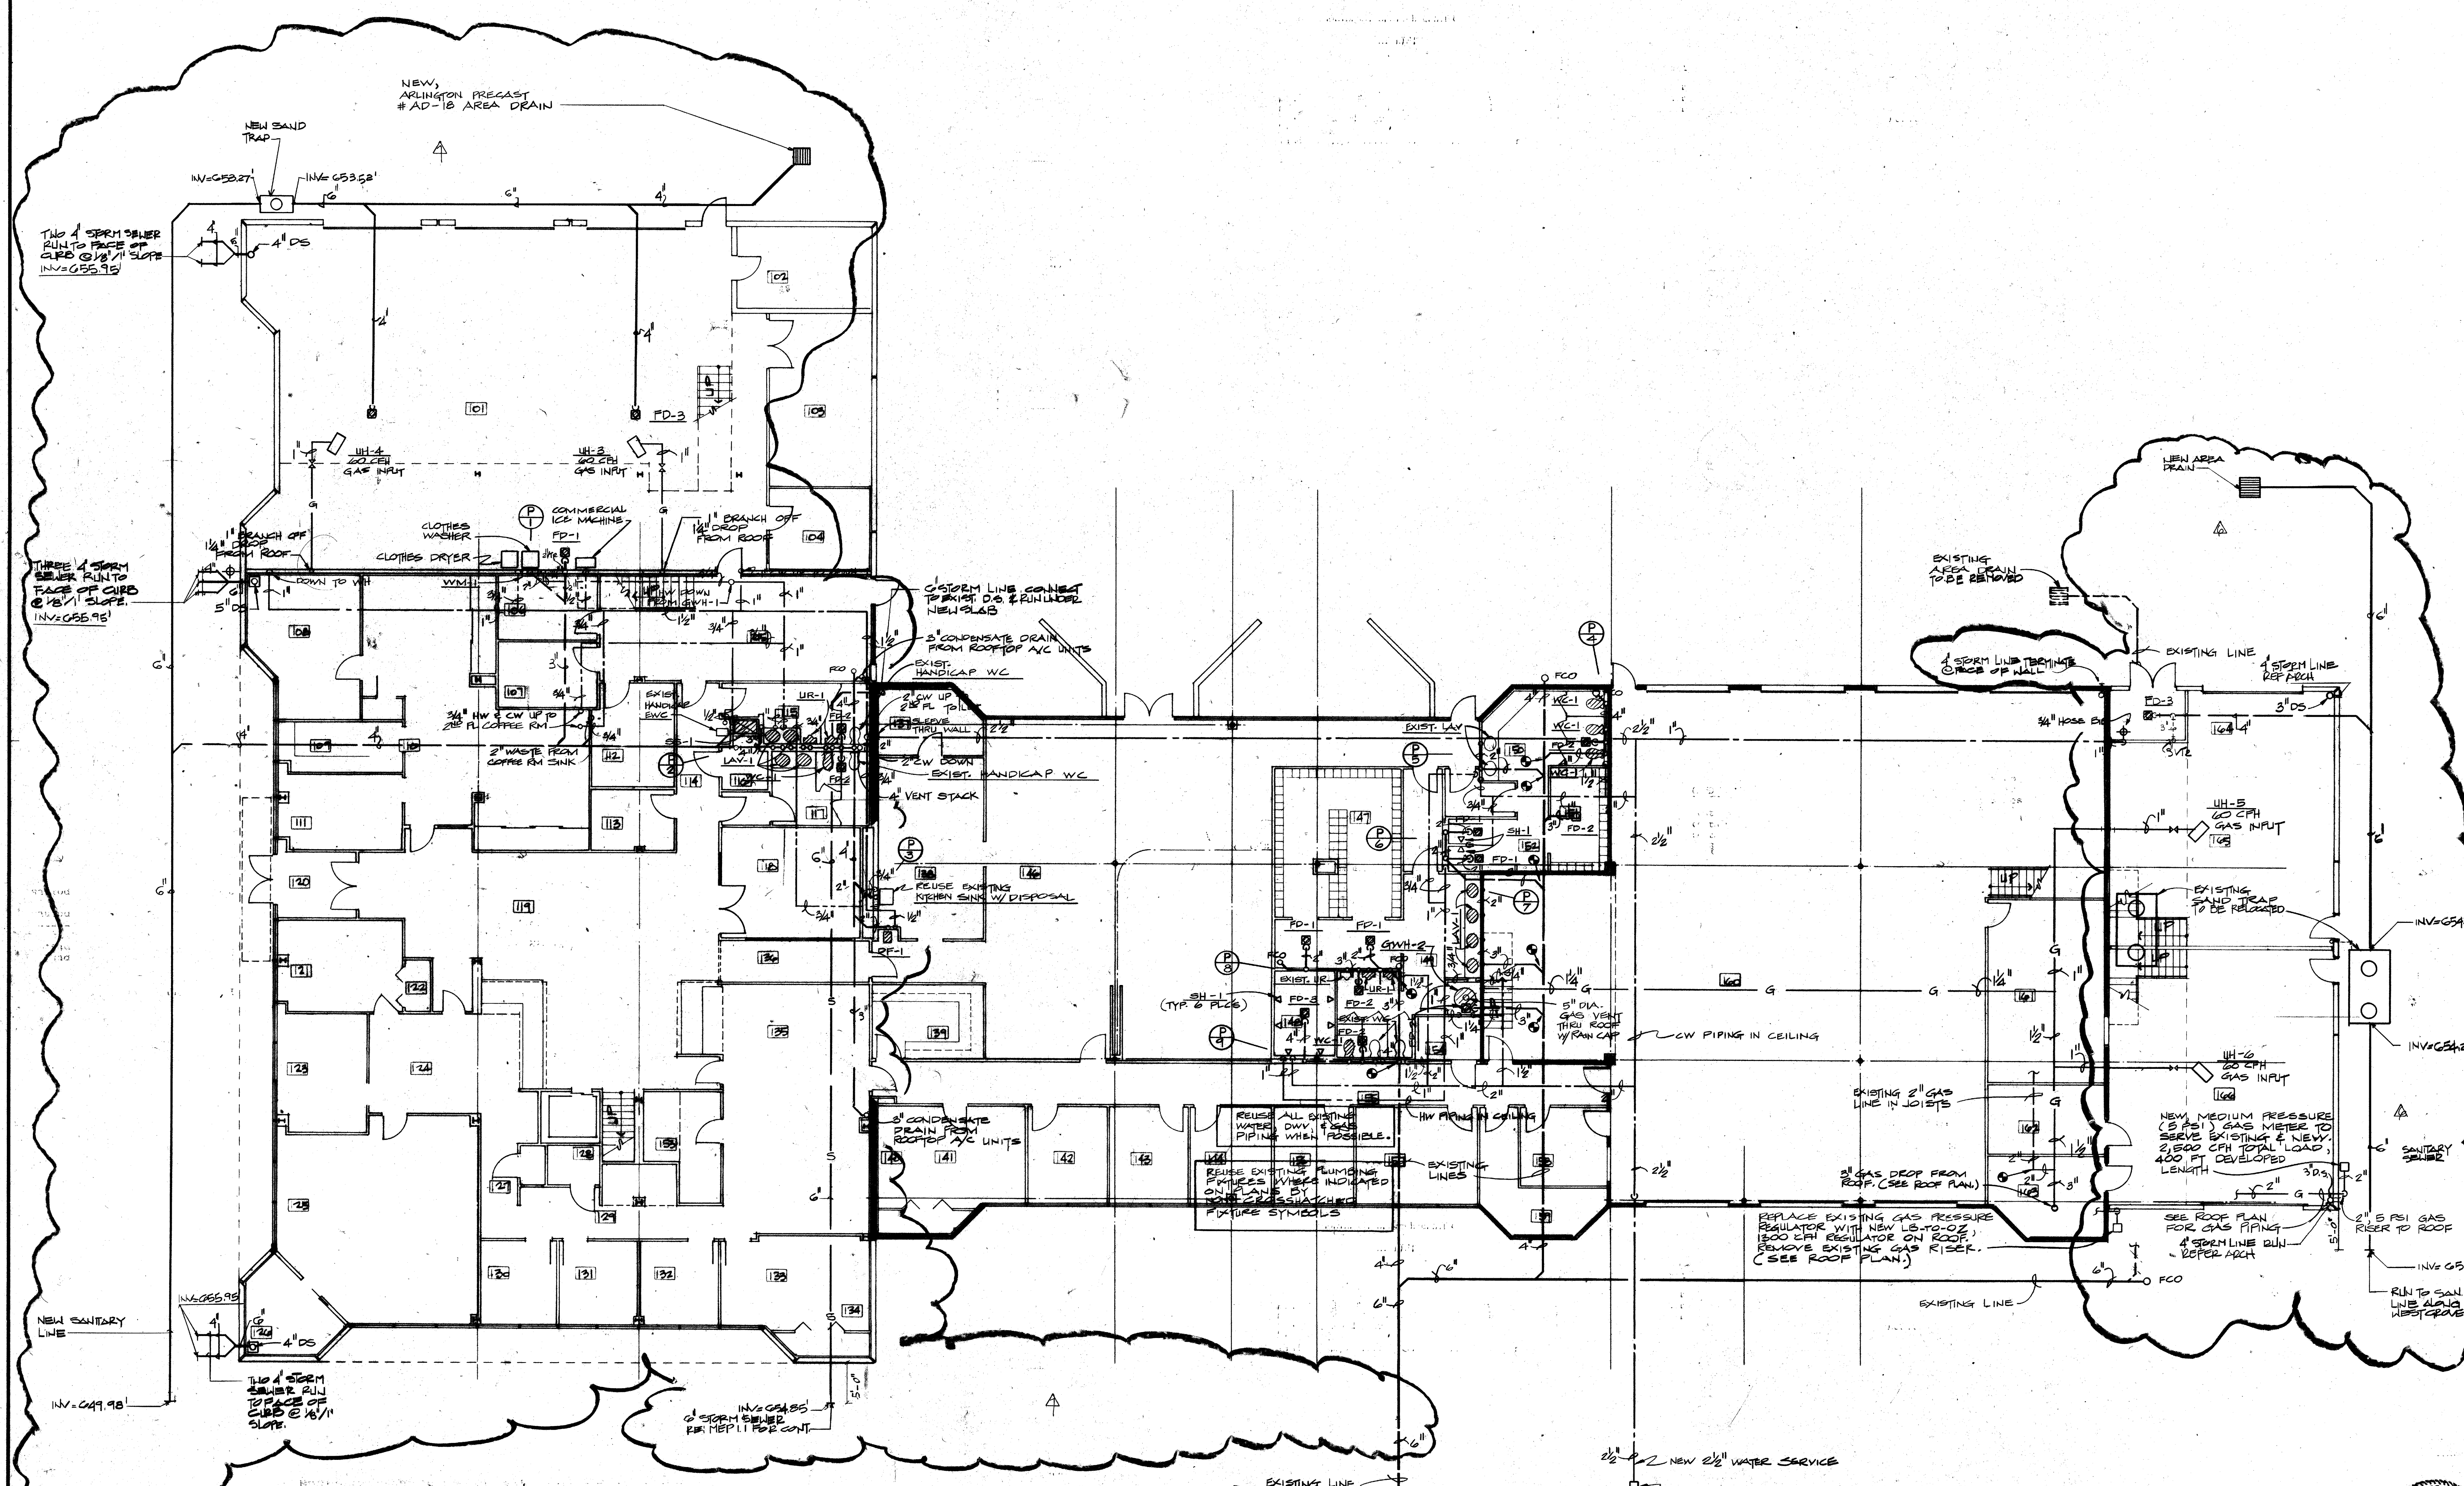

01 FIRST FLOOR PLAN - PLUMBING
R2.1



EDI ARCHITECTS, INC.
ARCHITECTURE PLANNING INTERIOR DESIGN
8440 WALNUT HILL LANE
SUITE 100
DALLAS, TEXAS 75231
214 / 750-1945

TOWN OF ADDISON

ADDITION TO PUBLIC WORKS SERVICE CENTER
Addison Texas
Westgrove Road

DATE: 11 JUNE 86 - BID
REV: 6.7 10.02.86
SHEET NO. OF P2.1
OF SHEETS

INTERFIELD ENGINEERING CO.
CONSULTING ENGINEERS
6401 N. CENTRAL EXPWY.
SUITE 340
DALLAS, TEXAS 75208
(214) 626-8864