BASE BID SITE FURNISHINGS LEGEND

KEY	KEY	DESCRIPTION & MODEL NO.	MANUFACTURER
TYPE A	3	BENCH LANDSCAPEFORMS "HYDEPARK"; 75" BENCH; METAL ROD; WHITE POWDERCOAT.	LANDSCAPEFORMS (Contact: Diane H. Collier) Phone: 888-667-1145
TYPE B	6	TRASH RECEPTACLE LANDSCAPEFORMS "PRESIDIO"; SIDE OPENING; WHITE POWDERCOAT WITH PRESIDIO ASH URN.	LANDSCAPEFORMS (Contact: Diane H. Collier) Phone: 888-667-1145

NOTES

1. PROVIDE ON-SITE SAMPLE FOR ARCHITECT'S/LANDSCAPE ARCHITECT'S APPROVAL FOR ALL PEDESTRIAN PAVING. BASE BID PEDESTRIAN PAVING TO BE BROOM FINISHED.

ALTERNATE No. 6 CHANGE BROOM FINISH CONCRETE (AREA SHADED) TO SANDBLASTED EXPOSED AGGREGATE BASED ON THE FOLLOWING SPECIFICATIONS:

- MIX DESIGN
- PORTLAND CEMENT: ASTM C-150-81, TYPE I OR III.
- FINE AGGREGATE: CLEAN, HARD, DURABLE, UNCOATED NATURAL SAND, FREE FROM SILT, LOAM OR CLAY, MEETING REQUIREMENTS OF ASTM C-33-71a.
- COARSE AGGREGATE: HARD DURABLE, UNCOATED CRUSHED LIMESTONE MEETING REQUIREMENTS OF ASTM-C-33-82a., UNLESS OTHERWISE NOTED IN CONCRETE TYPE SCHEDULE, SIZE NO. 467 OR SIZE NO.67 AS SCHEDULE BELOW.
- SANDBLASTING
- HOLD NOZZLE PERPENDICULAR TO SURFACE AND MAINTAIN UNIFORM DISTANCE FROM SURFACE MOVING AT A RATE OF PROGRESS TO PROVIDE UNIFORMLY ABRADED SURFACE. BLAST SURFACES TO REMOVE SURFACE MATRIX AND LAITANCE AND PARTIALLY EXPOSE AGGREGATE. MATCH APPROVED FINISH.
- REMOVE THE GROUT AT THE SURFACE BY SIMULTANEOUSLY BRUSHING AND HOSING WITH POTABLE WATER.
- DO NOT OVER EXPOSE OR DISLODGE AGGREGATE.
- DO NOT ALLOW WATER TO STAND ON SURFACE OF CONCRETE.

2. REFER TO B/L1.2 FOR LIGHT FIXTURE TYPE B
3. REFER TO E/L1.4 FOR DRAIN DETAIL IN PAVING AREAS
4. REFER TO F/L1.4 FOR DRAIN DETAIL IN LANDSCAPE AREAS
5. REFER TO MEP DRAWINGS FOR LIGHT FIXTURES SCHEDULE

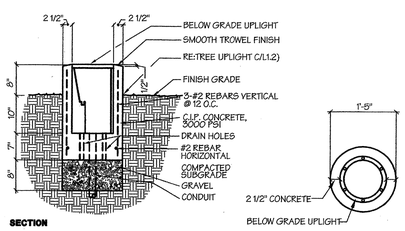

NOTE:
RE:ELECTRICAL DRAWINGS FOR LIGHT FIXTURES SCHEDULE

B TREE UPLIGHT LIGHT FIXTURE TYPE B
SCALE: 1"=1'-0"

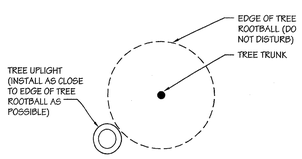

C TREE UPLIGHT LIGHT FIXTURE TYPE B
N.T.S PLAN

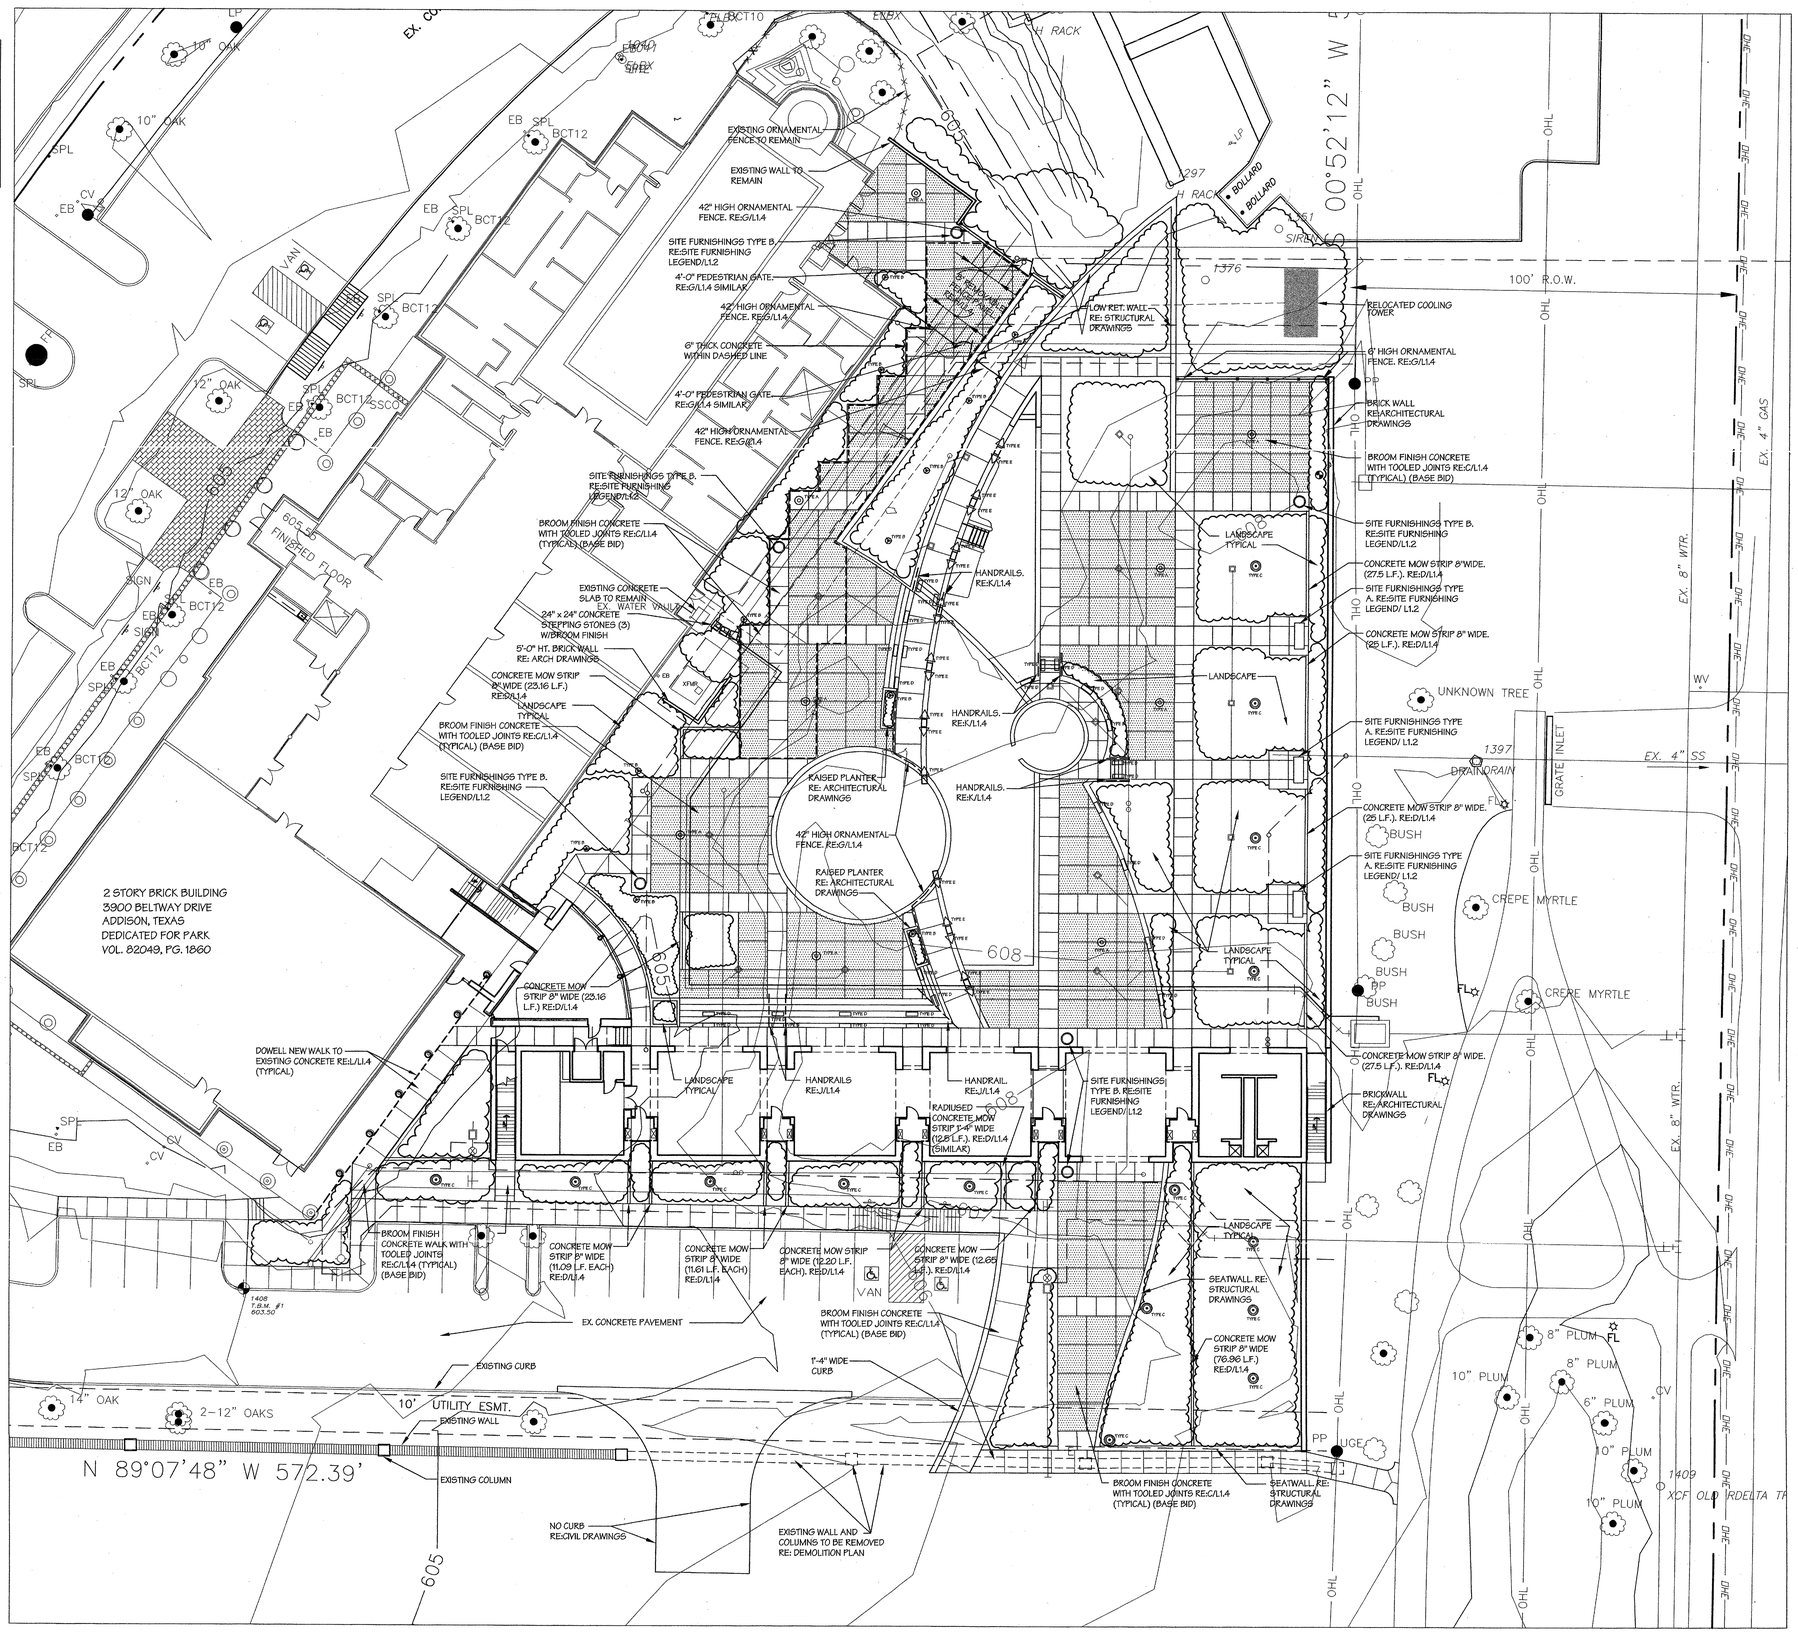

A HARDSCAPE PLANS
SCALE: 1"=16'-0"

0 8 16 32
(FEET)
1 inch = 16 ft.

ISSUE DATE
02-20-02 BID SET
REVISIONS

ADDISON ATHLETIC CLUB EXPANSION AND LEISURE POOL
ADDISON, TEXAS

RON HOBBS ARCHITECTS
614 W. MAIN ST. SUITE #200 GARLAND, TEXAS 75040
(972) 494-0174 FAX (972) 494-0722

DAVID C. BALDWIN INCORPORATED
LANDSCAPE ARCHITECTURE PLANNING
5744 RICHMOND AVENUE
DALLAS, TEXAS 75206
PH: 214.521.5100
FAX: 214.824.5562

STATE OF TEXAS
DAVID C. BALDWIN
704
REGISTERED
LANDSCAPE ARCHITECT
2-20-02

JOB NUMBER
HARDSCAPE PLAN
0012

SHEET NUMBER
L1.2

DAVID C. BALDWIN, INC. FILE
Drawn: B.S./J.L. Chk: L1-2.DWG
Date: 02/20/2002 Scale: 1.0000=16.0000