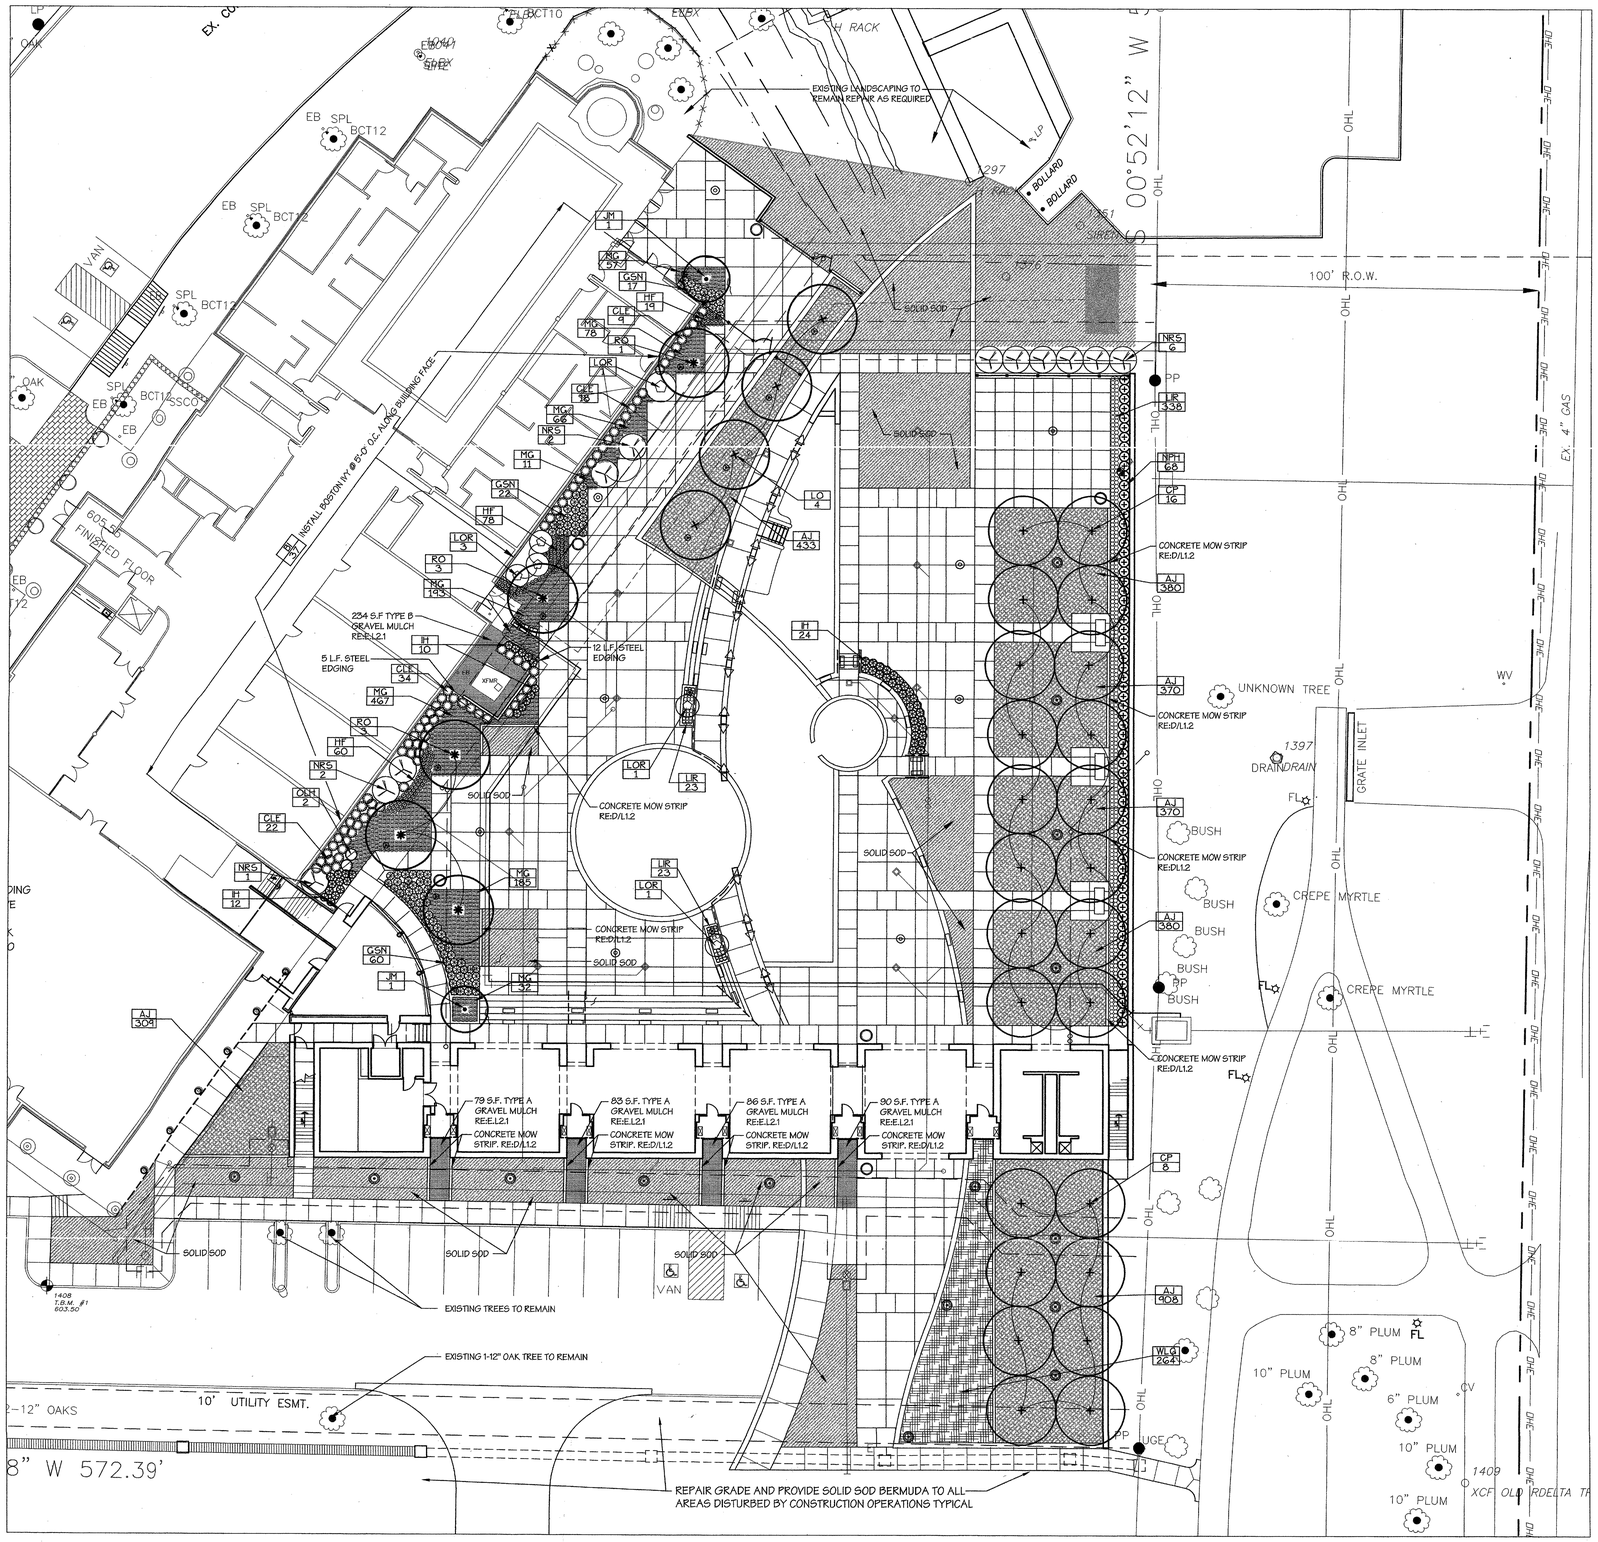

A LANDSCAPE PLANS
SCALE: 1"=16'-0"

0 8 16 32
(FEET)
1 inch = 16 ft.

PLANT LIST

KEY	QTY.	COMMON NAME	BOTANICAL NAME	SIZE	REMARKS
LO	4	LIVE OAK	*Quercus virginiana*	100 gallon, minimum 3-1/2" caliper; 15' ht. x 6' spread.	Container-grown; full head; MATCHED
RO	5	SHUMARD RED OAK	*Quercus shumardii*	100 gallon, minimum 3-1/2" caliper; 16' ht. x 6' spread.	Container-grown; full head; branching at 6'; matched.
CP	24	CHINESE PISTACHE	*Pistacia chinensis*	100 gallon, minimum 3-1/2" caliper; 15' ht. x 6' spread	Container-grown; Full; matched; specimen quality
LOR	6	CHINESE FRINGE FLOWER	*Loropetalum chinese 'Burgundy'*	7 gallon; minimum 36" ht. and 30" spread.	Full; plant 36"o.c.
JM	2	JAPANESE MAPLE (GREEN)	*Acer palmatum 'Viridi'*	Minimum 7' ht. and 4' spread.	Specimen; container grown or containerized.
NRS	11	NELLIE R. STEVENS HOLLY	*Ilex 'Nellie R. Stevens'*	100 gallon; minimum 5" caliper; 10' ht. x 5' spread.	Container-grown; full-to-ground; matched.
OH	2	OAKLEAF HYDRANGEA	*Hydrangea quercifolia erythrosora*	7 gallon; minimum 36" ht. x 36" spread.	Full; multi-trunk; specimen quality.
GSN	99	GULFSTREAM NANDINA	*Nandina domestica "Gulfstream"*	5 gallon; minimum 20" ht. and 18" spread.	Full-to-ground;
IH	53	INDIAN HAWTHORNE	*Raphiolepis indica "Ballerina"*	5 gallon; minimum 12" ht. and 15" spread.	Full-to-ground; plant 24" o.c.
NPH	84	NEEDLEPOINT HOLLY	*Ilex cornuta "Needlepoint"*	5 gallon; minimum 20" ht. and 18" spread.	Full-to-ground; plant 30" o.c.
CLE	84	CLEYERA	*Ternstroemia gymnanthera*	5 gallon; minimum 24" ht. and 18" spread.	Full-to-ground
HF	157	HOLLY FERN	*Cyrtomium falcatum*	2 gallon; minimum 15" ht. and 15" spread.	Full-to-ground; plant 12" o.c.
AJ	3150	ASIAN JASMINE	*Trachelospermum asiaticum*	1 gallon (minimum 3 runners at 12" long)	Full; plant 18"o.c.
BI	37	"LOWII" BOSTON IVY	*Parthenocissus tricuspidata "Lowii"*	1 gallon	With stake; plant as close to wall as possible
WLG	264	WEEPING LOVE GRASS	*Eragrostis curvula*	1 gallon	Full; plant 24"o.c.
MG	1089	MONKEY GRASS	*Ophiopogon japonicus*	4" pot	Full; plant 12"o.c.
L	384	"BIG BLUE" LIRIOPE	*Liriope muscari "Big Blue"*	4" pot	Full; plant 12"o.c.

GENERAL NOTES:

1. Quantities shown on Plant List are Landscape Architect's estimate only and should be verified prior to bidding. Contractor shall be responsible for bidding and providing quantity of plants required at spacing designated for bed sizes and configurations shown on plans regardless of quantities designated on Plant List.

2. All size requirements and container sizes for plant materials shown on the plant list must be met as a minimum. If any specific requirement cannot be met (for example, if a 100 gallon tree cannot meet the specified caliper requirement), the contractor shall notify the landscape architect prior to bidding. The container size must be met regardless whether the specified sizes can be reached with a smaller size container.

3. Contractor to repair all landscape areas disturbed by construction operations Provide solid sod grass and repair existing irrigation system if necessary. Applies to all alternates also.

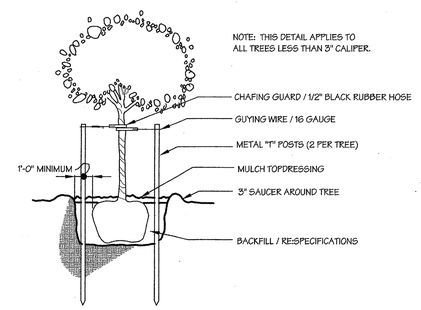

B TREE STAKING DETAIL
SCALE: N.T.S.

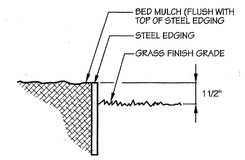

C STEEL EDGING
SCALE: N.T.S.

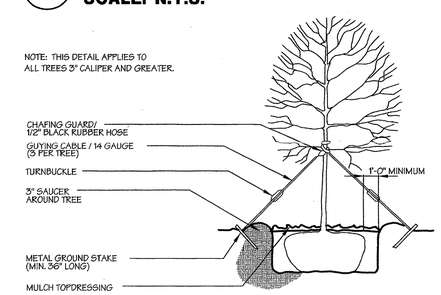

D TREE GUYING DETAIL
SCALE: N.T.S.

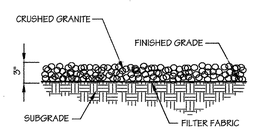

CRUSHED GRANITE
TYPE A: "MOSS GREEN"
TYPE B: REGULAR PINK/GRAY/BLACK COLOR

CRUSHED GRANITES AVAILABLE FROM CUSTOM STONE SUPPLY (PHONE: 972-243-1144) OR APPROVED EQUAL

E GRAVEL MULCH
SCALE: N.T.S.

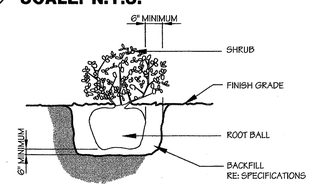

F SHRUB PLANTING DETAIL
SCALE: N.T.S.

ISSUE DATE
02-20-02 BID SET

REVISIONS

ADDISON ATHLETIC CLUB EXPANSION AND LEISURE POOL
ADDISON, TEXAS

RON HOBBS ARCHITECTS
614 W. MAIN ST. SUITE #200 GARLAND, TEXAS 75040
(972) 494-0174 FAX (972) 494-0722

DAVID C. BALDWIN INCORPORATED
LANDSCAPE ARCHITECTURE PLANNING
5944 RICHMOND AVENUE
DALLAS, TEXAS 75206
PH: 214.821.8100
FAX: 214.824.5562

STATE OF TEXAS
DAVID C. BALDWIN
704
REGISTERED
LANDSCAPE ARCHITECT
2-20-02

JOB NUMBER
LANDSCAPE PLAN
0012

SHEET NUMBER
L2.1

DAVID C. BALDWIN, INC. FILE
Time: 10:31 A.M. Drawing File: L2-1.DWG
Date: 02/20/2001 Scale: 1.0000=16.0000