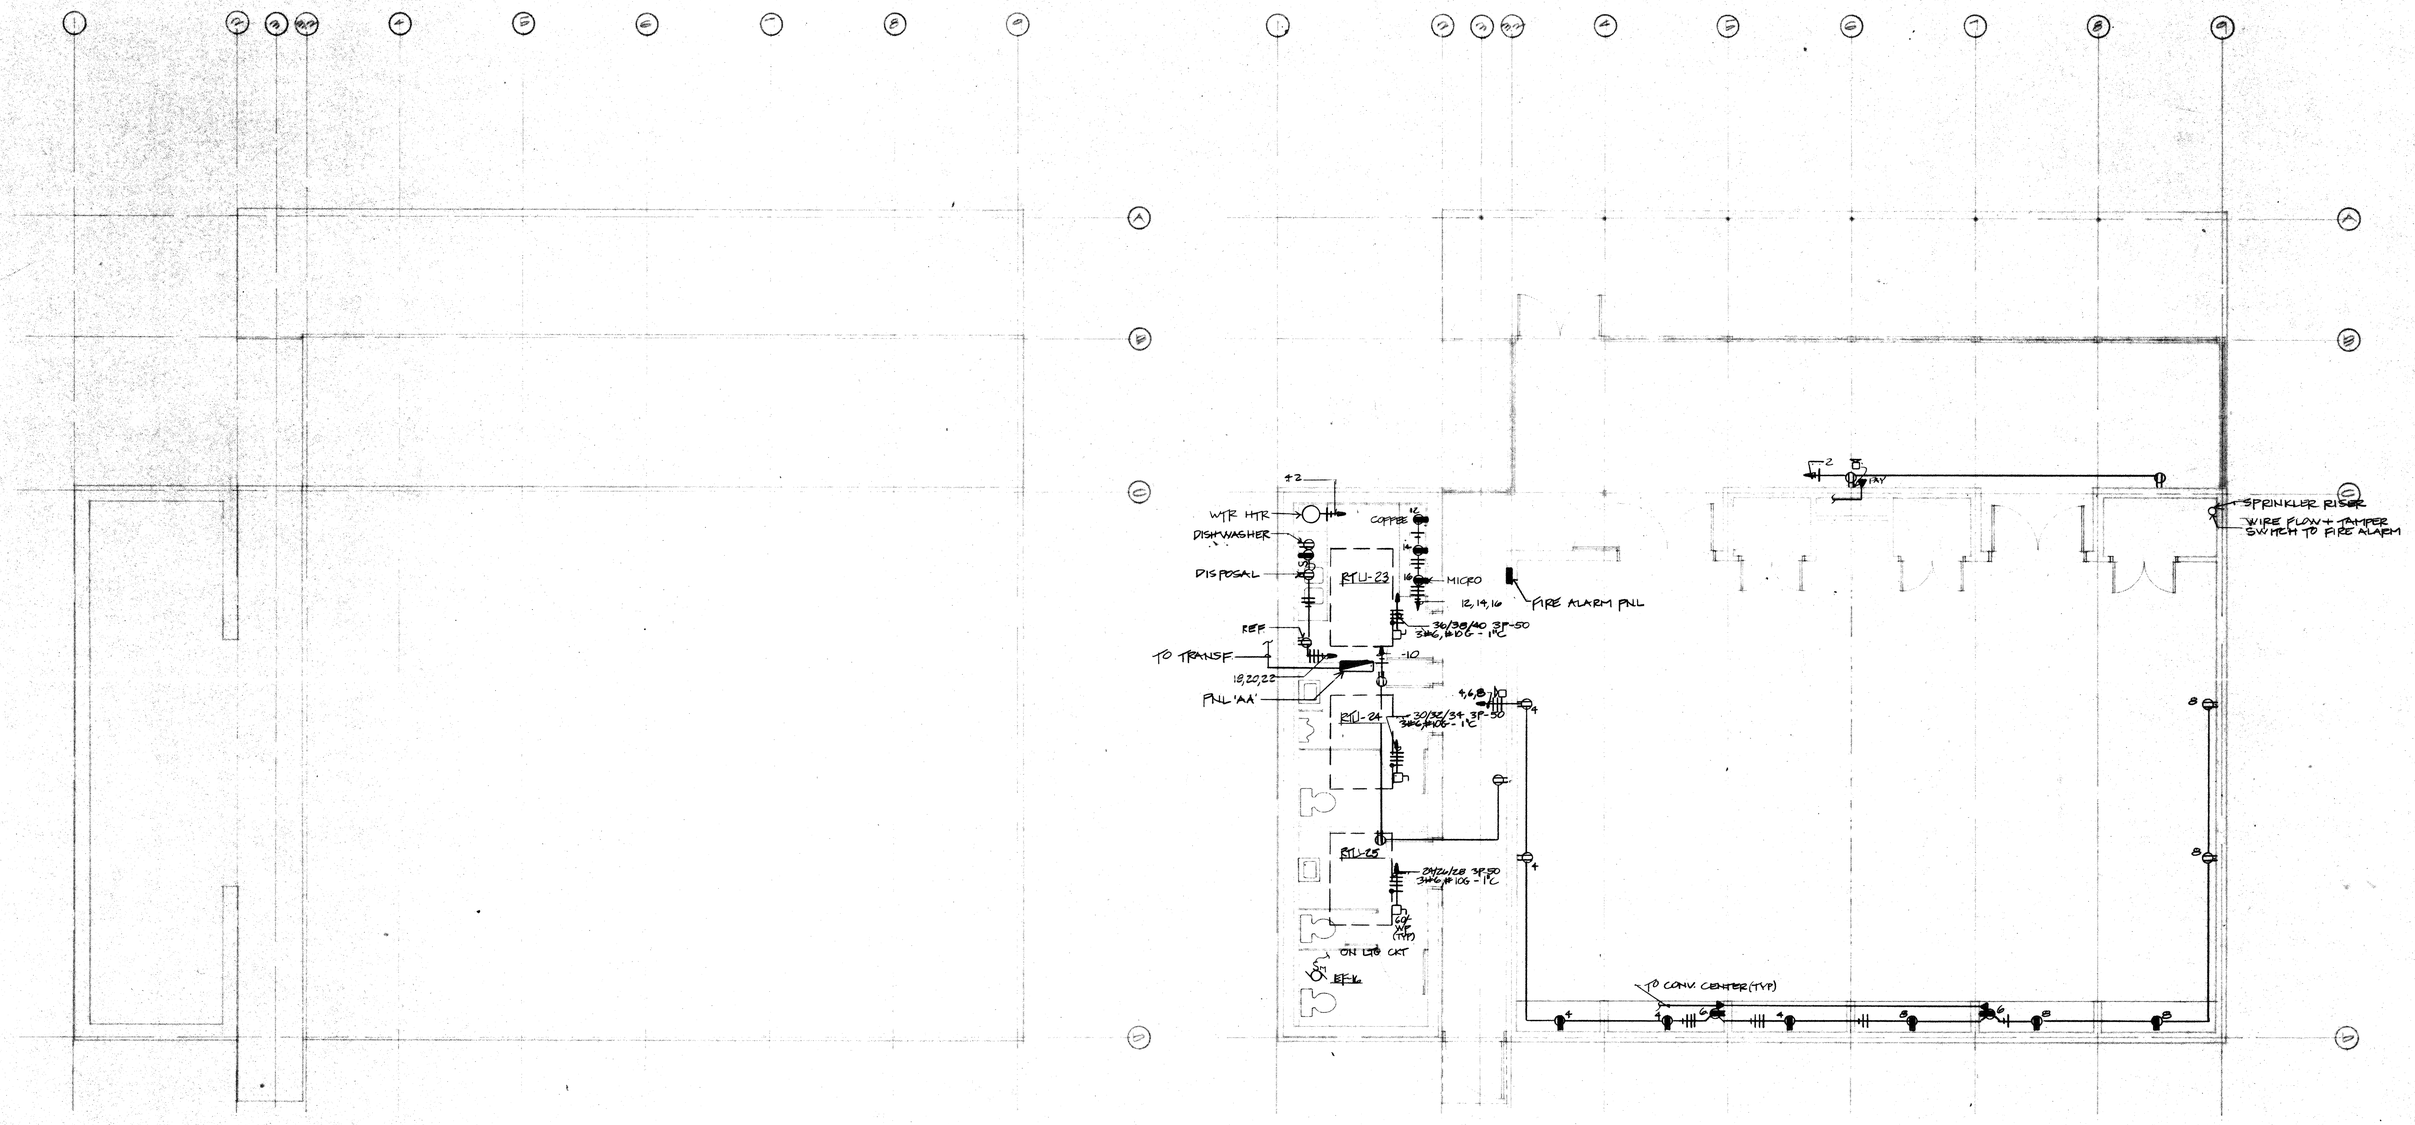

NOTE: ALL WORK ASSOCIATED WITH COMMUNITY HOUSE IS TO BE PRICED AS ALTERNATE NO. 1

1 ELECTRICAL POWER PLAN- COMMUNITY HOUSE

STATE OF TEXAS
MARK BRIAN PORTINOY
REGISTERED PROFESSIONAL ENGINEER

ACC ADDISON ACT

OWNER **Town of Addison**	LANDSCAPE The Kellams Group 317-776-1417	STRUCTURAL Ellisor Tanner 214-387-8393	HISTORIAN Alan Mason 214-691-7182	**Issue** ISSUE FOR BID 8-17-90	**Category** 8	**Subcategory** 2	**Sheet** 12
ARCHITECT **Cunningham Architects** 2700 Fairmount Dallas, Texas 75201 214-855-5272	THEATRE CONSULTANT Theatre Projects 203-431-3949	M.E.P. MEP Systems 214-754-4741	LIGHTING Pamela Hull Wilson 214-823-6542				
	INTERIORS CRSS 713-552-2000	CIVIL Kurtz & Associates 214-690-3322	GRAPHICS Nottestad Design 214-954-1978				