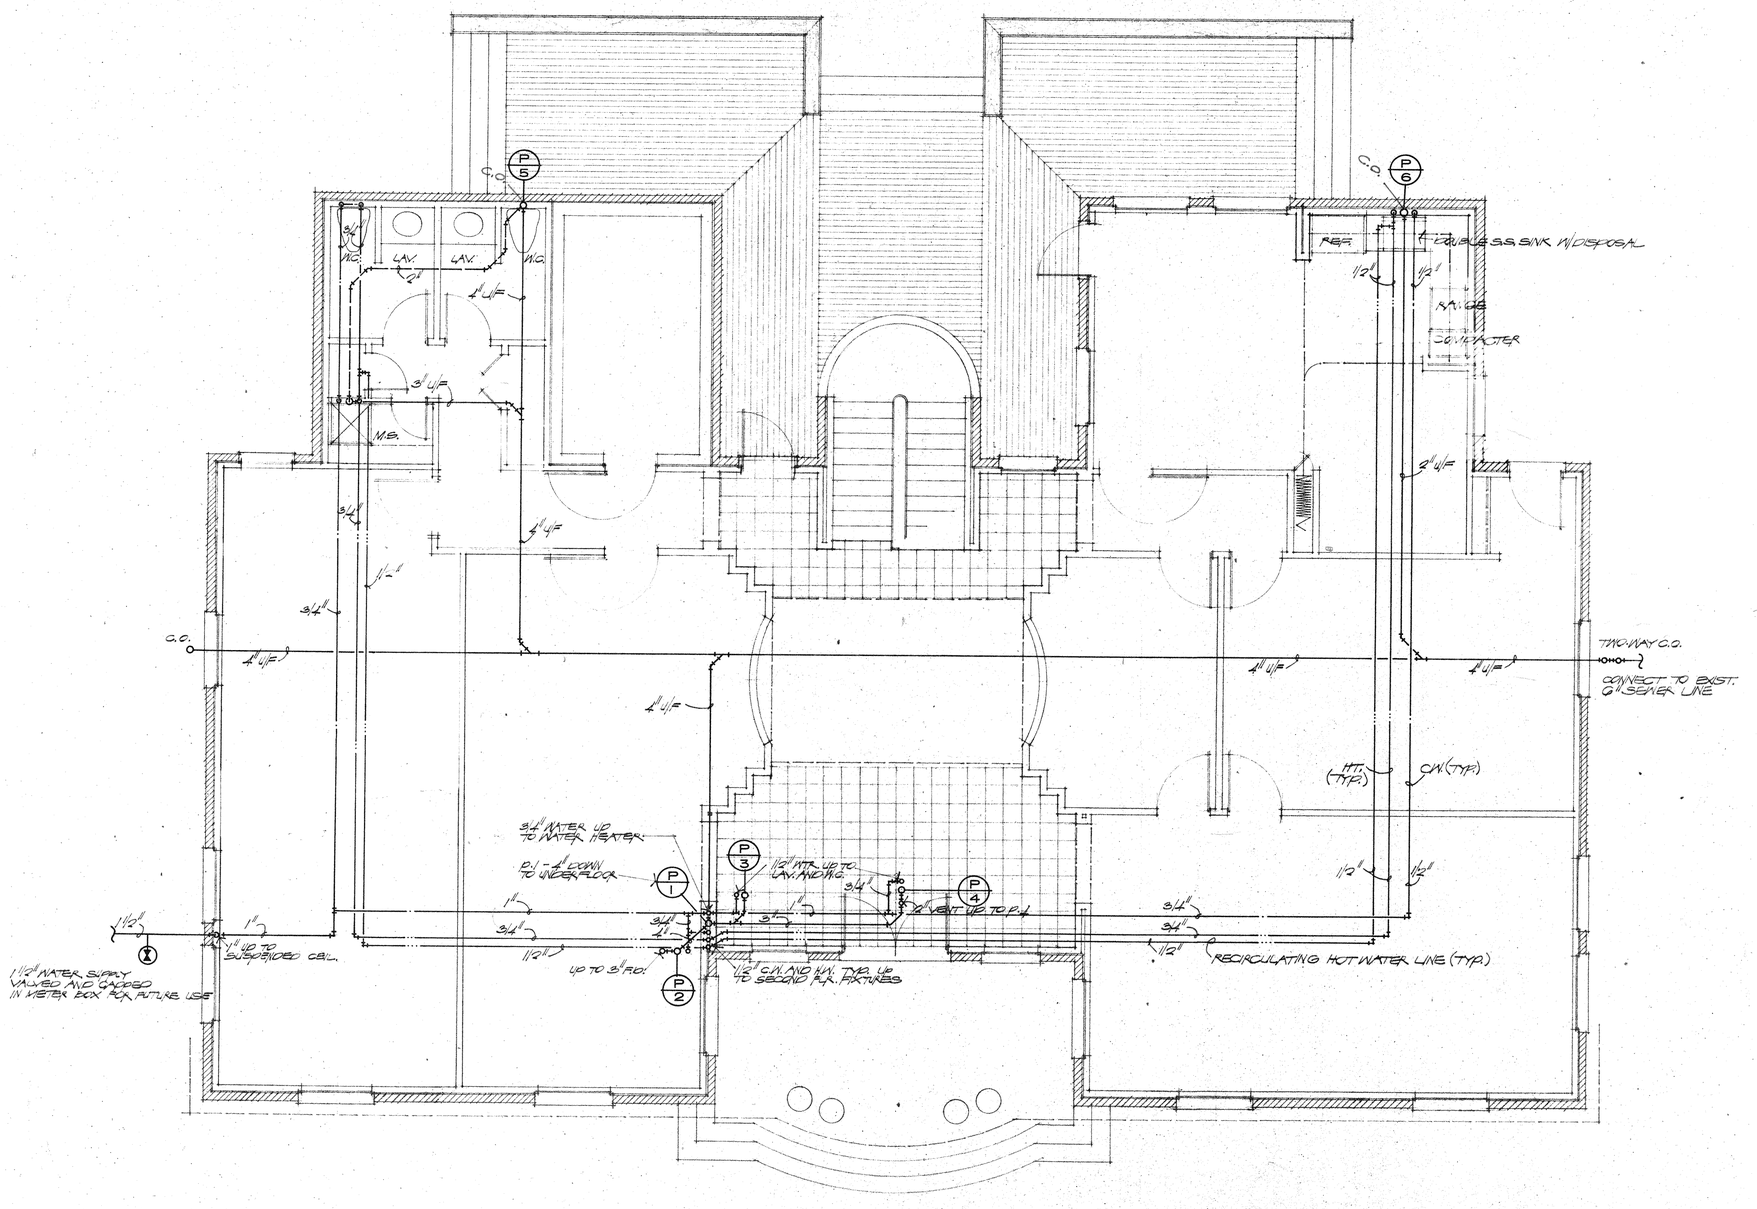

PLUMBING

FIRST FLOOR PLAN

SCALE 1/4" = 1' - 0"

TRUE NORTH

SHEPHERD + BOYD

ARCHITECTS/PLANNERS & INTERIORS
14100 DALLAS AVENUE
DALLAS, TEXAS 75240
214/233-3242

ADDISON TOWN HALL

ADDISON

REVISIONS

DATE
JAN