SHEET TIME
SHEET:
ASSIGN TO:

DWG. BY	DATE	HOURS/ DWG.	CUMUL. HOURS

CHECKED
REVISIONS
KEYNOTING

PRINTS

LV	'C	TO:

OVERLAY RECIPE

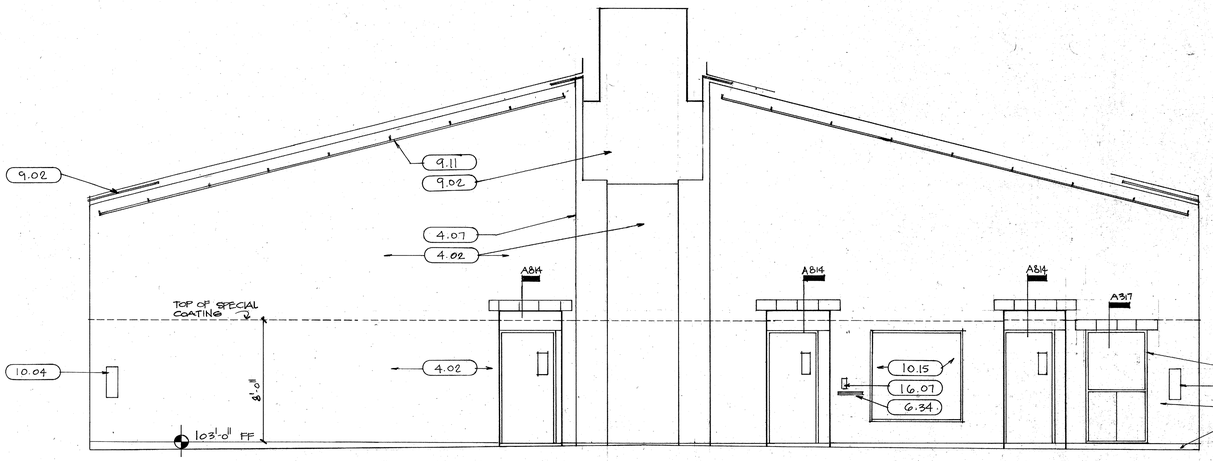

A1002 W
SC: 1/4"=1'-0"

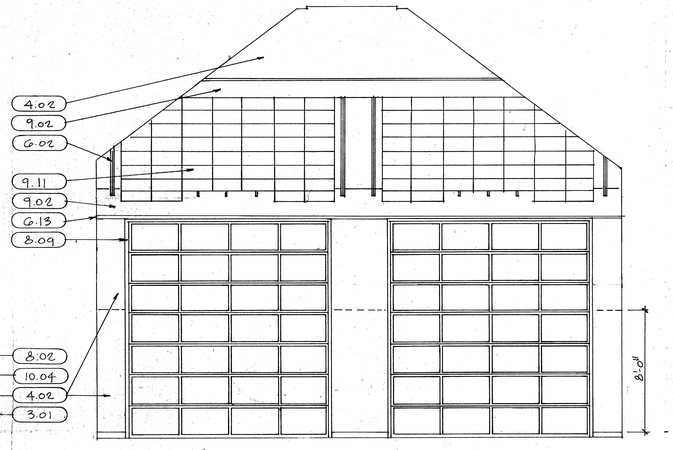

A1001 N
SC: 1/4"=1'-0"

KEYNOTES

4.02	C.M.U. 4x8x16
4.03	C.M.U. 6x8x16
4.07	C.M.U. PILASTER
4.18	ACOUSTICAL C.M.U. 4x8x16
5.21	GAL. GRATE CHANNEL
5.22	2x2x1/4 ANGLE FRM. (W/ SPECIAL PAINTED COATING)
6.02	WOOD TRUSSES
6.08	BLOCKING AS REQ'D.
6.32	STAINLESS STL. COUNTERTOP & SPLASH
6.34	3/4" PLYWD. (WRAPPED) IN PLASTIC LAMINATE) WALL HUNG WRITING LEDGE
6.35	3/4" PLYWD. (SEALED & PAINTED)
8.02	HOLLOW MTL. FRM
8.03	ALUM. STOREFRONT
8.09	OVERHEAD DOOR
8.14	MIRROR
9.02	5/8" GYP. BD.
9.05	CERAMIC TILE
9.11	SUSPEND 2'x4' LAY-IN CLG. TILE (W/HOLD DN. CLIPS AS REQ'D)
9.22	PLASTIC LAMINATE
10.04	PORTABLE FIRE EXTINGUISHER TYPE ABC
10.15	FRAMED CITY MAP (N.I.C.)
15.13	WALL HUNG MOP SINK
15.16	LAVATORY
15.22	WATER HEATER
16.05	UNDER CABINET FLUORESCENT LIGHT FIXTUR
16.06	SWITCHES
16.07	WALL PHONES
16.08	RADIO EQUIPMENT
16.11	ELEC. WALL HEATER

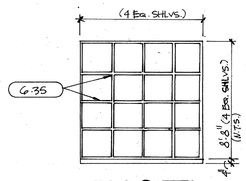

A1008 S 121
SC: 1/4"=1'-0"

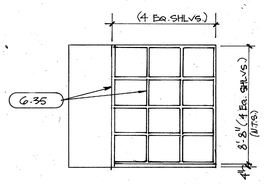

A1007 N 122
SC: 1/4"=1'-0"

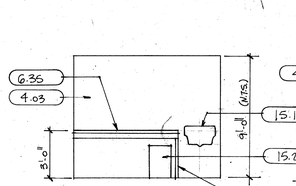

A1006 S 122
SC: 1/4"=1'-0"

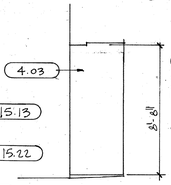

A1005
SC: 1/4"=1'-0"

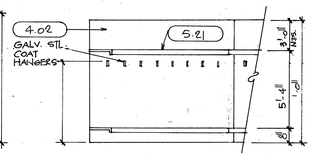

A1004 E 124
SC: 1/4"=1'-0"

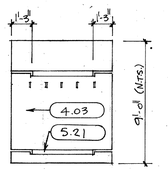

A1003 S 124
SC: 1/4"=1'-0"

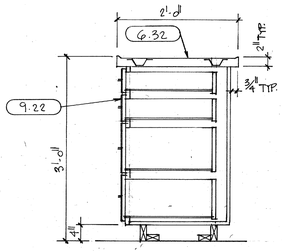

A1010 SECTION
SC: 1"=1'-0"

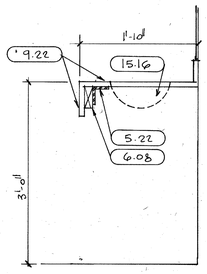

A1009 SECTION
SC: 1"=1'-0"

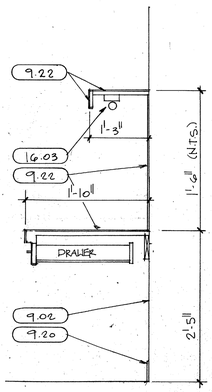

A1016 SECTION
SC: 1"=1'-0"

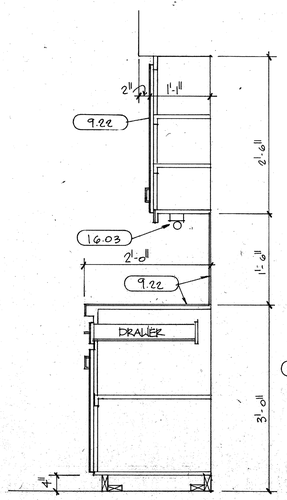

A1015 SECTION
SC: 1"=1'-0"

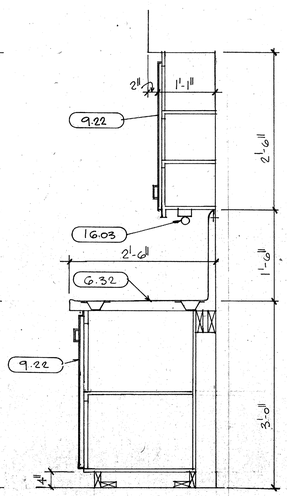

A1014 SECTION
SC: 1"=1'-0"

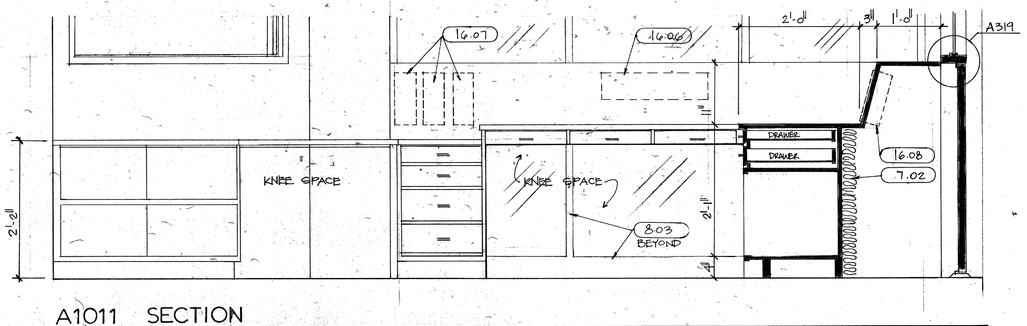

A1011 SECTION
SC: 1"=1'-0"

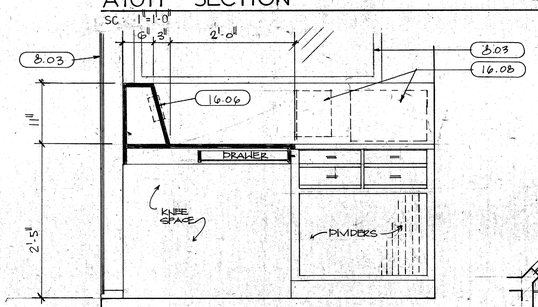

A1013 SECTION
SC: 1"=1'-0"

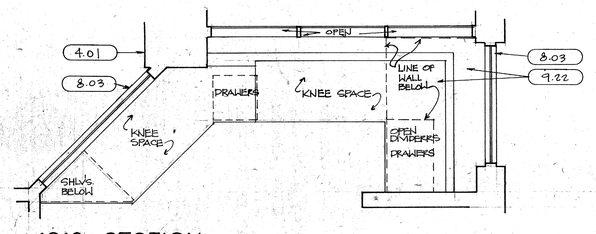

A1012 SECTION
SC: 1"=1'-0"

DRAWN BY ____ CHECKED BY ____

REVISIONS

NO.	DESCRIPTION	DATE

rawls welty inc.
Architects / Planners
16475 Dallas Parkway Suite 660
Dallas, Texas 75248 (214) 931-0090

REGISTERED ARCHITECT DAVID H. WELTY STATE OF TEXAS #6622

ADDISON FIRE STATION NO. 2

ADDISON, TEXAS

SHEET TITLE
INTERIOR ELEVATIONS SC: 1/4"=1'-0"
CABINET SECTIONS SC: 1"=1'-0"

81080 PROJECT NO.	SHEET NO. A-10
12-2-81 DATE	OF 23