SHEET TIME

SHEET

ASSIGN TO

DWG UP | DATE | HOURS | CUMUL HOURS | CUMUL HOURS

CHECKED

REVISIONS

KEYNOTING

PRINTS TO

OVERLAY RECIPE

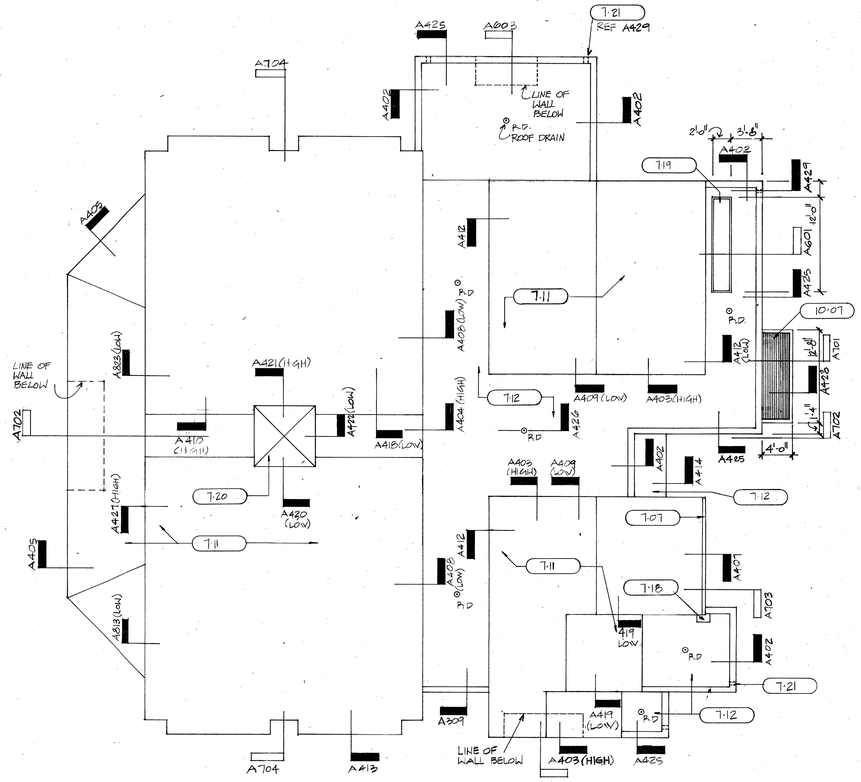

A 401 ROOF PLAN

SC 1/4"=1'-0"

NOTE: REF. MECH PLAN FOR LOCATION OF ROOF TOP HVAC UNITS.

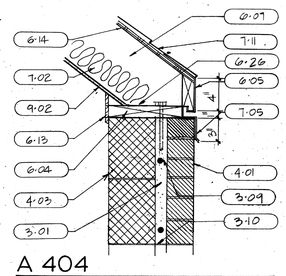

A 404

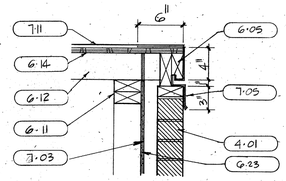

A 403

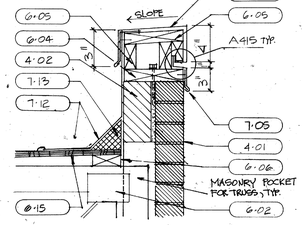

A 402

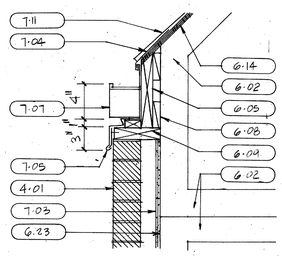

A 407

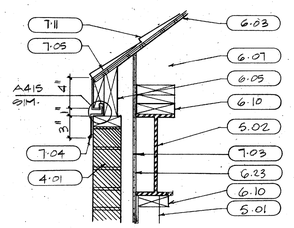

A 406

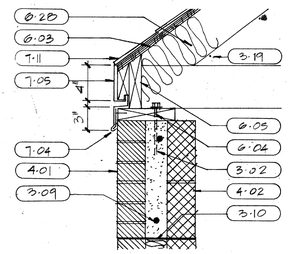

A 405

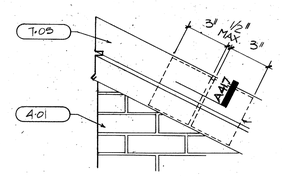

A 411

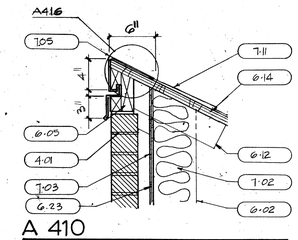

A 410

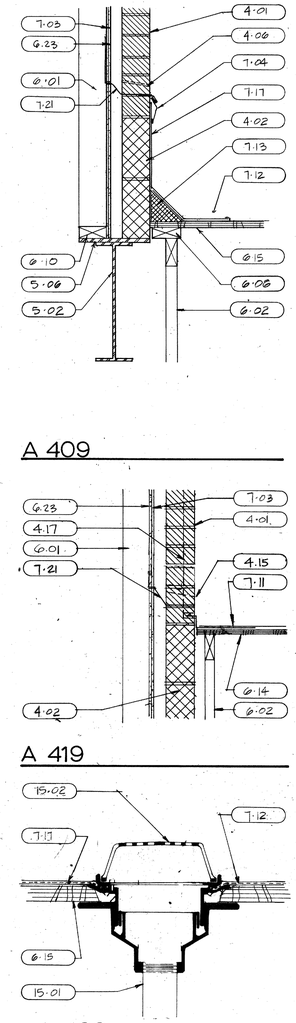

A 409

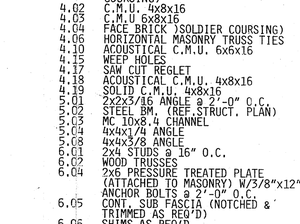

A 408

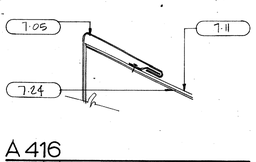

A 416

SC: 3"=1'-0"

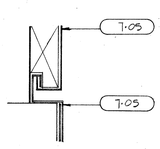

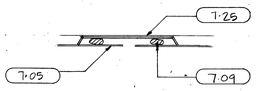

A 417

SC: 3"=1'-0"

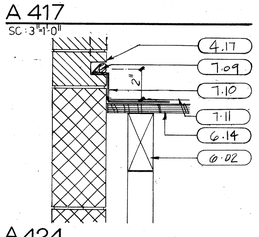

A 424

SC: 3"=1'-0"

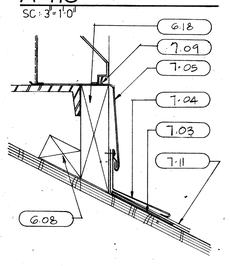

A 423

SC: 3"=1'-0"

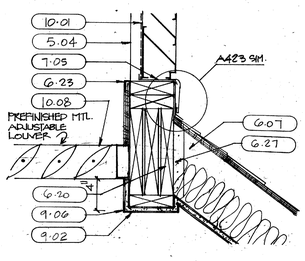

A 422

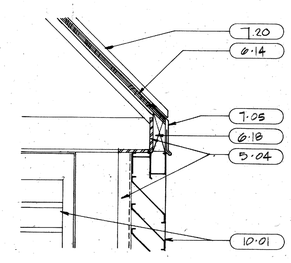

A 421

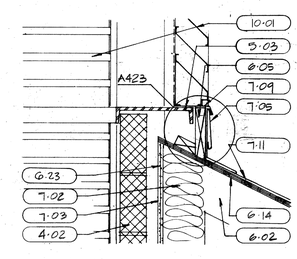

A 420

A 419

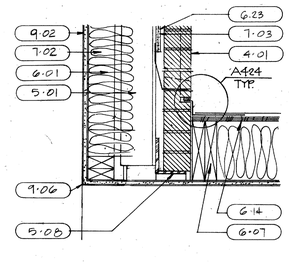

A 418

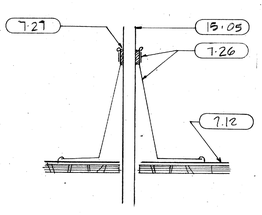

A 431

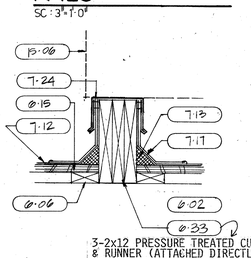

A 430

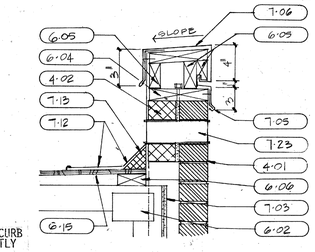

A 429

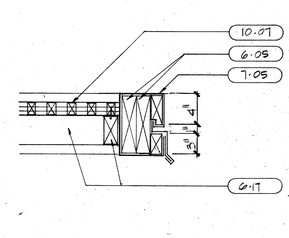

A 428

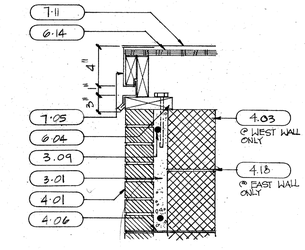

A 427

A 426

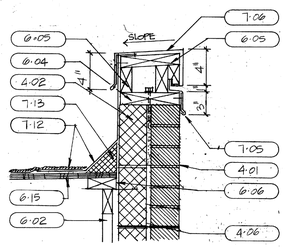

A 425

KEYNOTES

3.01	REINFORCED CONC. (3000 P.S.I.
3.02	GROUT
3.09	#4 BAR CONT. (TOP & BOTTOM)
3.10	MTRL. LATH DAM
3.19	WIRE MESH @ 8" O.C.
4.01	FACE BRICK (RUNNING BOND COURSING)
4.02	C.M.U. 4x8x16
4.03	C.M.U 6x8x16
4.04	FACE BRICK (SOLDIER COURSING)
4.06	HORIZONTAL MASONRY TRUSS TIES
4.10	ACOUSTICAL C.M.U. 6x6x16
4.15	WEEP HOLES
4.17	SAW CUT REGLET
4.18	ACOUSTICAL C.M.U. 4x8x16
4.19	SOLID C.M.U. 4x8x16
5.01	2"x2"x3/16 ANGLE @ 2'-0" O.C.
5.02	STEEL BM. (REF. STRUCT. PLAN)
5.03	MC 10x8.4 CHANNEL
5.04	4x4x1/4 ANGLE
5.08	4x4x3/8 ANGLE
6.01	2x4 STUDS @ 16" O.C.
6.02	WOOD TRUSSES
6.04	2x6 PRESSURE TREATED PLATE (ATTACHED TO MASONRY) W/3/8"x12" ANCHOR BOLTS @ 2'-0" O.C.
6.05	CONT. SUB FASCIA (NOTCHED & TRIMMED AS REQ'D)
6.06	SHIMS AS REQ'D.
6.07	2x8 RAFTERS @ 16" O.C.
6.08	BLOCKING AS REQ'D.
6.09	PLATE (NOTCHED & TRIMMED AS REQ'D.
6.10	PLATE (RAMSET TO STEEL)
6.11	DBL. PLATE
6.12	OUTRIGGER
6.13	TRIM 1"x
6.14	EXT. PLYWD. 3/4" DECK
6.15	EXT. PLYWD. 1/2" DECK
6.17	REDWOOD LEDGER
6.18	SUB FASCIA (RAMSET TO STEEL)
6.19	JOISTS
6.20	3-2x12 BEAM
6.21	2x6 EXTEND TOP CHORD
6.23	1/2" PLYWD. SHEATHING
6.25	EXTENDED TRUSS ENDS
6.26	MTL. FRAMING ANCHOR
6.27	MTL. RAFTER HANGER
6.28	2x6 RAFTERS @ 16" O.C.
7.01	FOAMED IN PLACE INSULATION
7.02	BATT INSULATION
7.03	# FELT
7.04	PREFINISHED MTL. FLASHING
7.05	PREFINISHED MTL. FASCIA W/ CLEAT ATTACHMENT)
7.06	PREFINISHED MTL. FASCIA & PARAPET CAP (W/CLEAT ATTACHMENT)
7.07	PREFINISHED MTL. CUTTER W/ REMOVABLE MTL. FABRIC SCREEN
7.09	SEALANT (W/BACKER ROD AS REQ'D)
7.10	PREFINISHED MTL. FLASHING
7.11	COMPOSITION ROOFING SHINGLES
7.12	SINGLE PLY ROOFING
7.13	CONT. CANT. STRIP
7.14	PREFINISHED MTL. SOFFIT PANELS
7.17	SINGLE PLY ROOFING FLASHING
7.18	MTL. SPLASH PAN
7.19	DOUBLE DOME SKYLIGHT
7.20	PREFINISHED STANDING SEAM MTL. ROD
7.21	FLASHING
7.24	ROOFING FELT
7.25	PREFINISHED MTL. LAP SPLICE
7.26	MOLDED PIPE FLASHING W/CLAMPING RING
7.27	MASTIC
9.01	7/8" MTRL. FURRING CHANNELS @ 16" O.C.
9.02	5/8" GYP. BD.
9.06	MTL. CORNER REINFORCEMENT
9.08	MTL. EDGE REINFORCEMENT
10.01	PREFINISHED MTL. LOUVER W/ INSECT SCREEN
10.07	REDWOOD SUN SCREEN
15.01	DOWNSPOUT
15.02	ROOF DRAIN
15.05	VENT STACK
15.06	HVAC ROOF UNIT

DRAWN BY _____ CHECKED BY _____

REVISIONS

NO	DESCRIPTION	DATE

rawls ◇ welty inc.
Architects / Planners
16475 Dallas Parkway Suite 860
Dallas, Texas 75248 (214) 931-0090

REGISTERED ARCHITECT DAVID A. DILLARD STATE OF TEXAS

#1662-2

ADDISON FIRE STATION NO. 2

ADDISON, TEXAS

SHEET TITLE

ROOF PLAN SC: 1/8"=1'-0"

DETAILS SC: 1 1/2"=1'-0"

(UNLESS OTHERWISE NOTED)

81080 PROJECT NO.

12-2-81 DATE

SHEET NO. A-4

OF 23