SHEET TIME

SHEET

ASSIGN TO:

DWG BY	DATE	HOURS THIS SHEET	CUMUL. HOURS

CHECKED

REVISIONS

KEYNOTING

PRINTS TO

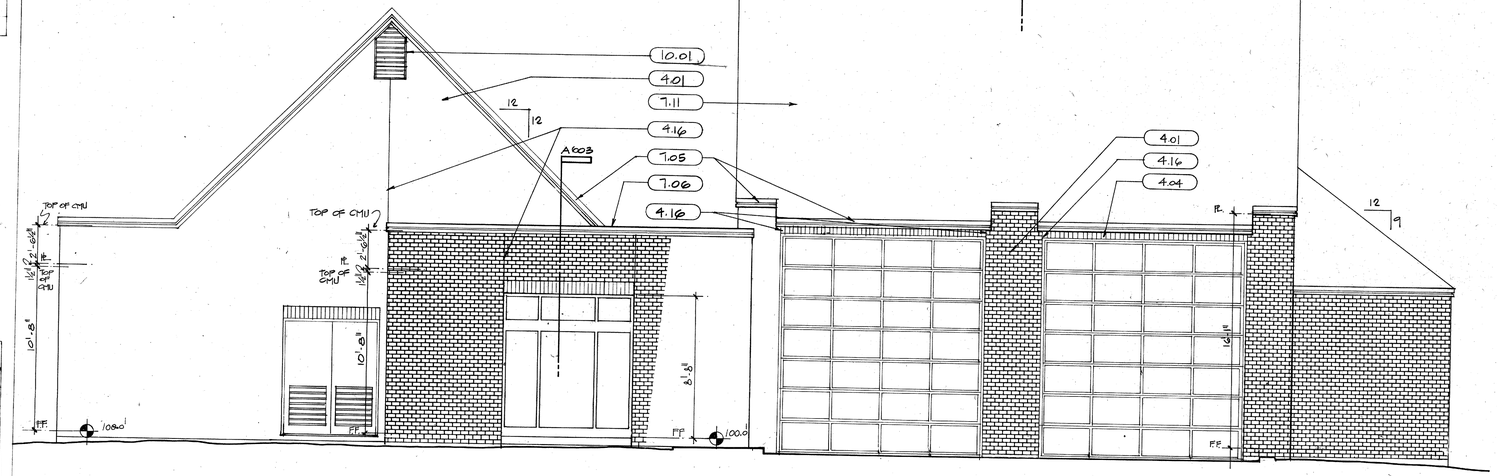

A602 SOUTH ELEVATION

SC. 1/4"=1'-0"

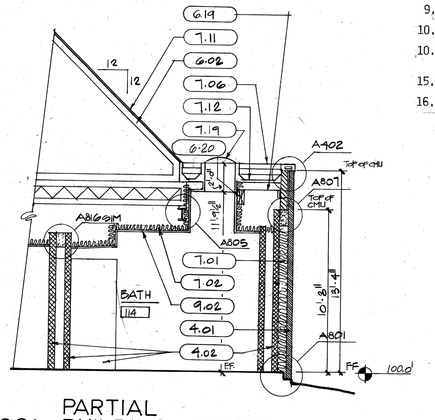

PARTIAL BUILDING SECTION

A601

SC. 1/4"=1'-0"

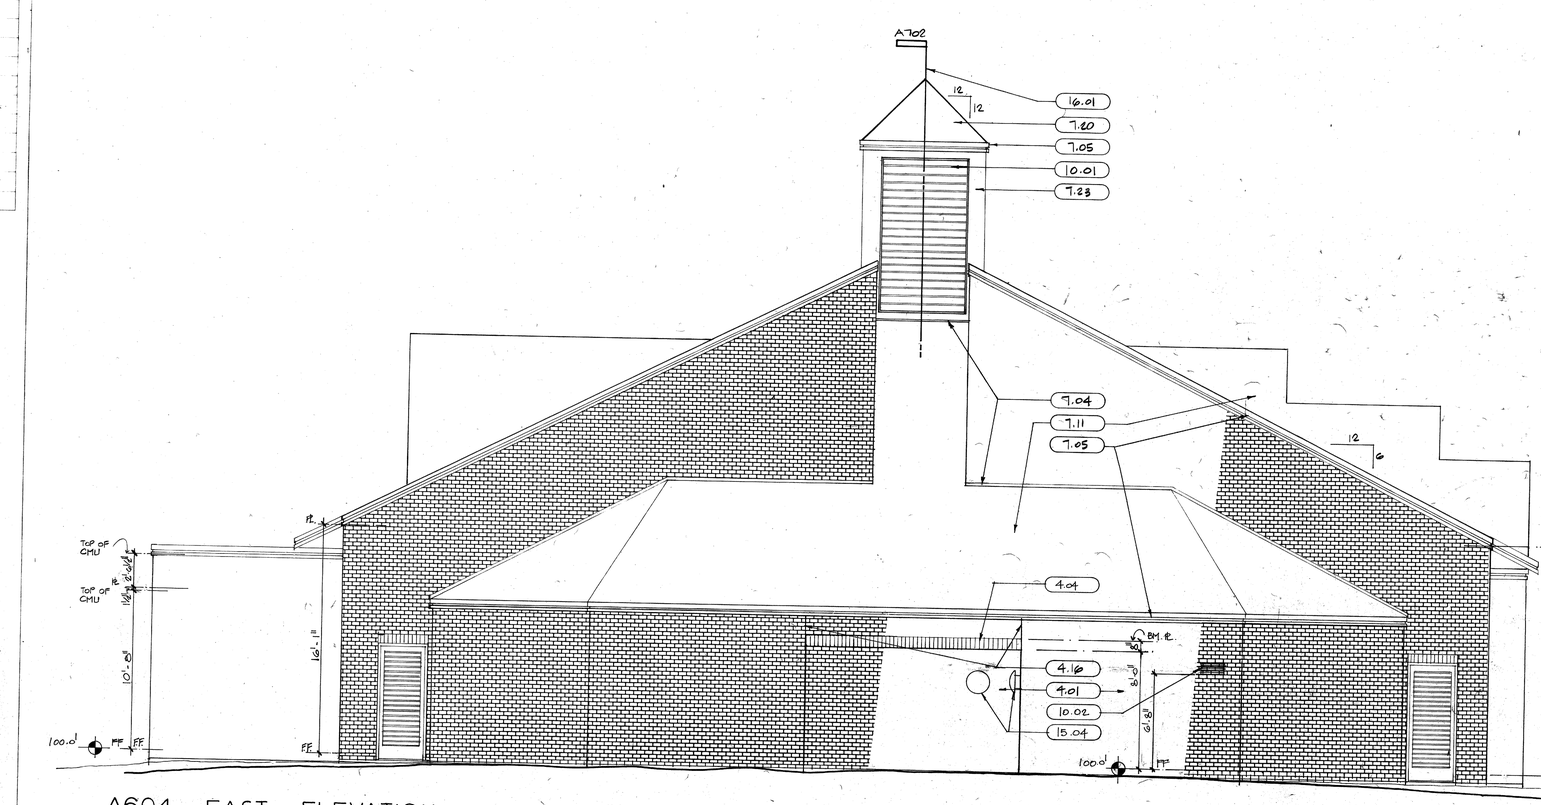

A604 EAST ELEVATION

SC. 1/4"=1'-0"

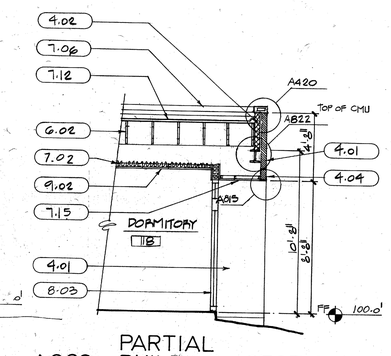

PARTIAL BUILDING SECTION

A603

SC. 1/4"=1'-0"

KEYNOTES

4.01	FACE BRK.(RUNNING BOND COURSING)
4.02	C.M.U. 4x8x16
4.04	FACE BRK. (SOLDIER COURSING)
4.09	FACE BRK. (ROWLOCK COURSING)
4.16	CONTROL JOINT
6.02	WOOD TRUSSES
6.19	2x JOISTS (REF.STRUC.FRAMING PLAN)
6.20	3-2x12 BEAM
7.01	FOAMED-IN-PLACE INSULATION
7.02	BATT INSULATION
7.04	PREFINISHED MTL. FLASHING
7.05	PREFINISHED MTL. FASCIA (W/CLEAT ATTACHMENT)
7.06	PREFINISHED MTL. FASCIA & PARAPET CAP (W/CLEAT ATTACHMENT)
7.11	COMPOSITION ROOFING SHINGLES
7.12	SINGLE PLY ROOFING
7.15	PREFINISHED MTL. SOFFIT PANELS (VENTED)
7.19	DBL. DOME SKYLIGHT
7.20	PREFINISHED STANDING SEAM MTL. ROOF
7.23	PREFINISHED SHEET MTL.
8.01	GLASS BLOCK
8.03	ALUM. STOREFRONT
9.02	5/8" TYP. BD.
10.01	PREFINISHED MTL. LOUVER W/ INSECT SCREEN
10.02	PREFINISHED MTL. WALL VENT W/INSECT SCREEN
15.04	WALL EXHAUST FAN
16.01	RADIO ANTENNA

DRAWN BY CHECKED BY

REVISIONS

NO	DESCRIPTION	DATE

rawls ◇ welty inc.
Architects / Planners
16475 Dallas Parkway, Suite 660
Dallas, Texas 75248 (214) 931-0090

Registered Architect David A. Dillard State of Texas

#662-2

ADDISON FIRE STATION NO. 2

ADDISON, TEXAS

SHEET TITLE

ELEVATIONS

PARTIAL BUILDING SECTIONS

81080 PROJECT NO.

12-2-81 DATE

SHEET NO. A-6 OF 23