SHEET TIME

SHEET:

ASSIGN TO:

| DWG BY | DATE | HOURS EST | HOURS COMPL |
|---|---|---|---|
| | | | |

CHECKED

REVISIONS

KEYNOTING

PRINTS

| BY | DATE | TO |
|---|---|---|
| | | |

OVERLAY RECIPE

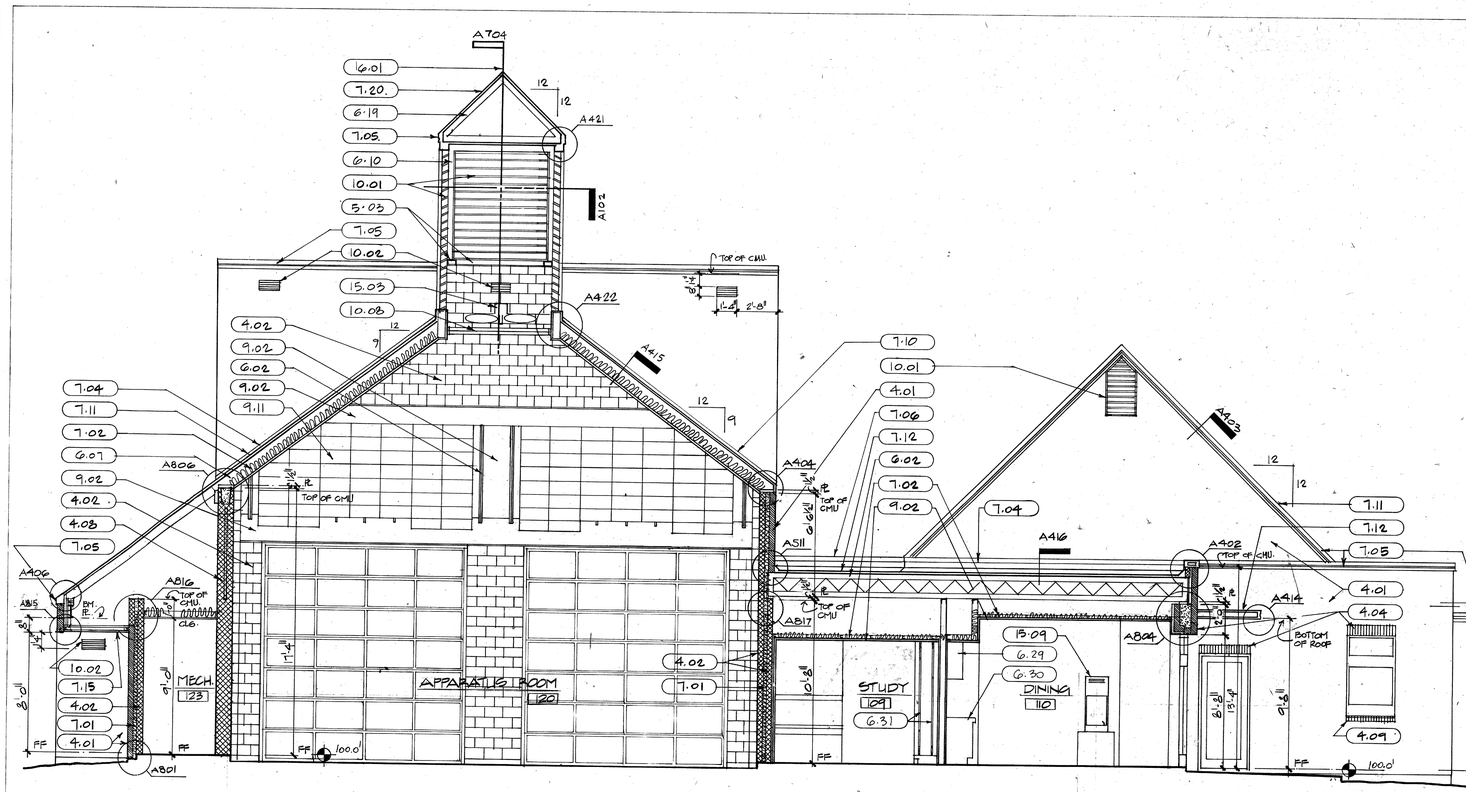


A 702 BUILDING SECTION

SC. 1/4"=1'-0"

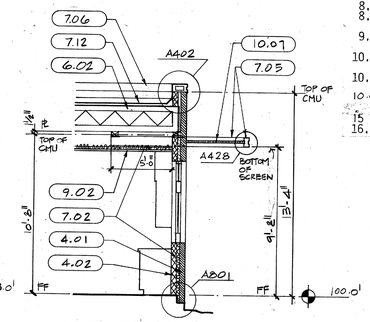


PARTIAL A701 BUILDING SECTION

SC: 1/4"=1'-0"

## KEYNOTES

| | |
|---|---|
| 4.01 | FACE BRK. (RUNNING BOND COURSING) |
| 4.02 | C.M.U. 4x8x16 |
| 4.04 | FACE BRK. (SOLDIER COURSING) |
| 4.07 | C.M.U. PILASTER |
| 4.08 | C.M.U. 12x8x16 |
| 4.09 | FACE BRK (ROWLOCK COURSING) |
| 4.10 | ACOUSTICAL C.M.U. 6x8x16 |
| 5.03 | MC 10x8.4 CHANNEL |
| 6.02 | WOOD TRUSSES |
| 6.07 | 2x8 RAFERS @ 16" O.C. |
| 6.10 | 2X PLATE (RAMSET TO STL.) |
| 6.19 | 2x JOISTS (REF STRUCT. FRAMING PLAN) |
| 6.29 | UPPER CABINETS (FACED W/ PLASTIC LAMINATE) |
| 6.30 | LOWER CABINETS (FACED W/ PLASTIC LAMINATE) |
| 6.31 | ADJUSTABLE BOOKSHELVES (FACED W/PLASTIC LAMINATE) |
| 7.01 | FOAMED-IN-PLACE INSULATION |
| 7.02 | BATT INSULATION |
| 7.04 | PREFINISHED MTL. FLASHING |
| 7.05 | PREFINISHED MTL. FASCIA (W/CLEAT ATTACHMENT) |
| 7.06 | PREFINISHED MTL. FASCIA & PARAPET CAP (W/CLEAT ATTACHMENT) |
| 7.11 | COMPOSITION ROOFING SHINGLES |
| 7.12 | SINGLE PLY ROOFING |
| 7.15 | PREFINISHED MTL. SOFFIT PANELS (VENTED) |
| 7.19 | DBL. DOME SKYLIGHT |
| 7.20 | PREFINISHED STANDING SEAM MTL. ROOF |
| 7.23 | PREFINISHED SHEET MTL. |
| 8.01 | GLASS BLOCK |
| 8.03 | ALUM. STOREFRONT |
| 9.02 | 5/8" TYP. BD. |
| 10.01 | PREFINISHED MTL. LOUVER W/ INSECT SCREEN |
| 10.02 | PREFINISHED MTL. WALL VENT W/INSECT SCREEN |
| 10.08 | PREFINISHED MTL ADJUSTABLE LOUVER (MOTORIZED) |
| 15.04 | WALL EXHAUST FAN |
| 16.01 | RADIO ANTENNA |

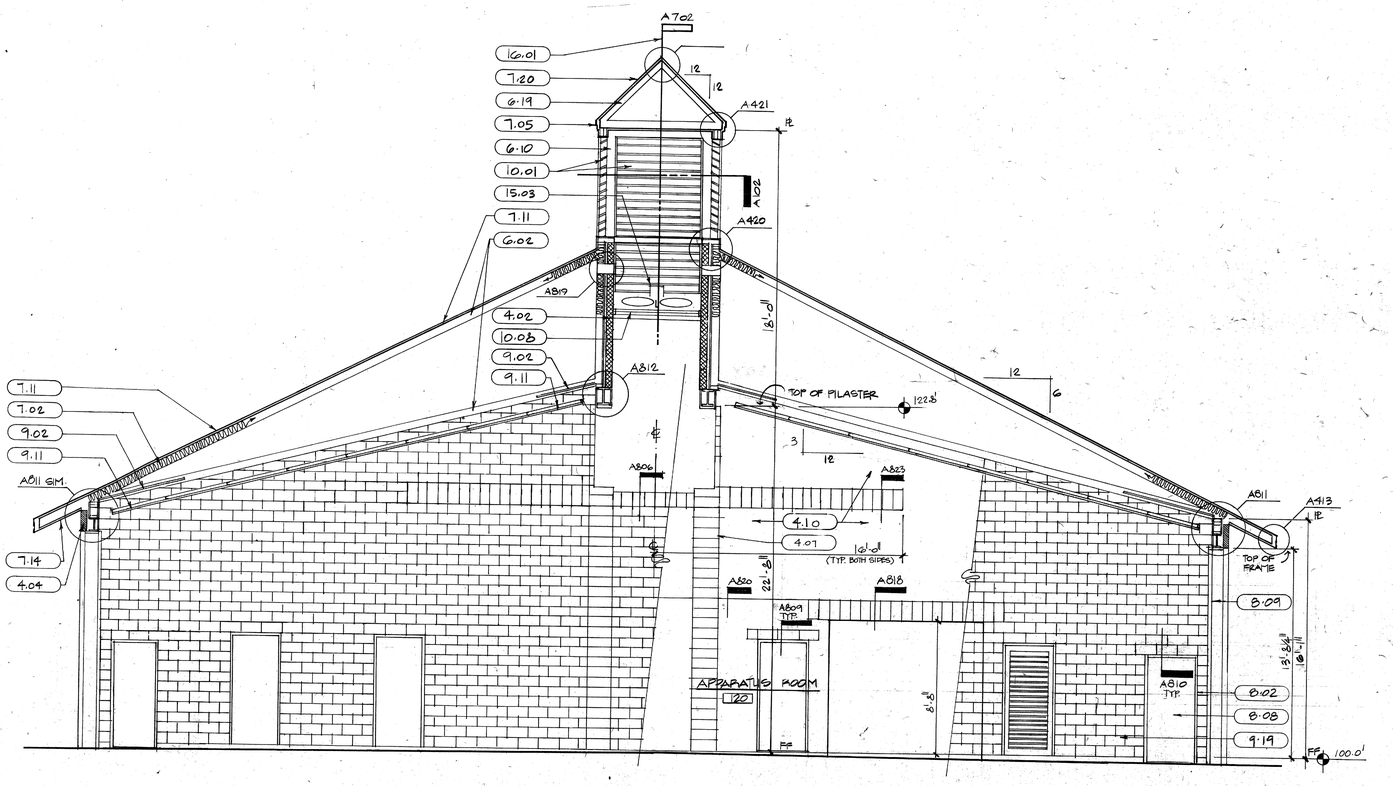


A 704 BUILDING SECTION

SC. 1/4"=1'-0"

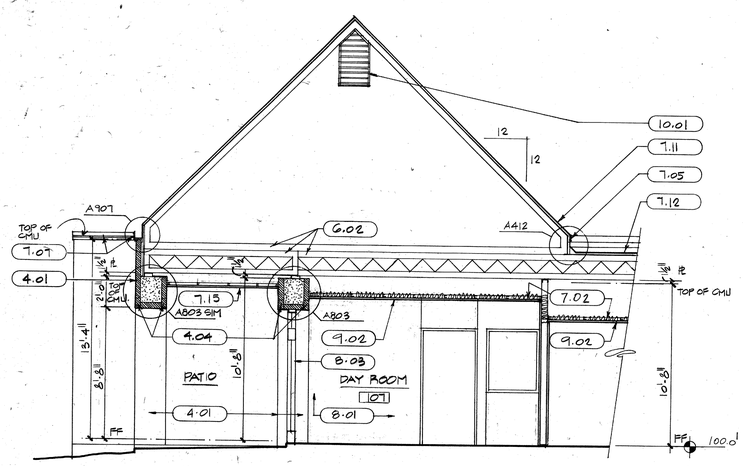


A703 PARTIAL BUILDING SECTION

SC. 1/4"=1'-0"

DRAWN BY CHECKED BY

REVISIONS

| NO | DESCRIPTION | DATE |
|---|---|---|
| | | |


rawls welty inc.
Architects / Planners
16475 Dallas Parkway Suite 660
Dallas, Texas 75248 (214) 931-0090


Registered Architect David H. Dillard State of Texas

#662-2

# ADDISON FIRE STATION NO. 2

ADDISON, TEXAS

SHEET TITLE

BUILDING SECTIONS

| | |
|---|---|
| 81080 PROJECT NO | SHEET NO A-7 |
| 12-2-81 DATE | OF 23 |