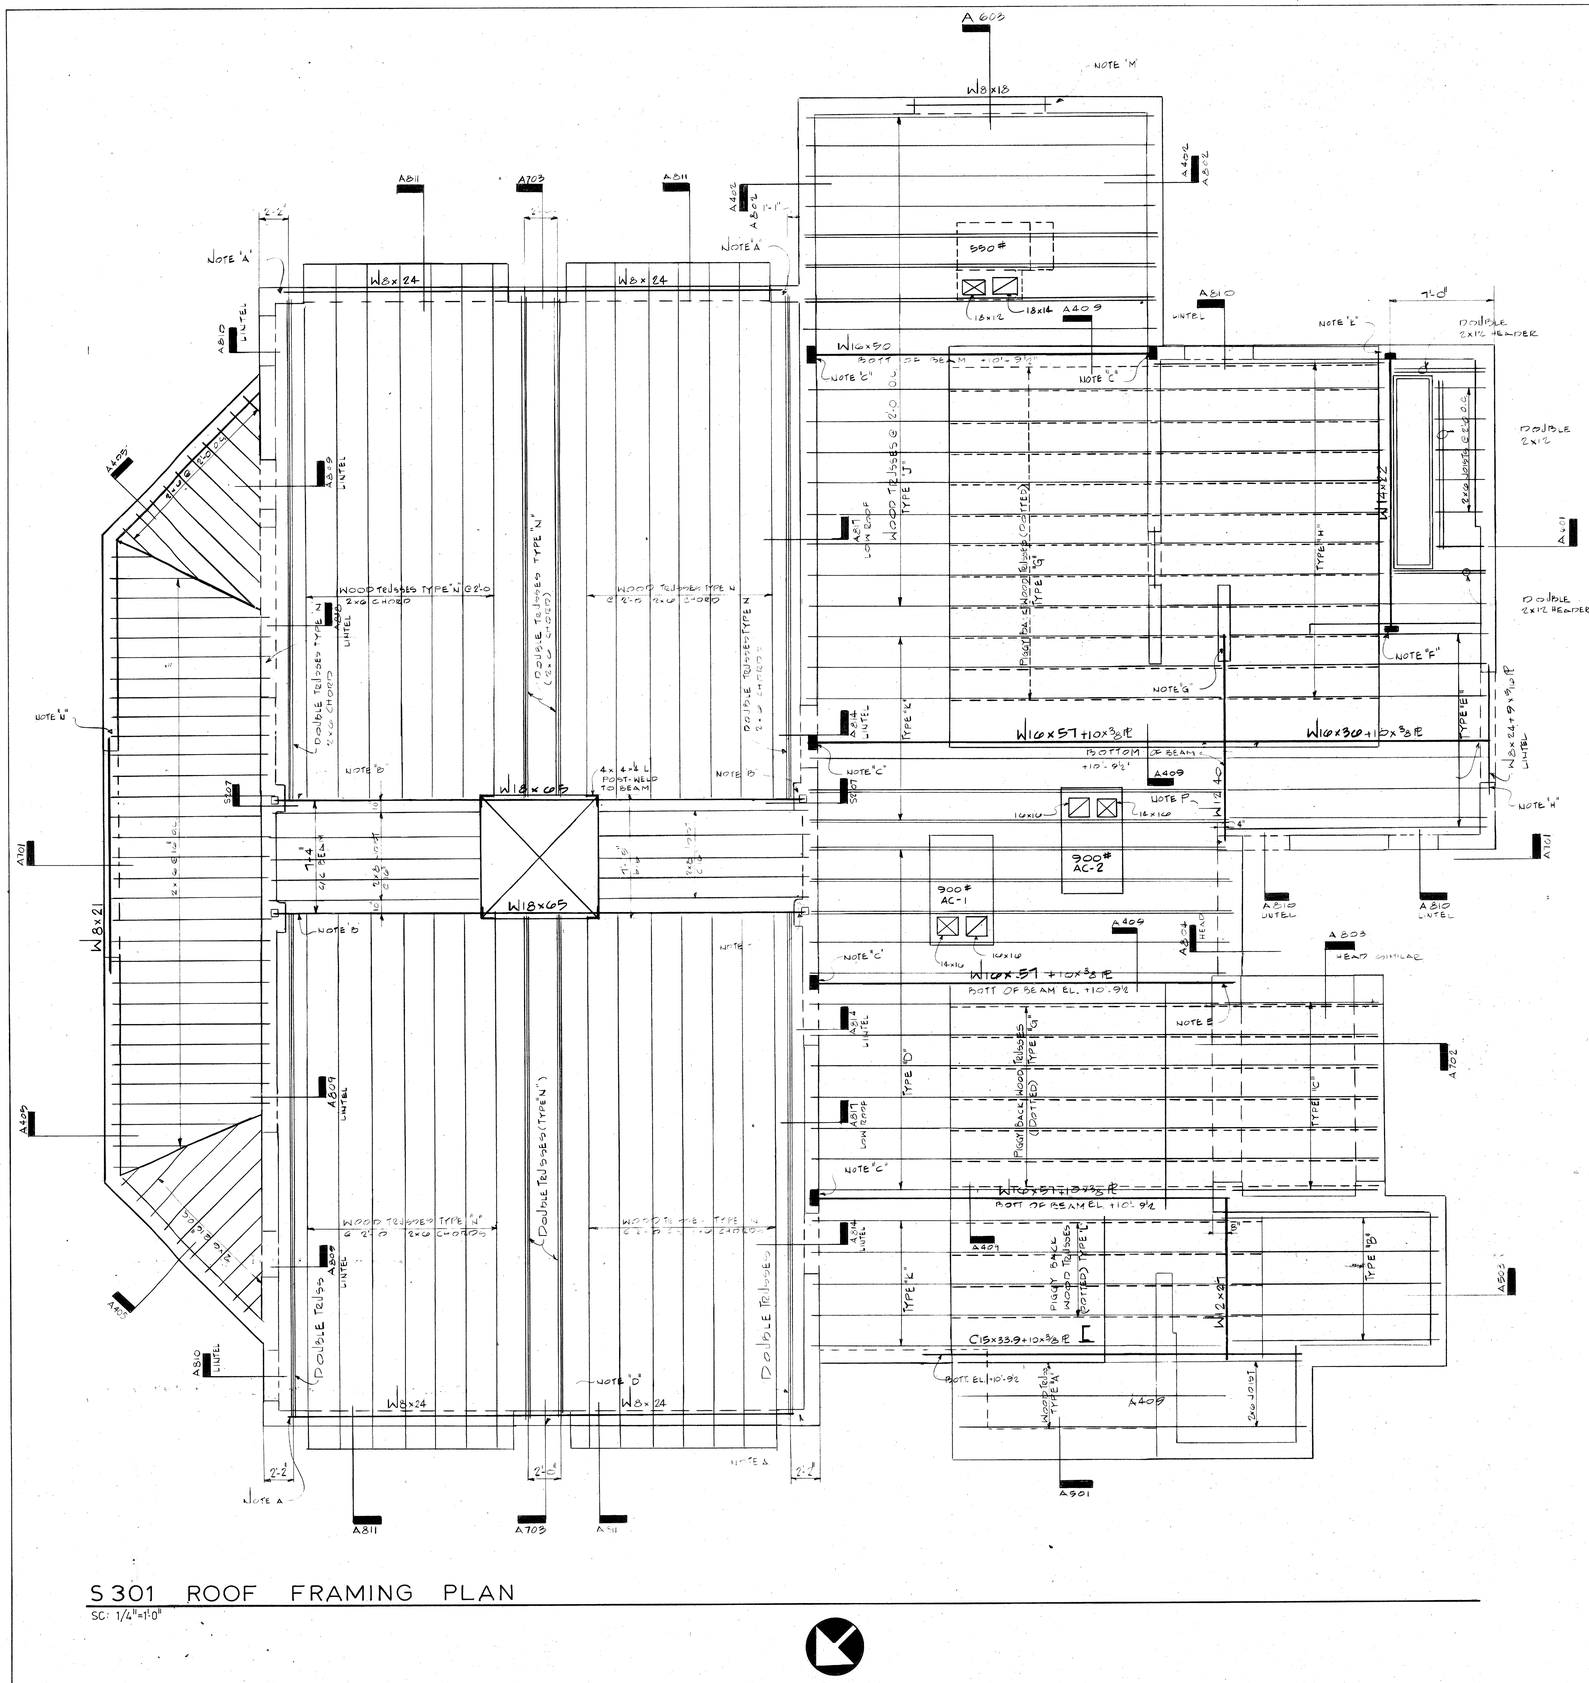

S 301 ROOF FRAMING PLAN

SC: 1/4"=1'0"

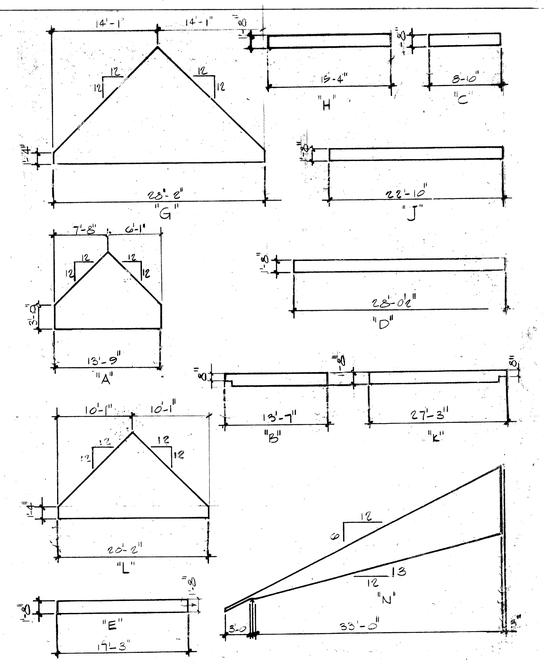

TRUSS PROFILES

PLAN NOTES:

A. 16" LONG BEARING TYPICAL. FILL BETWEEN WYTHES UNDER BEARING W/GROUT AND REINFORCED WITH TWO NUMBER 4 VERTICAL.

B. 12" LONG BEARING FOR STEEL BEAM 2-3/8" x 12" ANCHOR BOLTS

C. 7" X 1'-0 x 1" BEARING PLATE ON GROUT PAD. 2-3/8 x 12" LONG ANCHOR BOLTS INTO GROUTED BOND BEAM. SOLID MASONRY UNITS 2 COURSES BELOW BEARING.

D. FILL SPACE BETWEEN WYTHES WITH GROUT AND REINFORCE WITH 4 Number 4 VETICAL.

E. 16" LONG BEARING ON GROUT PAD ON REINFORCED MASONRY. 2-3/8" X 12" ANCHOR BOLTS.

F. 6" x 1'-0 x 1" BEARING PLATE ON GROUT PAD. 2-3/8 X 12" LONG ANCHOR BOLTS. FILL CELLS UNDER BEARING WITH GROUT AND REINFORCED EACH WITH ONE NUMBER 5 VERTICAL.

G. 16" LONG BEARING ON GROUT FILLED BLOCK WALL REINFORCED GROUTED CELLS WITH ONE NUMBER 5 VERTICAL. 2-3/8 x 12" ANCHOR BOLTS.

H. 16" LONG BEARING FILL BETWEEN WYTHES UNDER BEARING WITH GROUT REINFORCED WITH TWO NUMBER 4 VERTICAL.

K. 6" X 1'-0 X 1" BEARING PLATE ON GROUT PAD. 2-3/8 x 12" LONG ANCHOR BOLTS INTO GROUTED BOND BEAM. SOLID MASONRY UNITS 2 COURSE BELOW BEARING.

M. 8" BEARING EACH END FILL BETWEEN WYTHES WITH GROUT UNDER BEARING REINFORCED WITH ONE NUMBER 4 VERTICAL. TYPICAL EACH END.

N. 16" LONG BEARING EACH END. END ON SOLID GROUT FILLED WALL SECTION REINFORCED WITH TWO NUMBER 4 VERTICAL.

P. 16" LONG BEARING ON HEAD DETAIL A804. 2-3/8 x 12" ANCHOR BOLT.

SHEET TIME
SHEET:
ASSIGN TO:

DATE	HOURS/ DOLLARS	CUMUL HOURS

CHECKED
REVISIONS
KEYNOTING

PRINTS TO

OVERLAY RECIPE

DRAWN BY CHECKED BY

REVISIONS

NO	DESCRIPTION	DATE

Associated Consulting Engineers, Inc.
DALLAS, TEXAS 75240
PROJ. # 81-1970

rawls welty inc.
Architects / Planners
16475 Dallas Parkway Suite 660
Dallas, Texas 75248 (214) 931-0090

REGISTERED ARCHITECT STATE OF TEXAS

ADDISON FIRE STATION NO. 2

ADDISON, TEXAS

SHEET TITLE
ROOF FRAMING PLAN
TRUSS PROFILES

81080 PROJECT NO.
12-28-81 DATE

SHEET NO. S-3
OF 23