WALL TYPES

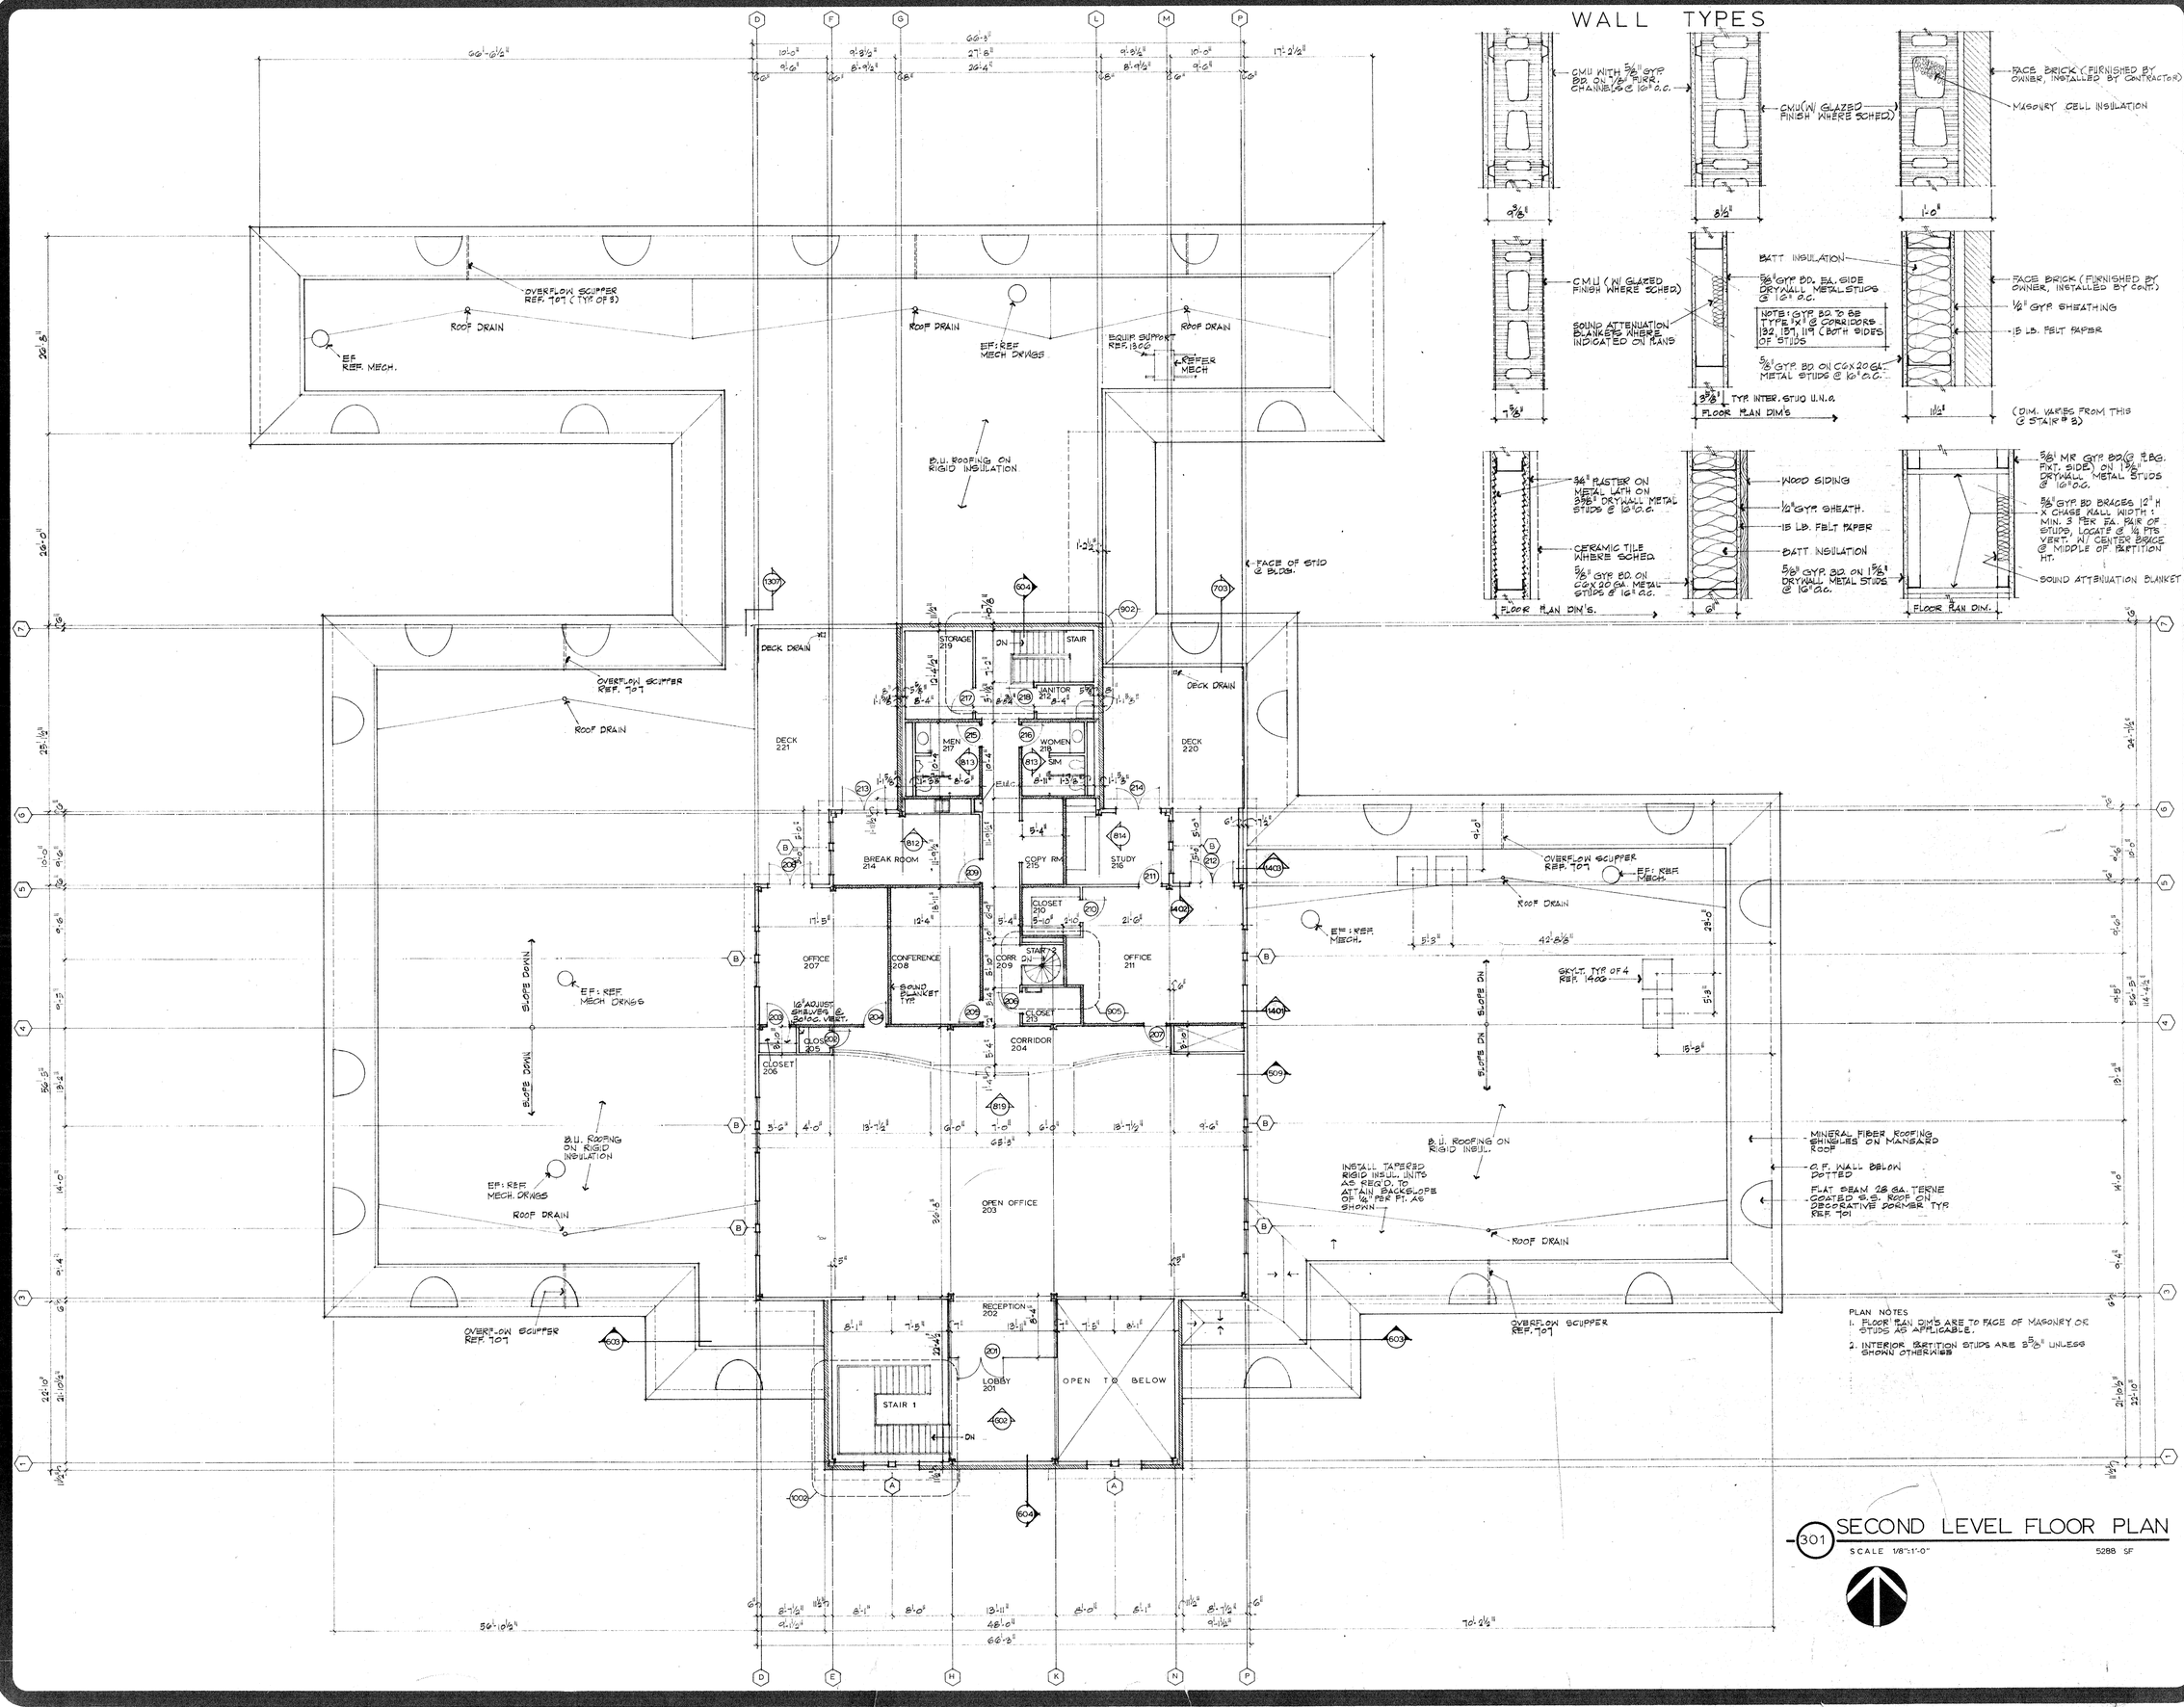

PLAN NOTES
1. FLOOR PLAN DIM'S ARE TO FACE OF MASONRY OR STUDS AS APPLICABLE.
2. INTERIOR PARTITION STUDS ARE 3 5/8" UNLESS SHOWN OTHERWISE

301 SECOND LEVEL FLOOR PLAN

SCALE 1/8"=1'-0" 5288 SF

SHEPHERD + BOYD
ARCHITECTS/PLANNERS & INTERIORS
8235 DOUGLAS AVENUE
DOUGLAS BUILDING SUITE 900
DALLAS, TEXAS 75225
TELEPHONE 214/691-3000

A NEW POLICE FACILITY FOR THE

TOWN OF ADDISON

4799 AIRPORT PARKWAY
ADDISON, TEXAS
75248

REVISIONS

DATE
JULY 12 1982

JOB NO. 318

SHEET
A3