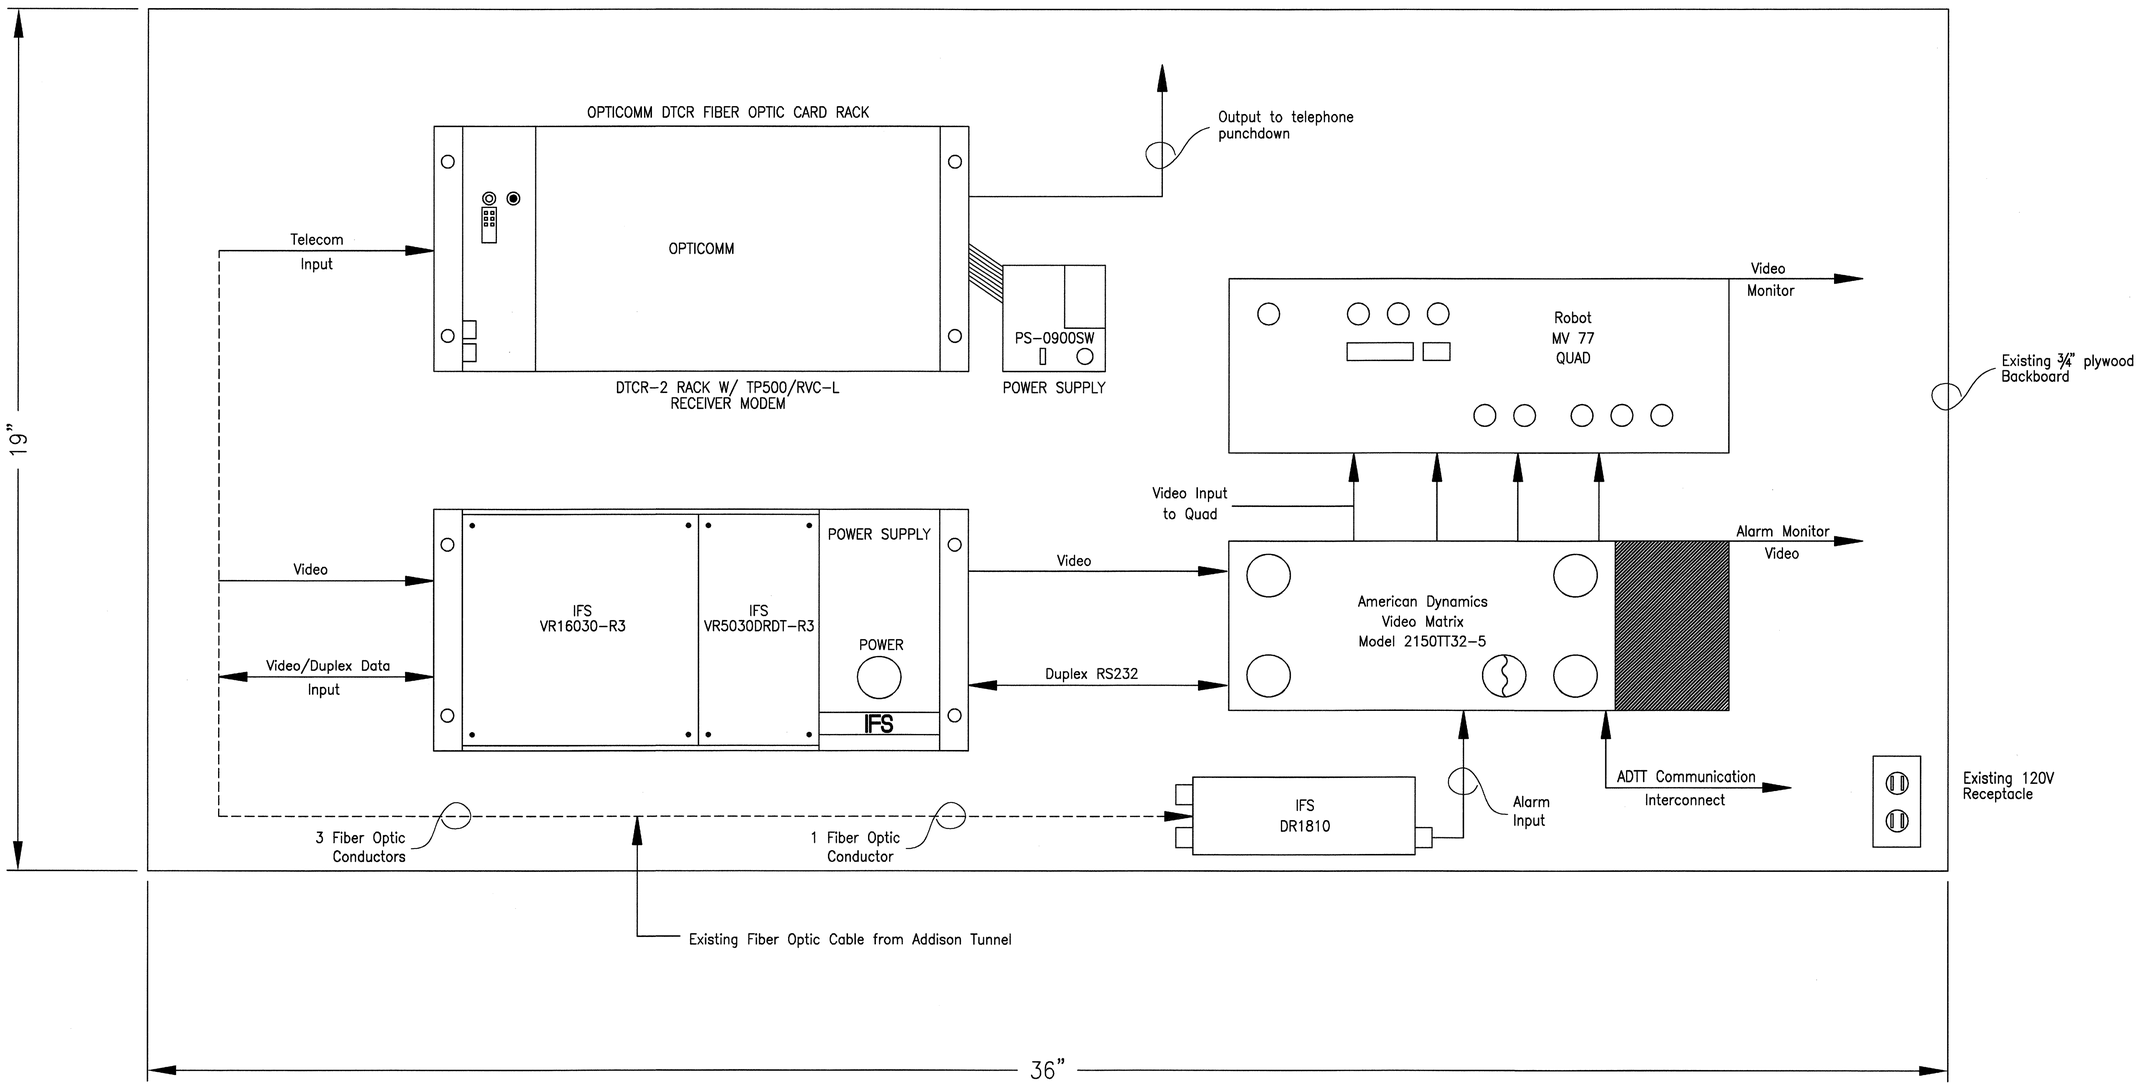

FIBER OPTIC EQUIPMENT MAKEUP PANEL
COMMUNICATIONS ROOM

Drawing Log

Revisions

Rev.	Date	Description

ADDISON EDR
CCTV & AUDIO DESIGN
TOWN OF ADDISON, TEXAS

Security Consulting Group
C.H. GUERNSEY & COMPANY
Engineers, Architects
& Consultants
Oklahoma City, Oklahoma

AGUIRRE CORPORATION
210 W 6TH STREET SUITE 1404
FORT WORTH TEXAS 76102
FAX 817 877 5261
TEL 817 877 5260

ALTERATION OF A SEALED DOCUMENT WITHOUT PROPER NOTIFICATION TO THE RESPONSIBLE ENGINEER IS AN OFFENSE UNDER THE TEXAS ENGINEERING PRACTICE ACT

STATE OF TEXAS
RICHARD LAWRENCE DICKERSON
69306
REGISTERED PROFESSIONAL ENGINEER

THE SEAL APPEARING ON THIS DOCUMENT WAS AUTHORIZED BY RICHARD LAWRENCE DICKERSON, P.E. 69306.

ON _____

Date: 09/15/99

Project No. 1020908900

Drawn By: RLD

Checked By: RLD

Sheet Title: FIBER OPTIC PANEL

Drawing No. E1.1