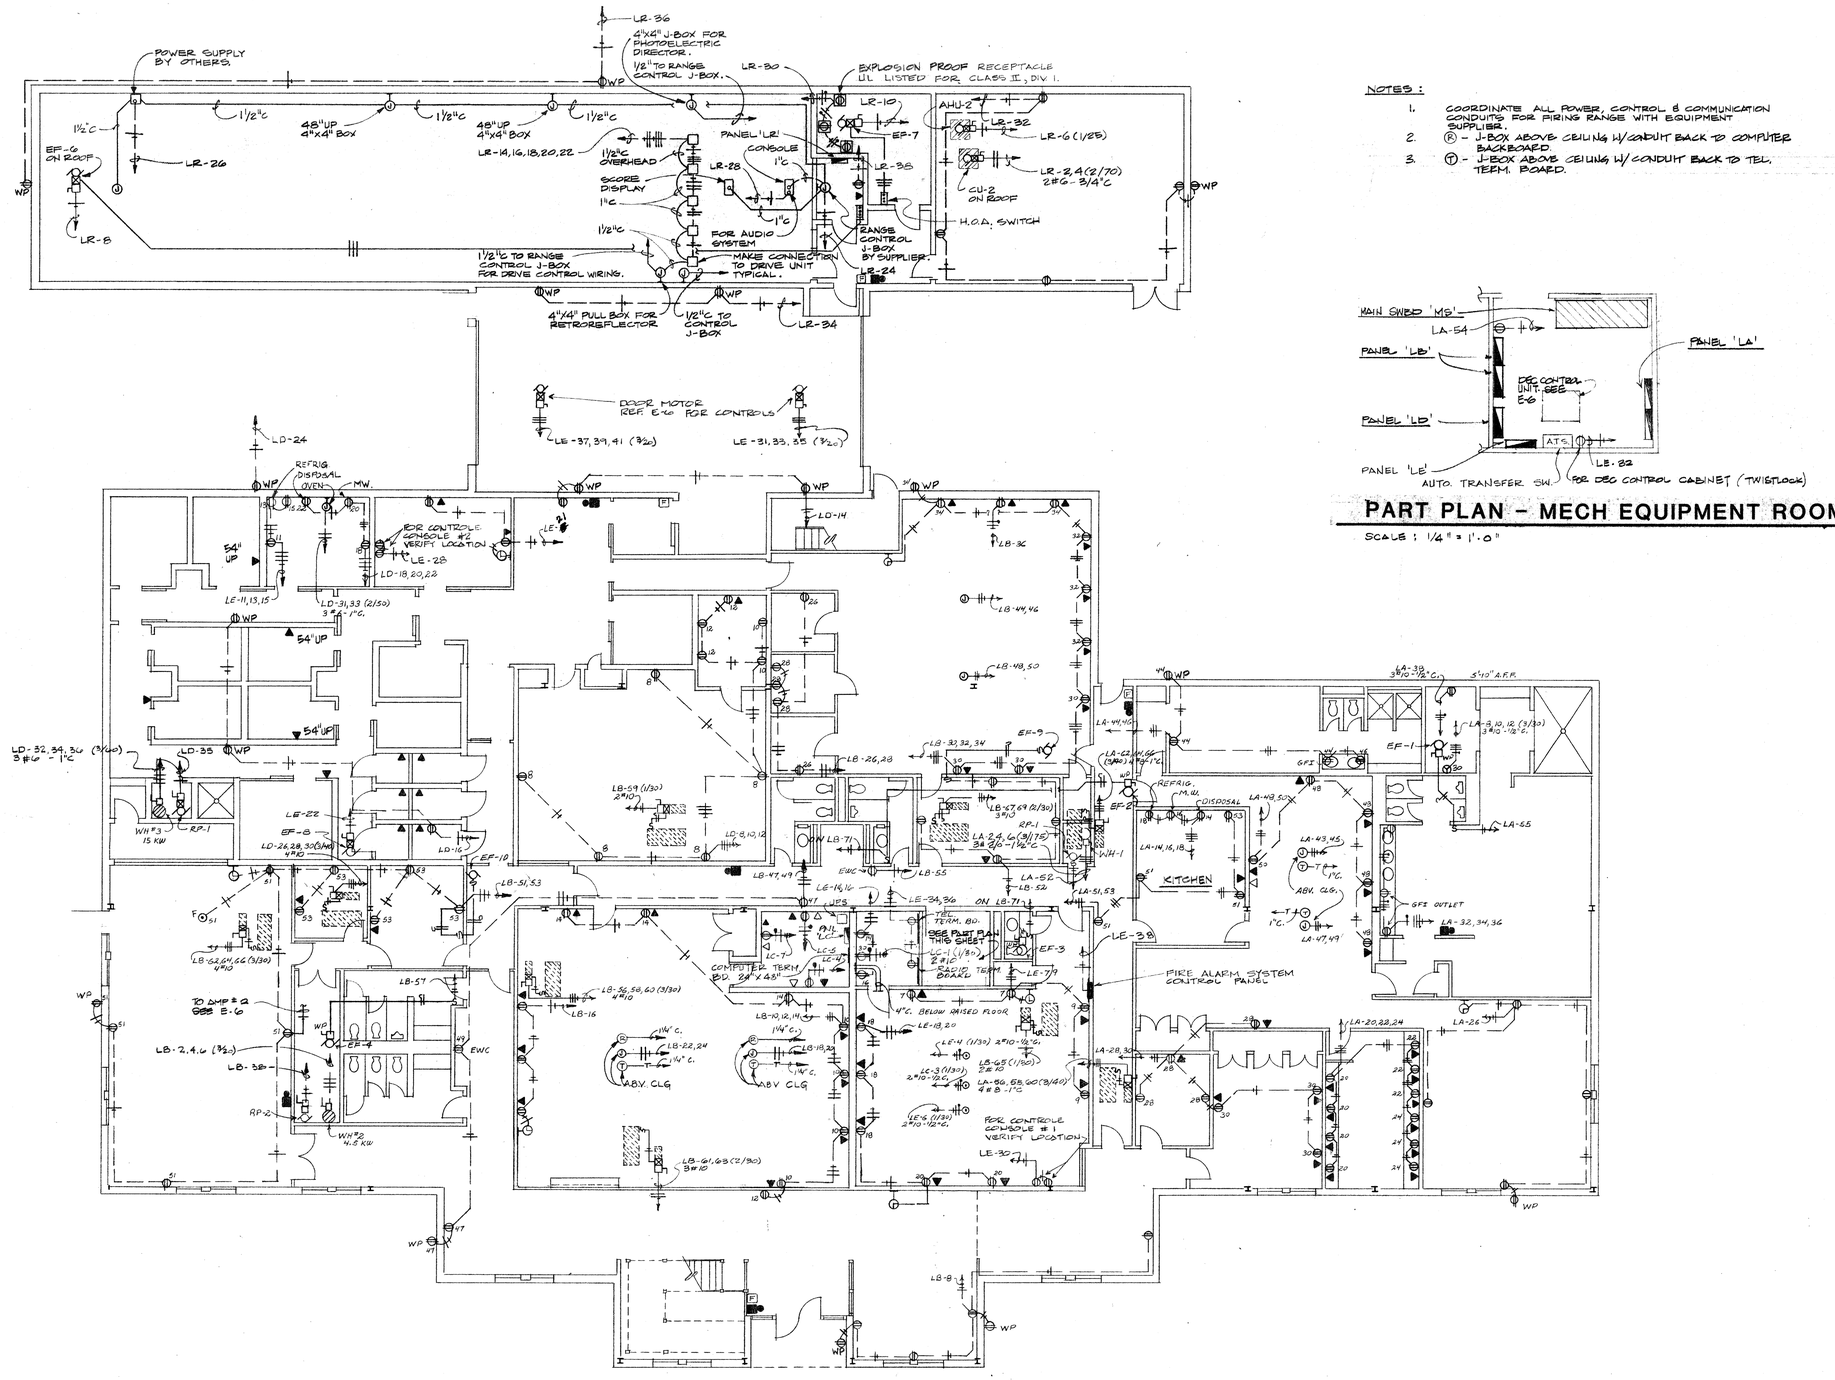

GROUND FLOOR - POWER

SCALE: 1/8" = 1'-0"

NOTES:

1. COORDINATE ALL POWER, CONTROL & COMMUNICATION CONDUITS FOR FIRING RANGE WITH EQUIPMENT SUPPLIER.
2. (R) - J-BOX ABOVE CEILING W/CONDUIT BACK TO COMPUTER BACKBOARD.
3. (T) - J-BOX ABOVE CEILING W/CONDUIT BACK TO TEL. TERM. BOARD.

PART PLAN - MECH EQUIPMENT ROOM

SCALE: 1/4" = 1'-0"

S. TOUR & ASSOC.
CONSULTING ENGINEERS
DALLAS TEXAS

SHEPHERD + BOYD
ARCHITECTS/PLANNERS & INTERIORS
2626 DOUGLAS SUITE 900
DOUGLAS BUILDING
DALLAS TEXAS 75225
TELEPHONE 214/691-9000

A NEW POLICE FACILITY FOR THE

TOWN OF ADDISON

4799 AIRPORT PARKWAY
ADDISON, TEXAS
75248

REGISTERED ARCHITECT STATE OF TEXAS

REVISIONS

DATE
7-12-82

SHEET
E-3