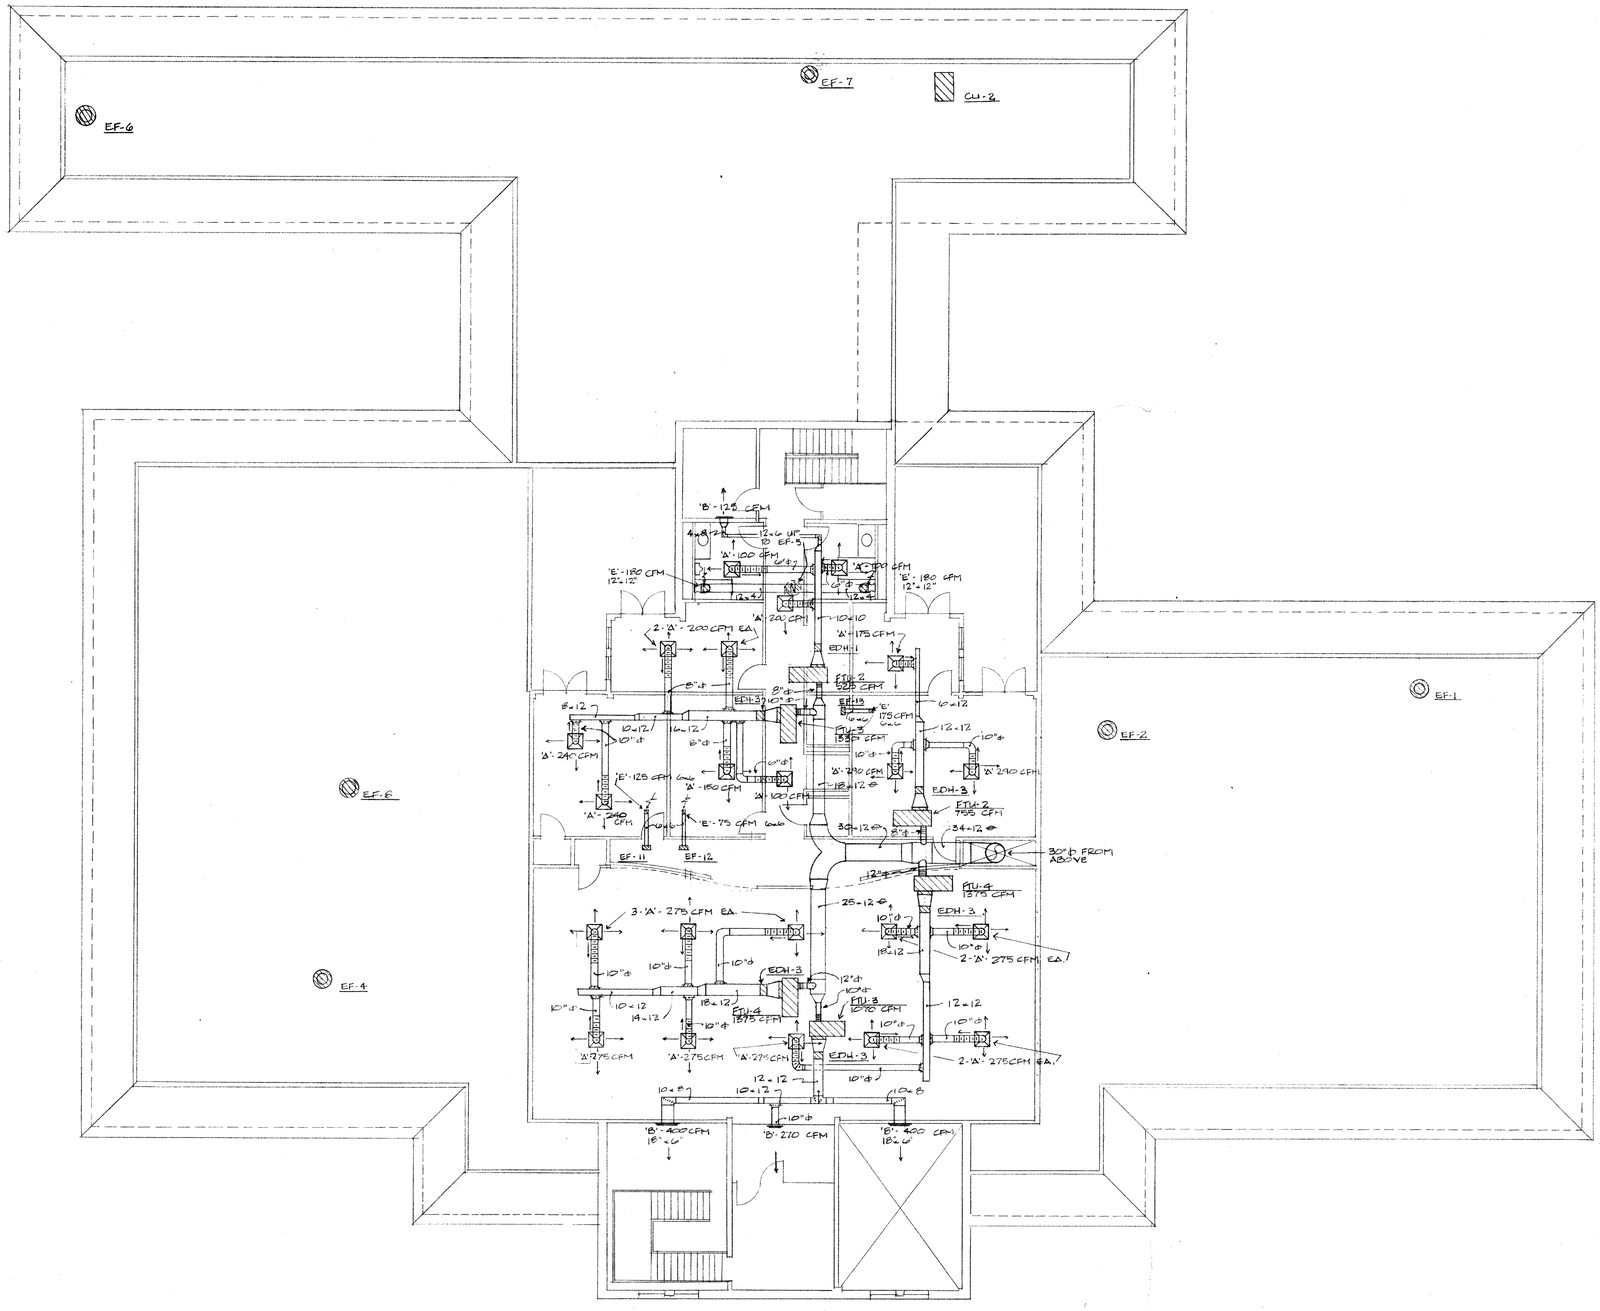

SECOND FLOOR - MECHANICAL

SCALE 1/8":1'-0"

S. TOUB & ASSOC.
CONSULTING ENGINEERS
DALLAS TEXAS

SHEPHERD + BOYD
ARCHITECTS/PLANNERS & INTERIORS
8235 DOUGLAS AVENUE
DOUGLAS BUILDING SUITE 900
DALLAS TEXAS 75225
TELEPHONE 214/691-5000

A NEW POLICE FACILITY FOR THE
TOWN OF ADDISON
4799 AIRPORT PARKWAY
ADDISON, TEXAS
75248

REVISIONS

DATE
7-12-82

SHEET
M-3