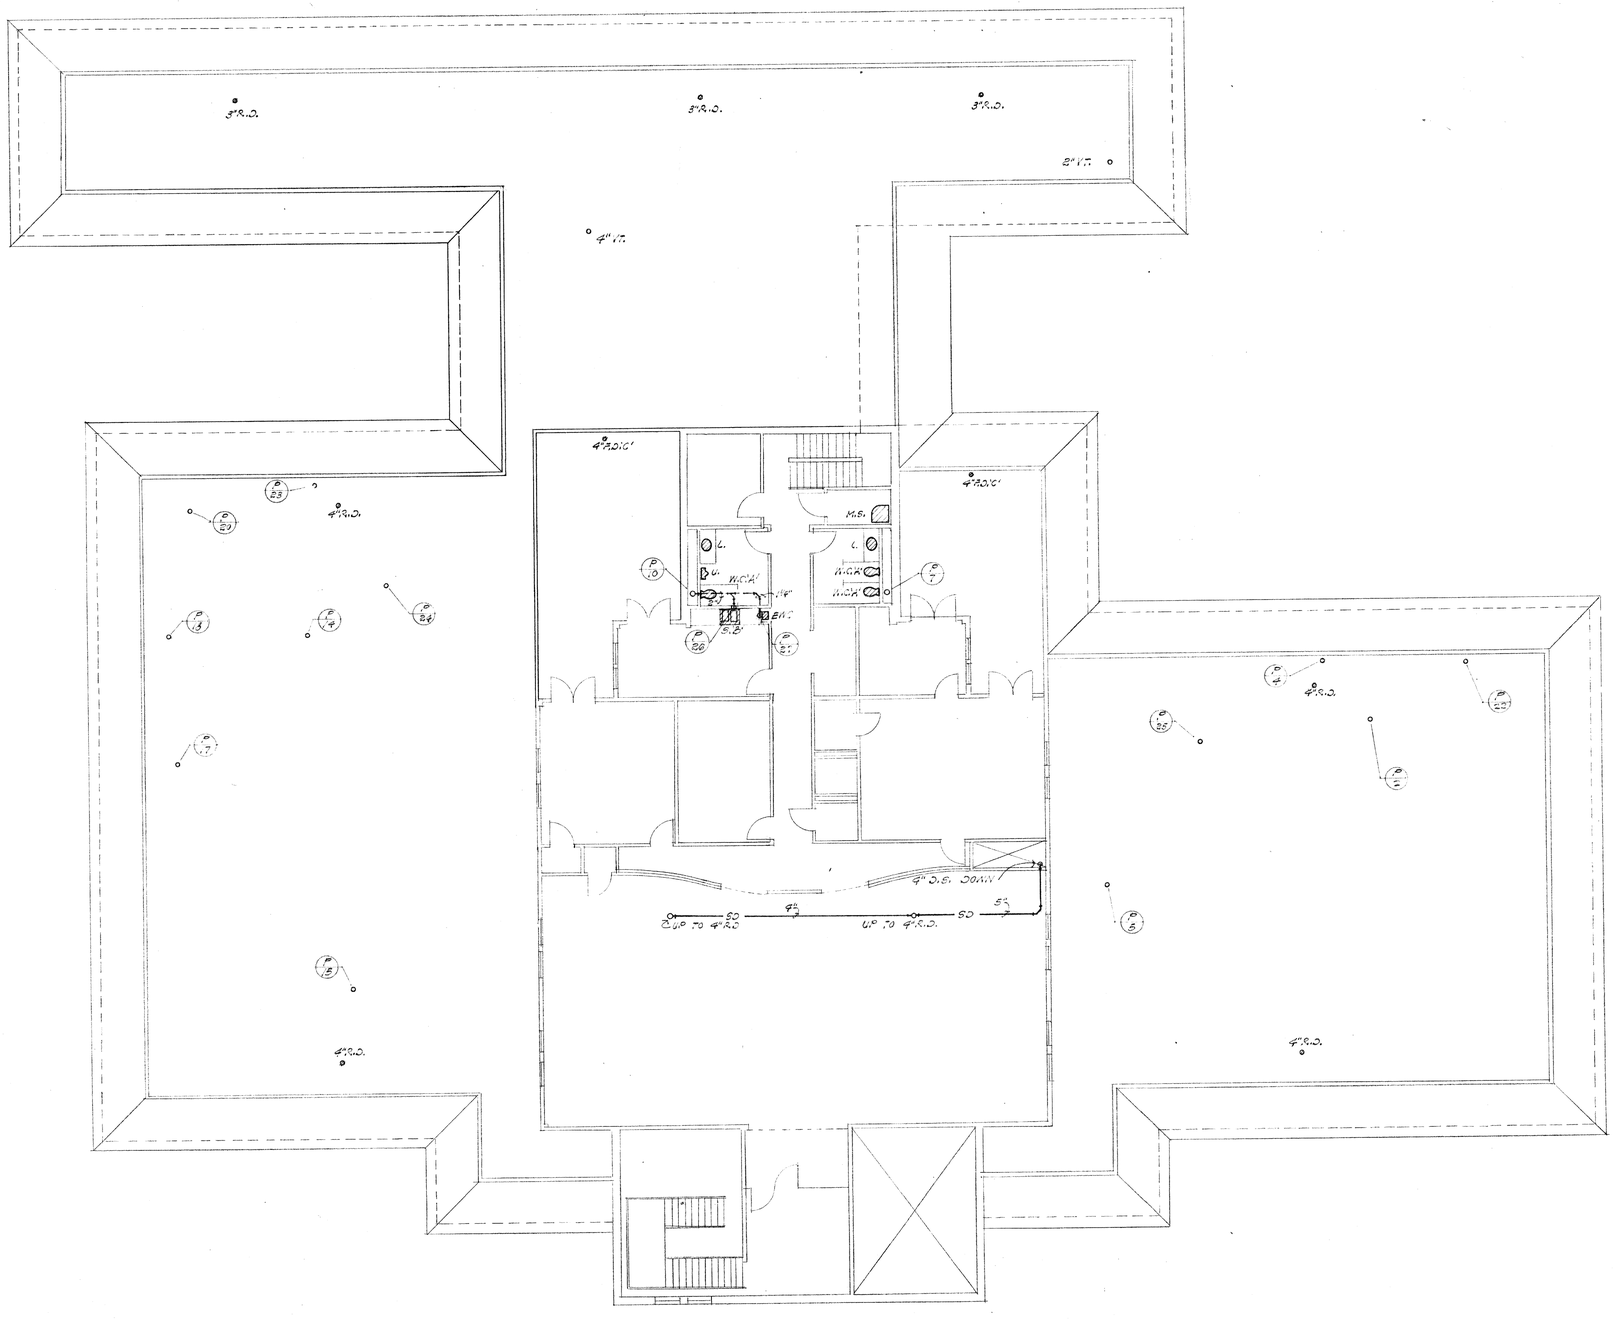

SECOND FLOOR - PLUMBING

SCALE 1/8":1'-0"

S. TOUB & ASSOC.
CONSULTING ENGINEERS
DALLAS TEXAS

SHEPHERD + BOYD
ARCHITECTS/PLANNERS & INTERIORS
2626 DOUGLAS AVENUE
DOUGLAS BUILDING SUITE 900
DALLAS TEXAS 75226
TELEPHONE 214/691-9000

A NEW POLICE FACILITY FOR THE
TOWN OF ADDISON
4799 AIRPORT PARKWAY
ADDISON, TEXAS
75248

REGISTERED ARCHITECT STATE OF TEXAS

REVISIONS

DATE
7-12-82

SHEET
P - 3