


1 NORTH ELEVATION
SCALE 1/4"=1'-0"
N:\DATA\MSDATA\ADDISON\CONELEV-EI.DGN

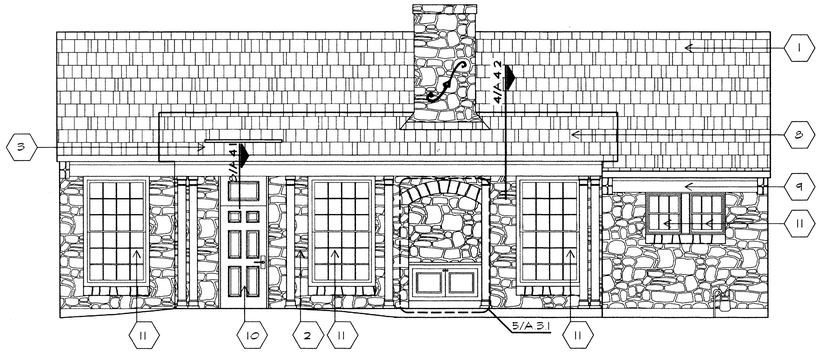


2 EAST ELEVATION
SCALE 1/4"=1'-0"
N:\DATA\MSDATA\ADDISON\CONELEV-EI.DGN




3 SOUTH ELEVATION
SCALE 1/4"=1'-0"
N:\DATA\MSDATA\ADDISON\CONELEV-EI.DGN

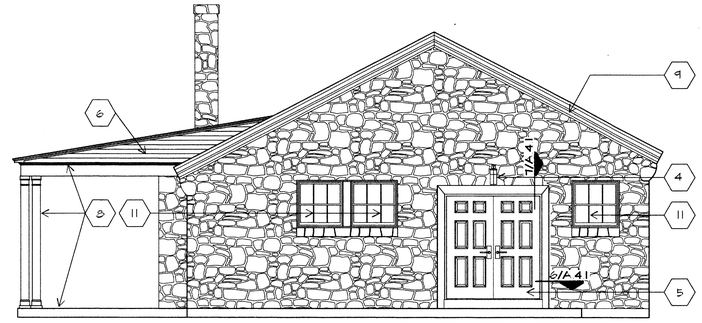


4 WEST ELEVATION
SCALE 1/4"=1'-0"
N:\DATA\MSDATA\ADDISON\CONELEV-EI.DGN

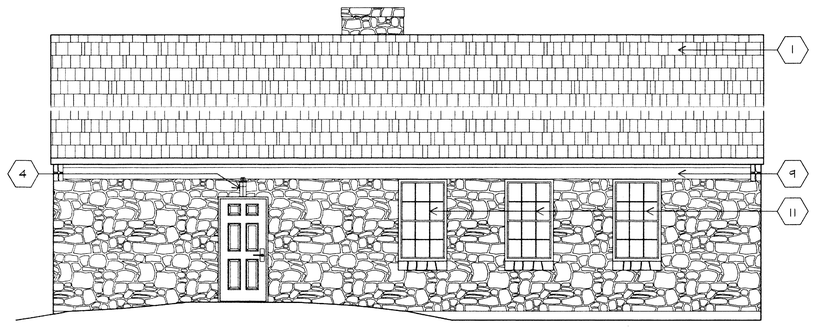


5 ELEVATION
SCALE 1/4"=1'-0"
N:\DATA\MSDATA\ADDISON\CONELEV-EI.DGN

## NOTES

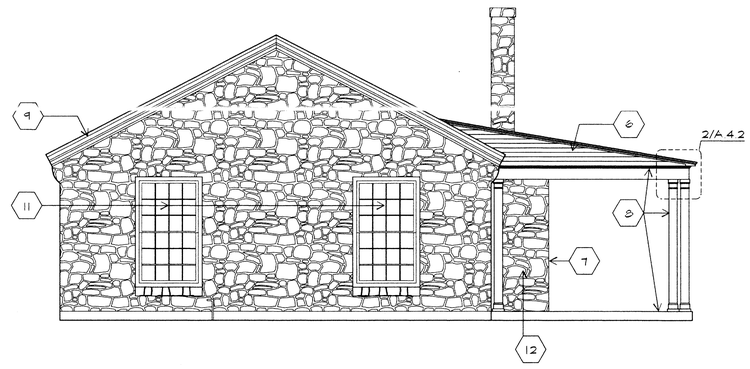1. EXISTING ROOF WITH NEW SHINGLES.
2. INSTALL NEW STONE VENEER IN ORIGINAL LOCATION.
3. 5'-0" LONG STEEL ANGLE DRIP GUARD, PAINTED TO MATCH SHINGLES.
4. NEW LIGHT.
5. EXISTING DOOR REMOVED AND NEW PAIR OF DOORS INSTALLED. INSTALL NEW STEEL LINTEL TO CARRY STONE.
6. PAINTED WOOD SIDING, NOVELTY PROFILE.
7. NEW CONCESSION COUNTER WITH STONE SURROUND.
8. NEW PORCH SLAB, STRUCTURE & ROOF.
9. NEW FASCIA & TRIM TO MATCH EXISTING.
10. NEW DOOR AND RAISED WOOD PANEL TRANSOM.
11. NEW WINDOWS & FRAMES.
12. INSTALL NEW STONE BY TOOTHING INTO EXISTING STONE VENEER OF CHIMNEY SO THAT NO LINE IS VISIBLE BETWEEN THE NEW AND OLD STONE.

# STONE COTTAGE

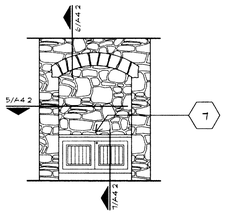ADDISON TEXAS

TOWN OF ADDISON

TITLE:
EXTERIOR ELEVATIONS

SCALE: 1/4"=1'-0" DRAWN BY:

CONSULTANTS

REGISTERED ARCHITECT
BART L. CASSIDY
6206
STATE OF TEXAS

1-26-98
exp. 2-28-98

NOTE TO CONTRACTOR

Contractor is to field verify all dimensions. Written dimensions are to have precedence over scaled dimensions. the contractor shall verify and be responsible for all dimensions and conditions on the job and HDA must be notified of any variations from the dimensions and the conditions shown on these drawings. Shop drawings must be submitted to HDA for approval before proceeding with fabrication. The contractor remains responsible for details and accuracy, for confirming and correlating all quantities and dimensions, for selecting fabrication processes, for techniques of assembly, for performing his work in a safe manner, and for adhering to all applicable codes.

PRELIMINARY

| | |
|---|---|
| 1/21/98 | REVIEW SET ISSUED |

ISSUE DATE:
JANUARY 26, 1998

REVISIONS

PROJECT NUMBER
97.023.002
N:\DATA\MSDATA\ADDISON\CONLAYI.DGN

SHEET NUMBER
A.3.1

HARRIS DESIGN ASSOCIATES, INC. 3535 TRAVIS STREET LB 145 SUITE 265 DALLAS, TX 75204 214 526-8621 DESIGNERS/ARCHITECTS/PLANNERS