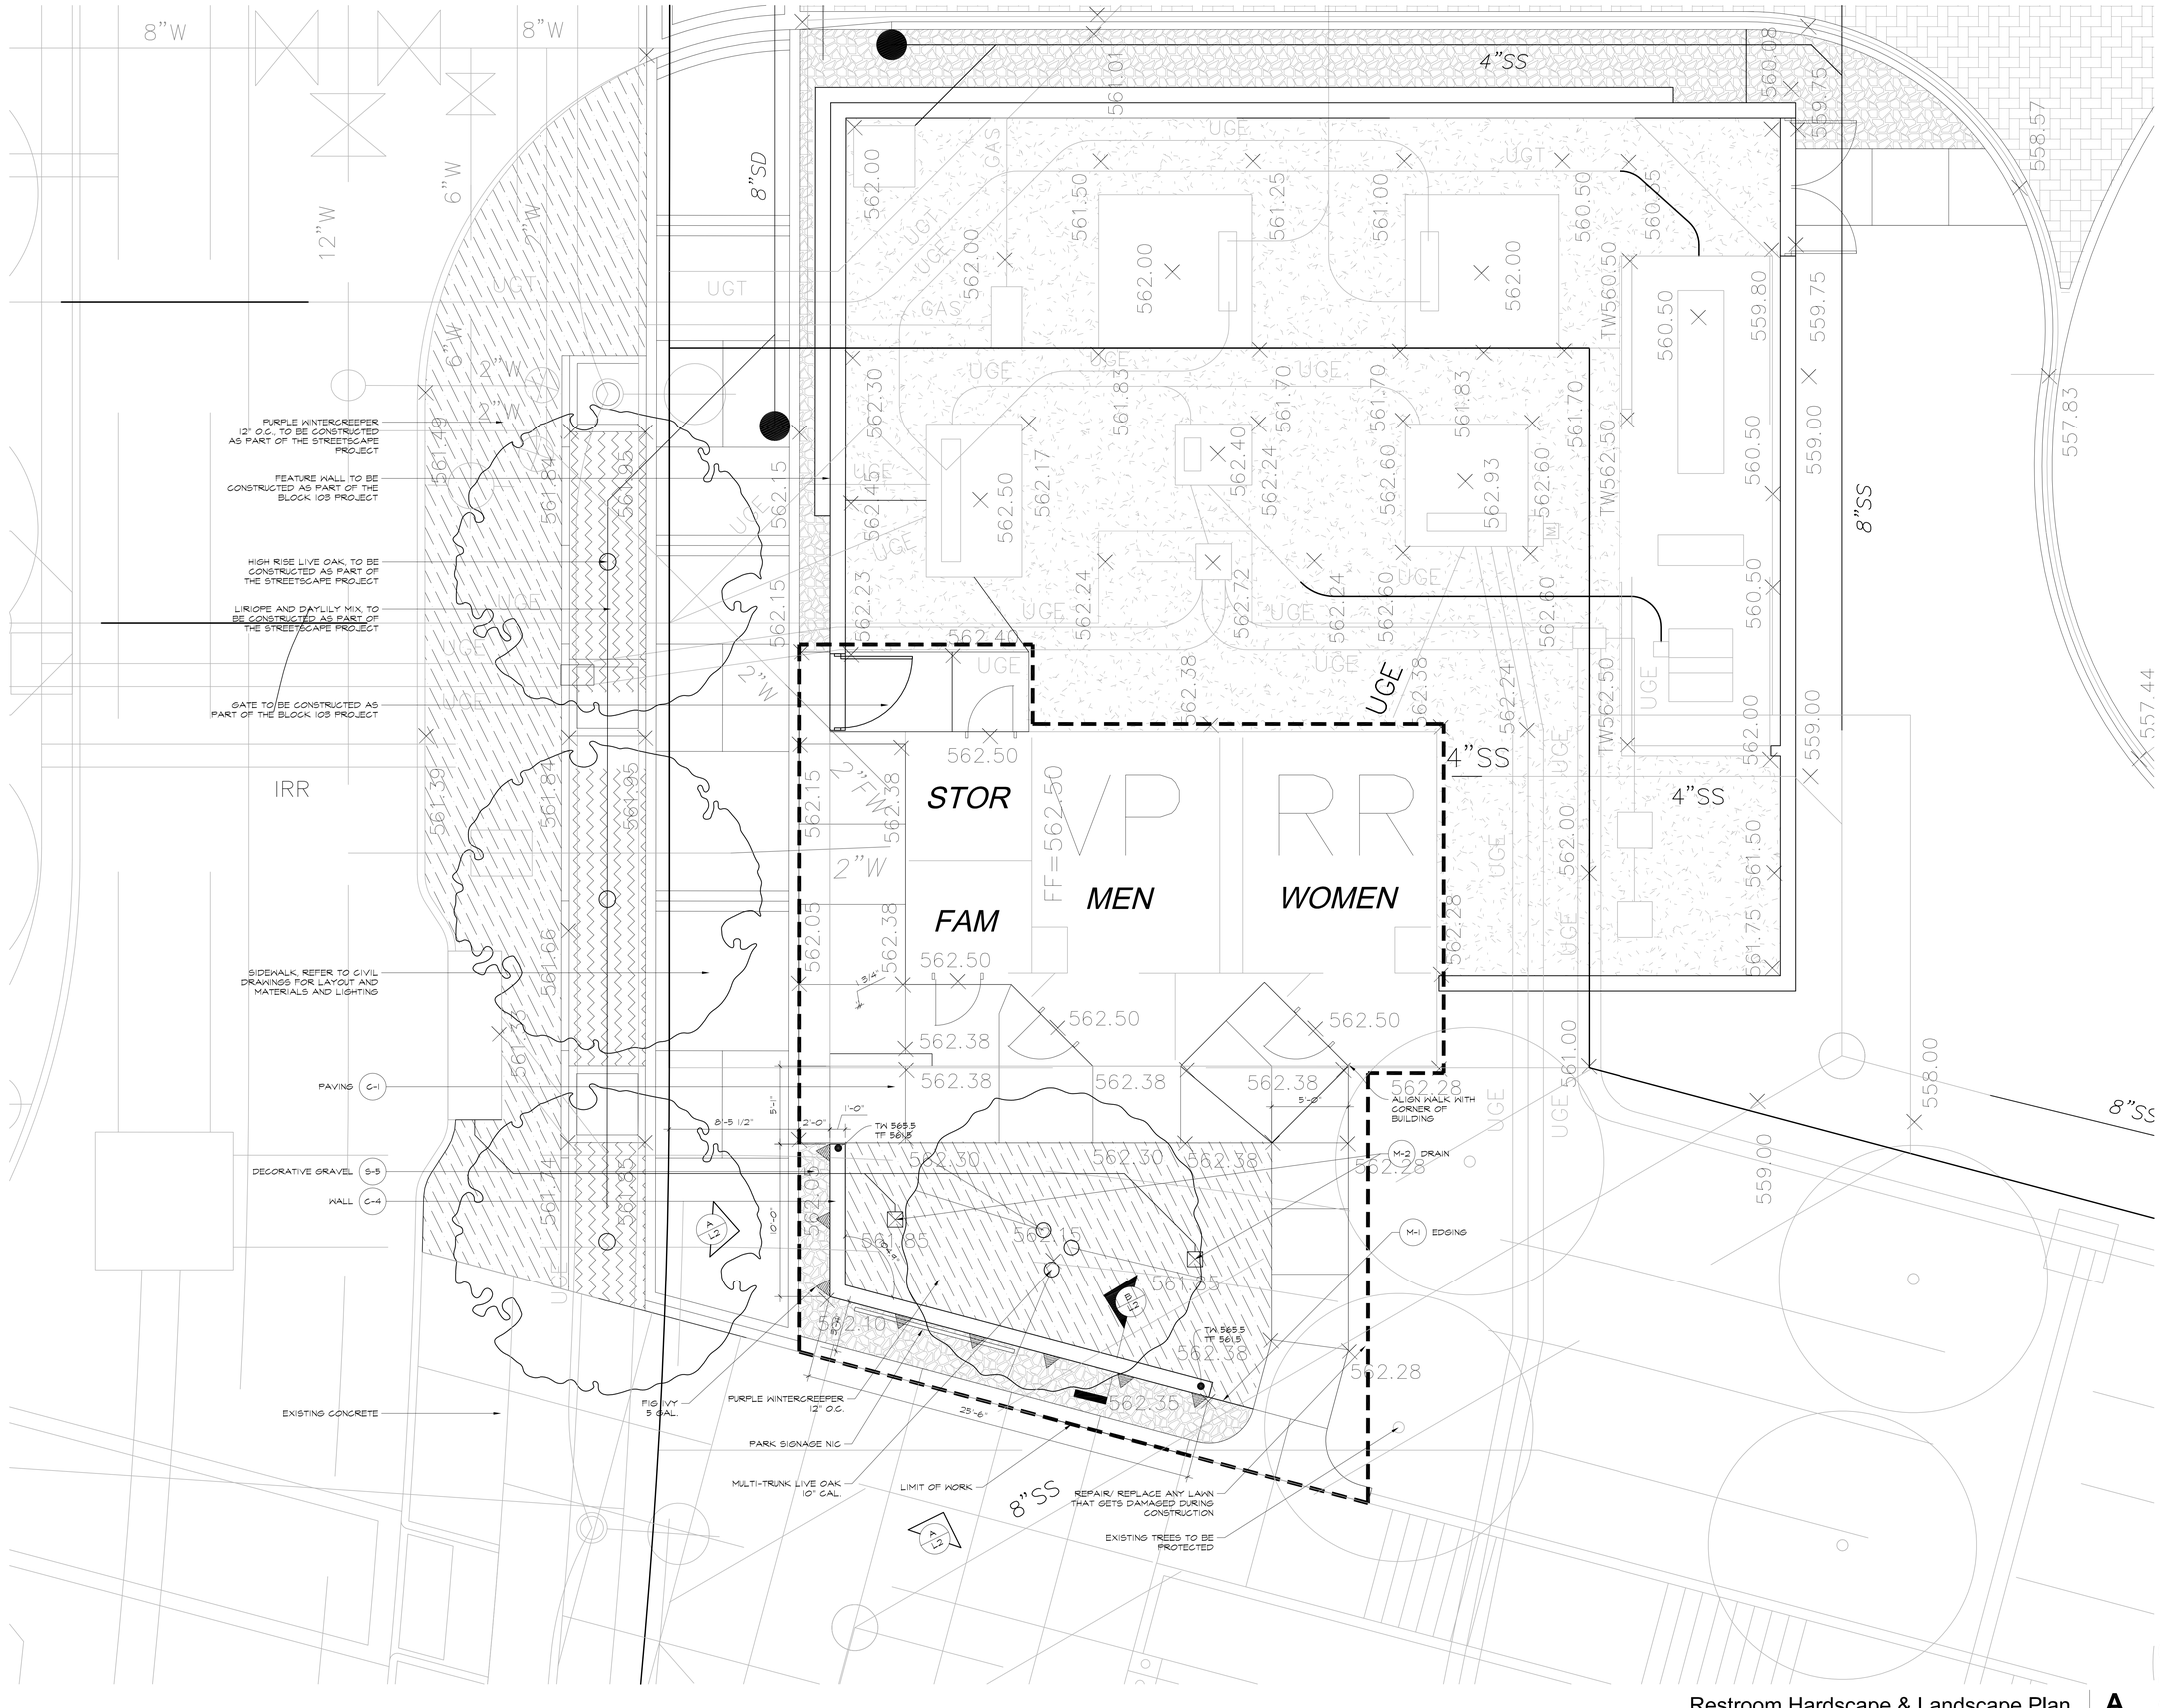

Restroom Hardscape & Landscape Plan **A**

Scale: 1/4" = 1'-0"

TRUE NORTH

PLAN NORTH

Good Fulton & Farrell Architects

2808 Fairmount Street
Suite 300
Dallas, Texas 75201

214.303.1500/Tel
214.303.1512/Fax
www.gff.com

© Good Fulton & Farrell 2009

studioOutside
824 Exposition Avenue, Suite 5
Dallas, Texas 75226
o214.954.7160
f214.954.7162

UDR

VITRUVIAN PARK: PARK TOILET BUILDING

VITRUVIAN WAY
ADDISON, TX 75001

No.	Date	Item

REVISIONS

BG Drawn

BG / PF Checked

SI Approved

REGISTERED LANDSCAPE ARCHITECT SALVADOR IMPASTATO 1983 STATE OF TEXAS 06/28/2012

Hardscape & Landscape Plan

GFF Project No.	10061.00
SO Project No.	12035
Date	06.28.12
Last Revision	

L1