ADDISON CIRCLE

PHASE I
BLDG. A
4TH FLOOR

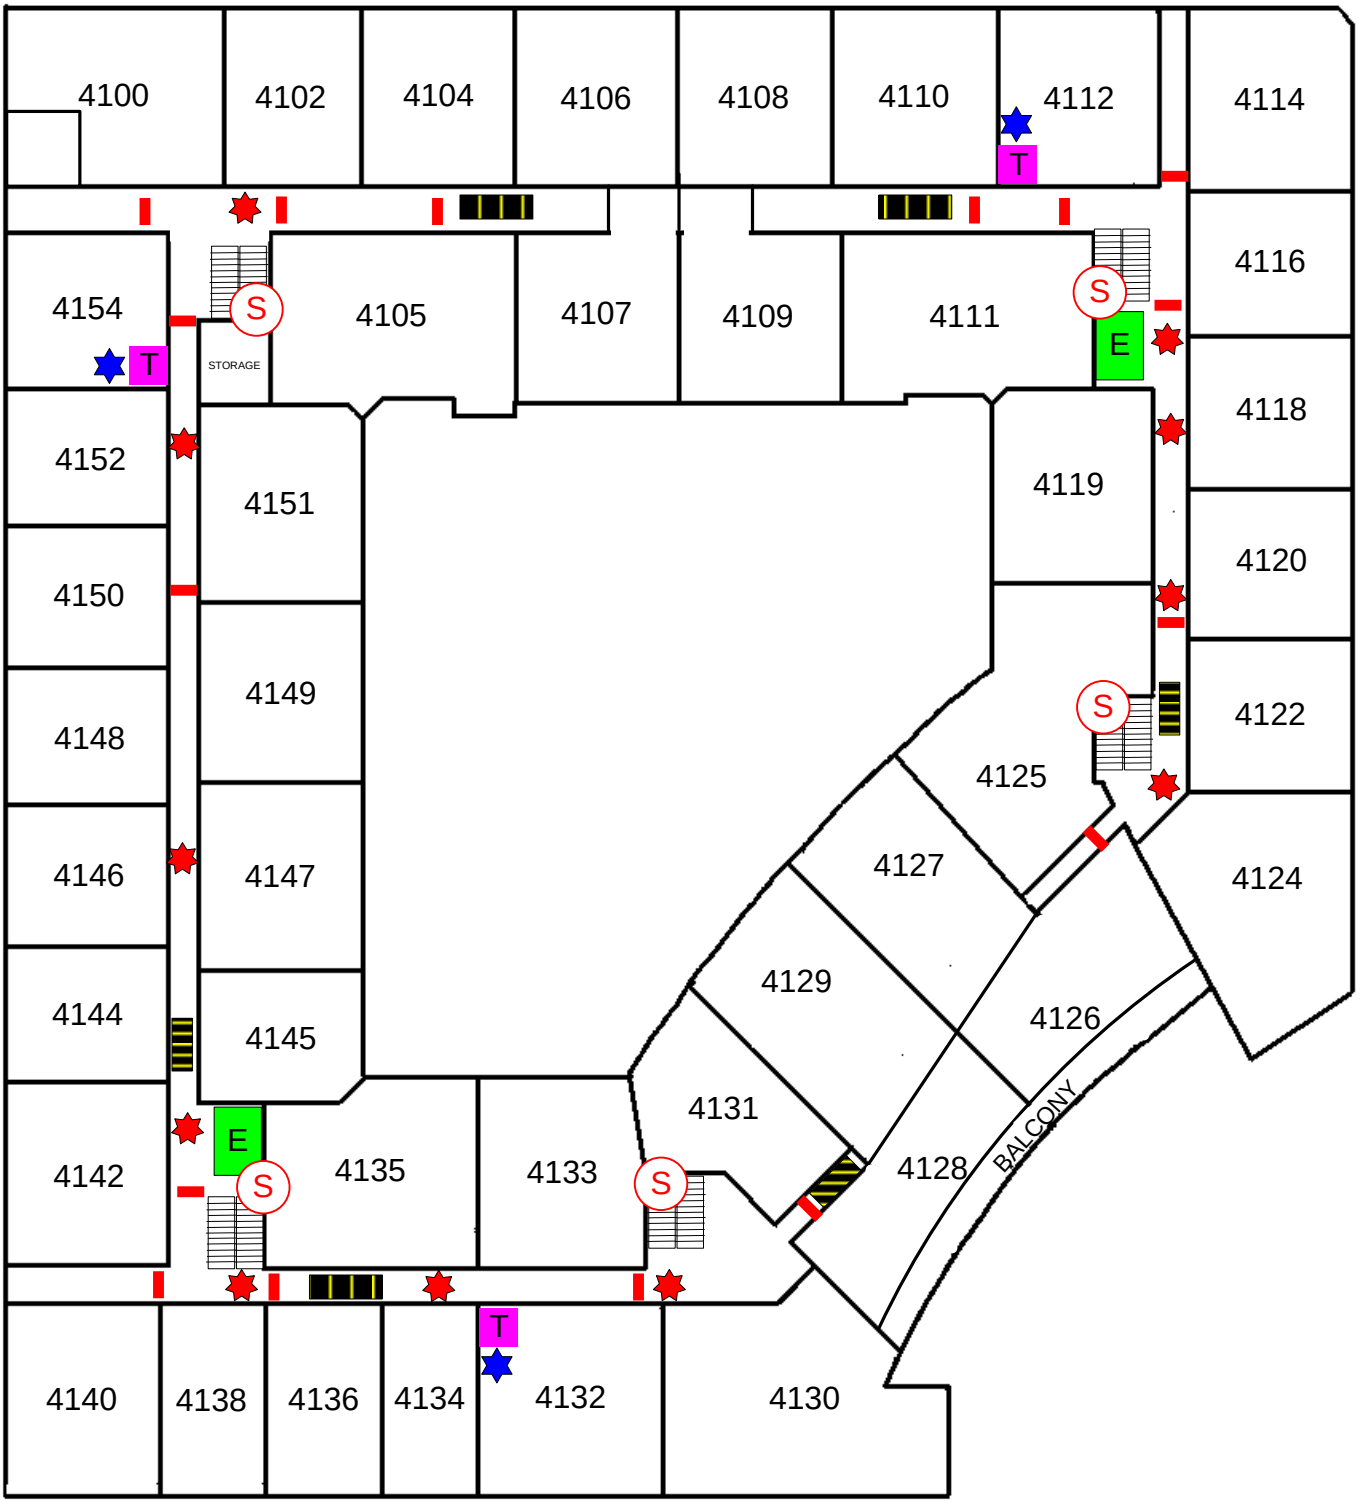

FSA FIRE ALARM PANEL	SPRINKLER RISER	FIRE HYDRANT	ENTRANCE / EXIT	ELECTRONIC GATE
FIRE DEPT. CONNECTION	W MAIN WATER SHUTOFF	S STANDPIPE CONNECTION	SPRINKLER ISOLATION VALVE	FIRE DOOR
KNOX SWITCH	E ELECTRICAL MAIN	ELEVATOR	T TRASH CHUTE	PULL DOWN ROOF ACCESS
KNOX BOX	G GAS SHUTOFF VALVE	STAIRS	SMOKE DETECTOR	HEAT DETECTOR

N

Addison!
FIRE DEPARTMENT
OPERATIONS DIVISION

DRAWING BY:
RAY YAGER