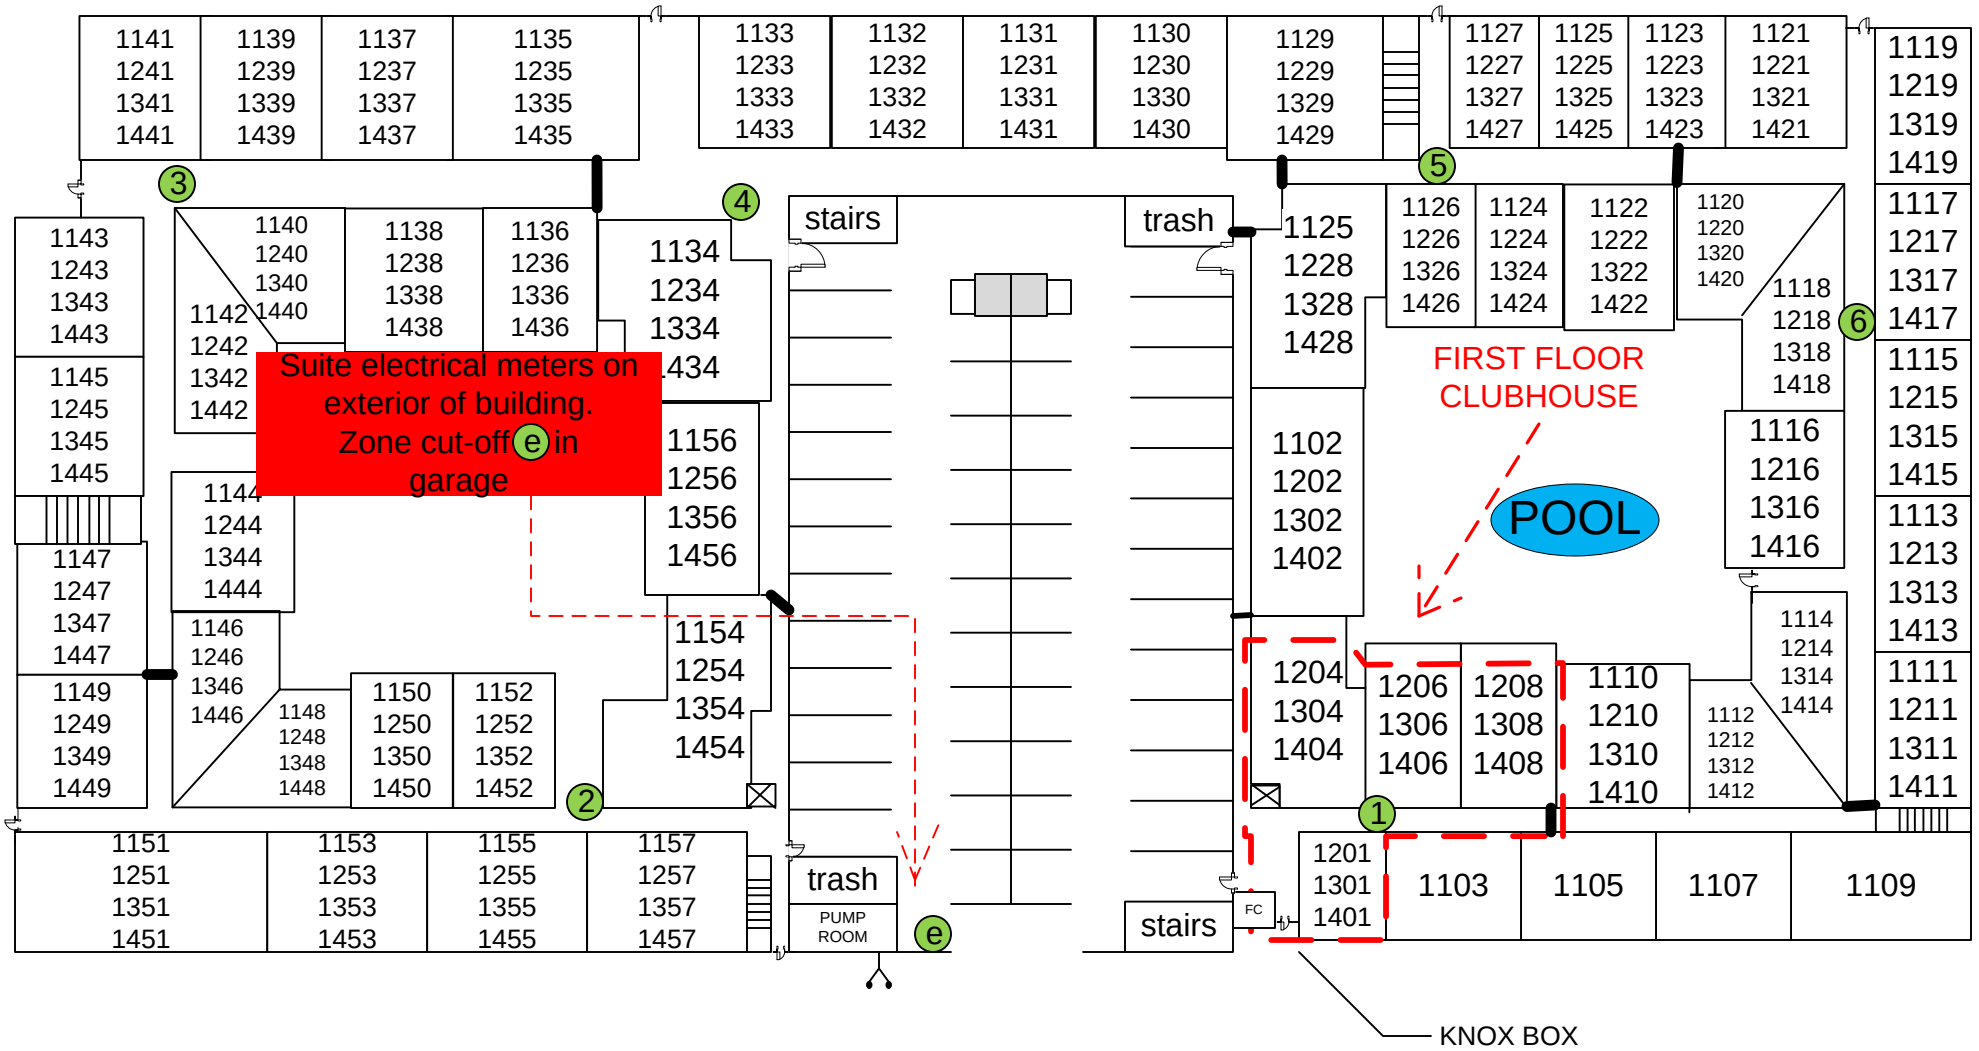

LAGO VISTA WEST

Legend

- FIRE DOOR
- ELEVATOR
- F.D CONNECTION
- FC — FIRE CONTROL ROOM
- e — Bld. zone Elec cut-off

PORTOFINO
11601 LAGO VISTA WEST

N

6