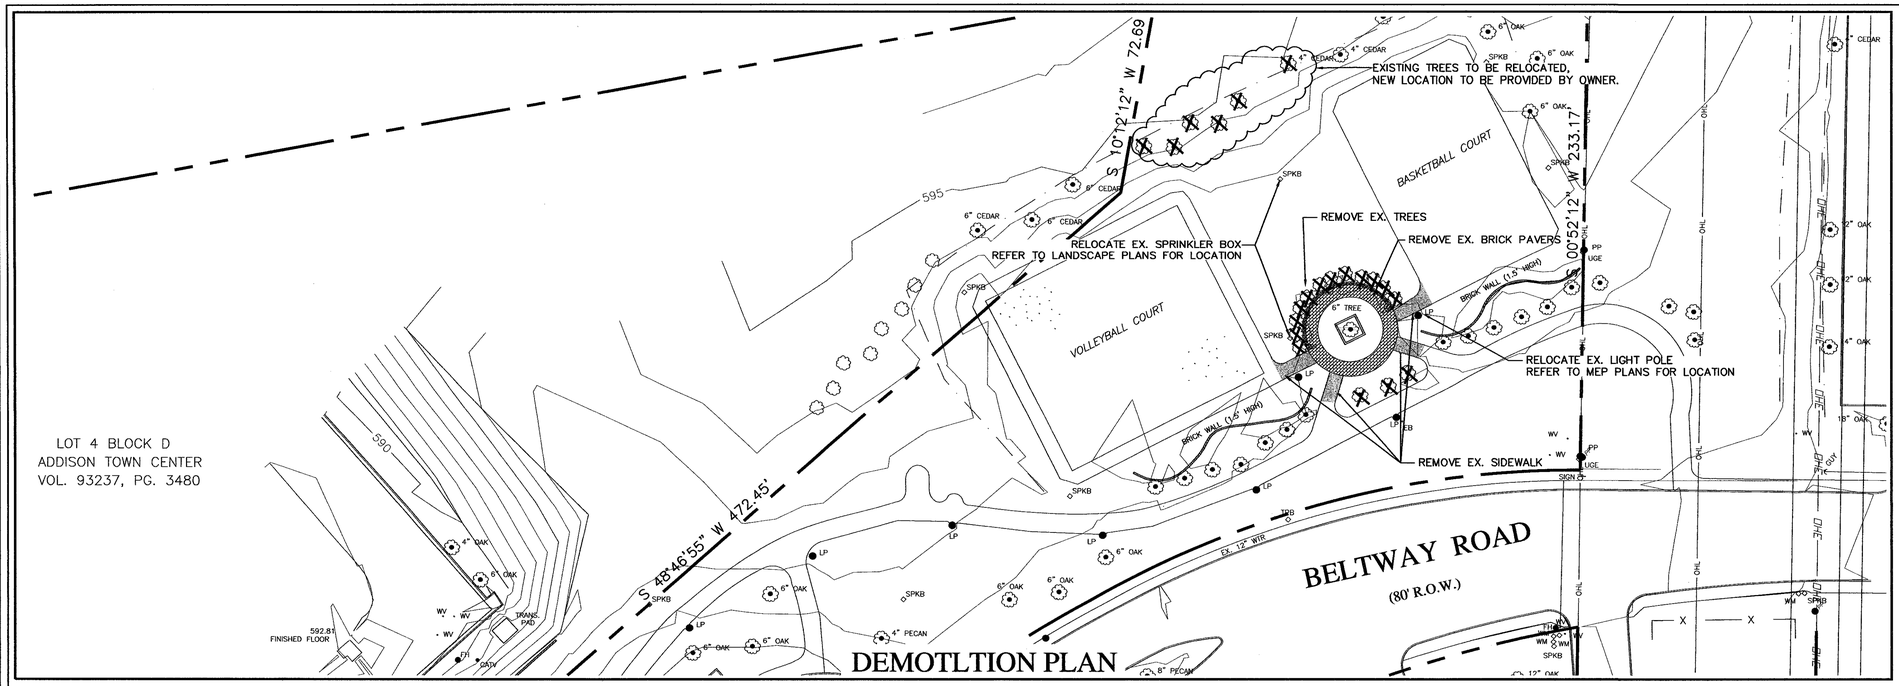

DEMOTLTION PLAN

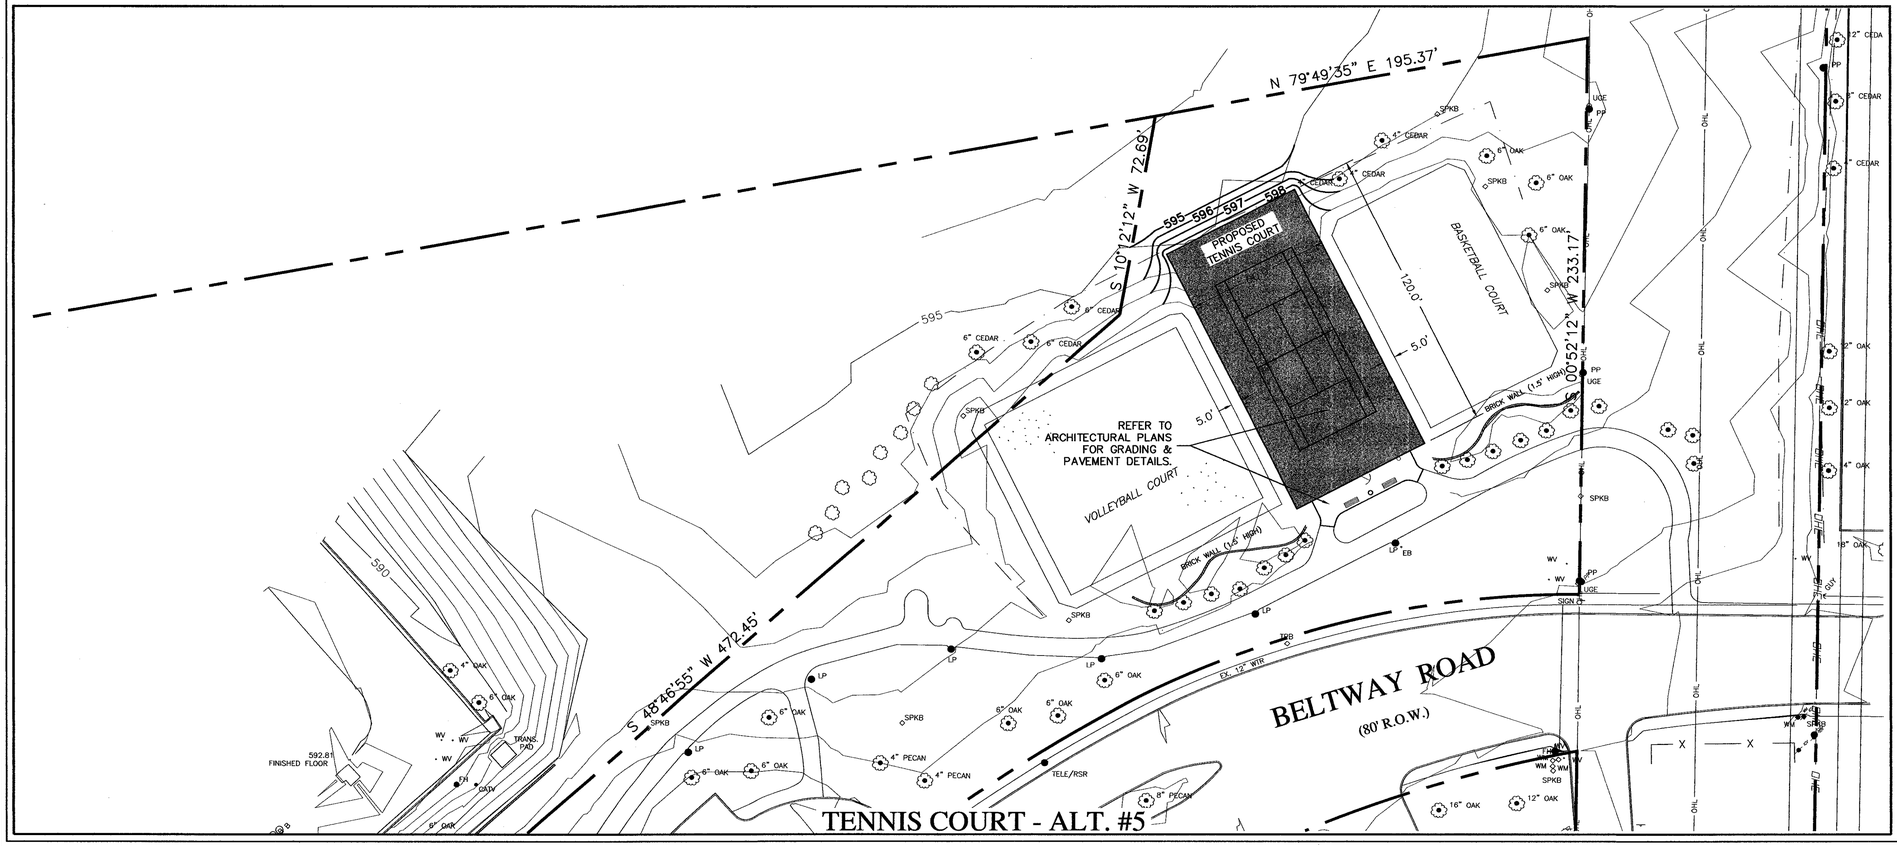

TENNIS COURT - ALT. #5

N

GRAPHIC SCALE IN FEET
SCALE: 1" = 50'

LEGEND:

*	Light Bollard	○	Proposed Manhole
	Tree	●	Existing Manhole
□	Area Drain	∘	Cleanout
▬	Water Meter	•	PK Nail
▪	Telephone Riser	▫	Electric Box
■	Signal Box		Sign
T	Water Valve	◇	Fire Hydrant
8" SS	Sanitary Sewer Line		Bush/Shrub
6" WTR	Water Line	E	Underground Electric
8" PVC	Storm Drain Pipe		Ex. Tree To Be Removed

STATE OF TEXAS
TUAN P. LAM
86968
LICENSED
PROFESSIONAL ENGINEER

THE SEAL APPEARING ON THIS DOCUMENT WAS AUTHORIZED BY TUAN P. LAM, P.E. 86968 ON 02-20-02. ALTERATION OF A SEALED DOCUMENT WITHOUT THE PROPER NOTIFICATION TO THE RESPONSIBLE ENGINEER IS AN OFFENSE UNDER THE TEXAS ENGINEERING PRACTICE ACT.

TENNIS COURT ALT. # 5

ADDISON ATHLETIC CLUB EXPANSION & LEISURE POOL

ADDISON, TEXAS

R-DELTA ENGINEERS, INC.
618 MAIN STREET GARLAND, TEXAS 75040
Phone (972) 494-5031 www.rdelta.com

DESIGN:	CTL	CHECK:	JRP	SCALE: 1"=30'	9 OF 11
DRAWN:	CEM	DATE: FEBRUARY, 2002		PROJECT: 982-01	