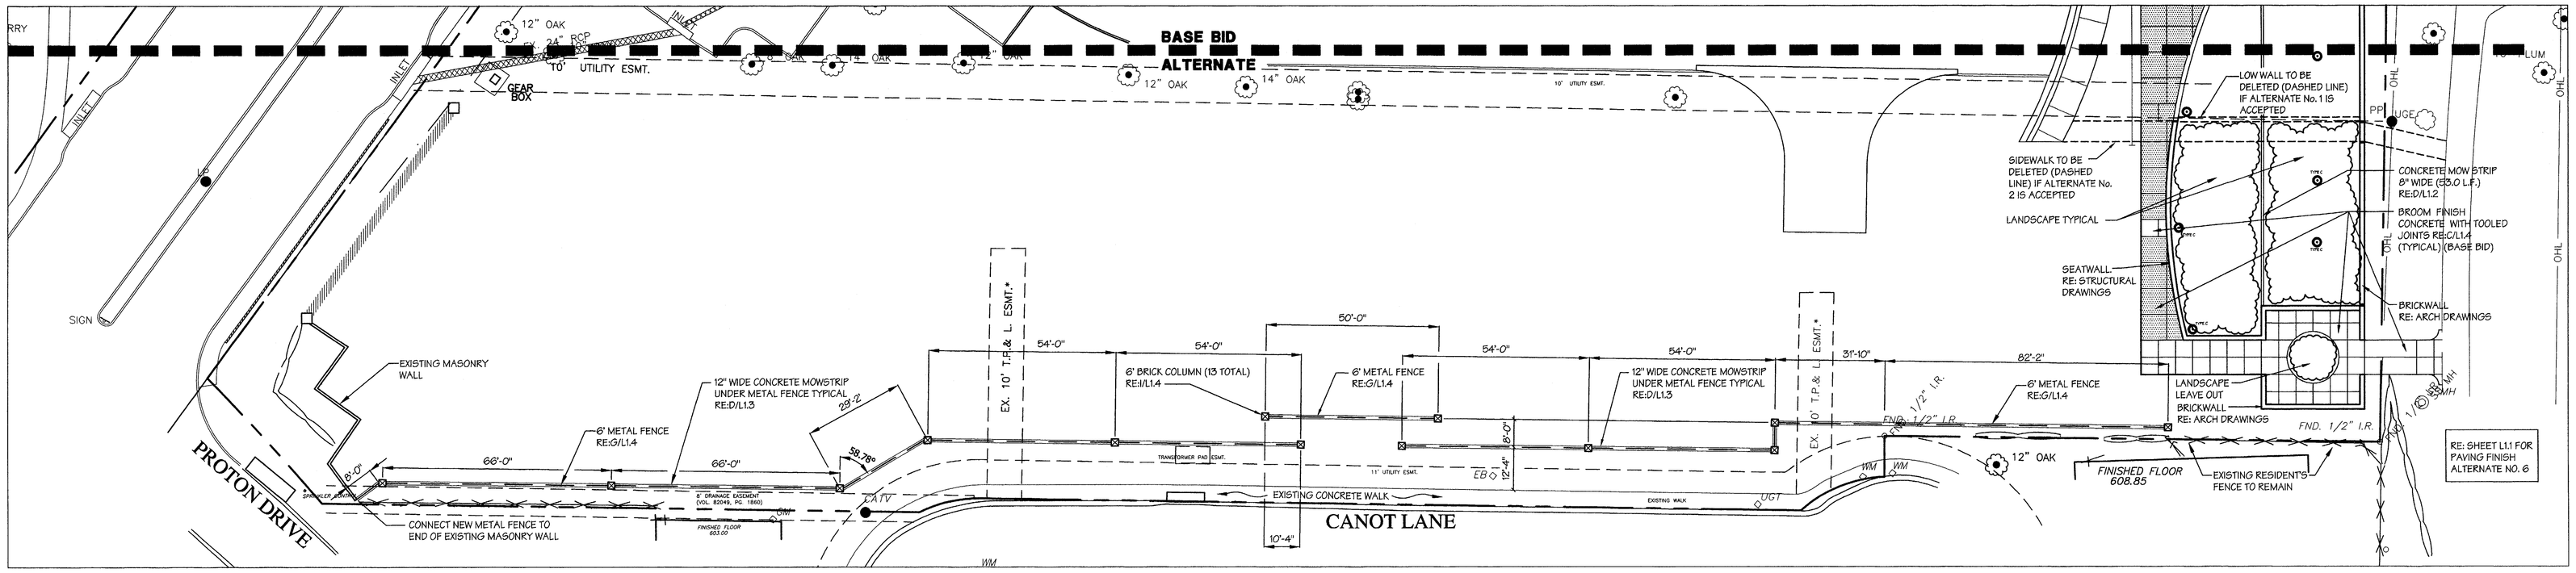

A ALTERNATE No. 1 HARDSCAPE PLAN

SCALE: 1"=20'-0"

0 10 20 40
(FEET)
1 inch = 20 ft.

ALTERNATE No. 5 SITE FURNISHINGS LEGEND

KEY	KEY	DESCRIPTION & MODEL NO.	MANUFACTURER
TYPE A	2	BENCH Model #: F3360 WABASH VALLEY Prestige Series 6' bench w/arms, weave pattern, in ground mount.	WABASH VALLEY MANUFACTURING, INC REP. THE PLAYWELL GROUP. CONTACT LISA WOOLSEY (972-488-9355)
TYPE B	1	TRASH RECEPTACLE Model #: LRW22 WABASH VALLEY, weave pattern, RPL22 black liner, flat black 22 gal lid, 10056 black in ground post.	WABASH VALLEY MANUFACTURING, INC REP. THE PLAYWELL GROUP. CONTACT LISA WOOLSEY (972-488-9355)

NOTE: TO BE APPROVED BY OWNER BEFORE ORDERING

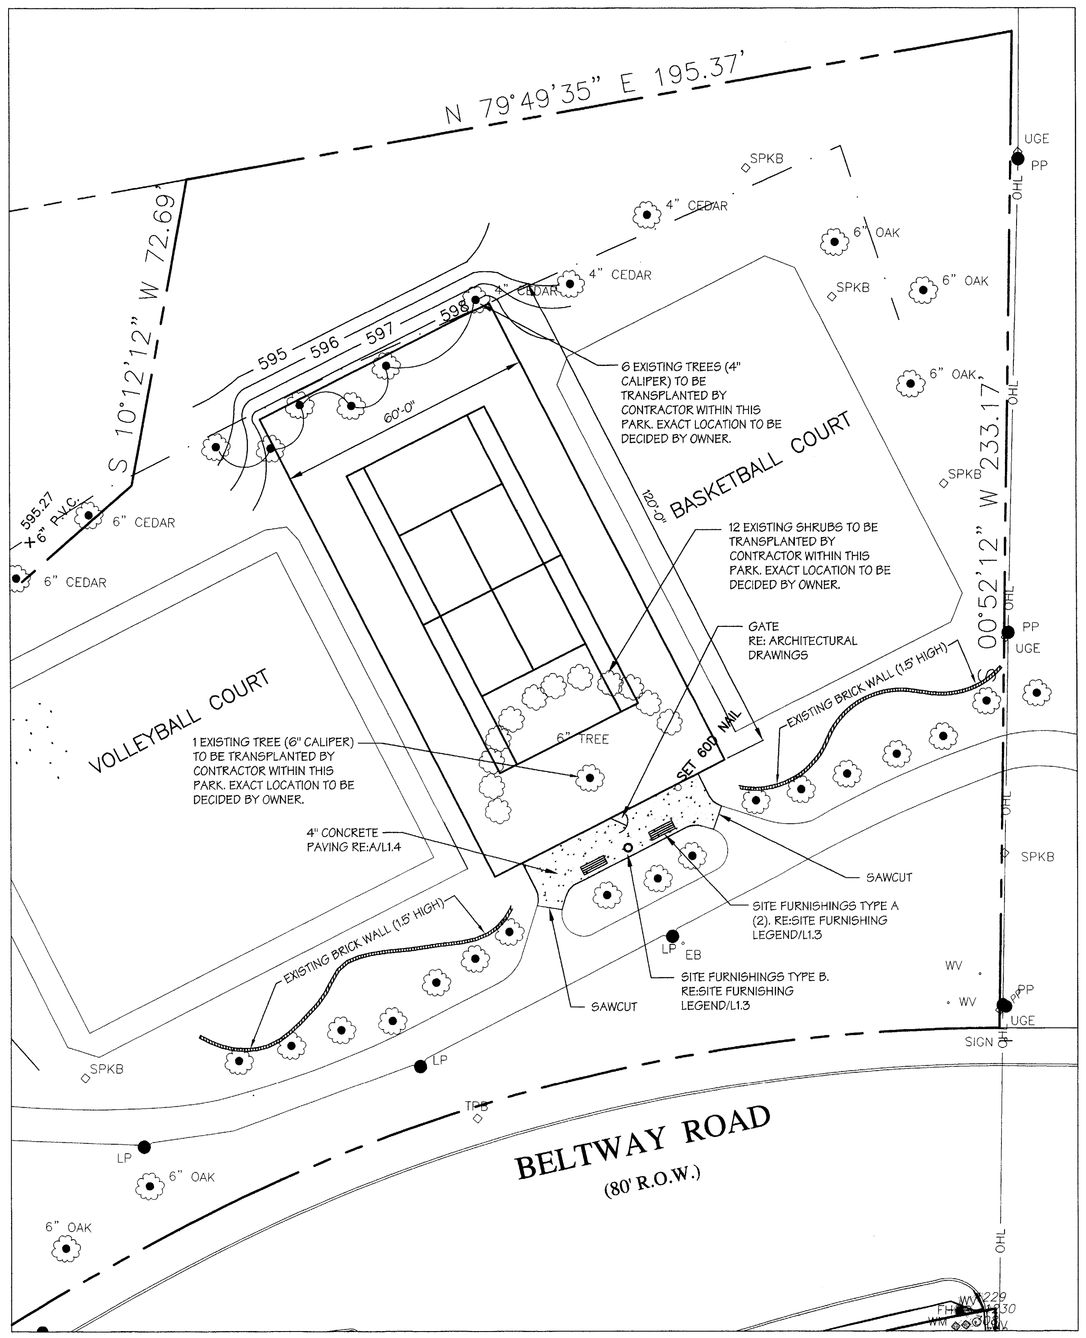

B ALTERNATE No. 5 HARDSCAPE PLAN

SCALE: 1"=20'-0"

0 10 20 40
(FEET)
1 inch = 20 ft.

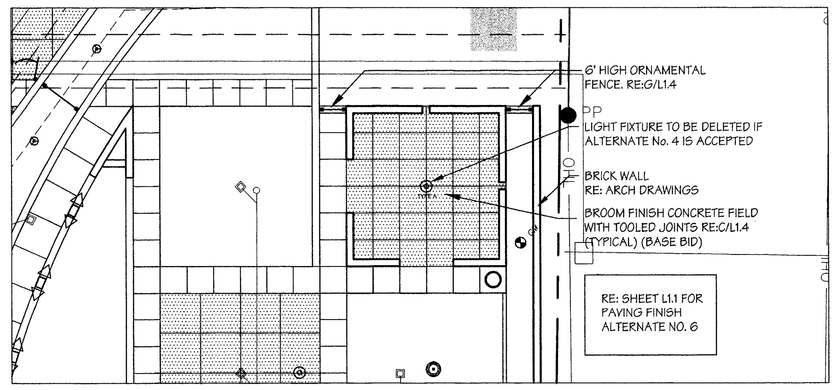

C ALTERNATE No. 4 HARDSCAPE PLAN

SCALE: 1"=16'-0"

0 8 16 32
(FEET)
1 inch = 16 ft.

ISSUE DATE
02-20-02 BID SET

REVISIONS

ADDISON ATHLETIC CLUB EXPANSION AND LEISURE POOL
ADDISON, TEXAS

RON HOBBS ARCHITECTS
614 W. MAIN ST. SUITE #200 GARLAND, TEXAS 75040
(972) 494-0174
FAX (972) 494-0722

DAVID C. BALDWIN INCORPORATED
LANDSCAPE ARCHITECTURE PLANNING
5744 RICHMOND AVENUE
DALLAS, TEXAS 75206
PH: 214.521.5100
FAX: 214.524.5562

STATE OF TEXAS
DAVID C. BALDWIN
704
REGISTERED LANDSCAPE ARCHITECT
2-20-02

JOB NUMBER
ALTERNATES HARDSCAPE PLAN
0012

SHEET NUMBER
L1.3

DAVID C. BALDWIN, INC. FILE
Time: 4:16 P.M. Drawing Title: L1-1.DWG
Date: 02/20/2002 Scale: 1:0000=1:60000