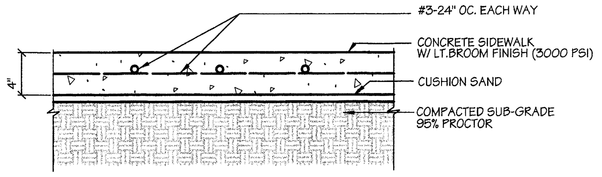

A CONCRETE PEDESTRIAN PAVING
SCALE: 1 1/2"=1'-0"

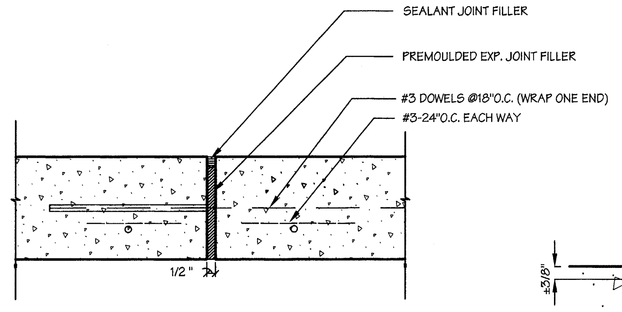

B EXPANSION JOINT
SCALE: 3"=1'-0" SECTION

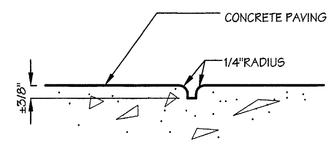

C TOOLED SCORE JOINT
SCALE: 3"=1'-0"

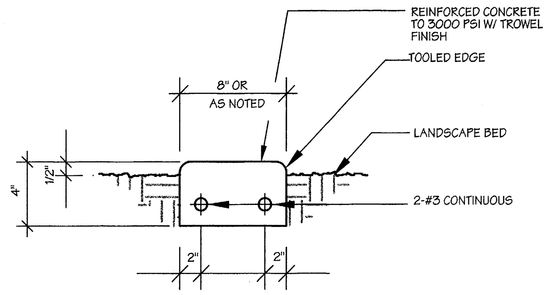

D CONCRETE MOWSTRIP
SCALE: N.T.S.

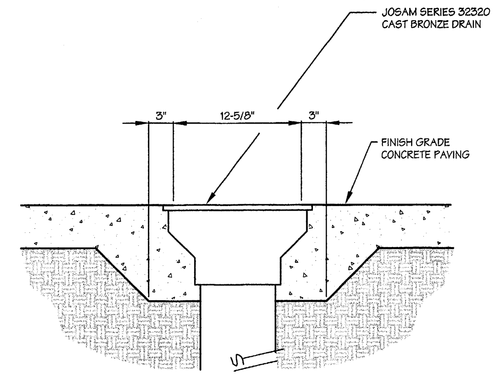

E PAVING AREA DRAIN
SCALE: 3"=1'-0"

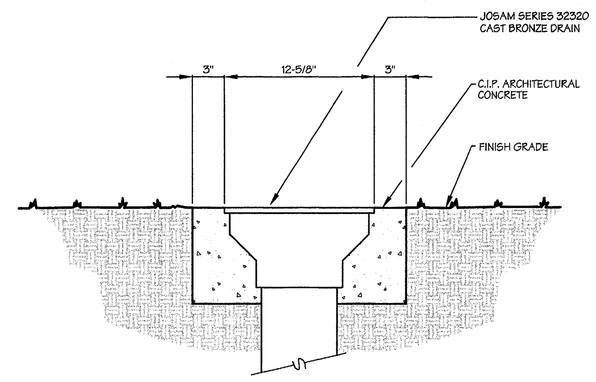

F LANDSCAPE AREA DRAIN
SCALE: 3"=1'-0"

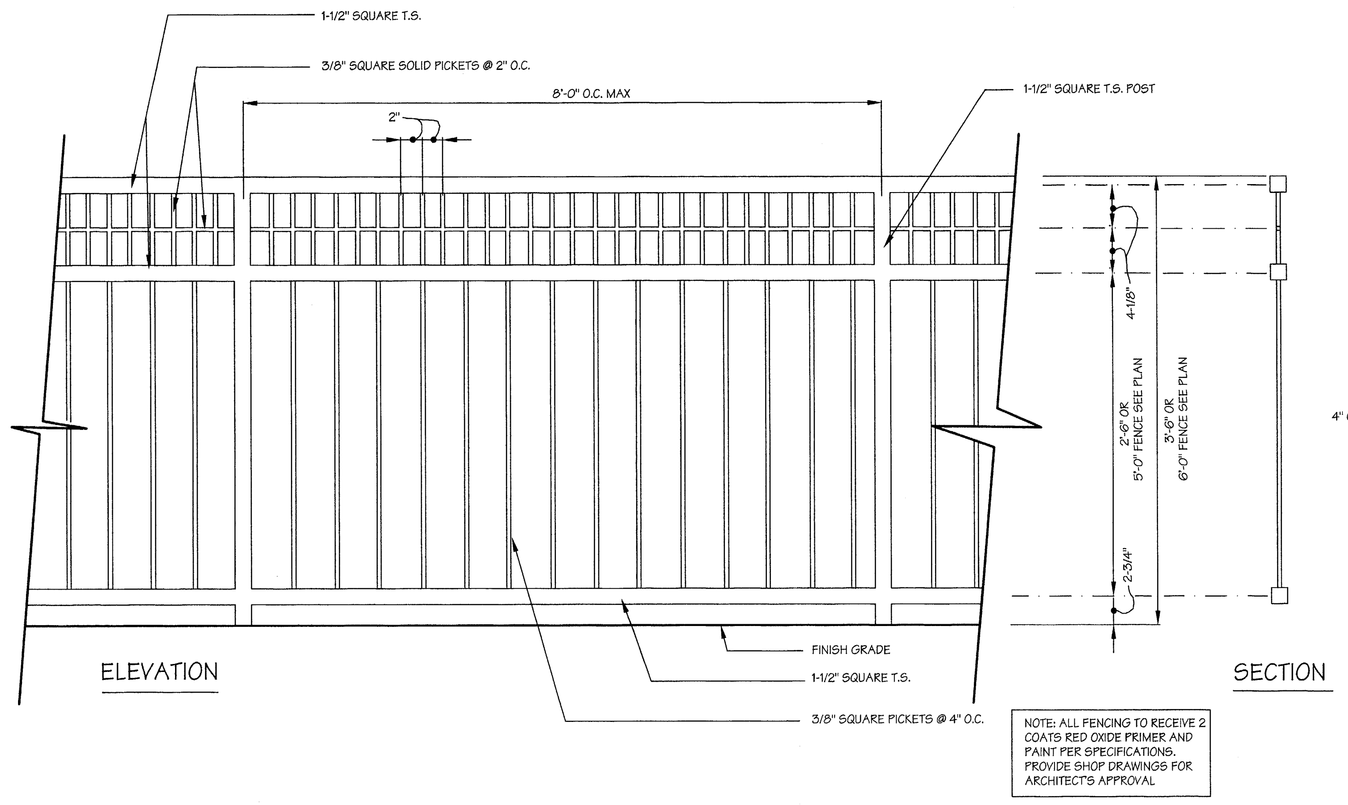

NOTE: ALL FENCING TO RECEIVE 2 COATS RED OXIDE PRIMER AND PAINT PER SPECIFICATIONS. PROVIDE SHOP DRAWINGS FOR ARCHITECT'S APPROVAL

G 42" & 6'-0" ORNAMENTAL FENCE
SCALE: 1-1/2"=1'-0"

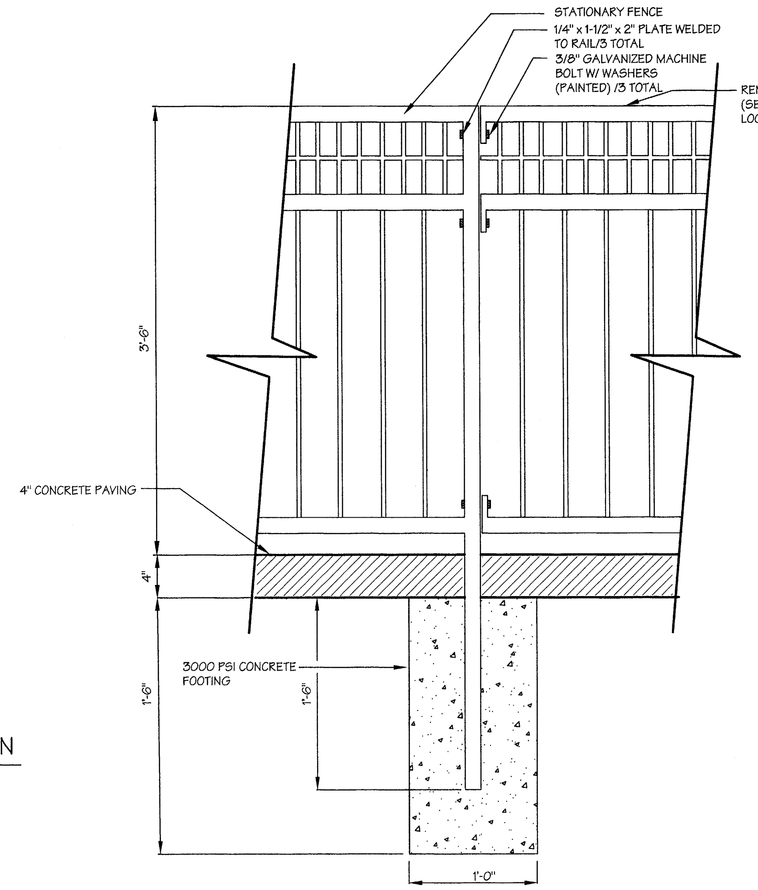

H REMOVABLE FENCE PANEL
SCALE: 1-1/2"=1'-0" ELEVATION

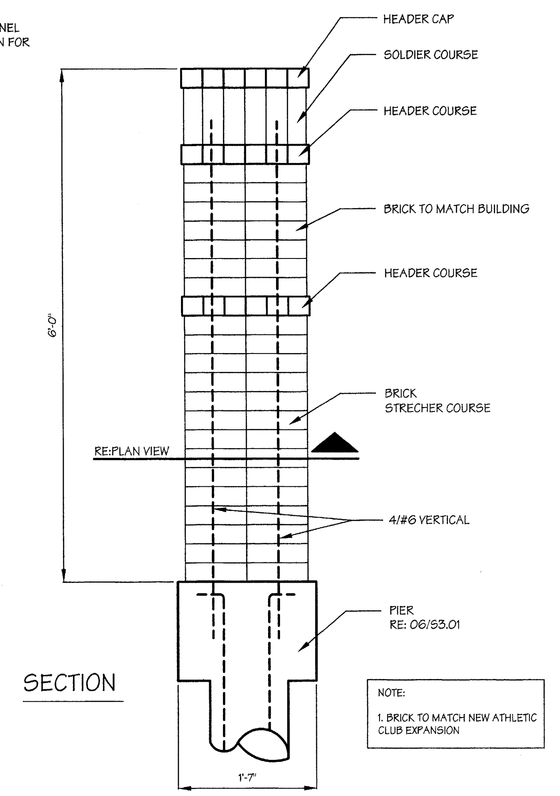

NOTE:
1. BRICK TO MATCH NEW ATHLETIC CLUB EXPANSION

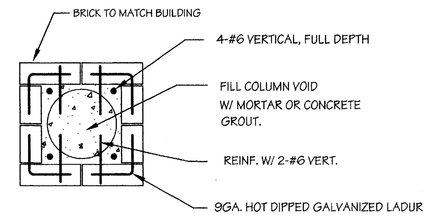

I BRICK COLUMN
SCALE: 1"=1'-0"

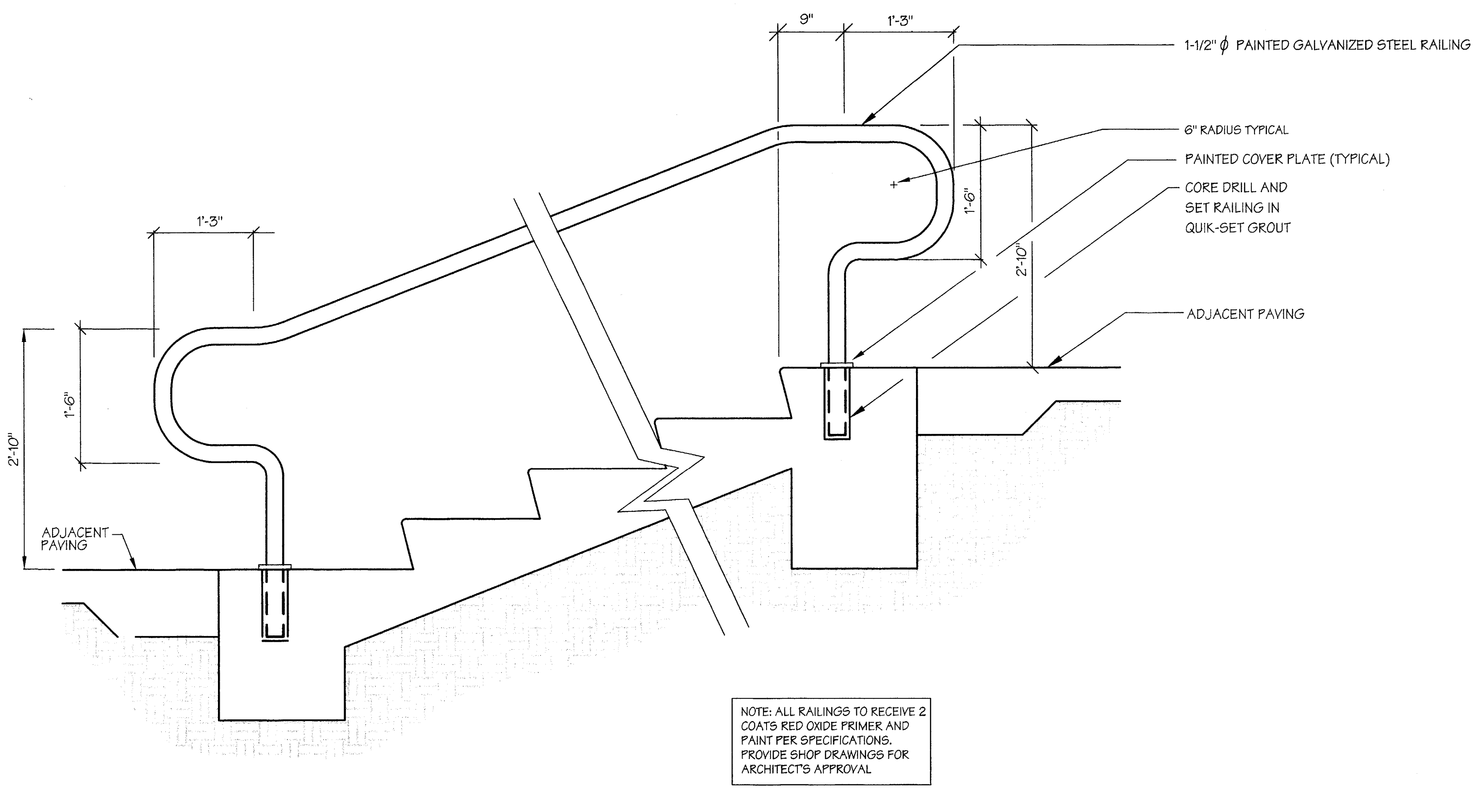

NOTE: ALL RAILINGS TO RECEIVE 2 COATS RED OXIDE PRIMER AND PAINT PER SPECIFICATIONS. PROVIDE SHOP DRAWINGS FOR ARCHITECT'S APPROVAL

J RAILING SECURED TO STEPS
SCALE: 1"=1'-0"

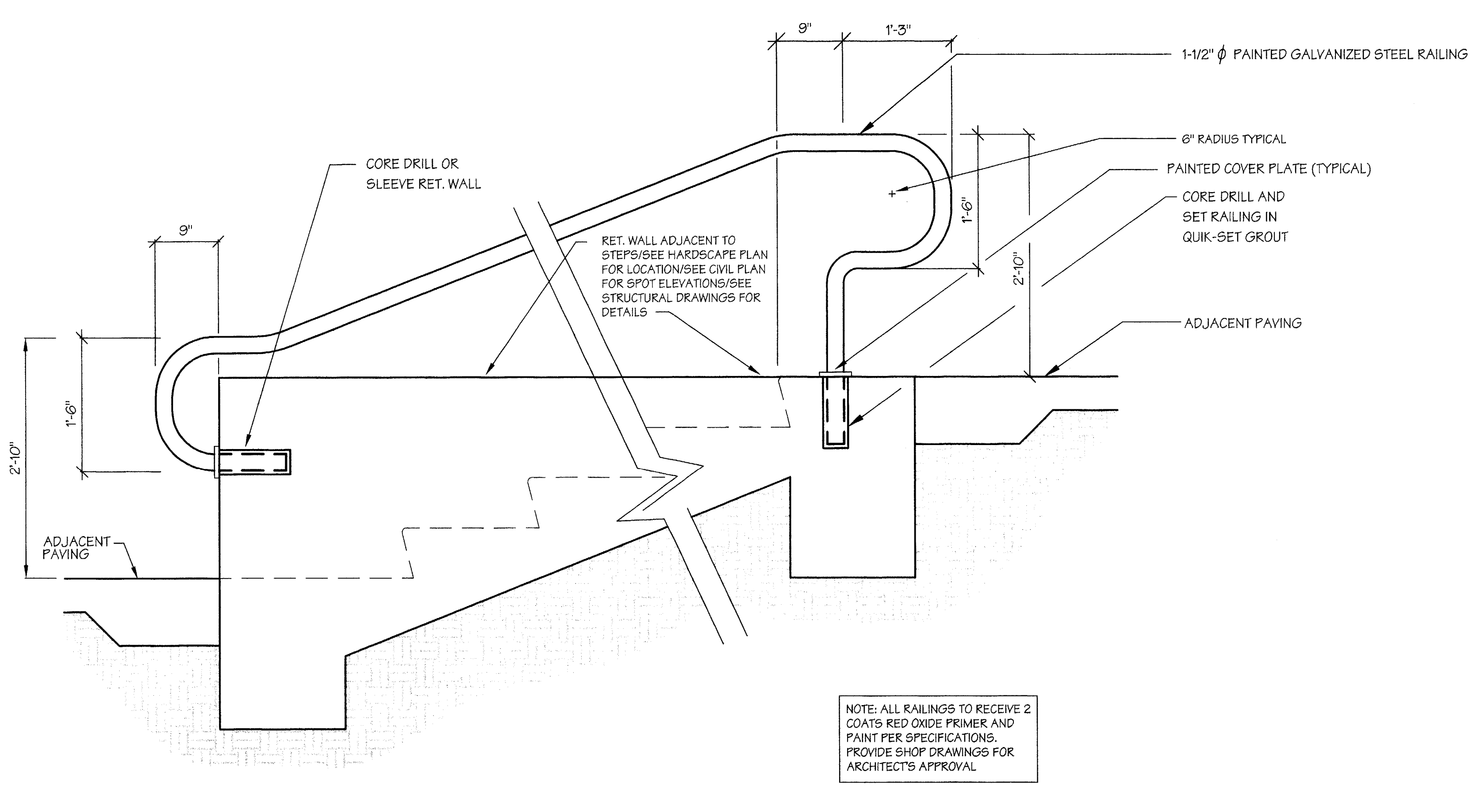

NOTE: ALL RAILINGS TO RECEIVE 2 COATS RED OXIDE PRIMER AND PAINT PER SPECIFICATIONS. PROVIDE SHOP DRAWINGS FOR ARCHITECT'S APPROVAL

K RAILING SECURED TO ADJACENT RET. WALL
SCALE: 1"=1'-0"

ISSUE DATE
02-20-02 BID SET

REVISIONS

ADDISON ATHLETIC CLUB EXPANSION AND LEISURE POOL
ADDISON, TEXAS

RON HOBBS ARCHITECTS
614 W. MAIN ST. SUITE #200 GARLAND, TEXAS 75040
(972) 494-0174 FAX (972) 494-0722

DAVID C. BALDWIN INCORPORATED
LANDSCAPE ARCHITECTURE PLANNING
5744 RICHMOND AVENUE
DALLAS, TEXAS 75206
PH: 214.821.8500
FAX: 214.824.5562

STATE OF TEXAS
DAVID C. BALDWIN
704
REGISTERED LANDSCAPE ARCHITECT
2-20-02

JOB NUMBER
HARDSCAPE DETAILS
0012

SHEET NUMBER
L1.4

DAVID C. BALDWIN, INC. FILE
Time: 10:28 A.M. Drawing File: L1-4.DWG
Date: 02/20/2002 Scale: 1.0000=16.0000