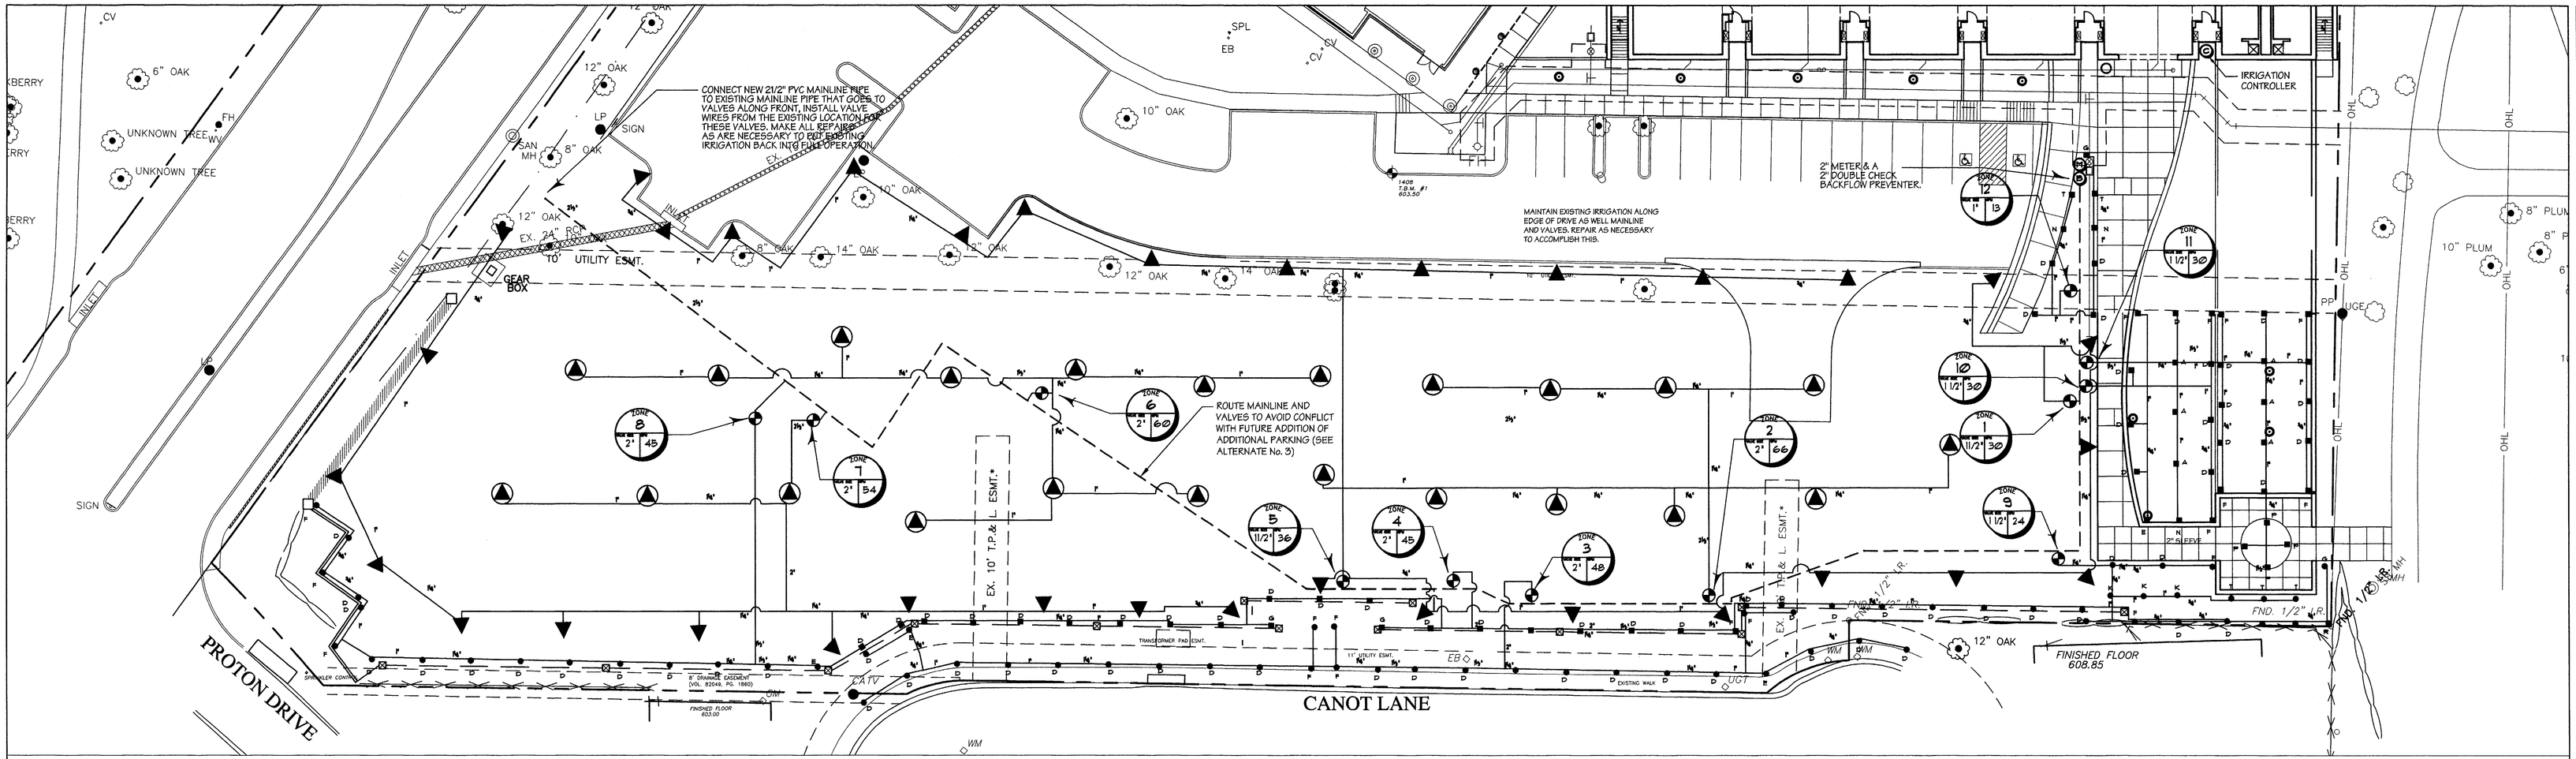

A **ALTERNATE No. 1 IRRIGATION PLAN**
SCALE: 1"=20'-0"

0 10 20 40
(FEET)
1 inch = 20 ft.

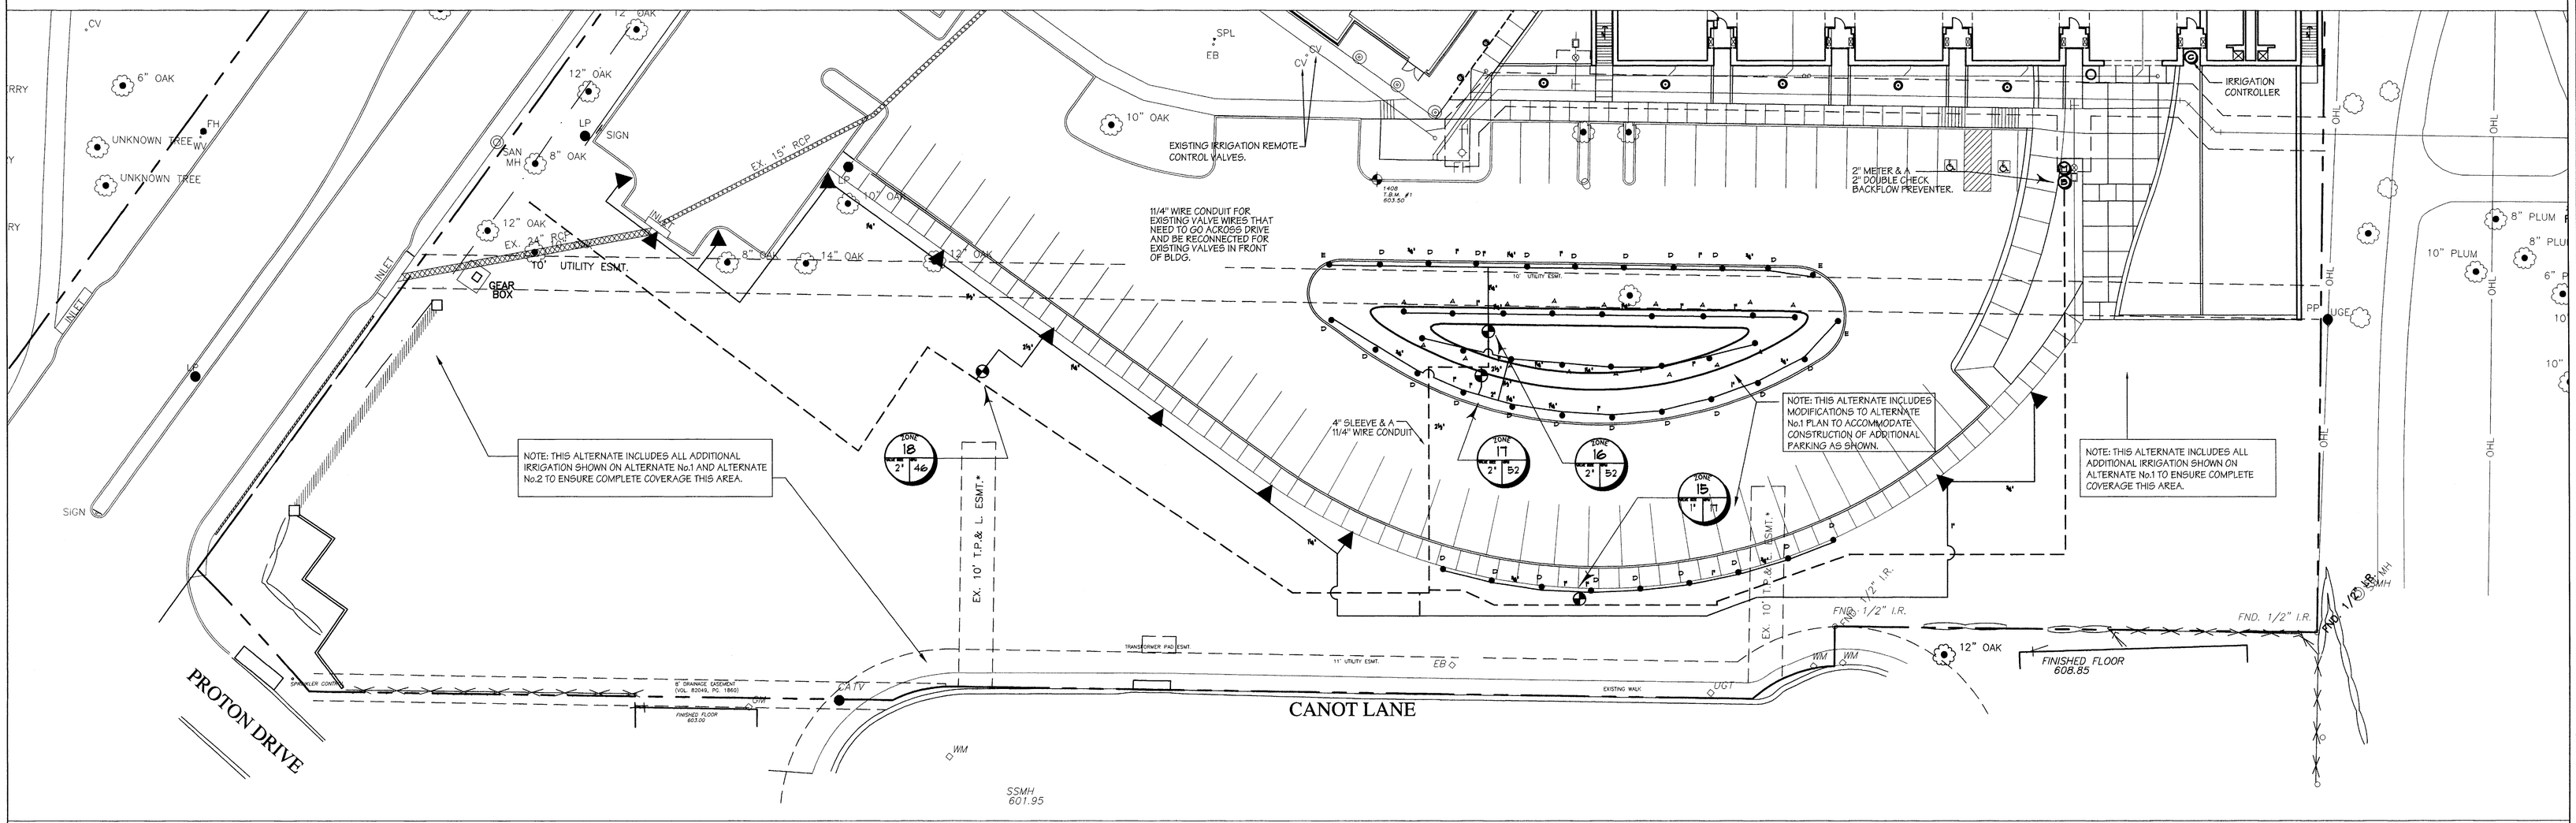

B **ALTERNATE No. 3 IRRIGATION PLAN**
SCALE: 1"=20'-0"

0 10 20 40
(FEET)
1 inch = 20 ft.

ISSUE DATE
02-20-02 BID SET
REVISIONS

ADDISON ATHLETIC CLUB EXPANSION AND LEISURE POOL
ADDISON, TEXAS

RON HOBBS ARCHITECTS
614 W. MAIN ST. SUITE #200 GARLAND, TEXAS 75040
(972) 494-0174 FAX (972) 494-0722

DAVID C. BALDWIN INCORPORATED
LANDSCAPE ARCHITECTURE PLANNING
3744 RICHMOND AVENUE
DALLAS, TEXAS 75206
PH: 214.821.8100
FAX: 214.824.5562

STATE OF TEXAS
JOHN M. CALLANDER
5763
LICENSED IRRIGATOR

JOB NUMBER
ALTERNATES IRRIGATION PLAN
0012

SHEET NUMBER
L3.2

DAVID C. BALDWIN, INC. FILE
Time: 04:14 P.M. Drawing File: L3-2.DWG
Date: 02/20/2001 Scale: 1.0000=16.0000