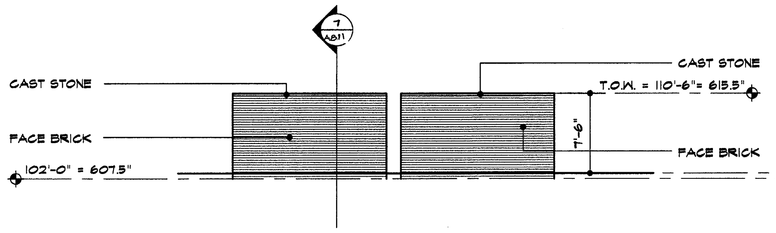

8 south elev @ south plaza
1/8"=1'-0"

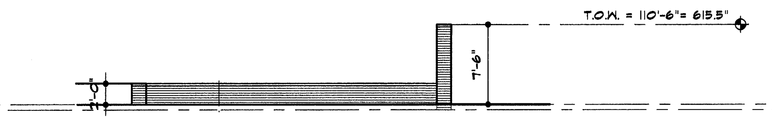

9 elev @ south plaza
1/8"=1'-0"

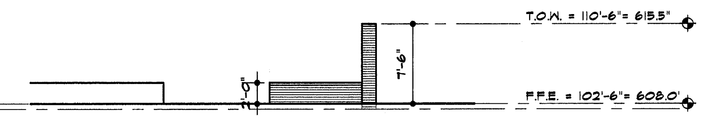

10 west elev @ south plaza
1/8"=1'-0"

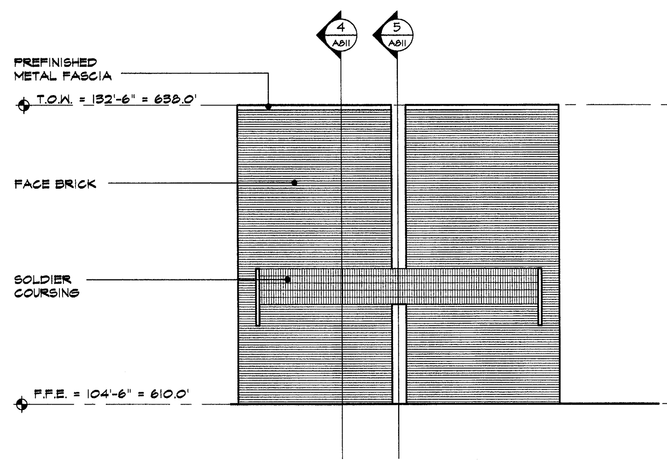

4 north elev @ north pavilion
1/8"=1'-0"

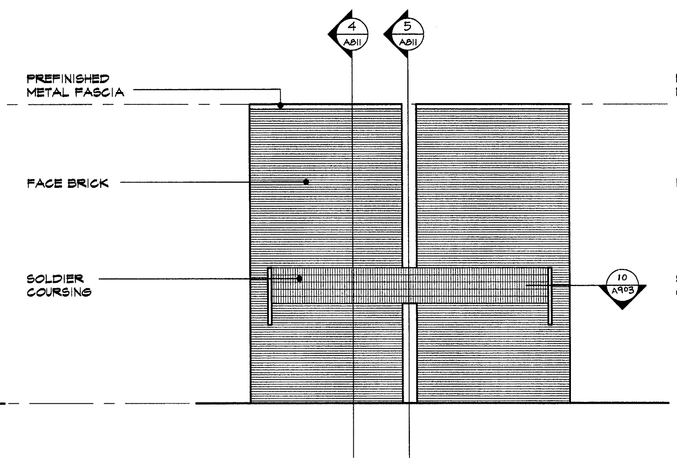

5 east elev @ north pavilion
1/8"=1'-0"

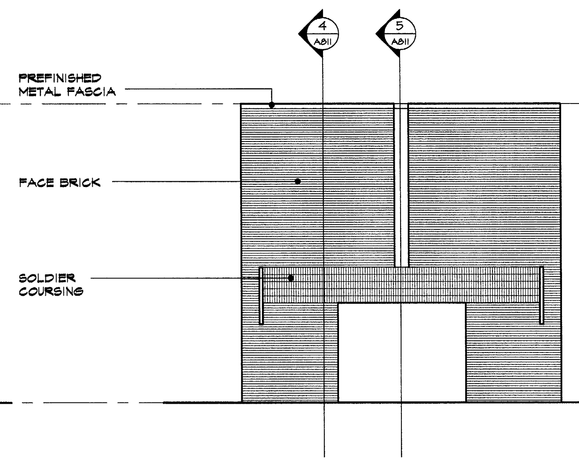

6 west elev @ north pavilion
1/8"=1'-0"

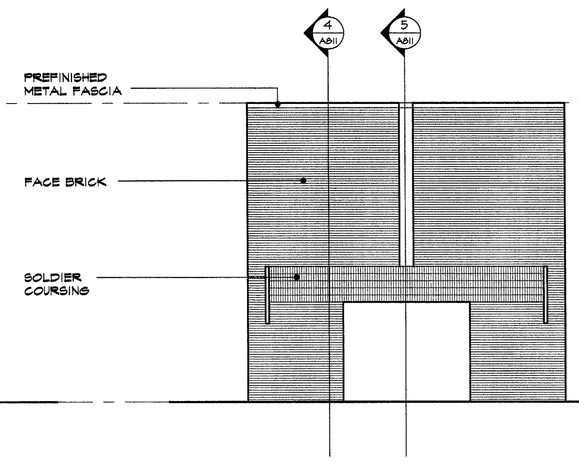

7 south elev @ north pavilion
1/8"=1'-0"

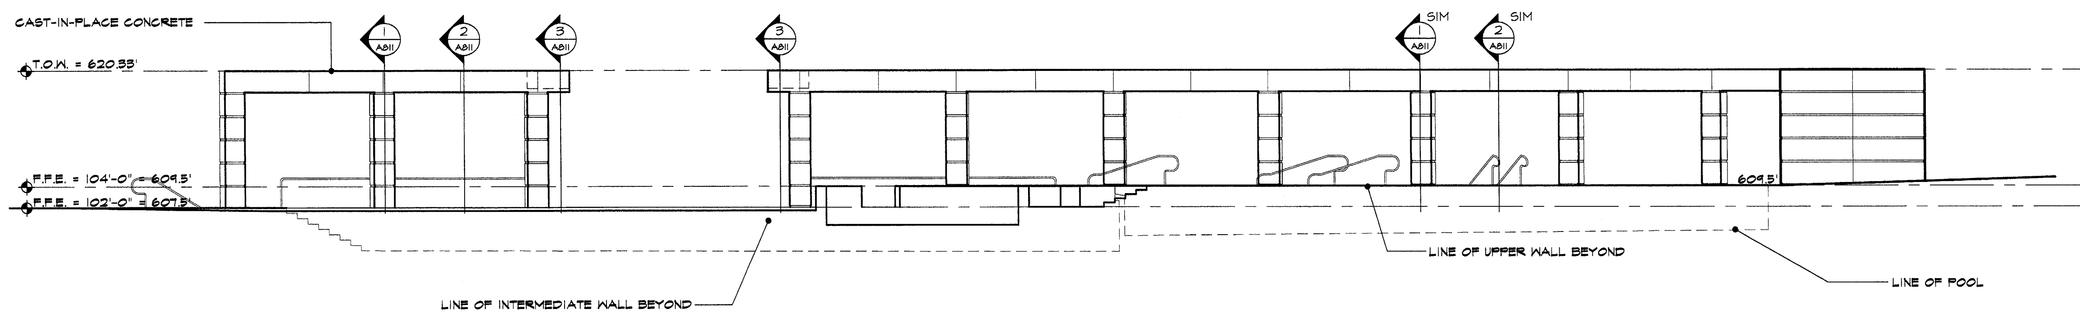

2 aqueduct elevation
1/8"=1'-0"

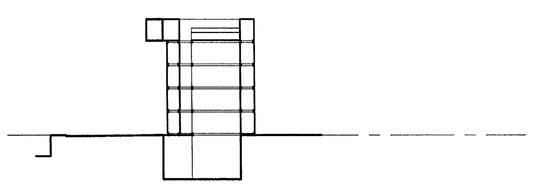

3 waterfall elevation
1/8"=1'-0"

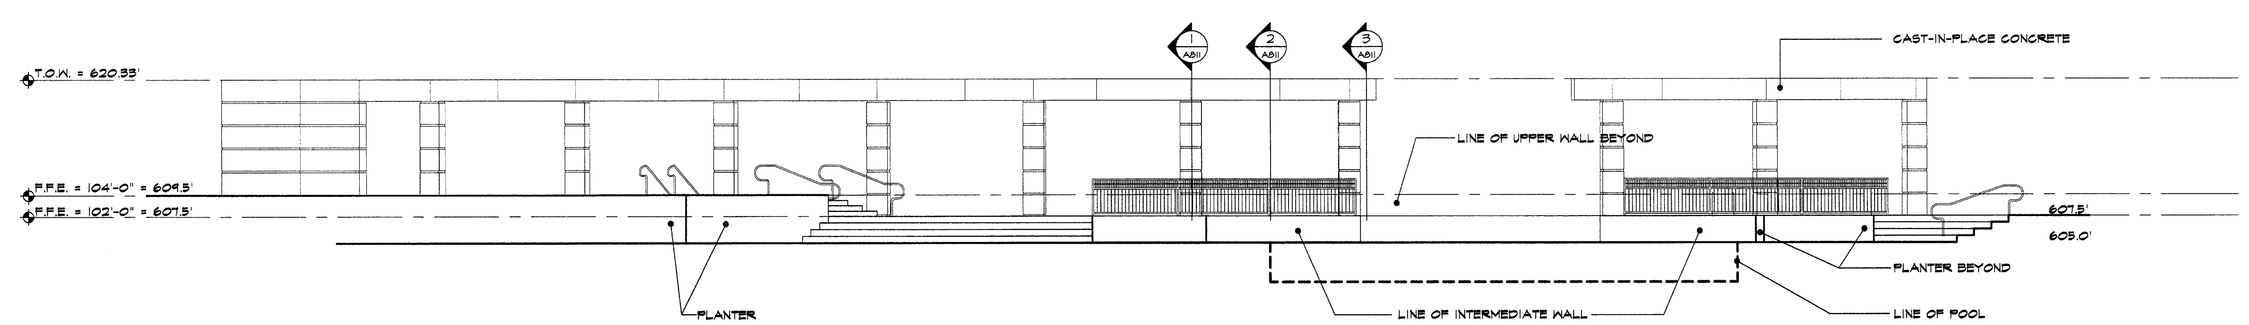

1 aqueduct elevation
1/8"=1'-0"

ISSUE DATE
FEB. 20, 2002

REVISIONS

ADDISON ATHLETIC CLUB EXPANSION AND LEISURE POOL
ADDISON, TEXAS

RON HOBBS ARCHITECTS
614 W. MAIN ST. SUITE #200 GARLAND, TEXAS 75040
(972) 494-0174 FAX (972) 494-0722

JOB NUMBER
0012

SHEET NAME
1/8" SCALE EXTERIOR ELEVATIONS

SHEET NUMBER
A202