floor finish legend

- CARPET TYPE "C-1"
- CARPET TYPE "C-2"
- CARPET TYPE "C-3"
- CARPET TYPE "C-4"
- CERAMIC TILE 2"x2"
- SEALED CONCRETE
- WEIGHT ROOM FLOORING TYPE "1"
- WEIGHT ROOM FLOORING TYPE "2"

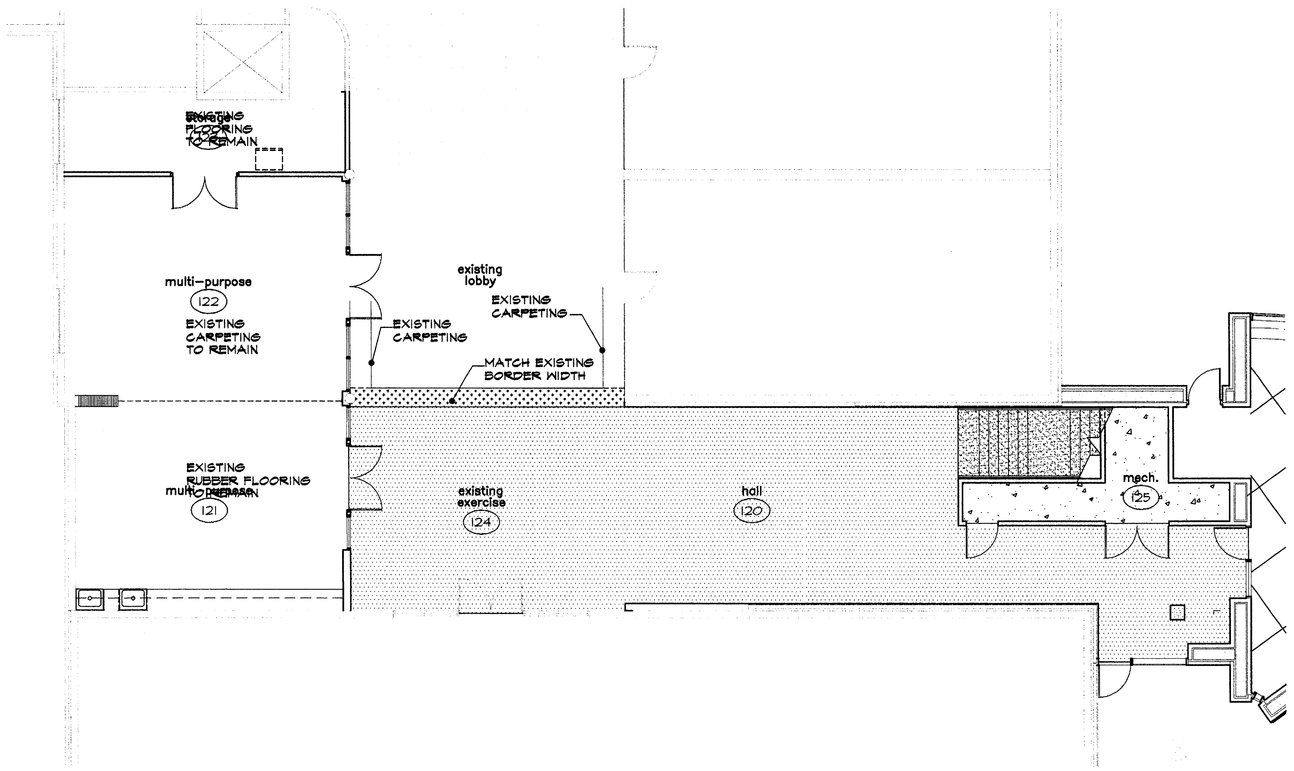

2 lower level floor finish plan
1/8"=1'-0"

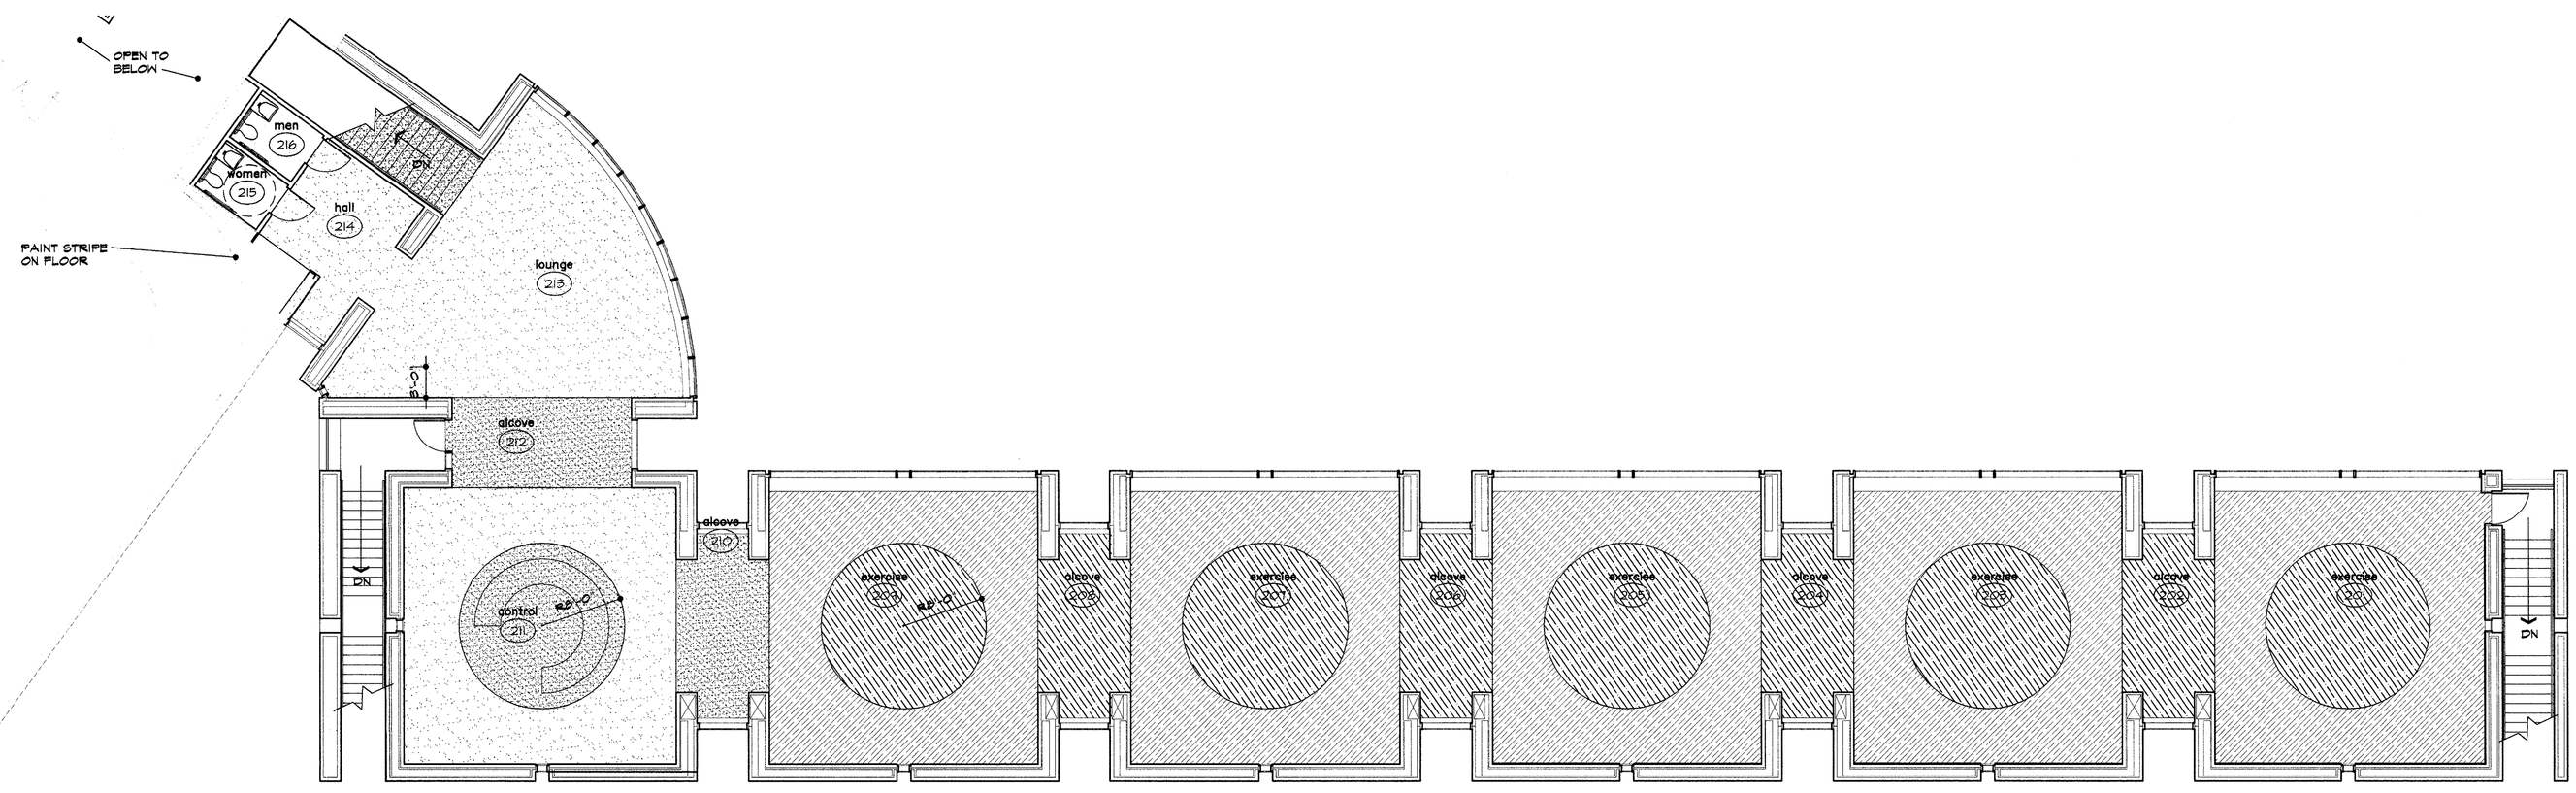

1 upper level floor finish plan
1/8"=1'-0"

ISSUE DATE
FEB. 20, 2002

REVISIONS

ADDISON ATHLETIC CLUB EXPANSION AND LEISURE POOL
ADDISON, TEXAS

RON HOBBS ARCHITECTS
614 W. MAIN ST. SUITE #200 GARLAND, TEXAS 75040
(972) 494-0174 FAX (972) 494-0722

REGISTERED ARCHITECT RONALD W. HOBBS STATE OF TEXAS

JOB NUMBER
0012

SHEET NAME
1/8" SCALE FLOOR FINISH PLAN

SHEET NUMBER
A701