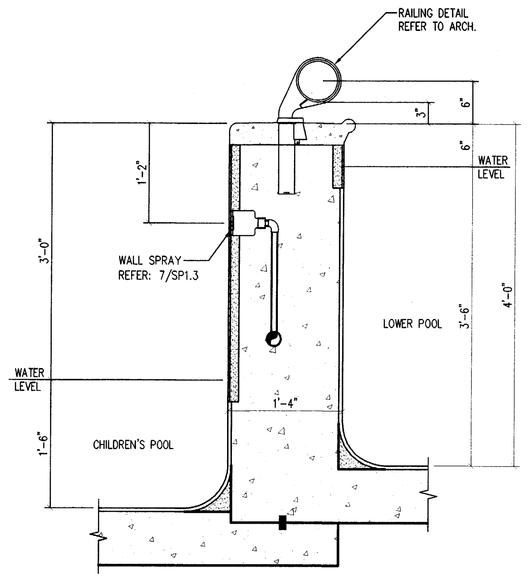

10 SP1.2 **LEISURE POOL WALL SECTION**
1" = 1'-0"

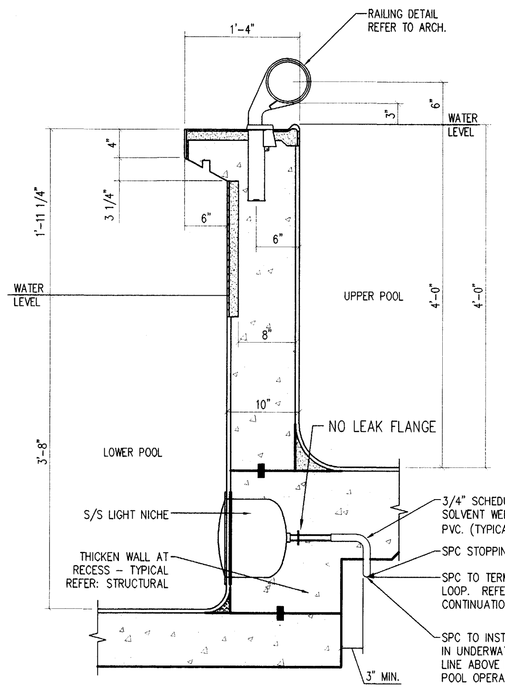

11 SP1.2 **LEISURE POOL WEIR WALL SECTION**
1" = 1'-0"

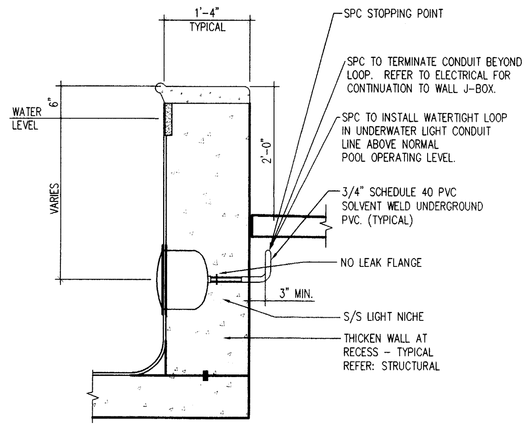

12 SP1.2 **UNDERWATER LIGHT DETAIL**
3/4" = 1'-0"

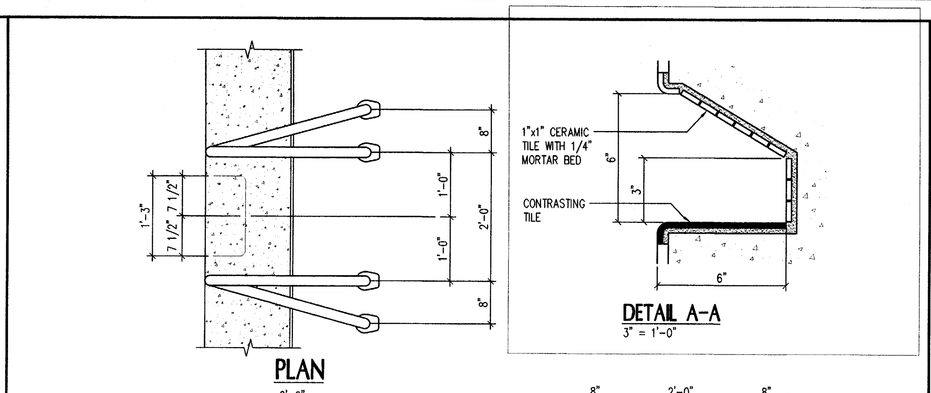

7 SP1.2 **GRAB RAILS AND RECESSED STEPS**
3/4" = 1'-0"

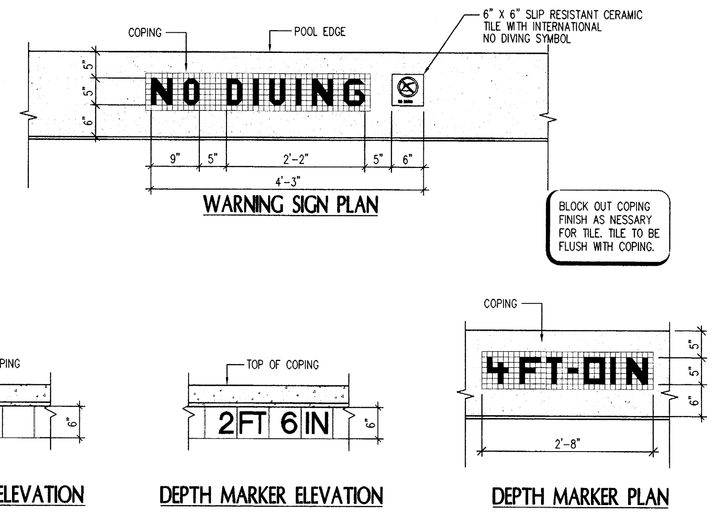

8 SP1.2 **DEPTH MARKERS & WARNING SIGNS**
3/4" = 1'-0"

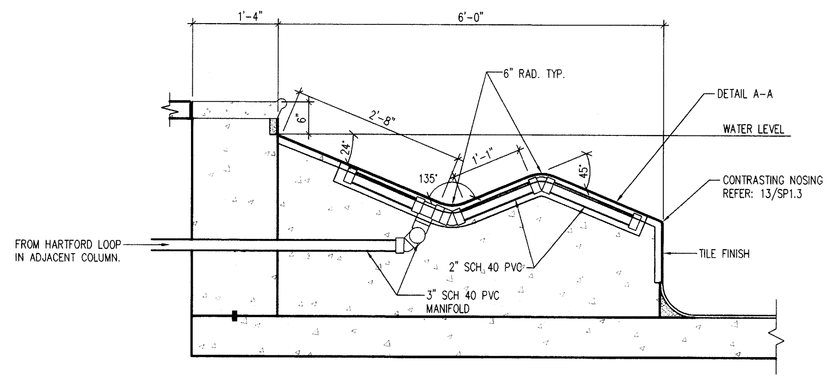

9 SP1.2 **BUBBLE COUCH**
3/4" = 1'-0"

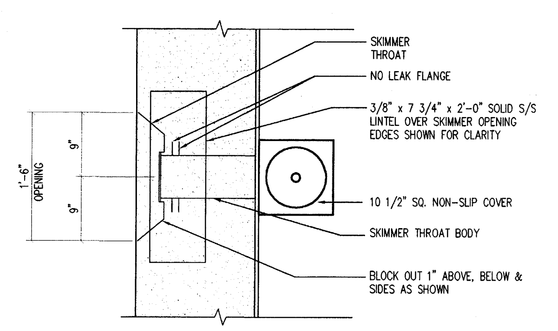

NOTE: THIS DETAIL FOR SKIMMERS LOCATED IN LESS THAN 18" OF WATER.

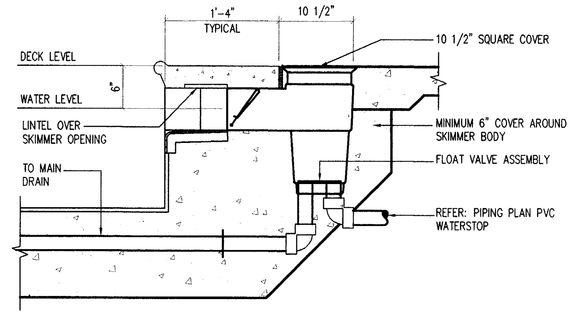

5 SP1.2 **CHILDREN'S SKIMMER DETAIL**
1" = 1'-0"

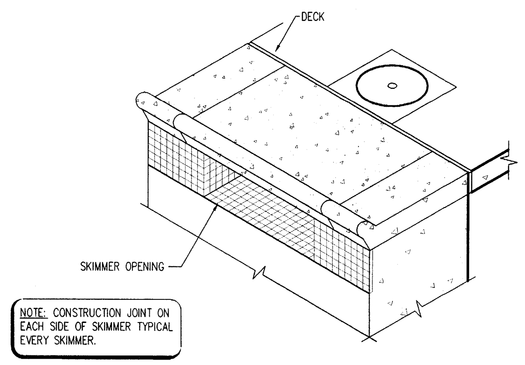

NOTE: CONSTRUCTION JOINT ON EACH SIDE OF SKIMMER TYPICAL EVERY SKIMMER.

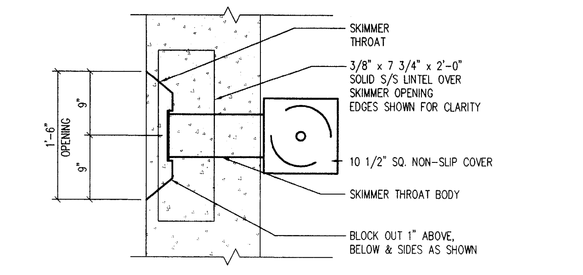

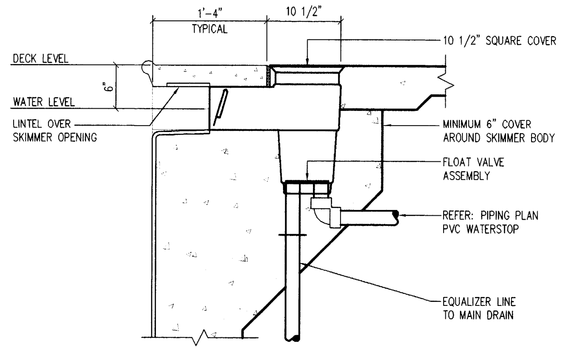

6 SP1.2 **SKIMMER DETAIL**
1" = 1'-0"

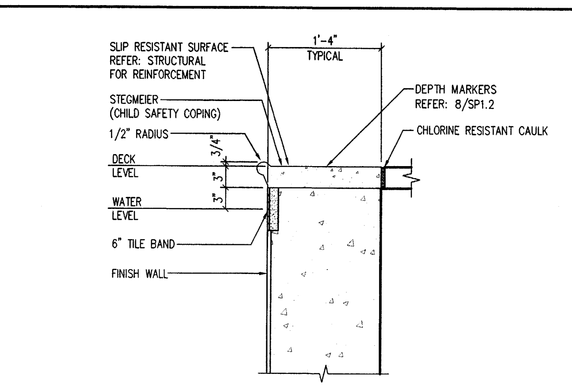

1 SP1.2 **LEISURE POOL WALL SECTION**
1" = 1'-0"

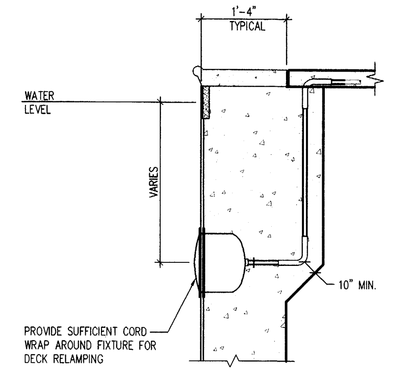

2 SP1.2 **UNDERWATER LIGHT DETAIL**
3/4" = 1'-0"

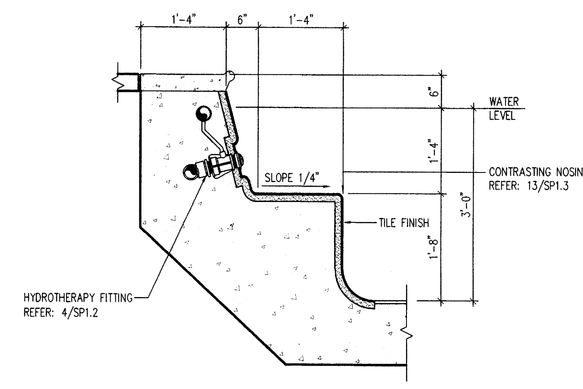

3 SP1.2 **UNDERWATER BENCH**
3/4" = 1'-0"

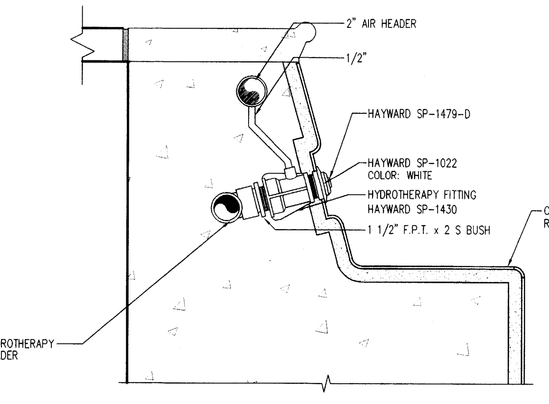

4 SP1.2 **HYDROTHERAPY FITTING**
3/4" = 1'-0"

ADDISON ATHLETIC CLUB EXPANSION
AND
LEISURE POOL
ADDISON, TEXAS

ISSUE DATE
FEB. 20, 2002

REVISIONS

RON HOBBS ARCHITECTS
614 W. MAIN ST. SUITE #200 GARLAND, TEXAS 75040
(972) 494-0174 FAX (972) 494-0722

COUNSILMAN/HUNSAKER & ASSOC.
TEXAS REGISTERED ENGINEERING FIRM F-2324
FIRM # 000 NO. 87 TEXAS 76 ARKANSAS

STATE OF TEXAS
DALE RICHARD DUCLUE
84429
LICENSED
PROFESSIONAL ENGINEER

JOB NUMBER
0012

SHEET NUMBER
SP1.2
100% CD's

© 2002 Counsilman/Hunsaker & Associates, Inc.