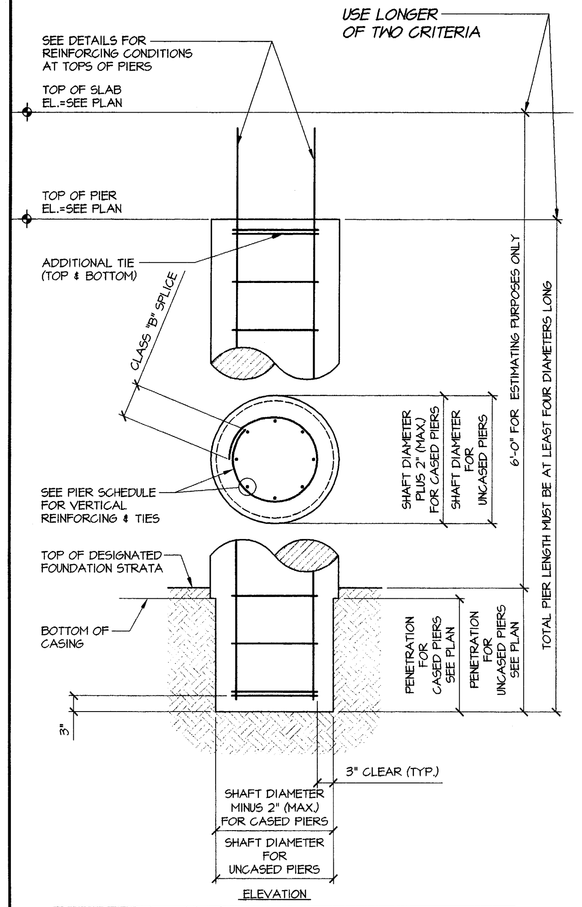

ELEVATION

SCHEDULE			
SHAFT DIAMETER (IN.)	REINFORCING		REMARKS
	VERTICALS	TIES	
18	6-#5	#3 AT 12"	
18A	4-#8	#4 AT 6"	BAR ORIENTATION CRITICAL SEE DETAILS
24	8-#8	#3 AT 12"	
30	8-#8	#3 AT 12"	
36	10-#8	#4 AT 12"	

STRAIGHT SHAFT PIER

06 TYPICAL DETAIL S3.01
NONE

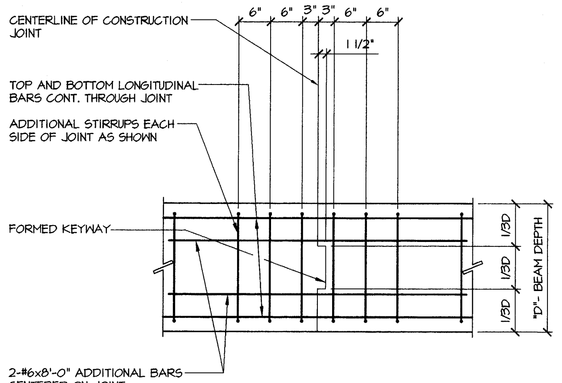

CONCRETE BEAM CONSTRUCTION JOINT

01 TYPICAL DETAIL S3.01

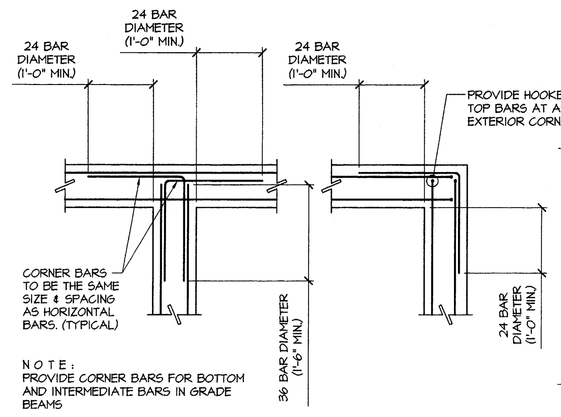

ADDITIONAL CORNER BARS at GRADE BEAMS and WALLS

02 TYPICAL DETAIL S3.01

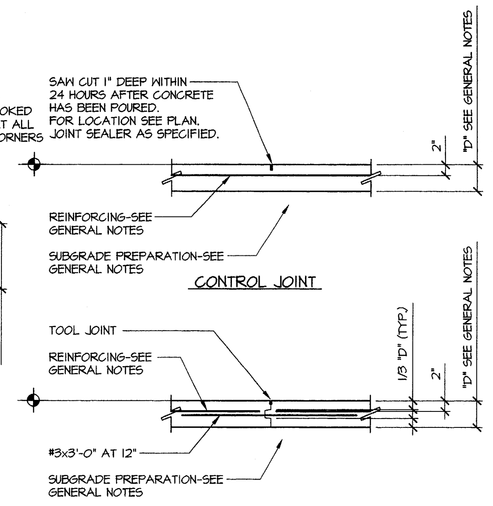

CONSTRUCTION JOINT

03 TYPICAL DETAIL S3.01

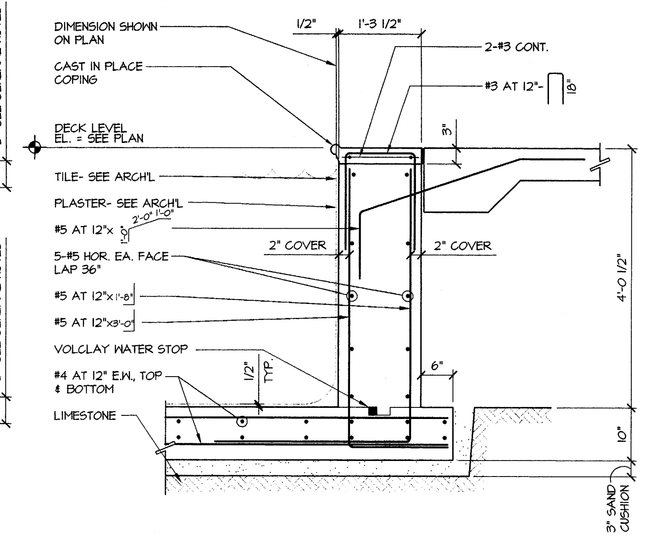

04 SECTION S3.01
3/4"=1'-0"

LOW RETAINING WALL

07 TYPICAL DETAIL S3.01

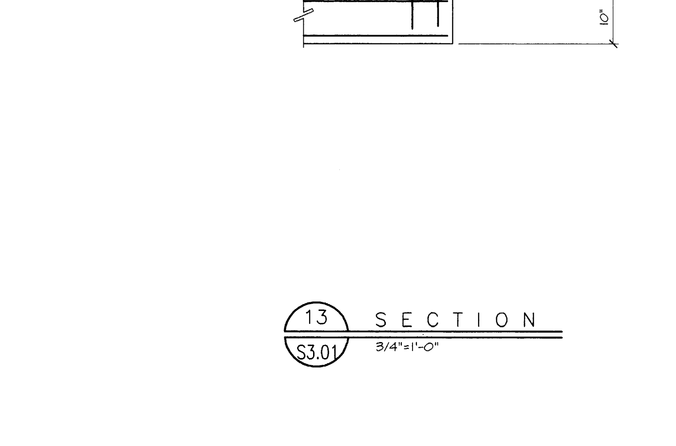

08 SECTION S3.01
3/4"=1'-0"

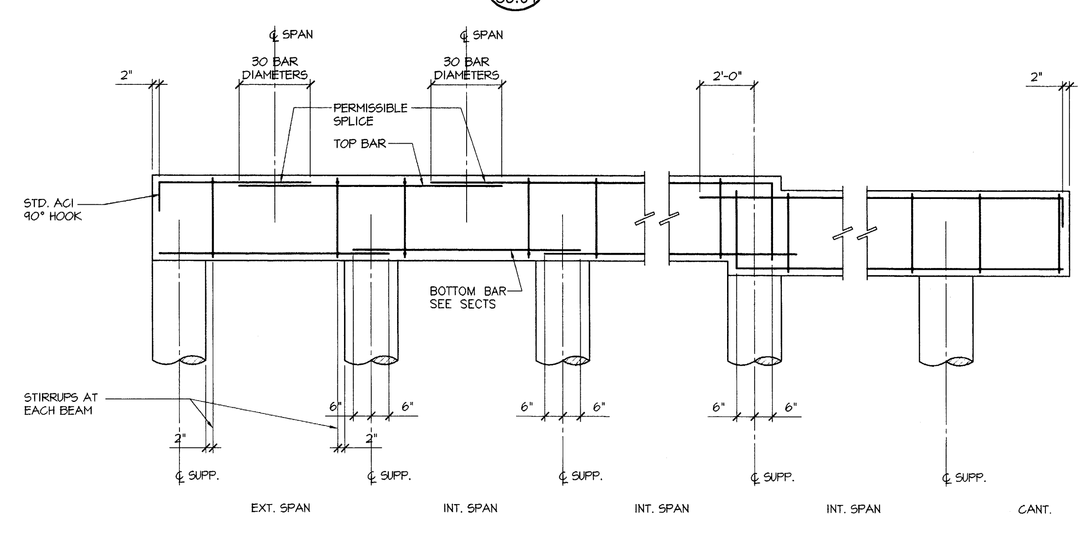

GRADE BEAM REINFORCING DIAGRAM

09 TYPICAL DETAIL S3.01

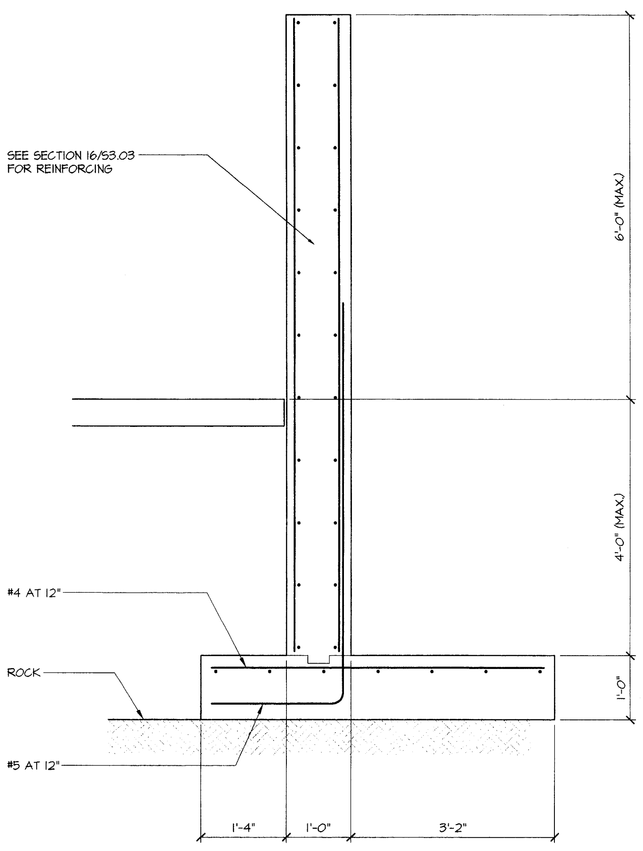

ALTERNATE FOUNDATION TO 16/S3.03

HIGH RETAINING WALL

17 TYPICAL DETAIL S3.01

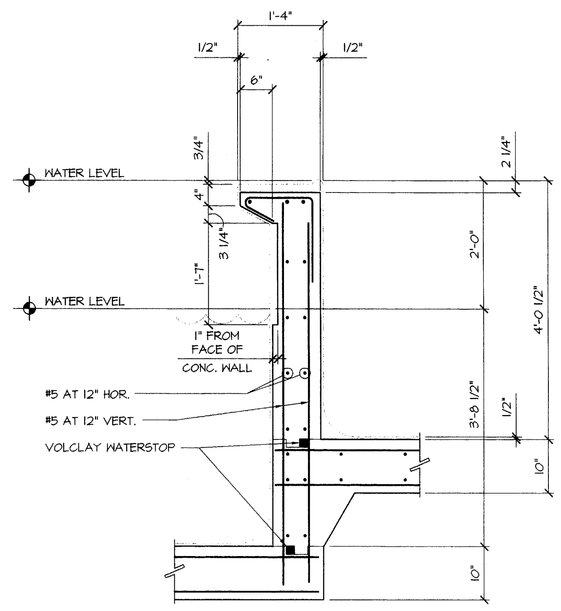

13 SECTION S3.01
3/4"=1'-0"

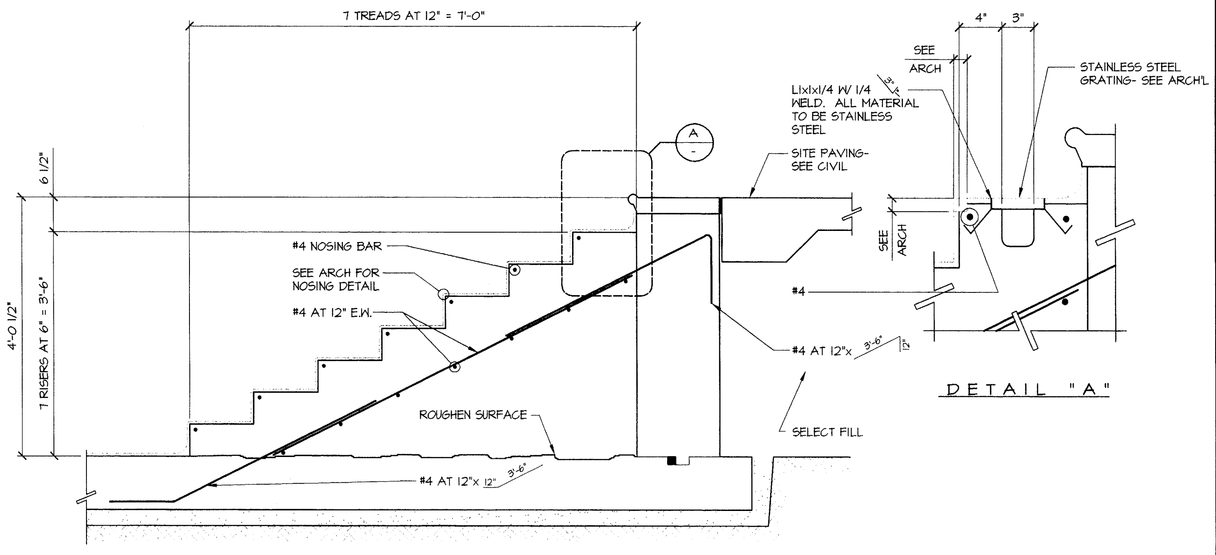

14 SECTION S3.01
3/4"=1'-0"

02-20-02
2000100-00

ISSUE DATE
FEBRUARY 20, 2002

REVISIONS

ADDISON ATHLETIC CLUB EXPANSION AND LEISURE POOL
ADDISON, TEXAS

RON HOBBS ARCHITECTS
614 W. MAIN ST. SUITE #200 GARLAND, TEXAS 75040
(972) 494-0174 FAX (972) 494-0722

Lee & Baldauf Consulting Engineers Inc.
12980 Pandora Drive
Dallas, Texas 75238
214-342-0399 Fax 214-342-2800

STATE OF TEXAS
HARRY C. LEE
64128
REGISTERED PROFESSIONAL ENGINEER
2-20-02

JOB NUMBER
0012

JOB NAME
ADDISON ATHLETIC CLUB EXPANSION & LEISURE POOL

SHEET DESCRIPTION
TYPICAL SECTIONS & DETAILS

SHEET NUMBER
S3.01