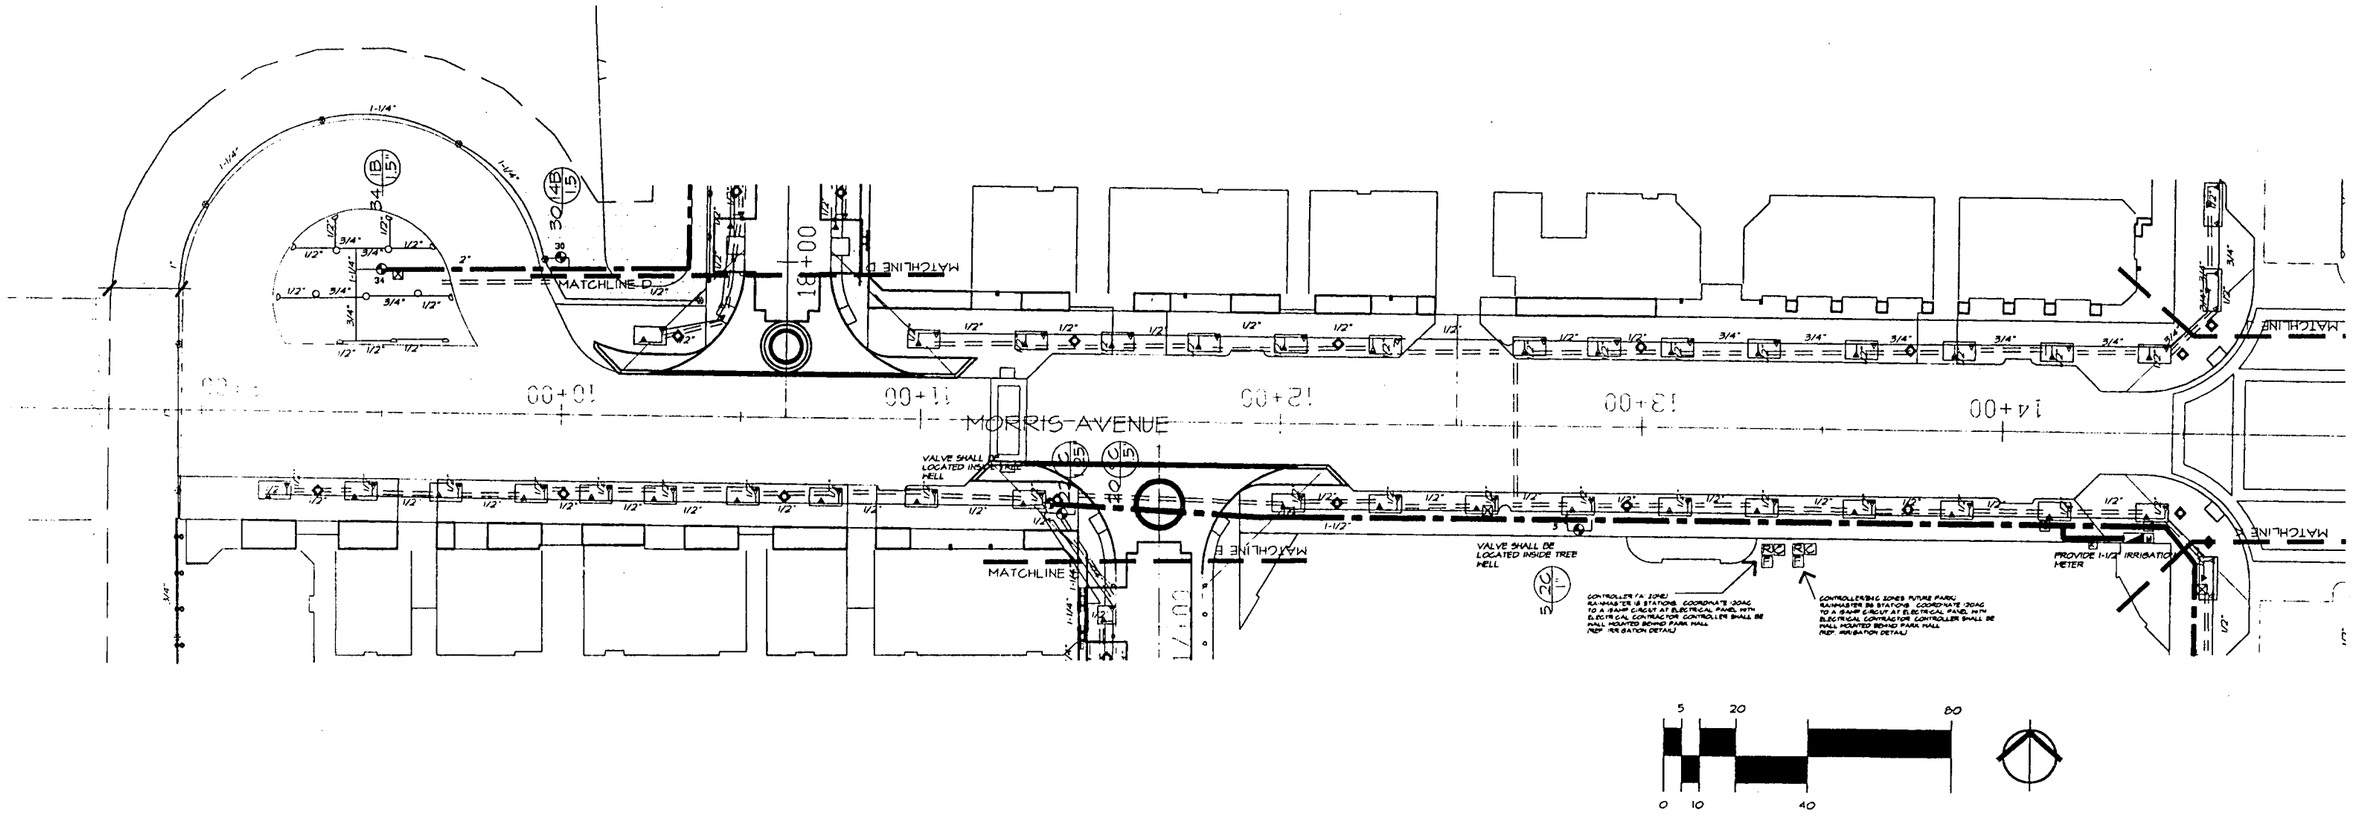

Issued for Construction
March 28, 1996

Revisions:
1-22-96 Addendum #2

Newman, Jackson, Bieberstein, Inc.
Landscape Architecture Urban and Development Planning
12710 Coit Road, Suite 210 Dallas, Texas (214) 233-2033 Fax (214) 233-2022

Irrigation Plan

ADDISON CIRCLE

PHASE I

TOWN OF ADDISON, TEXAS

Hulitt-Zollars, Inc./Engineering/Architecture
Dallas, Fort Worth, Houston, El Paso, Phoenix, Tustin (Ontario), San Clemente

DESIGN	DRAWN	APPR	SCALE	DATE	PROJECT NO.	NO.
		GN	1" = 20'-0"	12-4-95	0030-95	134/137