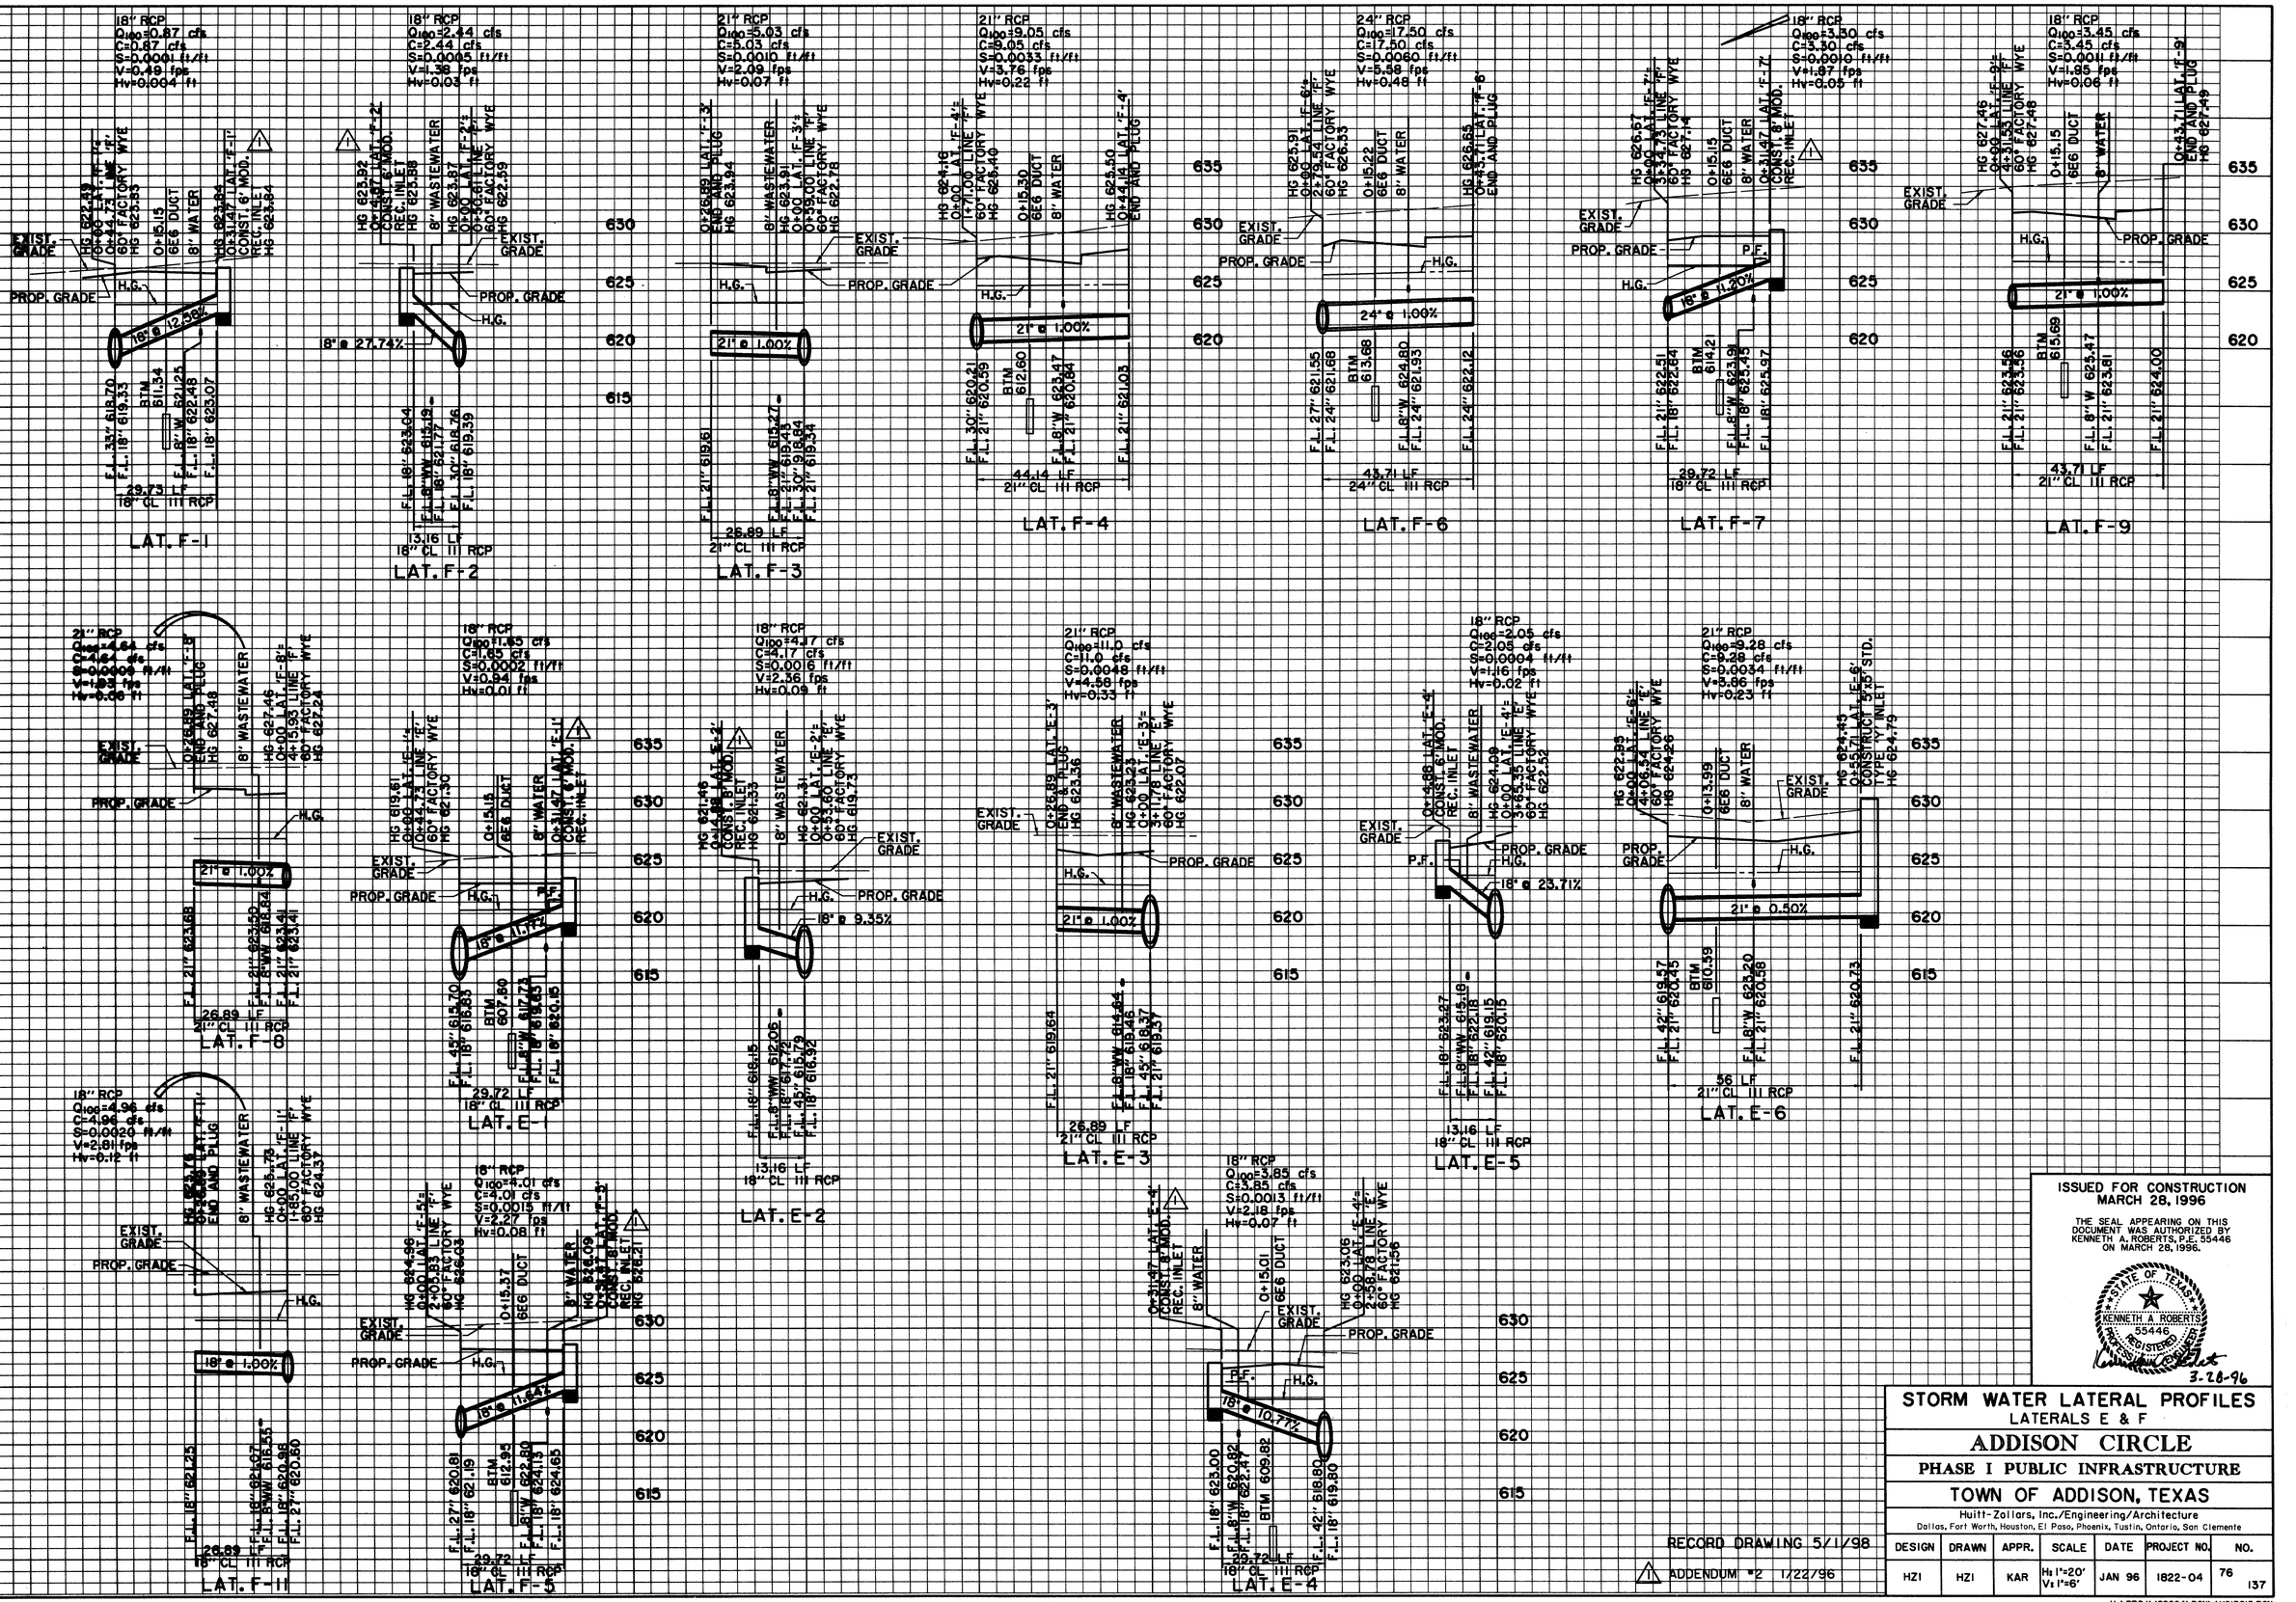

ISSUED FOR CONSTRUCTION
MARCH 28, 1996

THE SEAL APPEARING ON THIS DOCUMENT WAS AUTHORIZED BY KENNETH A. ROBERTS, P.E. 55446 ON MARCH 28, 1996.

STATE OF TEXAS
KENNETH A. ROBERTS
55446
REGISTERED PROFESSIONAL ENGINEER

3-28-96

STORM WATER LATERAL PROFILES
LATERALS E & F

ADDISON CIRCLE
PHASE I PUBLIC INFRASTRUCTURE

TOWN OF ADDISON, TEXAS

Huitt-Zollars, Inc./Engineering/Architecture
Dallas, Fort Worth, Houston, El Paso, Phoenix, Tustin, Ontario, San Clemente

DESIGN	DRAWN	APPR.	SCALE	DATE	PROJECT NO.	NO.
HZI	HZI	KAR	H: 1"=20' V: 1"=6'	JAN 96	1822-04	76 137

H:\PROJ\182204\DGN\AUCIDG13.DGN