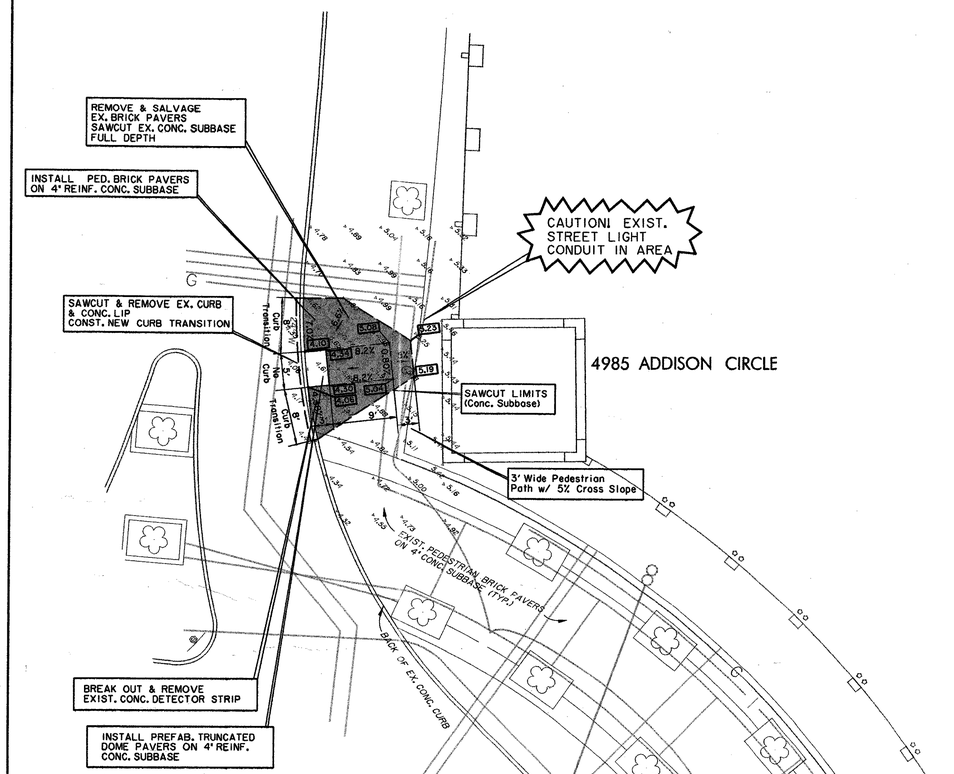

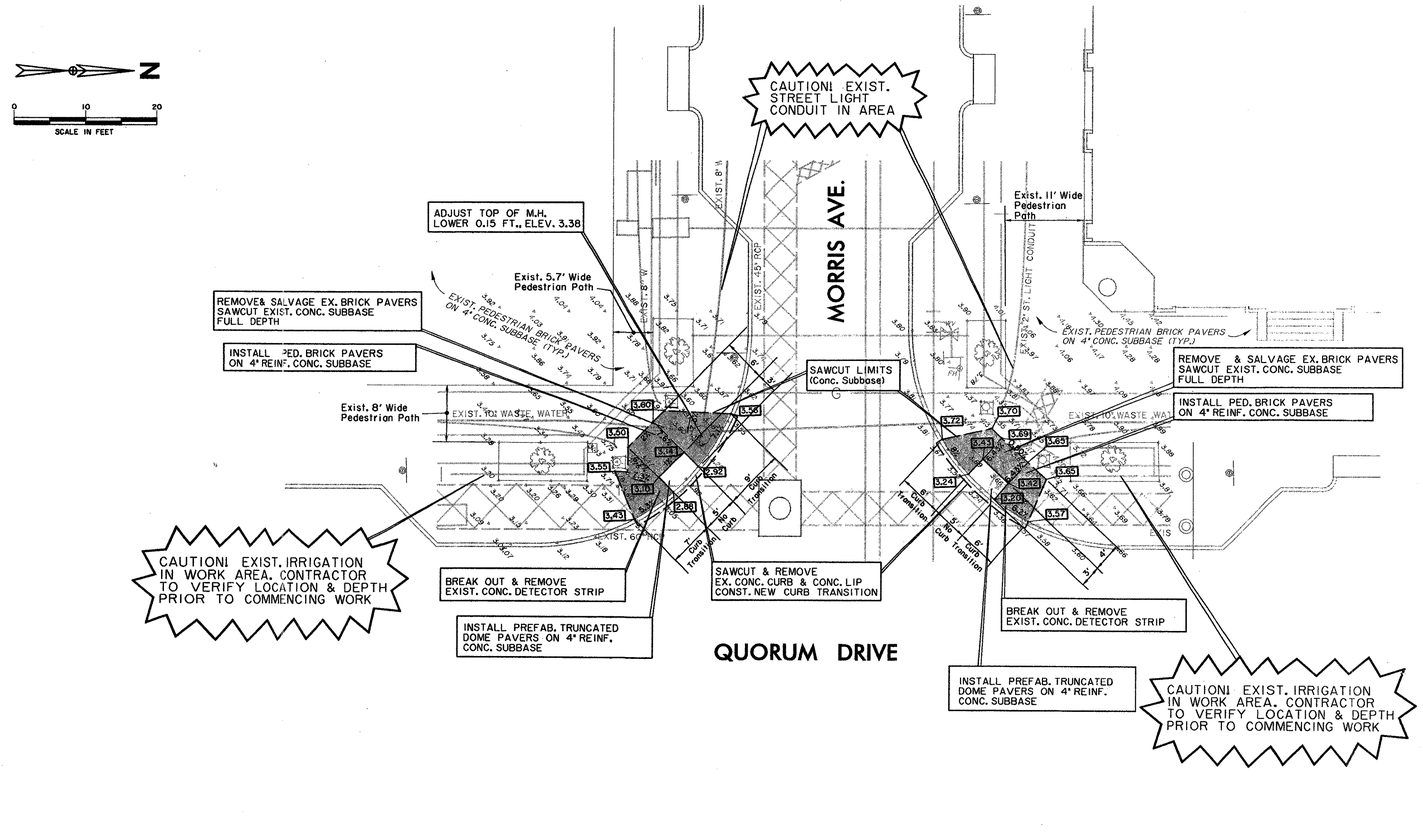

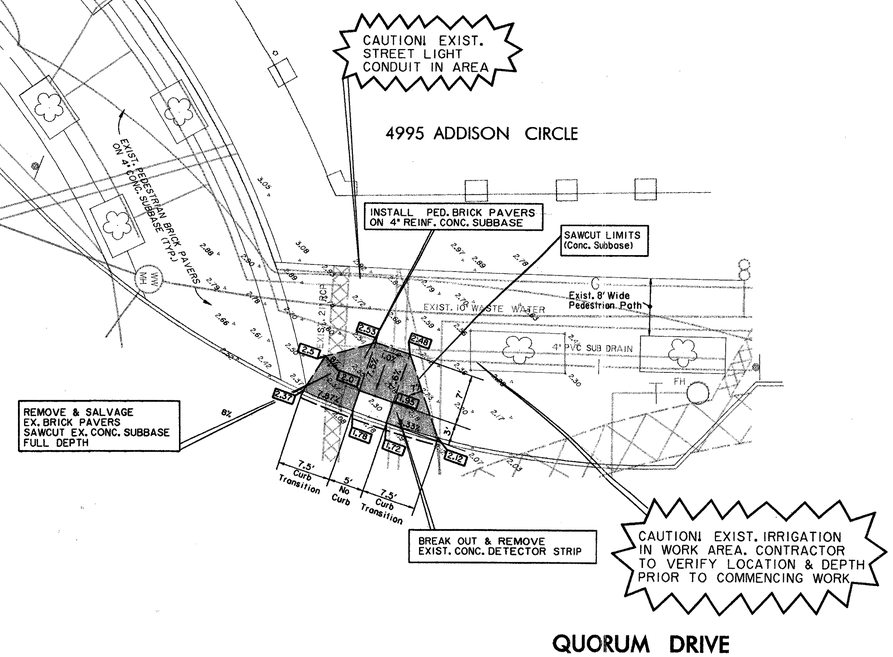

LEGEND

- SAWCUT LINE
- BRICK PAVER REPLACEMENT
- 2.30 EXIST. SPOT ELEVATION
- 2.30 PROPOSED SPOT ELEVATION
- 8.0% PROPOSED SLOPE

BENCH MARKS:

- "CUT TOP EAST END OF CURB INLET N. SIDE MORRIS AVE. AND 150 FT. EAST OF QUORUM DRIVE
  ELEV. 616.39
- "CUT S.W. CORNER CURB INLET WEST SIDE OF SPECTRUM 30 FT. NORTH OF MORRIS AVENUE
  ELEV. 611.84

DATE	DESCRIPTION	REF NO.

STATE OF TEXAS
DAVID E. MEYERS
81512
REGISTERED PROFESSIONAL ENGINEER
12/22/03

RAMP MODIFICATIONS

MORRIS AVE. at QUORUM DR. / ADDISON CIRCLE

ADDISON CIRCLE PHASE I

TOWN OF ADDISON, TEXAS

Huitt - Zollars, Inc.
3131 Mckinney Ave., Suite 600, Dallas, TX 75204
Phone (214) 871-3311/Fax (214) 871-0757

DESIGN	DRAWN	APPR.	SCALE	DATE	PROJECT NO.	NO.
HZI	HZI		1"=10'	DEC. 19 2003	01-3363-01	3

i:\proj\01336302\dgn\3363RAMP01.DGN