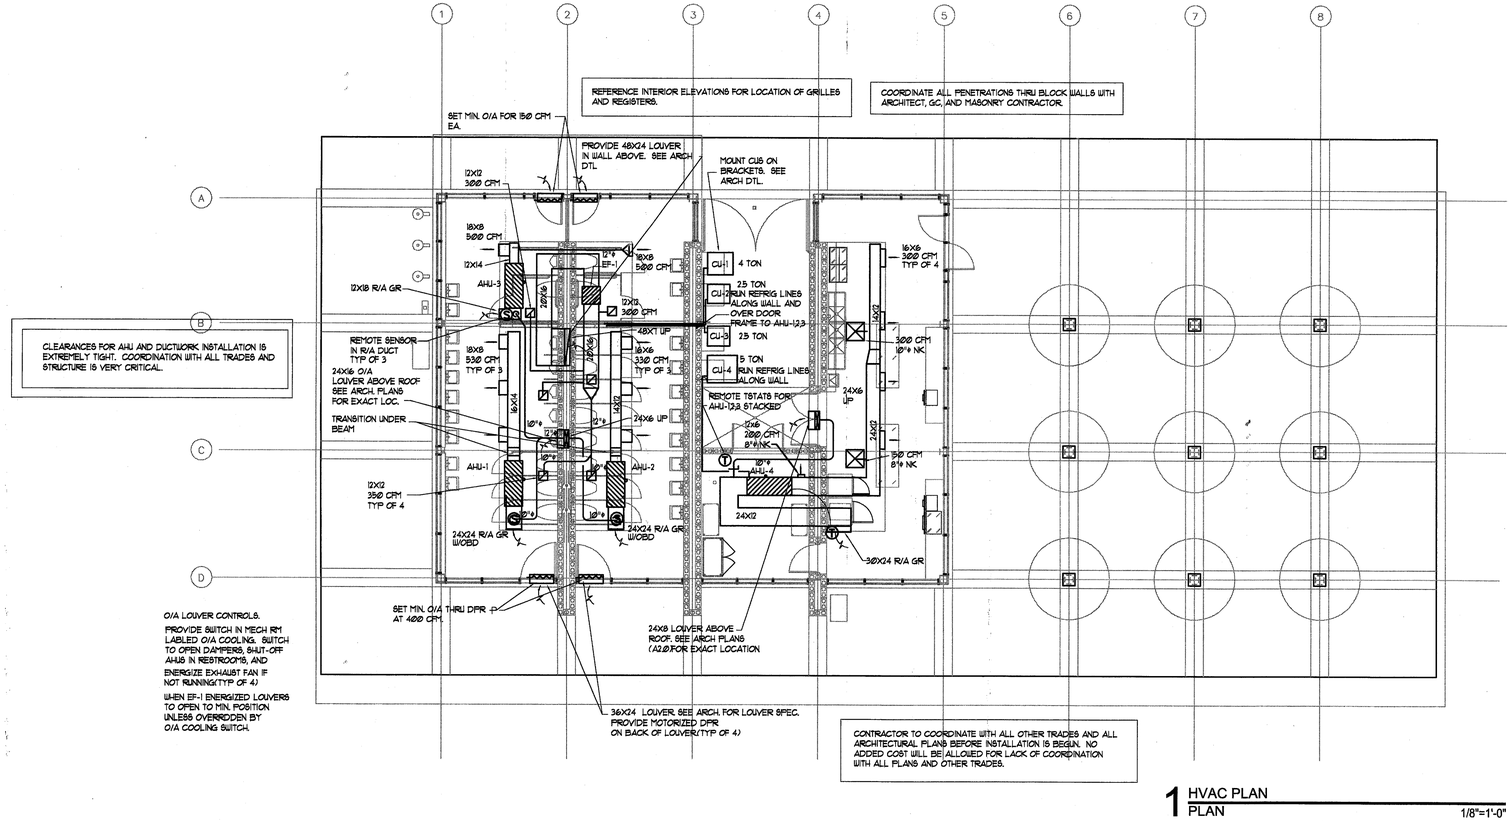

1 HVAC PLAN
PLAN
1/8"=1'-0"

cunningham architects
918 Dragon Street, Dallas, Texas 75207
v 214.915.0900
f 214.915.0901

MYRDIN CONSULTING SERVICES
918 Dragon Street, Dallas, Texas 75207
M/E 214.915.0905 mep@myrdin.com
fax 214.915.0901 MEP 214.915.0929
M E P
MEP SYSTEMS DESIGN AND ENGINEERING, INC.

THESE DRAWINGS AND SPECIFICATIONS ARE THE PROPERTY OF THE ARCHITECT AND ARE NOT TO BE USED IN WHOLE OR IN PART FOR ANY OTHER PROJECT WITHOUT THE WRITTEN PERMISSION OF THE ARCHITECT

Addison Arts and Events Pavilion

Addison, Texas

issue	date
DD	08/26/02
50% CD	10/31/02
95% CD	01/23/03

M1.0
HVAC PLAN