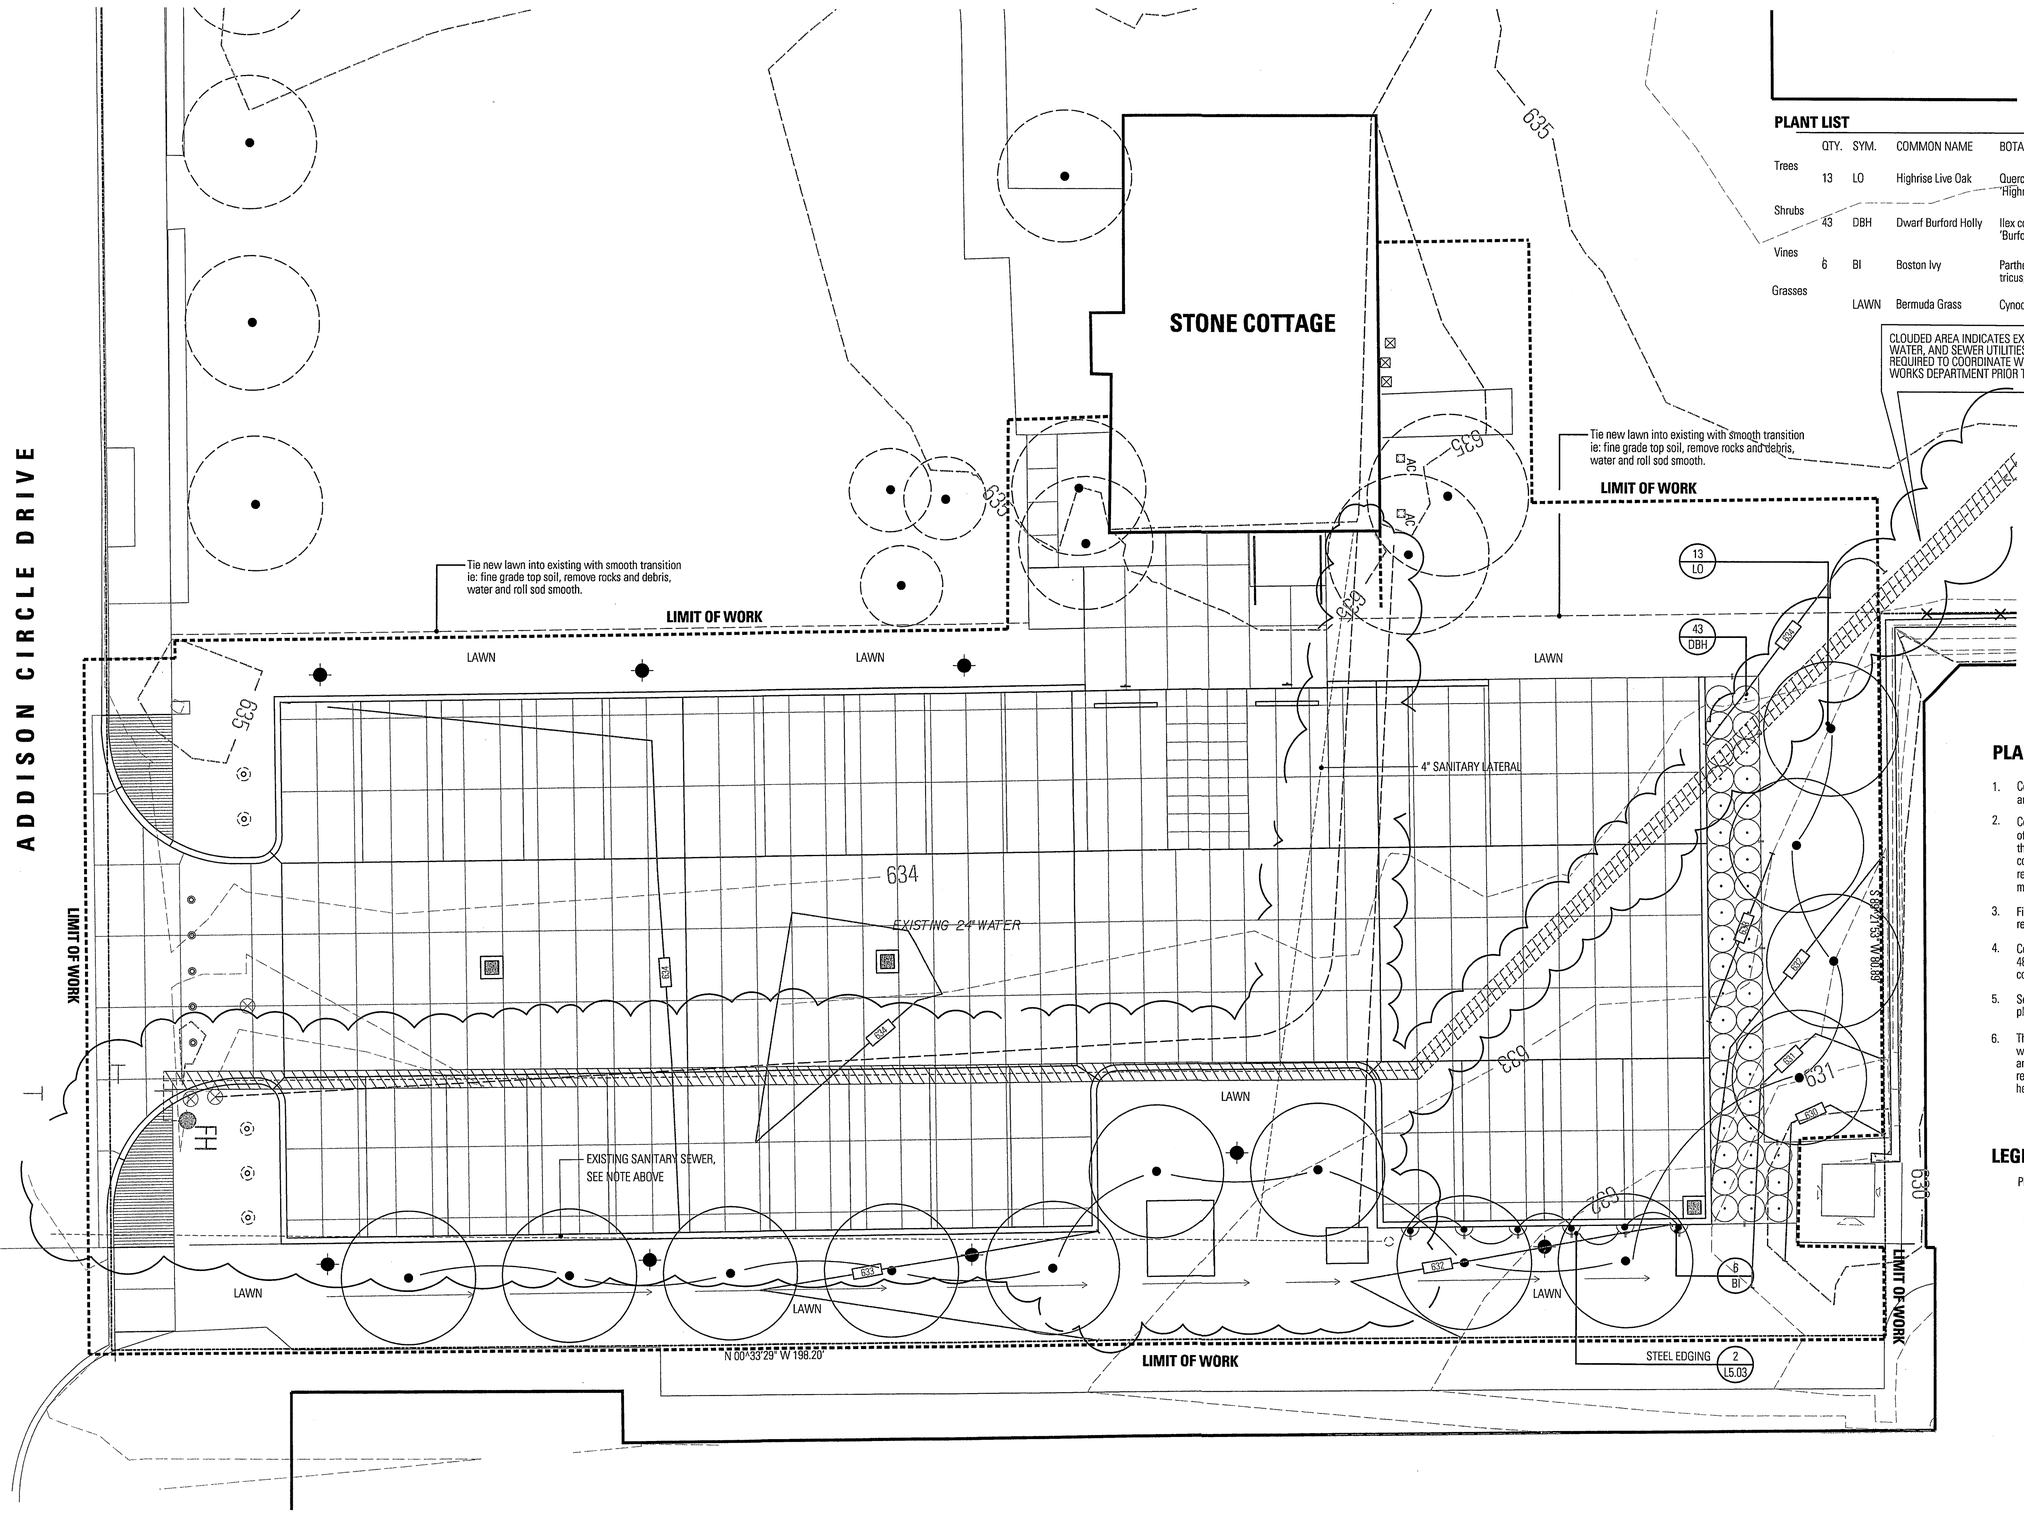

PLANT LIST

	QTY.	SYM.	COMMON NAME	BOTANICAL NAME	SIZE & REMARKS
Trees	13	LO	Highrise Live Oak	Quercus virginiana 'Highrise'	3.5" to 4" cal., B&B root pruned Source: Select Trees, (706) 769-9879
Shrubs	43	DBH	Dwarf Burford Holly	Ilex cornuta 'Burfordii Nana'	15 gal., 36" ht. x 24" spd., Full and dense
Vines	6	BI	Boston Ivy	Parthenocissus tricuspidata	5 gal., staked and full to the bottom
Grasses		LAWN	Bermuda Grass	Cynodon dactylon	Solid Sod

PLANTING NOTES:

1. Contractor is to contact appropriate authorities and locate all utilities prior to construction.
2. Contractor shall notify the Landscape Architect of any discrepancies that may arise during the construction period. Failure to make such conflicts known to the Landscape Architect will result in the contractors liability to relocate materials as directed.
3. Final location of plant material is subject for review and approval by Landscape Architect.
4. Contractor shall notify Landscape Architect 48 hours in advance of commencing work to coordinate project inspection schedule.
5. See details and specifications for staking methods, plant pit dimensions and backfill requirements.
6. The contractor is responsible for regular weeding, mowing, irrigation, fertilizing, pruning and other maintenance of all plantings. The required landscaping must be maintained in a healthy condition at all times.

LEGEND:

PLANT KEY

4 — QUANTITY
RO — PLANT SYMBOL

PROPOSED TREES

EXISTING TREES TO REMAIN

LIGHT FIXTURE, RE: #7, L5.01

SCALE: 1/8"= 1'-0'

0 4 8 16

Stone Cottage Parking Lot Project

Town of Addison

TalleyAssociates
Landscape Architecture
Planning
Urban Design

1925 San Jacinto, Suite 400
Dallas, Texas 75201
Tel. 214-871-7930
Fax. 214-871-7995

ZINSER / GROSSMAN STRUCTURAL LLC
Structural Engineering

1701 N. Market St. Suite #310
Dallas, Texas 75202
Tel. 469-227-3993
Fax. 848-227-3981

MEP SYSTEMS DESIGN AND ENGINEERING, INC.

918 Dragon Street
Dallas, Texas 75207
Tel. 214-915-0929
Fax. 214-915-0318

JAMES POLE LANDSCAPE IRRIGATION SPECIALIST
Landscape Irrigation Consulting, Design, Specifications

2615 Woodhaven
Denton, Texas 76201
Tel. 940-243-2364

STATE OF TEXAS
COY B. TALLEY
1609
9-22-04

Project No.	4030
Drawn By:	CJ/ JP
Checked By:	KB/ CT
Date:	SEPTEMBER 22, 2004
Revisions:	

Sheet Title:

L3.01

Sheet No.:

PLANTING PLAN