LEGEND

- TORO #570P 4" POP UP SPRAY HEAD WITH FB-25-PC BUBBLER NOZZLE
- TORO #570P 4" POP UP SPRAY HEAD WITH FB-50-PC BUBBLER NOZZLE
- RAINBIRD #1804 4" POP UP SPRAY HEAD WITH MPR NOZZLE AS NOTED BELOW.
- RAINBIRD #1812 12" POP UP SPRAY HEAD WITH MPR NOZZLE AS NOTED BELOW.
- WEATHER*MATIC 11000CR SERIES ELECTRIC REMOTE CONTROL VALVE WITH SAME SIZE SPREARS THREADED PVC BALL VALVE
- BUCKNER V075 3/4" QUICK COUPLING VALVE WITH 3/4" SPEARS THREADED PVC BALL VALVE
- WATTS 007 SERIES DOUBLE CHECK ASSEMBLY INSTALLED PER CITY CODE.
- SPEARS THREADED PVC BALL VALVE, MAINLINE SIZE
- HERSEY MVR 1 1/2" WATER METER WITH 2" TAP AND SERVICE LINE
- WEATHER*MATIC 11000CR MASTER VALVE WITH DATA INDUSTRIAL FS220P FLOW METER.
- RAINMASTER EVOLUTION DX-2 CONTROLLER #DX24-SPED WITH MINI-CLICK FREEZE SENSOR
- SCH. 40 PVC MAINLINE PIPE
- CLASS 200 (EXCEPT 1/2 INCH #315) PVC LATERAL PIPE
- 4" CLASS 200 SLEEVE PIPES

L.I.C. SHALL SELECT MPR SERIES SPRAY NOZZLES FOR "HEAD-TO-HEAD" COVERAGE, ADJUSTED FOR MINIMUM OVERSPRAY ONTO WALLS AND WALKS. NO OVERSPRAY INTO STREETS IS PERMITTED.

CONTROLLER STATION — VALVE SIZE — FLOW IN G.P.M.

L.I.C SHALL REFER TO THE TOWN OF ADDISON IRRIGATION SPECIFICATIONS, REVISED 04 / 22 / 04 FOR ALL INSTALLATION REQUIREMENTS.

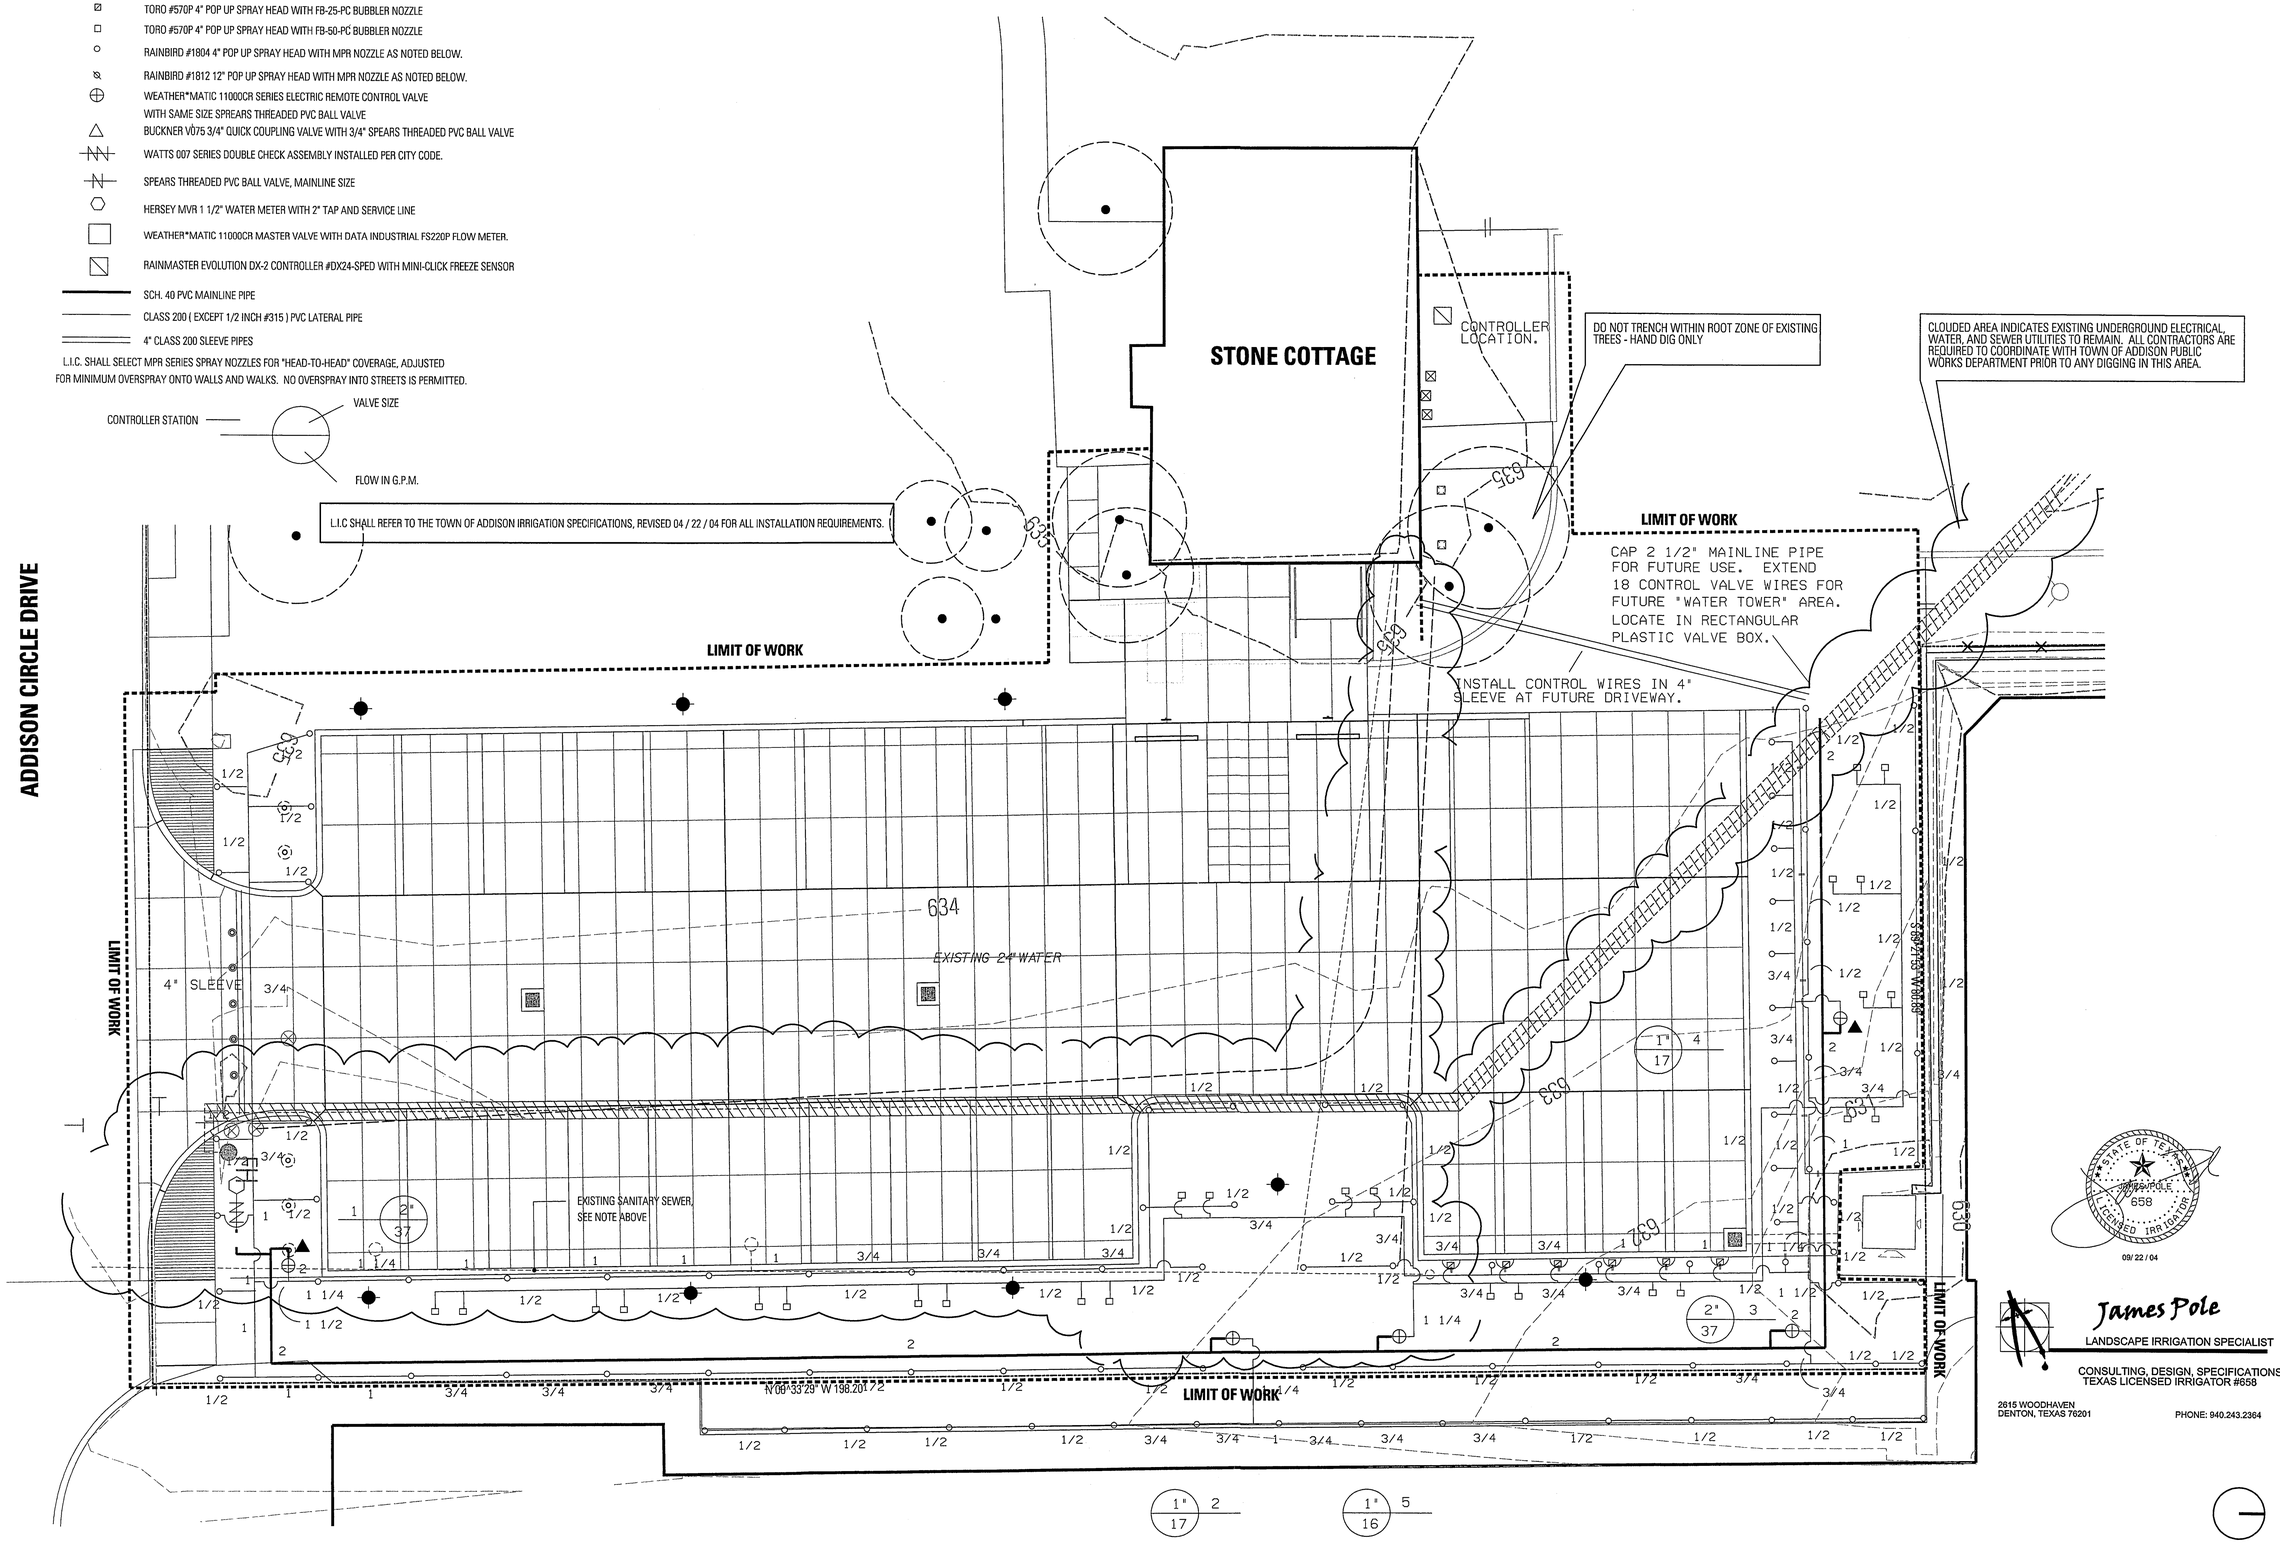

STATE OF TEXAS
JAMES POLE
658
LICENSED IRRIGATOR
09/ 22 / 04

James Pole
LANDSCAPE IRRIGATION SPECIALIST
CONSULTING, DESIGN, SPECIFICATIONS
TEXAS LICENSED IRRIGATOR #658

2615 WOODHAVEN
DENTON, TEXAS 76201
PHONE: 940.243.2364

SCALE: 1/8" = 1'-0'
0 4 8 16

Stone Cottage Parking Lot Project

Town of Addison

TalleyAssociates
Landscape Architecture
Planning
Urban Design

1925 San Jacinto, Suite 400
Dallas, Texas 75201
Tel. 214-871-7900
Fax. 214-871-7985

ZINSER / GROSSMAN STRUCTURAL LLC
Structural Engineering

1701 N. Market St. Suite #310
Dallas, Texas 75202
Tel. 469-227-3993
Fax. 649-227-3981

MEP SYSTEMS DESIGN AND ENGINEERING, INC.

918 Dragon Street
Dallas, Texas 75207
Tel. 214-915-0929
Fax. 214-915-0918

JAMES POLE LANDSCAPE IRRIGATION SPECIALIST
Landscape Irrigation Consulting, Design, Specifications

2615 Woodhaven
Denton, Texas 76201
Tel. 940-243-2364

Project No.	4030
Drawn By:	CJ/ JP
Checked By:	KB/ CT
Date:	SEPTEMBER 22, 2004
Revisions:	

Sheet Title:

L4.01

Sheet No.:

IRRIGATION PLAN