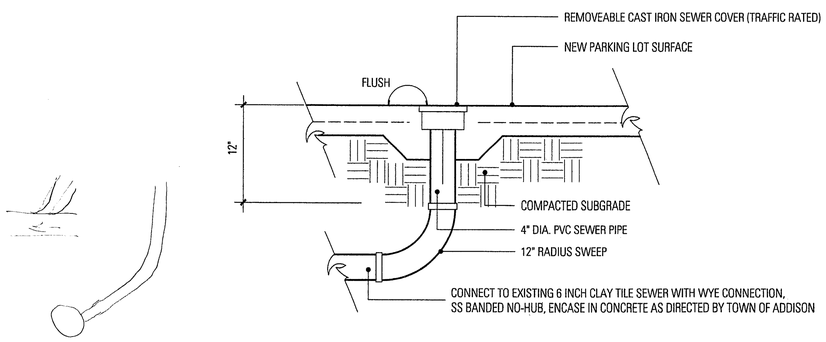

8 SANITARY SEWER CONNECTION

SCALE: 1"=1'-0"

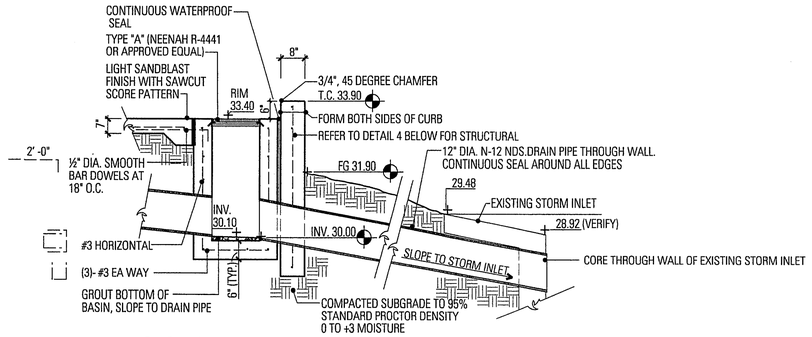

5 SECTION

SCALE:½"=1'-0"

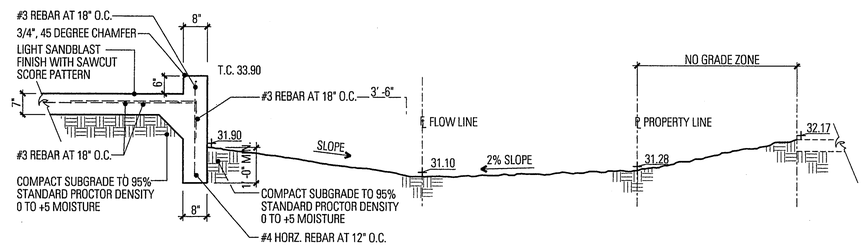

4 SECTION

SCALE:½"=1'-0"

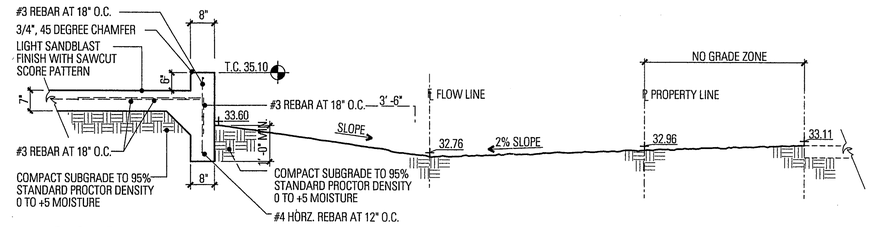

3 SECTION

SCALE:½"=1'-0"

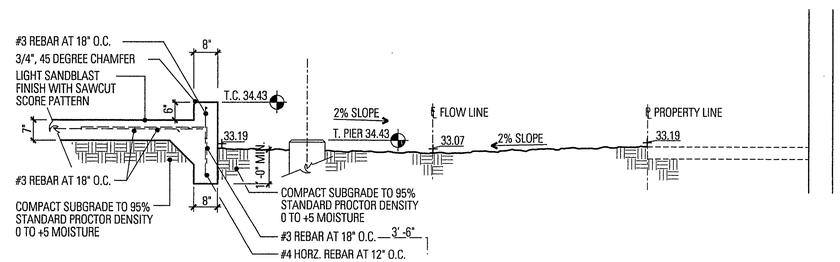

2 SECTION

SCALE:½"=1'-0"

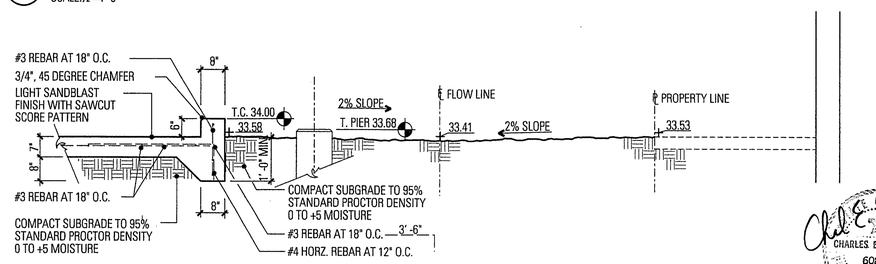

1 SECTION

SCALE:½"=1'-0"

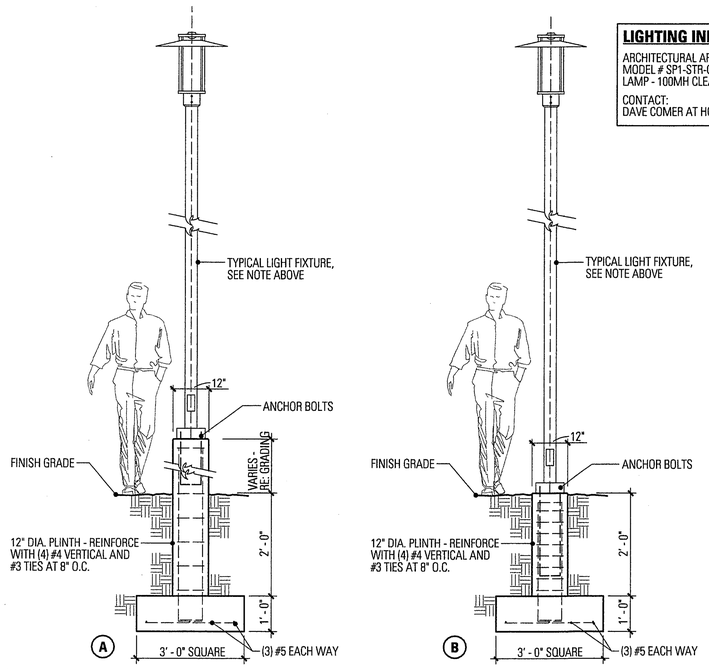

LIGHTING INFORMATION:

ARCHITECTURAL AREA LIGHTING
MODEL # SP1-STR-GR3-100MH-BLK-PR4-4R14-125-GFI-BLK.
LAMP - 100MH CLEAR E-17

CONTACT:
DAVE COMER AT HOSSLEY LIGHTING ASSOCIATES, (214) 413-7000

NOTE:
HAND EXCAVATE ONLY

7 LIGHT POLE

SCALE:½"=1'-0"

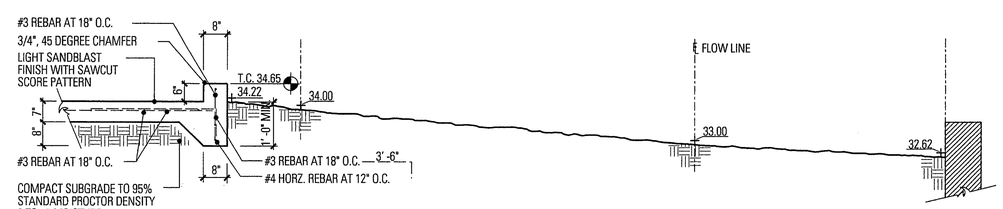

6 SECTION

SCALE:½"=1'-0"

Stone Cottage Parking Lot Project

Town of Addison

TalleyAssociates
Landscape Architecture
Planning
Urban Design

1925 San Jacinto, Suite 400
Dallas, Texas 75201
Tel. 214-871-7300
Fax. 214-871-7305

ZINSER / GROSSMAN STRUCTURAL LLC
Structural Engineering

1701 N. Market St. Suite #310
Dallas, Texas 75202
Tel. 469-227-2993
Fax. 949-227-3981

MEP SYSTEMS DESIGN AND ENGINEERING, INC.

918 Dragon Street
Dallas, Texas 75207
Tel. 214-915-0929
Fax. 214-915-0918

JAMES POLE LANDSCAPE IRRIGATION SPECIALIST
Landscape Irrigation Consulting, Design, Specifications

2615 Woodhaven
Denton, Texas 76201
Tel. 940-243-2364

Project No.	4030
Drawn By:	CJ/ JP
Checked By:	KB/ CT
Date:	SEPTEMBER 22, 2004
Revisions:	

Sheet Title:

L5.01

Sheet No.:

DETAILS