482-5

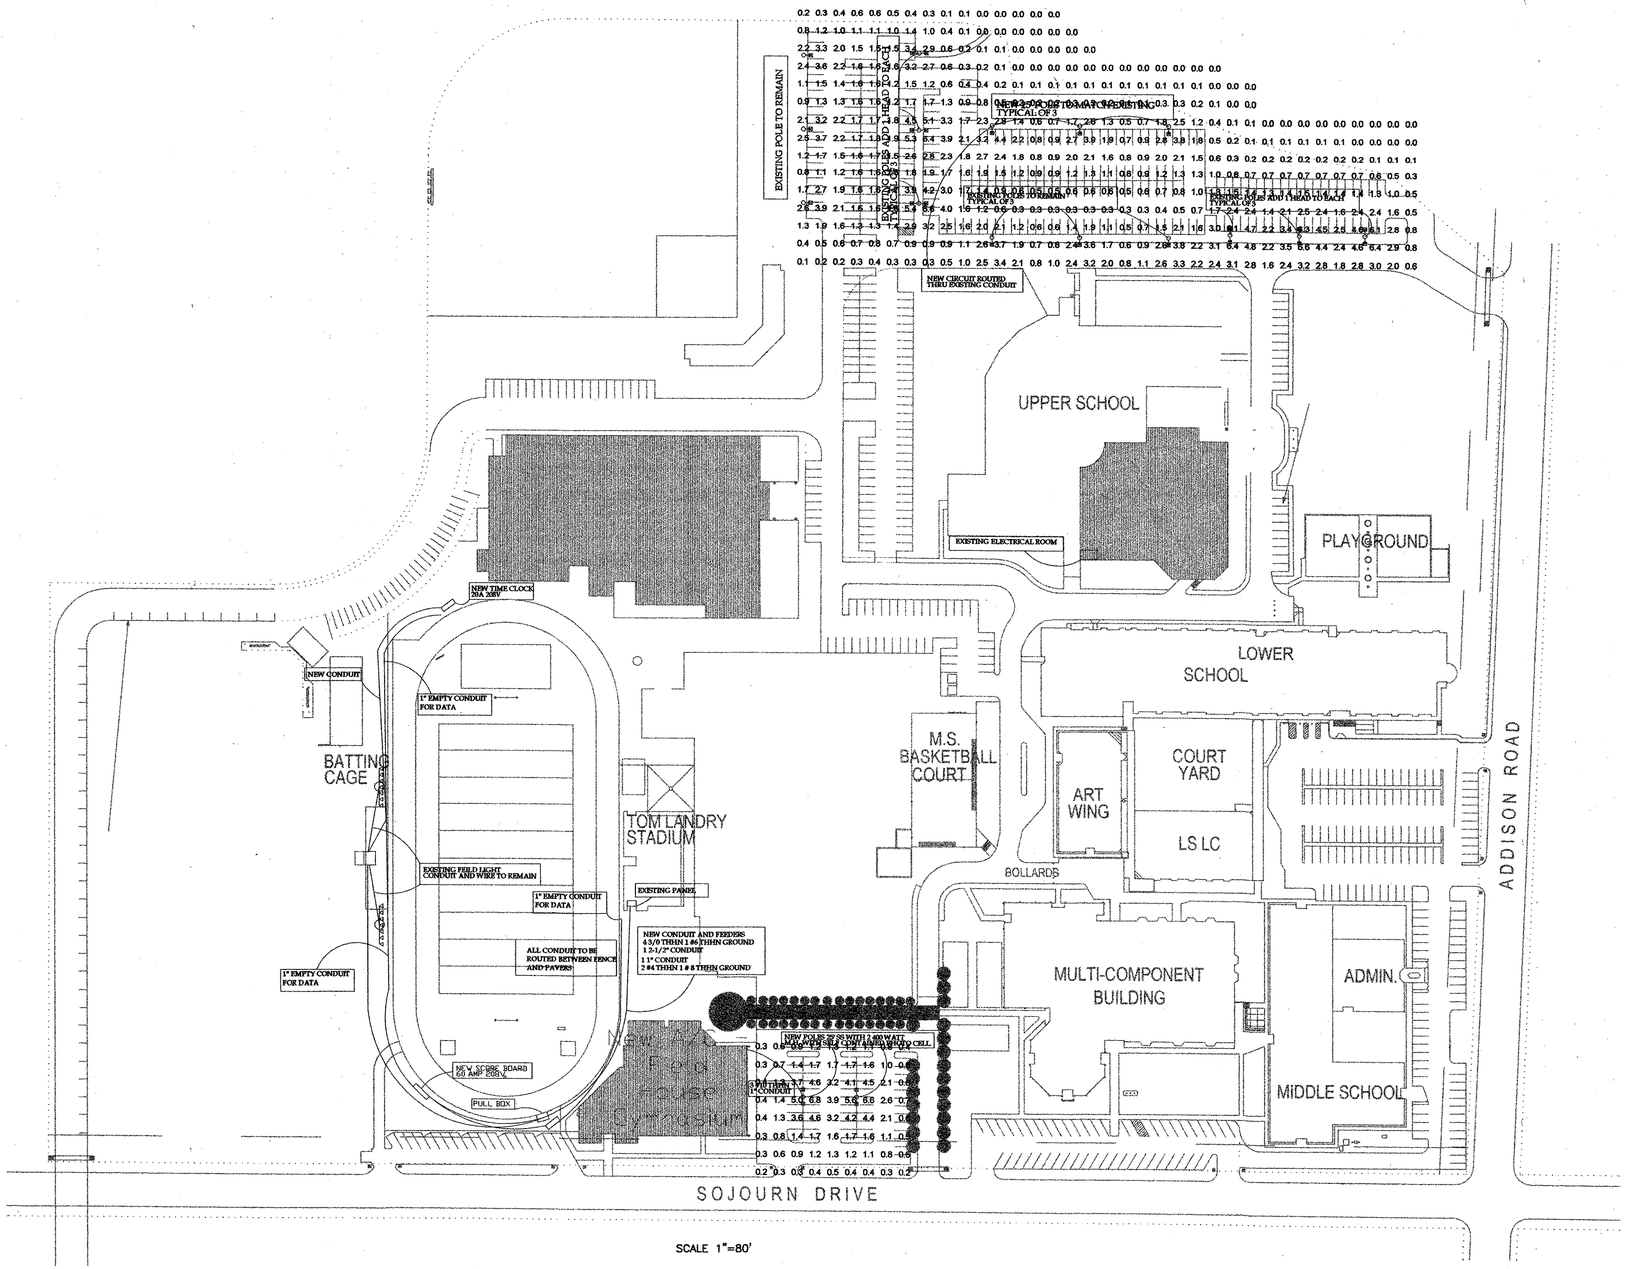

SCALE 1"=80'

REVISION	DESCRIPTION	DATE

General Contractor:
RAYMOND CONSTRUCTION
PHONE # 972-980-4404

Architect:
NAME
PHONE #

Engineer:
NAME
PHONE #

SCOTT-DEL ELECTRIC

T.C.A.
1700 ADDISON RD.
ADDISON, TX

Date: MONTH/DAY/YEAR

Drawn By: JSF

Checked By:

Job Number: 12966

Sheet Number: E-1

STATE OF TEXAS
6-11-03
BHUPENDRA V. PATEL
47309
LICENSED PROFESSIONAL ENGINEER