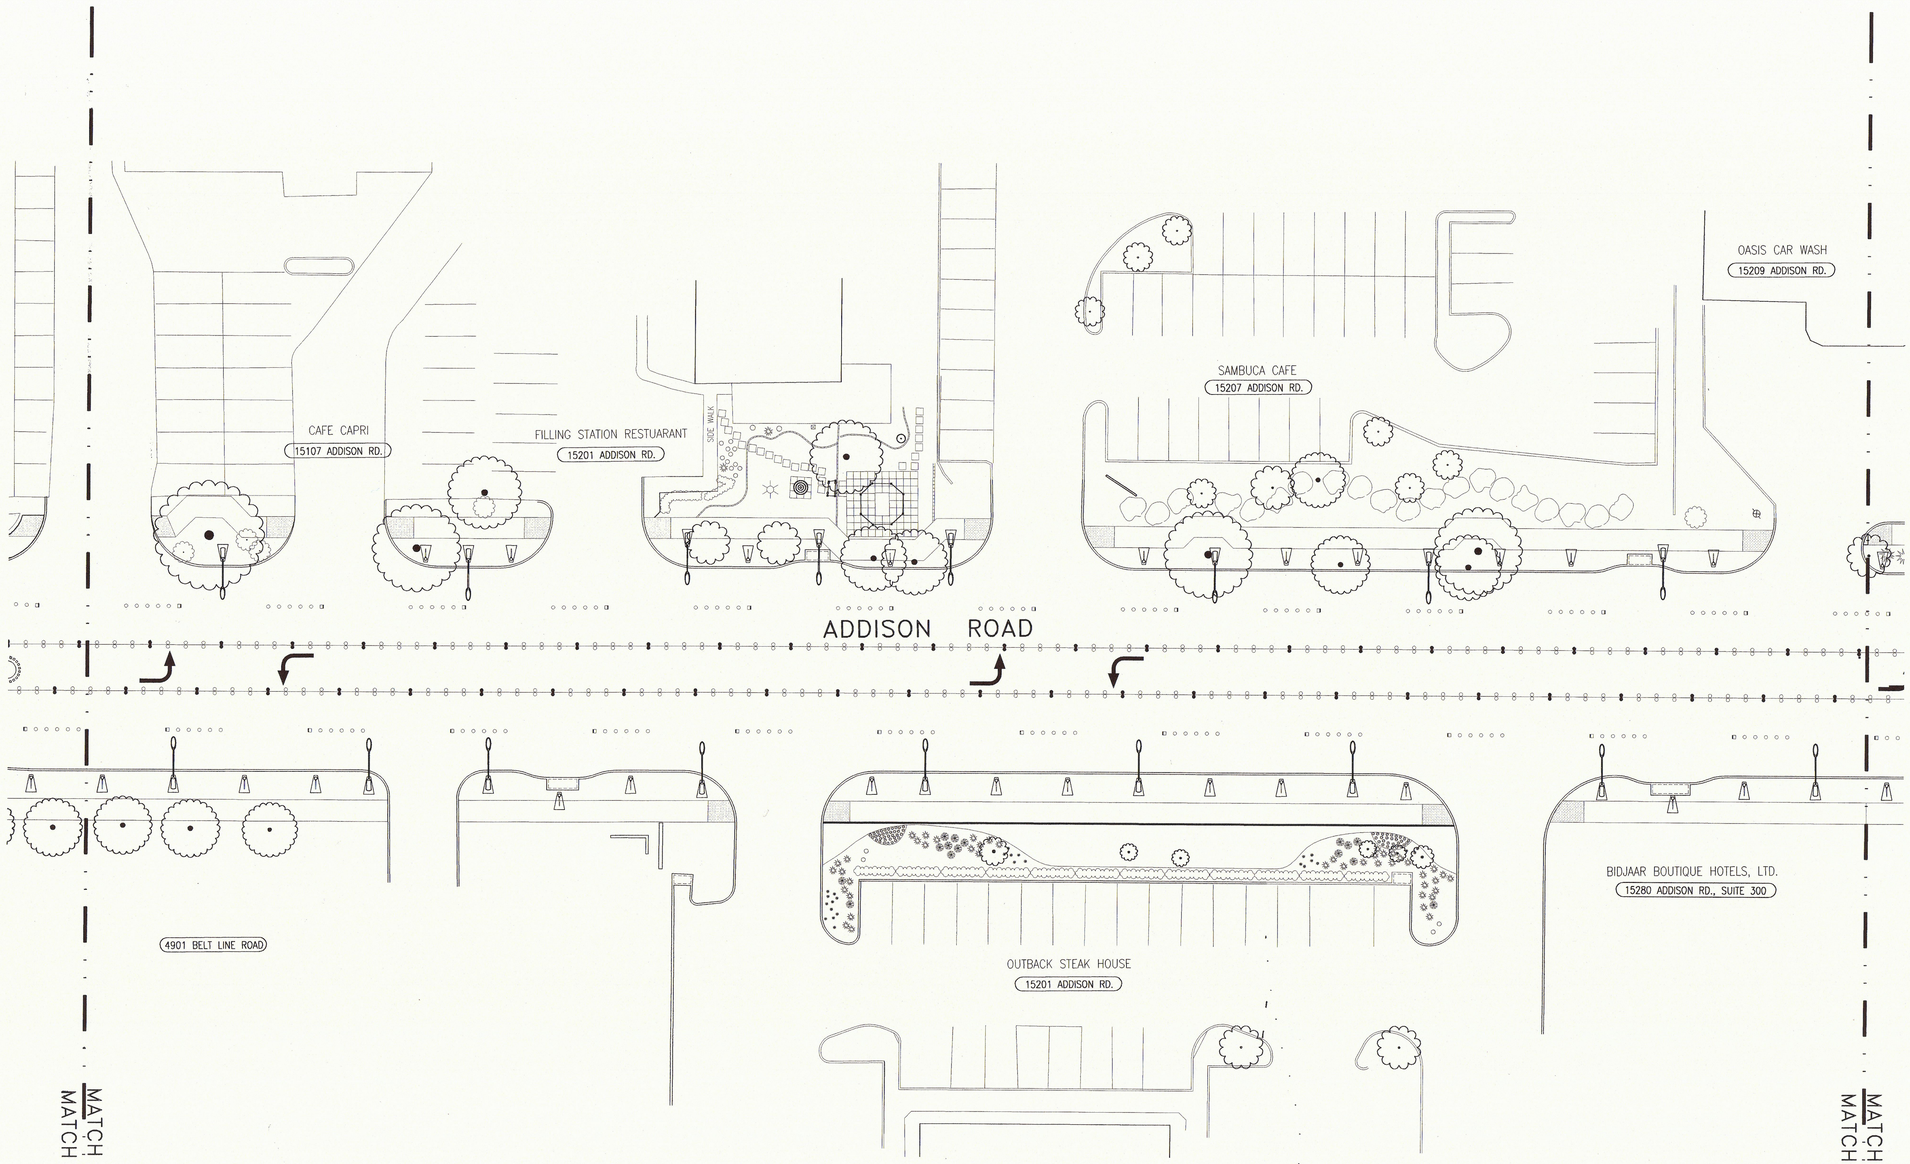

ENLARGED PLAN - PART 2

SCALE: 1" = 20'-0"

01

Addison!®

Gensler

5430 LBJ Freeway
Suite 400
Dallas TX 75240
Telephone 214.273.1500
Facsimile 214.273.1505

Issue	Date & Issue Description	By	Check

Seal/Signature

PRELIMINARY

Project Name
TOWN OF ADDISON
LIGHTING MASTER PLAN

Project Number
00.9627.000

CAD File Name

Description
LIGHTING PLAN
PART TWO

Scale
0 10 20 40

North

A2.02

©2003 Gensler