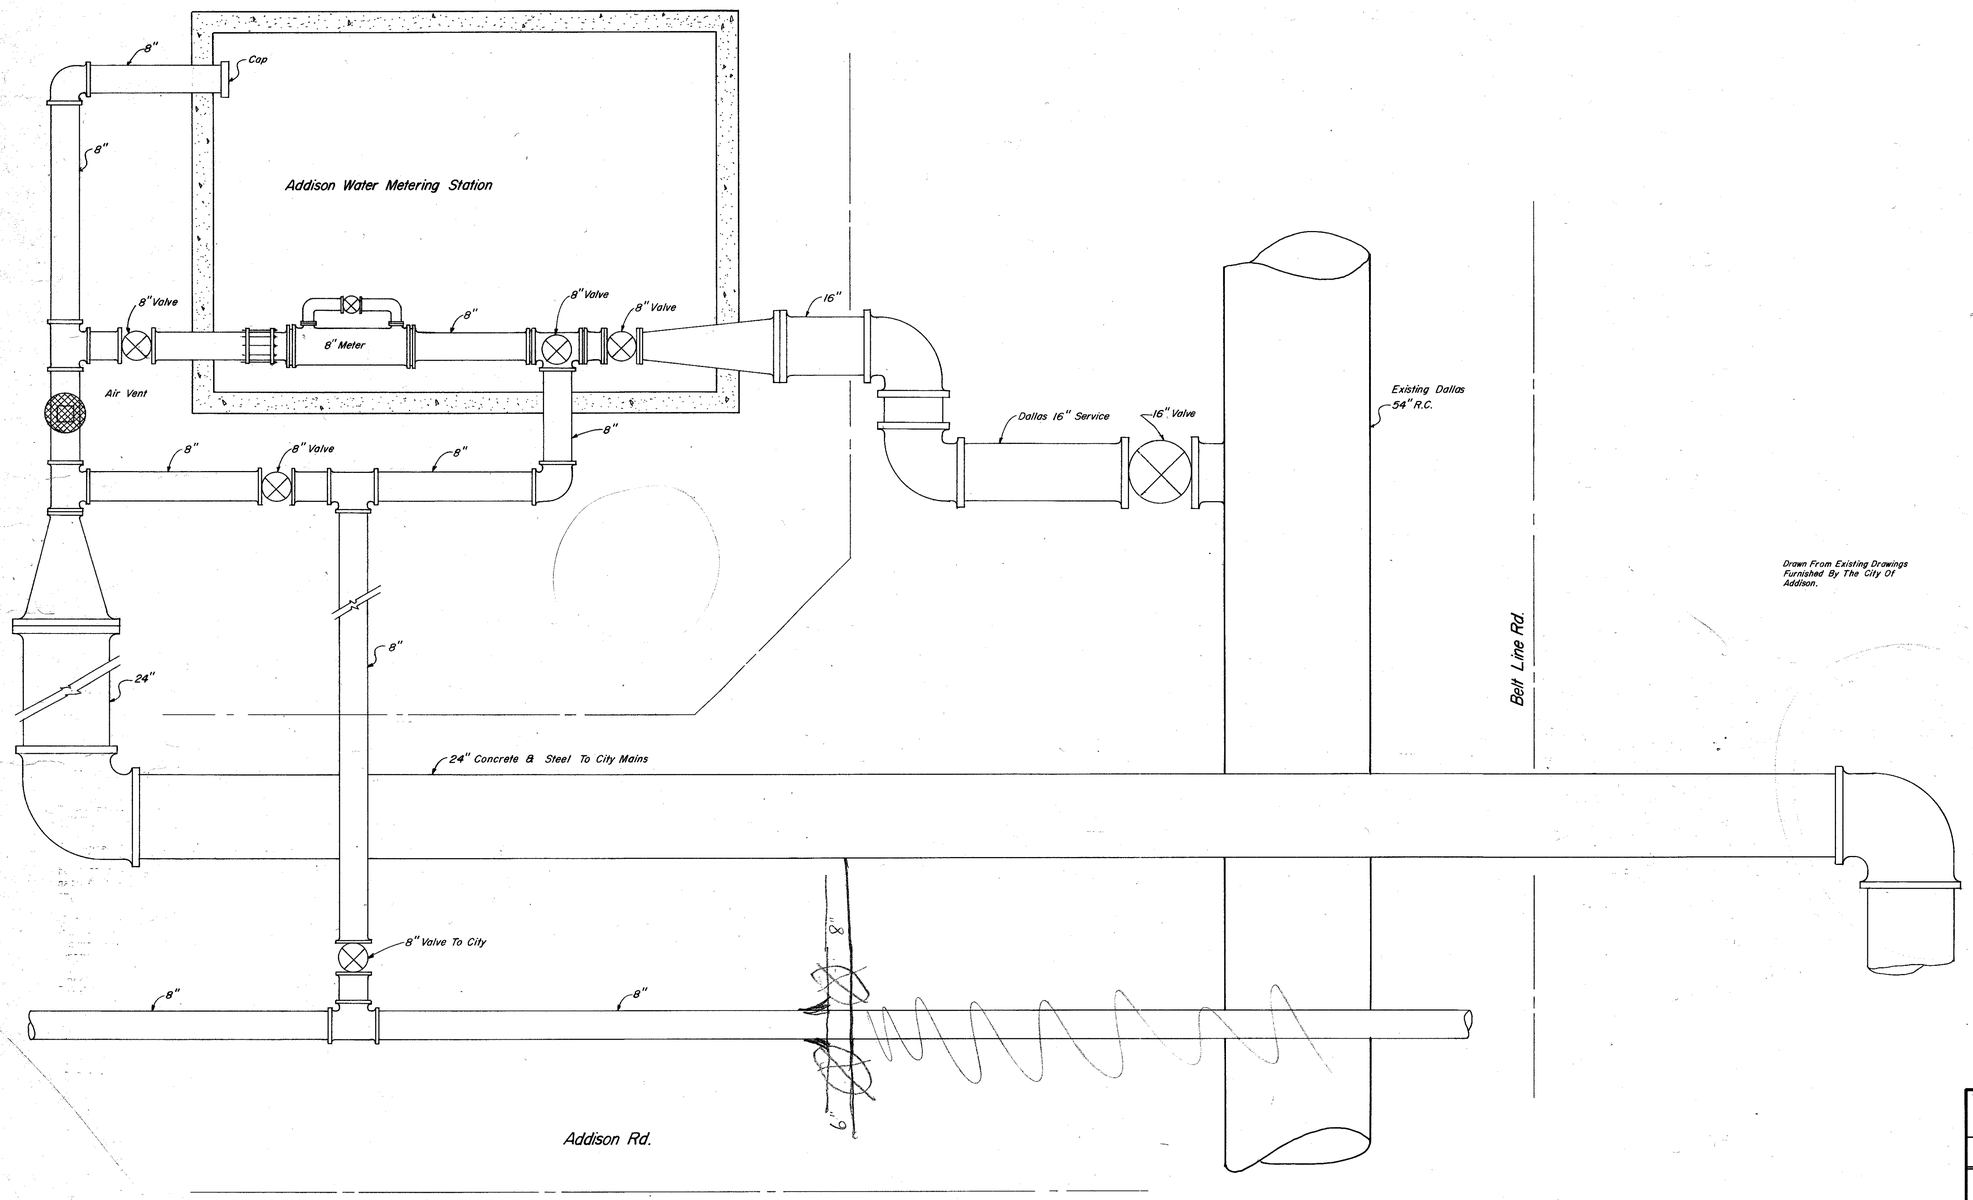

CITY OF ADDISON
DALLAS COUNTY, TEXAS

WATER IMPROVEMENTS

VALVE OUTLAY
ADDISON WATER METERING STATION

GINN INC.
CONSULTING ENGINEERS DALLAS, TEXAS

DESIGNED BY: +	SCALE: NONE
DRAWN BY: S.M.M.	DATE: 8/8/79