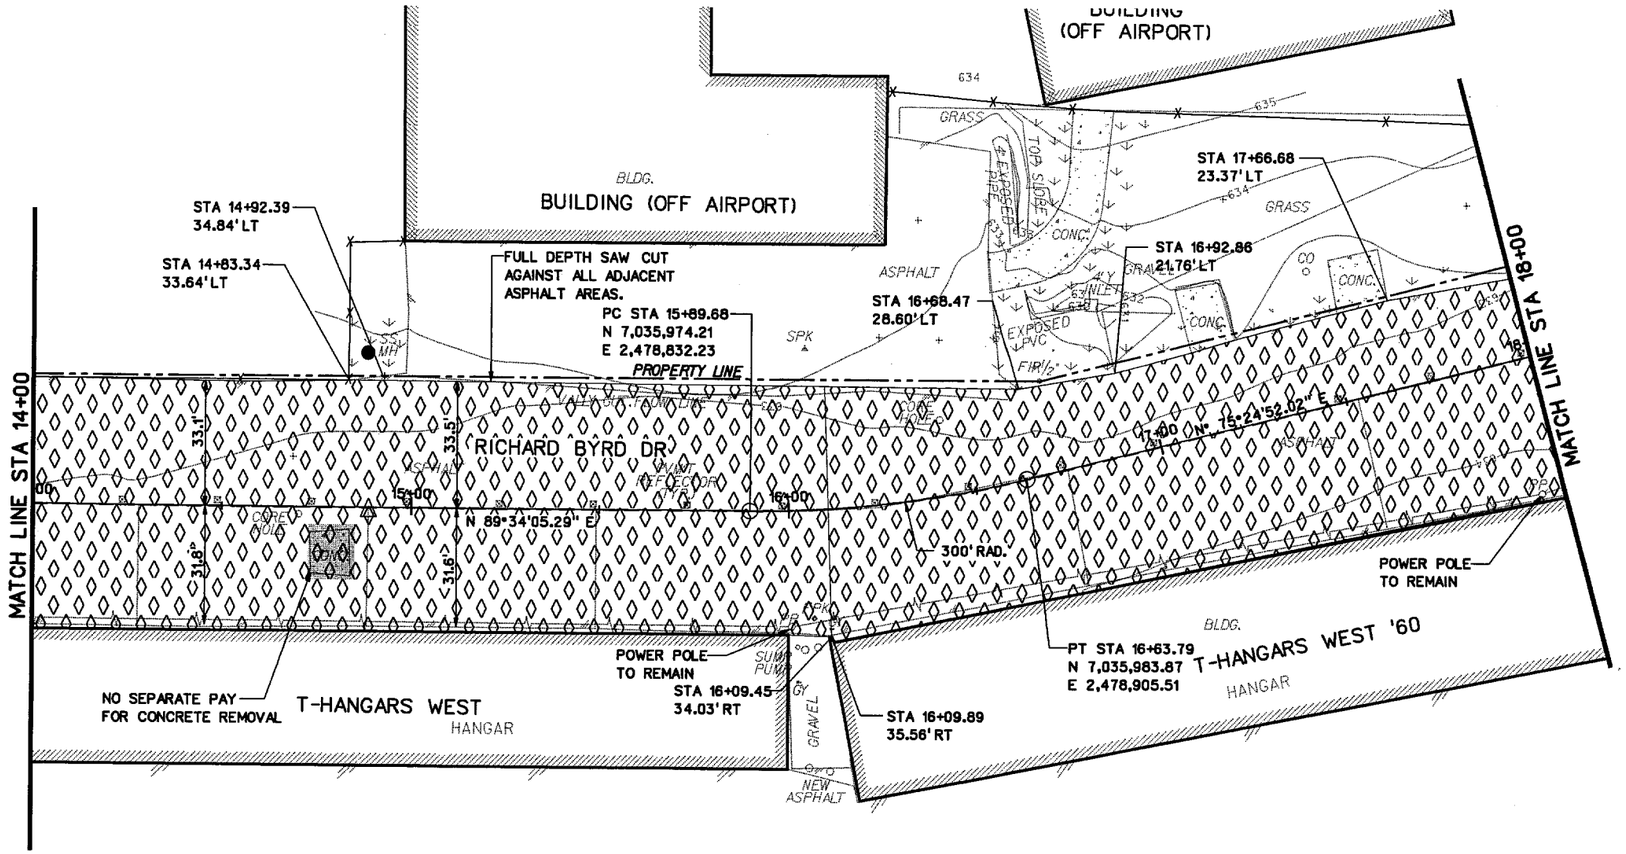

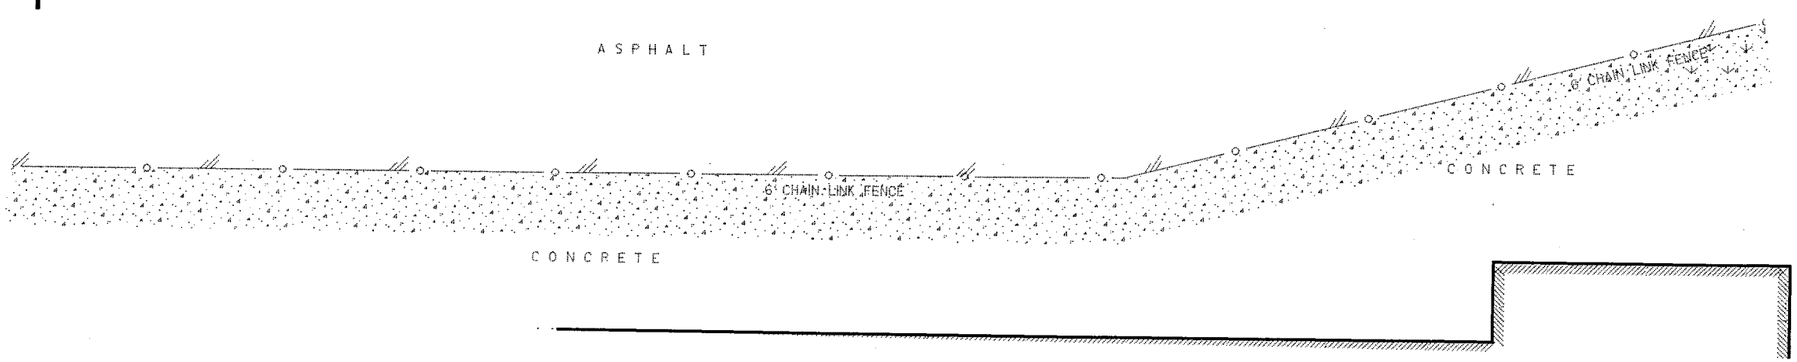

0 20 40 60 80
SCALE IN FEET

LEGEND

ASPHALT REMOVAL

PROPERTY LINE

NOTES:

1. CONTRACTOR TO TAKE PRECAUTIONS TO PROTECT EXISTING POWER POLES. POWER TO REMAIN IN SERVICE THROUGHOUT CONSTRUCTION.

2. UNDERGROUND AND OVERHEAD UTILITIES EXIST WITHIN AND ADJACENT TO THE LIMITS OF CONSTRUCTION.AN ATTEMPT HAS BEEN MADE TO LOCATE THESE UTILITIES ON THE PLANS. ALL EXISTING UTILITIES MAY NOT BE SHOWN ON THE PLANS, AND THE LOCATION OF THE UTLITIES SHOWN MAY VARY FROM THE LOCATION ON THE PLANS. PRIOR TO THE BEGINNING OF ANY TYPE OF EXCAVATION, THE CONTRACTOR SHALL CONTACT THE UTILITIES INVOLVED AND MAKE ARRANGEMENTS FOR THE LOCATION OF THE UTILITY ON THE GROUND. THE CONTRACTOR SHALL MAINTAIN THE UTILITY LOCATION MARKINGS UNTIL THEY ARE NO LONGER NECESSARY.

3.CONTRACTOR SHALL EXERCISE EXTREME CAUTION WORKING CLOSE TO AIRCRAFT HANGARS. ANY DAMAGE CAUSED TO HANGARS WILL BE REPAIRED TO THE OWNERS SATISFACTION AT THE EXPENSE OF THE CONTRACTOR

4. THE CONTRACTOR IS RESPONSIBLE FOR COORDINATING RELOCATION OF ANY OVERHEAD UTILITIES AND GUY WIRES WITH THE APPLICABLE FRANCHISE UTILITY OWNER.

5. CONTRACTOR SHALL PROTECT EXISTING PAVEMENT ADJACENT TO PROJECT IMPROVEMENTS.

NO.	DATE	REVISION	APPROV.	NO.	DATE	REVISION	APPROV.

STATE OF TEXAS
MICHAEL A. HUTCHISON
89329
REGISTERED PROFESSIONAL ENGINEER
Michael A. Hutchison
12/27/05

HNTB
HNTB Corporation
The HNTB Companies
Engineers Architects Planners

DESIGN	DEC	PROJECT NO. 41308
CHECK	MAH	
DRAWN	CCH	
CHECK	DEC	
DATE	DEC. 2005	
SCALE		

TOWN OF ADDISON

TOWN OF ADDISON	SHEET
ADDISON AIRPORT ASPHALT PAVEMENT IMPROVEMENTS	11 OF 36
REMOVAL PLANS RICHARD BYRD DRIVE NORTH STA 14+00 TO STA 18+00	RICHARD BYRD
TOWN OF ADDISON, TEXAS	11

27-DEC-2005 15:44
G:\41308\Cad\Sheets\rbnrm02.dgn