COPYRIGHT © URS Greiner Woodward Clyde Inc., 2000 ALL RIGHTS RESERVED

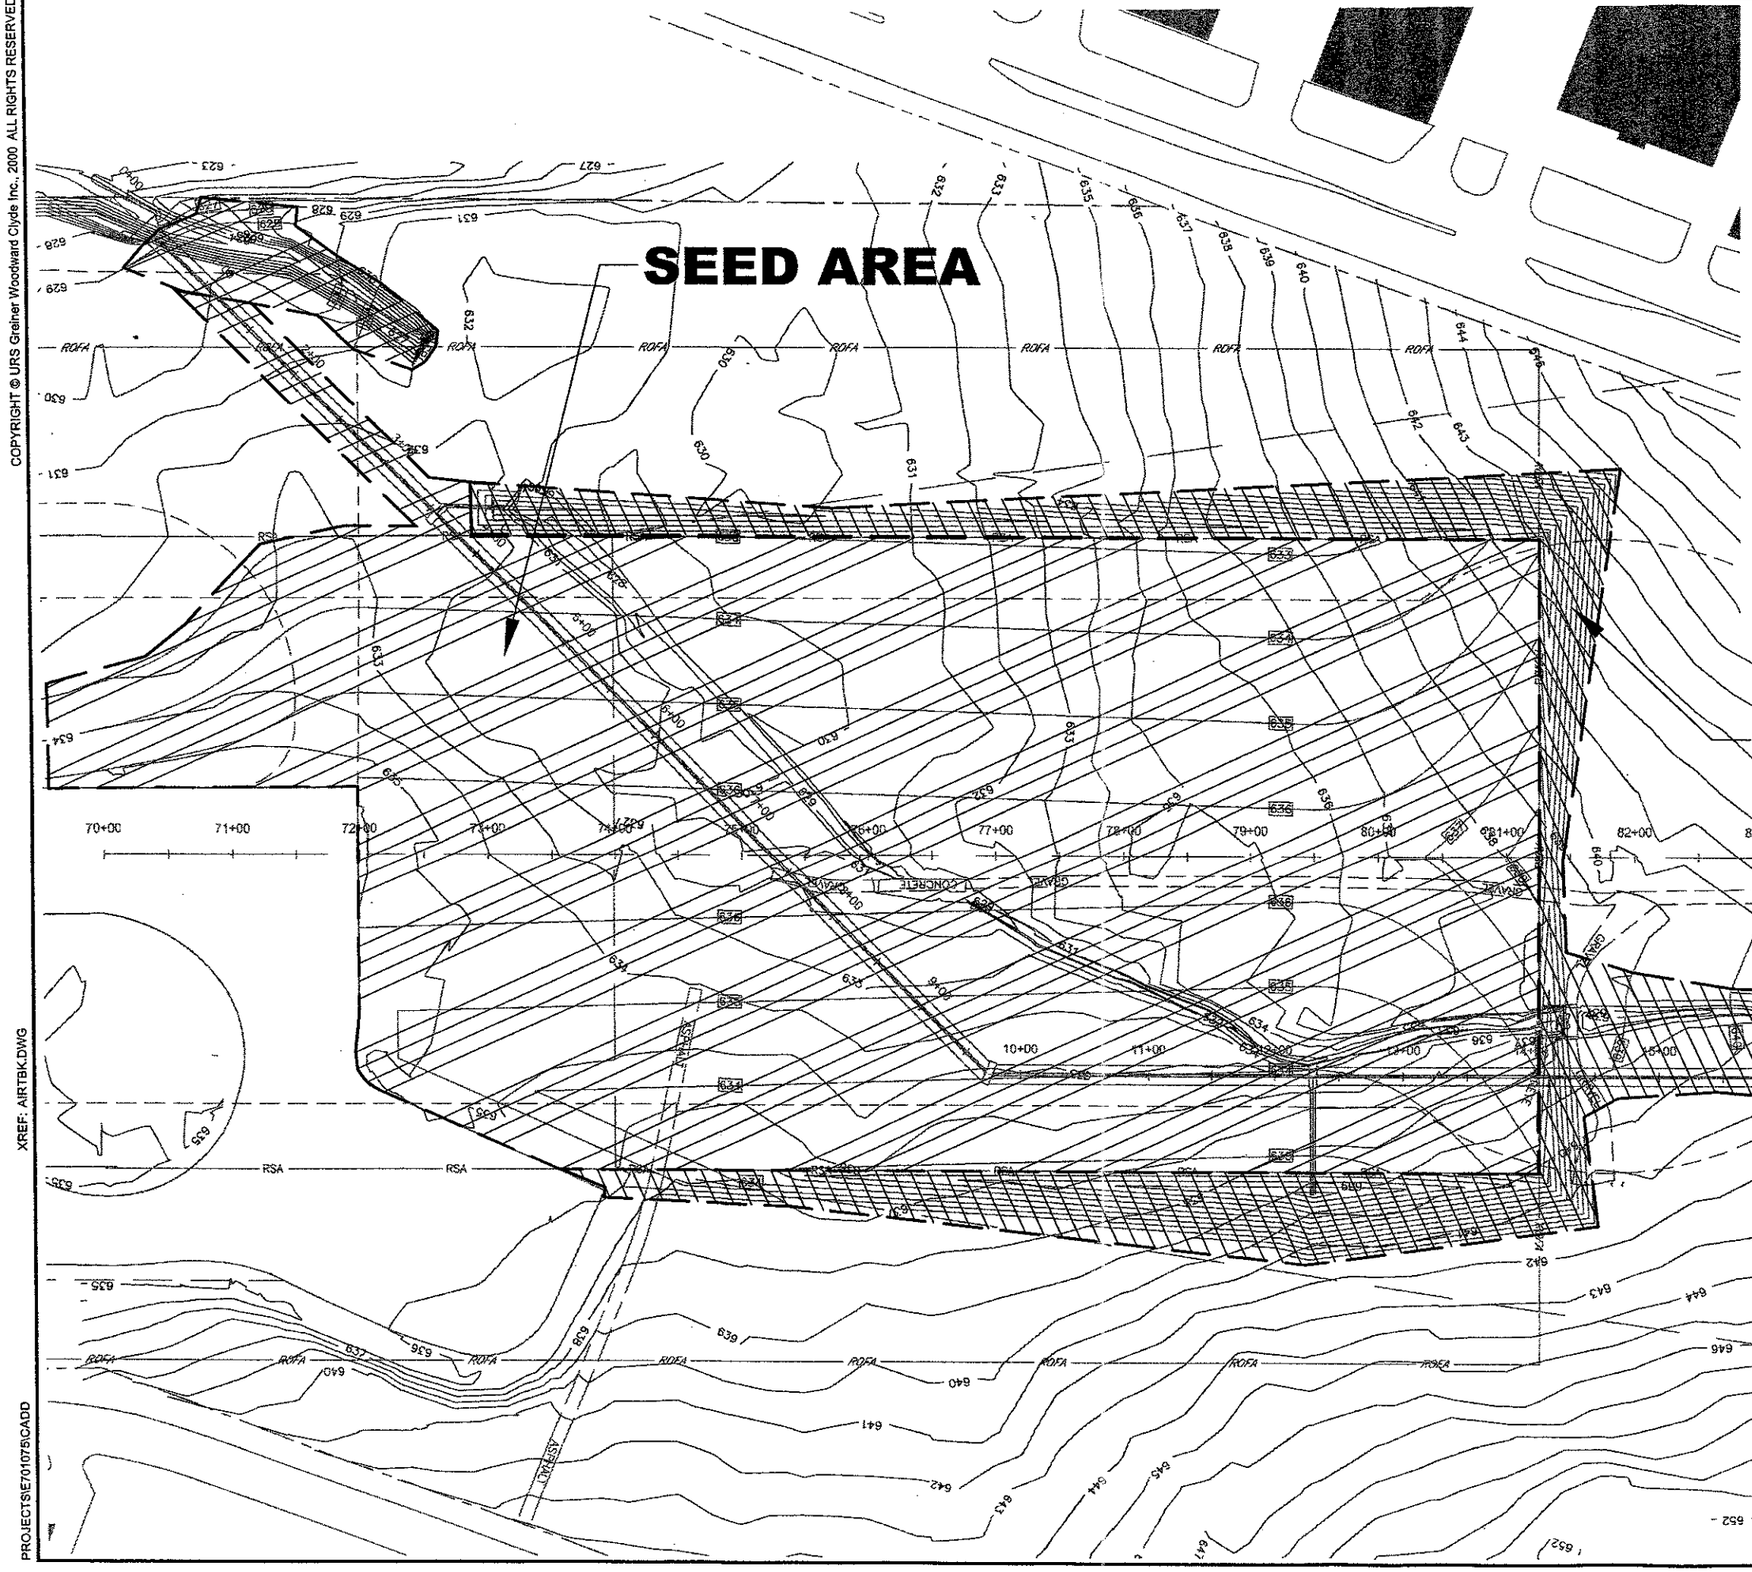

N

60 0 60 120

GRAPHIC SCALE IN FEET

NOTES:

1. ALL SODDING, SEEDING, MULCHING, AND TOPSOILING SHALL BE DONE IN ACCORDANCE WITH THE PHASING PLAN.
2. ALL TOPSOIL SHALL BE STRIPPED OFF THE CONSTRUCTION AREA AT THE BEGINNING OF THE PROJECT AND STOCKPILED. AFTER THE PROJECT IS COMPLETE, THE TOPSOIL SHALL BE PLACED BACK IN IT'S ORIGINAL PLACE.
3. ALL HATCHED AREAS TO BE TOPSOILED AND MULCHED, ONLY DESIGNATED AREAS TO BE SEEDED OR SODDED.

	AUTH.	BY	DATE	REVISIONS

TxDOT NO. _____
BID NO. _____
URSG NO. E70107S.00
DESIGN K.H./T.S.
DRAWN K.H.
CHECKED T.S.
SCALE: 1"=50'

PROJECT NAME
RUNWAY 15 ESA GRADING

DRAWING TITLE
SODDING / SEEDING PLAN

DRAWING NO.
G1.5

DATE: 12/8/00

ADDISON AIRPORT

URS Greiner Woodward Clyde
4100 Amon Carter Boulevard, Suite 108
Fort Worth, TX 76155
www.urscorp.com

XREF: AIRTBK.DWG

PROJECTS\E70107S\CADD