COPYRIGHT © URS Greiner Woodward Clyde Inc., 2000 ALL RIGHTS RESERVED

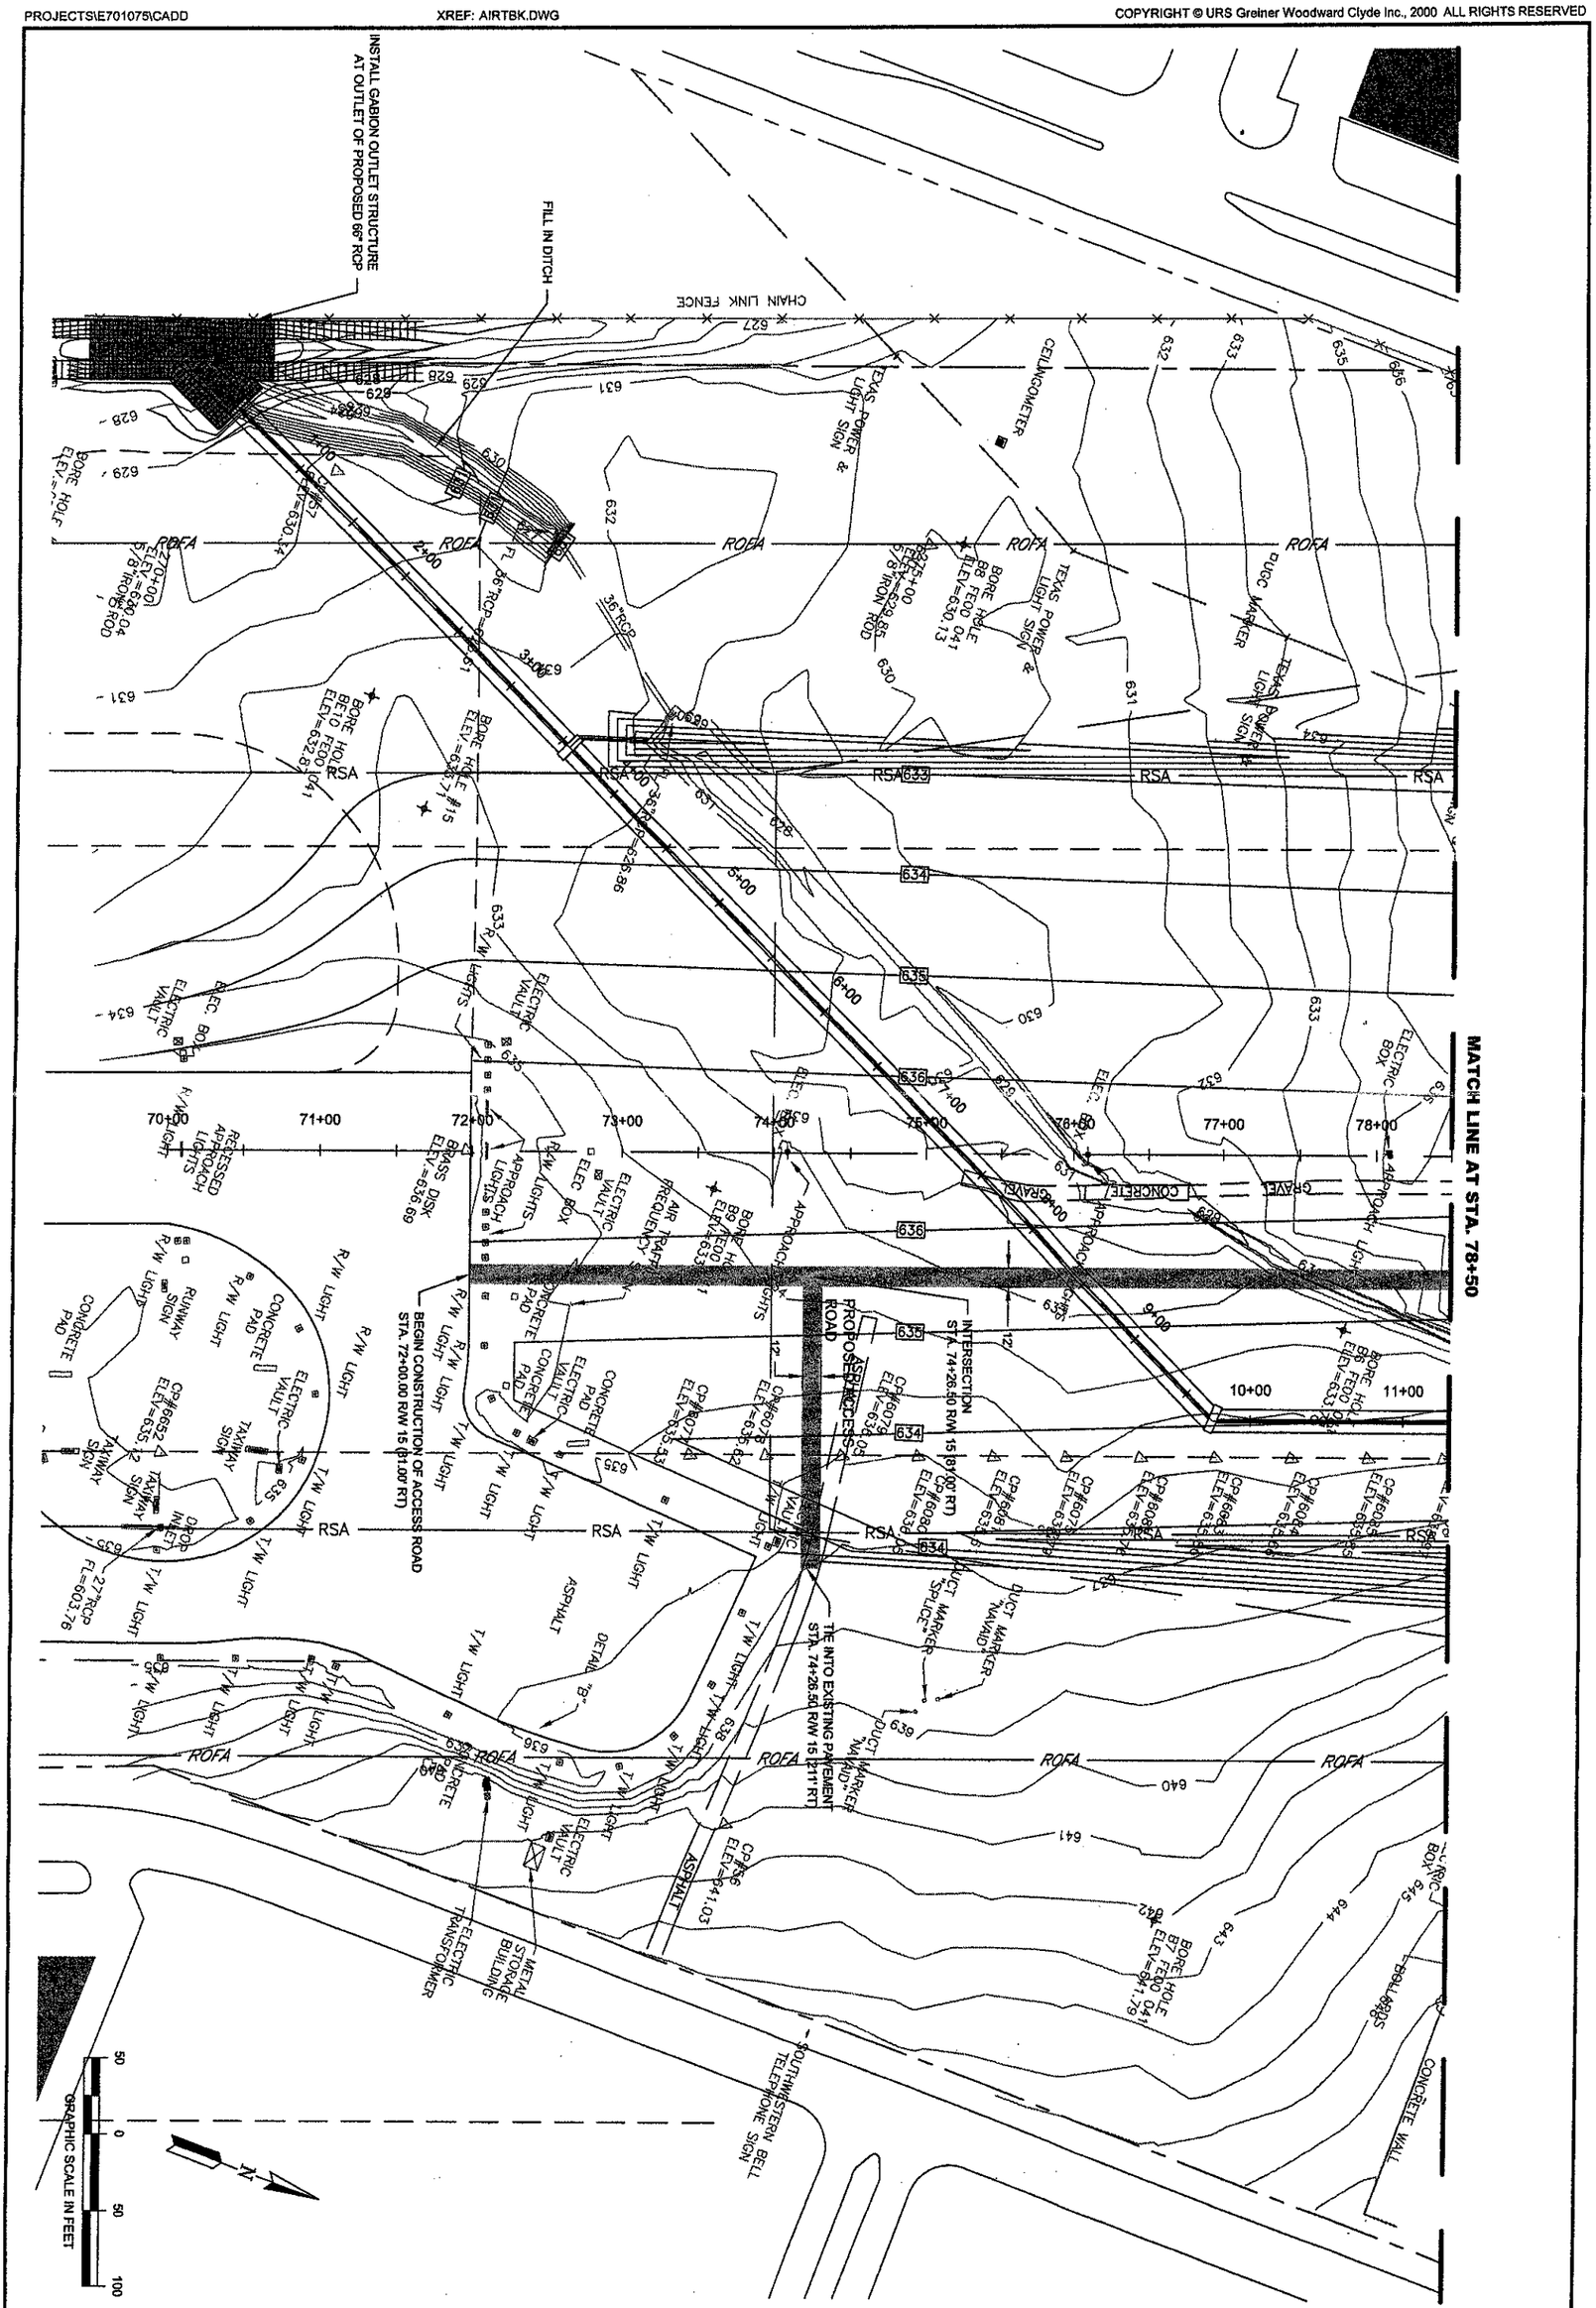

DRAWING NO. C3.1	PROJECT NAME RUNWAY 15 ESA GRADING	ADDISON AIRPORT		TxDOT NO.	DATE	REVISIONS	BY	AUTH.
	DRAWING TITLE GRADING PLAN	URS Greiner Woodward Clyde 4100 Amon Carter Boulevard, Suite 108 Fort Worth, TX 76155 www.urscorp.com		BID NO.				
				URSG NO. E701075.00				
				DESIGN K.H. / T.S.				
				DRAWN K.H.				
				CHECKED T.S.				
DATE: 12/8/00				SCALE: 1"=50'				