COPYRIGHT © URS Greiner Woodward Clyde Inc., 2000 ALL RIGHTS RESERVED

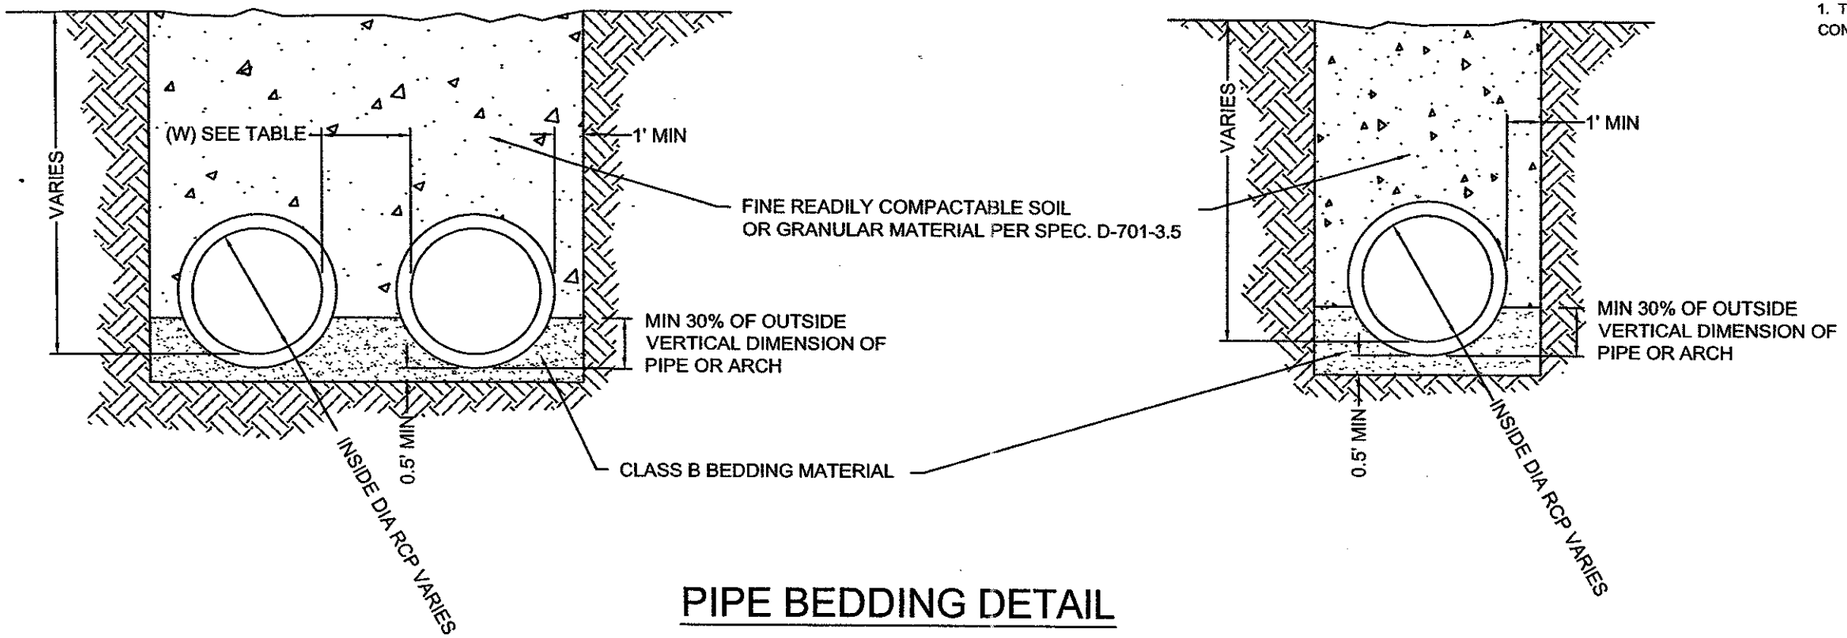

PIPE BEDDING DETAIL

PIPE SIZE	TYPE	(W)CLEAR DISTANCE
24	RCP	N/A
36	RCP	N/A
60	RCP	3'
66	RCP	3'-1"

NOTES:

1. TRENCH SAFETY IS THE RESPONSIBILITY OF THE CONTRACTOR.

REVISIONS	BY	AUTH.	DATE

TxDOT NO.
BID NO.
URSG NO. E701075.00
DESIGN K.H. / T.S.
DRAWN K.H.
CHECKED T.S.
SCALE: AS SHOWN

ADDISON AIRPORT

URS Greiner Woodward Clyde
4100 Amon Carter Boulevard, Suite 108
Fort Worth, TX 76155
www.ursccrp.com

PROJECT NAME: RUNWAY 15 ESA GRADING

DRAWING TITLE: DRAINAGE DETAILS

DRAWING NO. C5.1

DATE: 12/0/00

XREF: XREF:

E701075