TABLE OF DIMENSIONS AND QUANTITIES FOR TWO TYPE A HEADWALLS

NO. OF PIPES	DIAM OF PIPES	TABLE OF DIMENSIONS G	K	T	E	H	W	REINF. STEEL FOR TWO HEADWALLS BARS A1 4-#3 Lgth.	Wt.	BARS A2 #3 @ 18"± No.	Lgth.	Wt.	BARS E 4-#5 Lgth.	Wt.	BARS F1 @ 12"± No.	Size	Lgth.	Wt.	BARS F2 @ 12"± No.	Size	Lgth.	Wt.	TOTAL QUANTITIES STEEL LBS.	CONC. C.Y.
1	12"	~	12"	9"	1'-9"	2'-6"	7'-0"	6'-8"	10	8	2'-6"	8	6'-8"	28	12	#4	2'-11"	23	12	#4	3'-8"	29	98	1.48
2	"	10"	"	"	"	"	8'-10"	8'-6"	13	"	"	"	8'-6"	35	14	"	"	27	14	"	"	34	117	1.81
3	"	"	"	"	"	"	10'-8"	10'-4"	16	"	"	"	10'-4"	43	16	"	"	31	16	"	"	39	137	2.15
4	"	"	"	"	"	"	12'-6"	12'-2"	18	"	"	"	12'-2"	51	18	"	"	35	18	"	"	44	156	2.48
1	15"	~	12"	9"	1'-9"	2'-9"	8'-3"	7'-11"	12	8	3'-0"	9	7'-11"	33	12	#4	3'-2"	25	12	#4	3'-11"	31	110	1.82
2	"	1'-0"	"	"	"	"	10'-6"	10'-2"	15	"	"	"	10'-2"	42	14	"	"	30	14	"	"	37	133	2.24
3	"	"	"	"	"	"	12'-9"	12'-5"	19	"	"	"	12'-5"	52	16	"	"	34	16	"	"	42	156	2.66
4	"	"	"	"	"	"	15'-0"	14'-8"	22	"	"	"	14'-8"	61	18	"	"	38	18	"	"	47	177	3.09
1	18"	~	12"	9"	1'-9"	3'-0"	9'-6"	9'-2"	14	8	3'-6"	11	9'-2"	38	20	#4	3'-5"	46	20	#4	4'-2"	56	165	2.19
2	"	1'-2"	"	"	"	"	12'-2"	11'-10"	18	"	"	"	11'-10"	49	22	"	"	50	22	"	"	61	189	2.70
3	"	"	"	"	"	"	14'-10"	14'-6"	22	"	"	"	14'-6"	60	24	"	"	55	24	"	"	67	215	3.21
4	"	"	"	"	"	"	17'-6"	17'-2"	26	"	"	"	17'-2"	72	26	"	"	59	26	"	"	72	240	3.73
1	24"	~	12"	9"	2'-0"	3'-6"	12'-0"	11'-8"	18	8	4'-6"	14	11'-8"	49	24	#4	3'-11"	63	24	#4	4'-11"	79	223	3.17
2	"	1'-5"	"	"	"	"	15'-5"	15'-1"	23	"	"	"	15'-1"	63	26	"	"	68	26	"	"	85	253	3.89
3	"	"	"	"	"	"	18'-10"	18'-6"	28	"	"	"	18'-6"	77	28	"	"	73	28	"	"	92	284	4.62
4	"	"	"	"	"	"	22'-3"	21'-11"	33	"	"	"	21'-11"	91	30	"	"	79	30	"	"	99	316	5.35
1	30"	~	12"	9"	2'-3"	4'-0"	14'-6"	14'-2"	21	16	5'-6"	33	14'-2"	59	28	#4	4'-5"	83	28	#4	5'-8"	106	302	4.31
2	"	1'-8"	"	"	"	"	18'-8"	18'-4"	28	"	"	"	18'-4"	76	32	"	"	94	32	"	"	121	352	5.28
3	"	"	"	"	"	"	22'-10"	22'-6"	34	"	"	"	22'-6"	94	36	"	"	106	36	"	"	136	403	6.26
4	"	"	"	"	"	"	27'-0"	26'-8"	40	"	"	"	26'-8"	111	40	"	"	118	40	"	"	152	454	7.24
1	36"	~	12"	12"	2'-6"	4'-6"	17'-0"	16'-8"	25	16	6'-6"	39	16'-8"	70	32	#4	5'-2"	111	32	#4	6'-8"	143	388	6.20
2	"	1'-11"	"	"	"	"	21'-11"	21'-7"	32	"	"	"	21'-7"	90	36	"	"	124	36	"	"	160	445	7.89
3	"	"	"	"	"	"	26'-10"	26'-6"	40	"	"	"	26'-6"	111	40	"	"	138	40	"	"	178	506	9.37
4	"	"	"	"	"	"	31'-9"	31'-5"	47	"	"	"	31'-5"	131	44	"	"	152	44	"	"	196	565	10.85
1	42"	~	12"	12"	2'-9"	5'-0"	19'-6"	19'-2"	29	16	7'-6"	45	19'-2"	80	36	#4	5'-8"	136	36	#4	7'-5"	178	468	8.70
2	"	2'-2"	"	"	"	"	25'-2"	24'-10"	37	"	"	"	24'-10"	104	40	"	"	152	40	"	"	198	536	9.98
3	"	"	"	"	"	"	30'-10"	30'-6"	46	"	"	"	30'-6"	127	44	"	"	167	44	"	"	218	603	11.80
4	"	"	"	"	"	"	36'-6"	36'-2"	54	"	"	"	36'-2"	151	48	"	"	182	48	"	"	236	670	13.68
1	48"	~	15"	12"	3'-0"	5'-9"	23'-0"	22'-8"	34	24	8'-9"	79	22'-8"	95	40	#5	6'-5"	208	40	#5	8'-5"	351	827	10.74
2	"	2'-5"	"	"	"	"	29'-5"	29'-1"	44	"	"	"	29'-1"	121	44	"	"	295	44	"	"	386	925	13.08
3	"	"	"	"	"	"	35'-10"	35'-6"	53	"	"	"	35'-6"	148	48	"	"	321	48	"	"	424	1023	15.43
4	"	"	"	"	"	"	42'-3"	41'-11"	63	"	"	"	41'-11"	175	52	"	"	348	52	"	"	351	1122	17.77
1	54"	~	15"	12"	3'-3"	6'-3"	25'-6"	25'-2"	38	24	9'-9"	88	25'-2"	105	44	#5	6'-11"	318	44	#5	9'-2"	421	970	13.47
2	"	2'-10"	"	"	"	"	32'-10"	32'-6"	49	"	"	"	32'-6"	136	50	"	"	361	50	"	"	478	1112	15.17
3	"	"	"	"	"	"	40'-2"	39'-10"	60	"	"	"	39'-10"	166	56	"	"	404	56	"	"	536	1254	18.66
4	"	"	"	"	"	"	47'-6"	47'-2"	71	"	"	"	47'-2"	197	62	"	"	447	62	"	"	593	1396	21.55
1	60"	~	15"	12"	3'-6"	6'-9"	28'-0"	27'-8"	42	24	10'-9"	97	27'-8"	115	48	#5	7'-5"	371	48	#5	9'-11"	497	1222	16.20
2	"	3'-0"	"	"	"	"	36'-0"	35'-8"	54	"	"	"	35'-8"	149	54	"	"	418	54	"	"	559	1377	17.55
3	"	"	"	"	"	"	44'-0"	43'-8"	66	"	"	"	43'-8"	182	60	"	"	464	60	"	"	621	1530	20.99
4	"	"	"	"	"	"	52'-0"	51'-8"	78	"	"	"	51'-8"	216	66	"	"	511	66	"	"	684	1685	23.24
1	66"	~	15"	12"	3'-9"	7'-3"	30'-6"	30'-2"	45	32	11'-8"	141	30'-2"	126	52	#5	7'-11"	430	52	#5	10'-8"	578	1321	17.72
2	"	3'-1"	"	"	"	"	39½'-1"	38'-9"	58	"	"	"	38'-9"	162	58	"	"	479	58	"	"	645	1485	21.09
3	"	"	"	"	"	"	47'-8"	47'-4"	78	"	"	"	47'-4"	198	64	"	"	529	64	"	"	712	1651	25.37
4	"	"	"	"	"	"	56'-3"	55'-11"	84	"	"	"	55'-11"	233	70	"	"	578	70	"	"	779	1818	29.06
1	72"	~	15"	12"	4'-0"	7'-9"	33'-0"	32'-8"	49	32	12'-9"	153	32'-8"	136	56	#5	8'-5"	492	56	#5	11'-5"	667	1497	20.42
2	"	3'-2"	"	"	"	"	42'-2"	41'-10"	63	"	"	"	41'-10"	175	62	"	"	544	62	"	"	730	1678	24.66
3	"	"	"	"	"	"	51'-4"	51'-0"	77	"	"	"	51'-0"	213	68	"	"	597	68	"	"	810	1850	28.89
4	"	"	"	"	"	"	60'-6"	60'-2"	90	"	"	"	60'-2"	251	74	"	"	650	74	"	"	881	2025	33.12

TABLE OF DIMENSIONS AND QUANTITIES FOR TWO TYPE B HEADWALLS

NO. OF PIPES	DIAM. OF PIPES	TABLE OF DIMENSIONS G	K	X	H	Y	W	REINFORCING STEEL AND QUANTITIES FOR TWO HEADWALLS BARS A1-Ax #4 @ 12"± No.	Av. Lgth.	Wt.	BARS B #3 @ 18"± No.	Lgth.	Wt.	BARS B1-Bx #3 @ 18"± No.	Av. Lgth.	Wt.	C=2'-0" #4 @12½" No.	Wt.	BARS D1-Dx #3 @ 12"± No.	Av. Lgth.	Wt.	BARS E 8-#5 Lgth.	Wt.	BARS F No.	Size	Lgth.	Wt.	BARS G 4-#3 Lgth.	Wt.	BARS S 12-#4 Lgth.	Wt.	BARS V1-Vx #4 @ 12"± No.	Av. Lgth.	Wt.	BARS W 4-#5 Lgth.	Wt.	*TOTAL QUANTITIES STEEL LBS.	CONC. C.Y.
1	12"	~	12"	2'-4"	2'-0"	1'-0"	2'-4"	2	2'-8"	4	6	2'-6"	6	~	~	~	4	5	~	~	~	2'-0"	17	8	#4	2'-2"	12	2'-8"	4	8"	5	4	2'-11"	8	1'-8"	7	68	.52
2	"	10"	"	4'-2"	"	"	4'-2"	4	4'-6"	6	8	"	8	~	~	~	"	"	~	~	~	3'-10"	32	12	"	"	17	4'-6"	7	"	"	"	"	"	"	"	95	.82
3	"	"	"	6'-0"	"	"	6'-0"	6	6'-4"	8	10	"	9	~	~	~	"	"	~	~	~	5'-8"	47	16	"	"	23	6'-4"	10	"	"	"	"	"	"	"	122	1.11
4	"	"	"	7'-10"	"	"	7'-10"	8	8'-2"	11	12	"	11	~	~	~	"	"	~	~	~	7'-6"	63	20	"	"	29	8'-2"	12	"	"	"	"	"	"	"	151	1.40
1	15"	~	12"	2'-7½"	2'-3"	1'-6"	3'-2½"	4	3'-0"	8	6	3'-0"	7	4	1'-10"	3	8	11	~	~	~	2'-3"	19	8	#4	2'-5"	13	3'-7"	5	1'-3"	10	8	3'-0"	16	2'-3"	9	101	.75
2	"	1'-0"	"	4'-10½"	"	"	5'-5½"	6	5'-3"	14	8	"	9	"	"	"	"	"	~	~	~	4'-6"	38	12	"	"	19	5'-10"	9	"	"	"	"	"	"	"	138	1.16
3	"	"	"	7'-1½"	"	"	7'-6½"	8	7'-6"	20	10	"	11	"	"	"	"	"	~	~	~	6'-9"	56	16	"	"	26	8'-1"	12	"	"	"	"	"	"	"	174	1.57
4	"	"	"	9'-4½"	"	"	9'-11½"	10	9'-9"	26	14	"	16	"	"	"	"	"	~	~	~	9'-0"	75	20	"	"	32	10'-4"	16	"	"	"	"	"	"	"	214	1.98
1	18"	~	12"	2'-11"	2'-6"	2'-0"	4'-0⅜"	4	3'-10"	10	6	3'-6"	8	4	1'-10"	3	8	11	4	1'-0"	2	2'-7"	22	8	#4	2'-8"	14	4'-5"	7	1'-10"	15	12	3'-2"	25	2'-11"	12	129	1.00
2	"	1'-2"	"	5'-7"	"	"	6'-8⅜"	6	6'-6"	17	8	"	11	"	"	"	"	"	"	"	"	5'-3"	44	12	"	"	21	7'-1"	11	"	"	"	"	"	"	"	172	1.55
3	"	"	"	8'-3"	"	"	9'-4⅜"	8	9'-2"	25	12	"	16	"	"	"	"	"	"	"	"	7'-11"	66	16	"	"	29	9'-9"	15	"	"	"	"	"	"	"	219	2.11
4	"	"	"	10'-11"	"	"	11'-0⅜"	10	11'-10"	32	16	"	21	"	"	"	"	"	"	"	"	10'-7"	88	20	"	"	36	12'-5"	19	"	"	"	"	"	"	"	264	2.65
1	24"	~	12"	3'-6"	3'-0"	2'-0"	4'-9¾"	6	5'-0"	20	8	4'-6"	10	4	1'-10"	3	8	11	4	1'-0"	2	3'-2"	26	8	#4	3'-2"	17	6'-2"	9	3'-0"	24	16	3'-5"	37	4'-2"	17	176	1.62
2	"	"	"	9'-2¾"	"	"	9'-11¾"	8	8'-5"	34	12	"	17	"	"	"	"	"	"	"	"	6'-7"	55	12	"	"	25	9'-7"	14	"	"	"	"	"	"	"	239	2.46
3	"	"	"	11'-1¾"	"	"	12'-0¾"	12	11'-10"	47	16	"	24	"	"	"	"	"	"	"	"	9'-10"	82	16	"	"	34	13'-0"	20	"	"	"	"	"	"	"	304	3.32
4	"	"	"	13'-4¾"	"	"	14'-0¾"	16	15'-4"	61	20	"	32	"	"	"	"	"	"	"	"	13'-5"	112	20	"	"	42	16'-5"	25	"	"	"	"	"	"	"	368	4.18
1	30"	~	12"	4'-1"	3'-6"	2'-6"	5'-6¾"	8	6'-2"	33	8	5'-6"	12	8	3'-1"	9	12	16	8	2'-2"	7	3'-9"	31	8	#4	3'-8"	20	7'-11"	12	4'-2"	33	20	3'-8"	49	5'-5"	23	245	2.34
2	"	"	"	5'-11"	"	"	6'-11¾"	10	7'-10"	46	12	"	17	"	"	"	"	"	"	"	"	7'-11"	56	16	"	"	39	12'-1"	18	"	"	"	"	"	"	"	340	3.58
3	"	"	"	8'-5"	"	"	8'-11¾"	12	9'-9"	61	16	"	24	"	"	"	"	"	"	"	"	12'-1"	101	24	"	"	59	16'-3"	24	"	"	"	"	"	"	"	435	4.80
4	"	"	"	10'-10½"	"	"	11'-4¾"	14	11'-8"	75	20	"	32	"	"	"	"	"	"	"	"	16'-3"	136	32	"	"	78	20'-5"	31	"	"	"	"	"	"	"	532	6.04
1	36"	~	12"	4'-8"	4'-0"	2'-6"	6'-3½"	10	7'-4"	49	8	6'-6"	20	8	3'-1"	9	12	16	8	2'-2"	7	4'-4"	36	8	#4	4'-2"	22	9'-8"	15	5'-4"	43	24	3'-11"	63	6'-8"	28	308	3.23
2	"	"	"	12'-3"	"	"	12'-10½"	14	12'-1"	82	14	"	24	"	"	"	"	"	"	"	"	9'-3"	77	16	"	"	45	14'-7"	22	"	"	"	"	"	"	"	426	4.89
3	"	"	"	14'-2½"	"	"	14'-7½"	18	14'-5"	115	20	"	32	"	"	"	"	"	"	"	"	14'-2"	118	24	"	"	67	19'-6"	29	"	"	"	"	"	"	"	544	6.55
4	"	"	"	16'-1½"	"	"	16'-6½"	20	16'-9"	148	24	"	40	"	"	"	"	"	"	"	"	19'-1"	159	32	"	"	89	24'-5"	37	"	"	"	"	"	"	"	666	8.22
1	42"	~	12"	5'-5"	4'-6"	3'-0"	7'-1¼"	12	8'-6"	68	12	7'-6"	23	12	3'-5"	20	16	21	12	3'-3"	15	4'-11"	41	8	#4	4'-8"	25	11'-5"	17	6'-5"	51	28	4'-2"	78	7'-11"	33	392	4.23
2	"	"	"	7'-0¼"	"	"	8'-0¼"	16	9'-8"	90	16	"	32	"	"	"	"	"	"	"	"	10'-7"	88	16	"	"	50	17'-1"	26	"	"	"	"	"	"	"	541	6.40
3	"	"	"	8'-7¼"	"	"	9'-7¼"	20	10'-10"	116	20	"	40	"	"	"	"	"	"	"	"	16'-3"	136	24	"	"	75	22'-9"	34	"	"	"	"	"	"	"	690	8.56
4	"	"	"	10'-1¼"	"	"	11'-1¼"	24	12'-0"	144	24	"	48	"	"	"	"	"	"	"	"	21'-11"	183	32	"	"	100	28'-5"	43	"	"	"	"	"	"	"	838	10.74
1	48"	~	15"	6'-5"	5'-3"	3'-0"	8'-3"	14	9'-8"	90	16	8'-6"	32	12	4'-5"	20	16	21	12	3'-4"	15	5'-6"	46	8	#5	5'-5"	45	13'-2"	20	7'-7"	61	32	4'-5"	94	9'-3"	39	483	5.43
2	"	"	"	9'-1"	"	"	9'-11"	18	11'-1"	130	20	"	40	"	"	"	"	"	"	"	"	11'-11"	99	16	"	"	90	19'-7"	29	"	"	"	"	"	"	"	676	8.25
3	"	"	"	12'-4"	"	"	12'-10"	22	12'-6"	210	24	"	48	"	"	"	"	"	"	"	"	18'-4"	153	24	"	"	136	26'-0"	39	"	"	"	"	"	"	"	871	11.07
4	"	"	"	13'-7"	"	"	14'-2"	26	13'-11"	270	32	"	64	"	"	"	"	"	"	"	"	24'-9"	207	32	"	"	181	32'-5"	49	"	"	"	"	"	"	"	1072	13.89
1	54"	~	15"	6'-5"	5'-9"	3'-0"	8'-0"	14	10'-10"	116	10	9'-6"	36	12	4'-5"	20	20	27	16	4'-5"	27	6'-1"	51	8	#5	5'-11"	49	14'-10"	22	8'-9"	70	40	4'-8"	125	10'-5"	43	586	9.71
2	"	"	"	9'-10"	"	"	10'-7"	16	12'-2"	194	20	"	48	"	"	"	"	"	"	"	"	13'-5"	112	20	"	"	123	22'-2"	33	"	"	"	"	"	"	"	845	10.28
3	"	"	"	11'-7"	"	"	12'-3"	20	13'-6"	272	30	"	64	"	"	"	"	"	"	"	"	20'-9"	173	32	"	"	198	29'-6"	44	"	"	"	"	"	"	"	1107	13.84
4	"	"	"	13'-4"	"	"	13'-11"	24	14'-10"	351	40	"	80	"	"	"	"	"	"	"	"	28'-1"	234	44	"	"	272	36'-10"	55	"	"	"	"	"	"	"	1367	17.42
1	60"	~	15"	7'-0"	6'-3"	3'-0"	8'-6"	16	12'-0"	144	10	10'-6"	40	12	5'-5"	35	20	27	16	4'-5"	27	6'-8"	56	8	#5	6'-5"	54	16'-7"	25	9'-11"	80	44	4'-11"	145	11'-8"	49	681	8.11
2	"	"	"	9'-0"	"	"	9'-7"	20	10'-6"	240	22	"	56	"	"	"	"	"	"	"	"	14'-8"	122	20	"	"	134	25'-7"	38	"	"	"	"	"	"	"	984	12.34
3	"	"	"	11'-0"	"	"	11'-7"	24	12'-6"	337	32	"	72	"	"	"	"	"	"	"	"	22'-8"	189	32	"	"	214	32'-7"	49	"	"	"	"	"	"	"	1276	16.57
4	"	"	"	13'-0"	"	"	13'-7"	28	14'-7"	438	44	"	96	"	"	"	"	"	"	"	"	30'-8"	256	44	"	"	295	40'-8"	61	"	"	"	"	"	"	"	1587	20.82
1	66"	~	15"	7'-11½"	6'-9"	3'-0"	9'-3"	20	13'-0"	176	12	11'-6"	52	16	5'-8"	35	24	32	20	5'-1"	42	7'-3"	60	8	#5	6'-11"	58	18'-4"	28	11'-1"	89	48	5'-2"	166	13'-0"	54	792	9.65
2	"	"	"	9'-6"	"	"	10'-1"	24	11'-0"	291	16	"	64	"	"	"	"	"	"	"	"	15'-10"	132	20	"	"	144	26'-11"	40	"	"	"	"	"	"	"	1129	14.54
3	"	"	"	11'-1¼"	"	"	11'-8"	28	12'-11"	405	24	"	80	"	"	"	"	"	"	"	"	24'-5"	204	32	"	"	231	35'-6"	53	"	"	"	"	"	"	"	1458	19.42
4	"	"	"	12'-8¾"	"	"	13'-3"	32	14'-11"	530	40	"	96	"	"	"	"	"	"	"	"	33'-0"	275	44	"	"	318	44'-2"	67	"	"	"	"	"	"	"	1807	24.31
1	72"	~	15"	8'-2¾"	7'-0"	3'-0"	9'-8⅜"	22	14'-4"	211	12	13'-6"	56	16	5'-9"	35	24	32	20	5'-7"	42	7'-10"	65	8	#5	7'-5"	62	20'-1"	30	12'-3"	98	52	5'-5"	188	14'-3"	59	878	11.32
2	"	"	"	9'-10¾"	"	"	10'-5⅜"	28	11'-3"	282	16	"	64	"	"	"	"	"	"	"	"	17'-0"	142	20	"	"	155	29'-3"	44	"	"	"	"	"	"	"	1253	16.91
3	"	"	"	11'-7"	"	"	12'-2⅜"	32	12'-10"	352	20	"	80	"	"	"	"	"	"	"	"	26'-2"	218	32	"	"	248	38'-5"	58	"	"	"	"	"	"	"	1639	22.52
4	"	"	"	13'-4¾"	"	"	13'-11"	36	14'-9"	423	24	"	96	"	"	"	"	"	"	"	"	35'-4"	295	44	"	"	341	47'-6"	72	"	"	"	"	"	"	"	2017	28.11

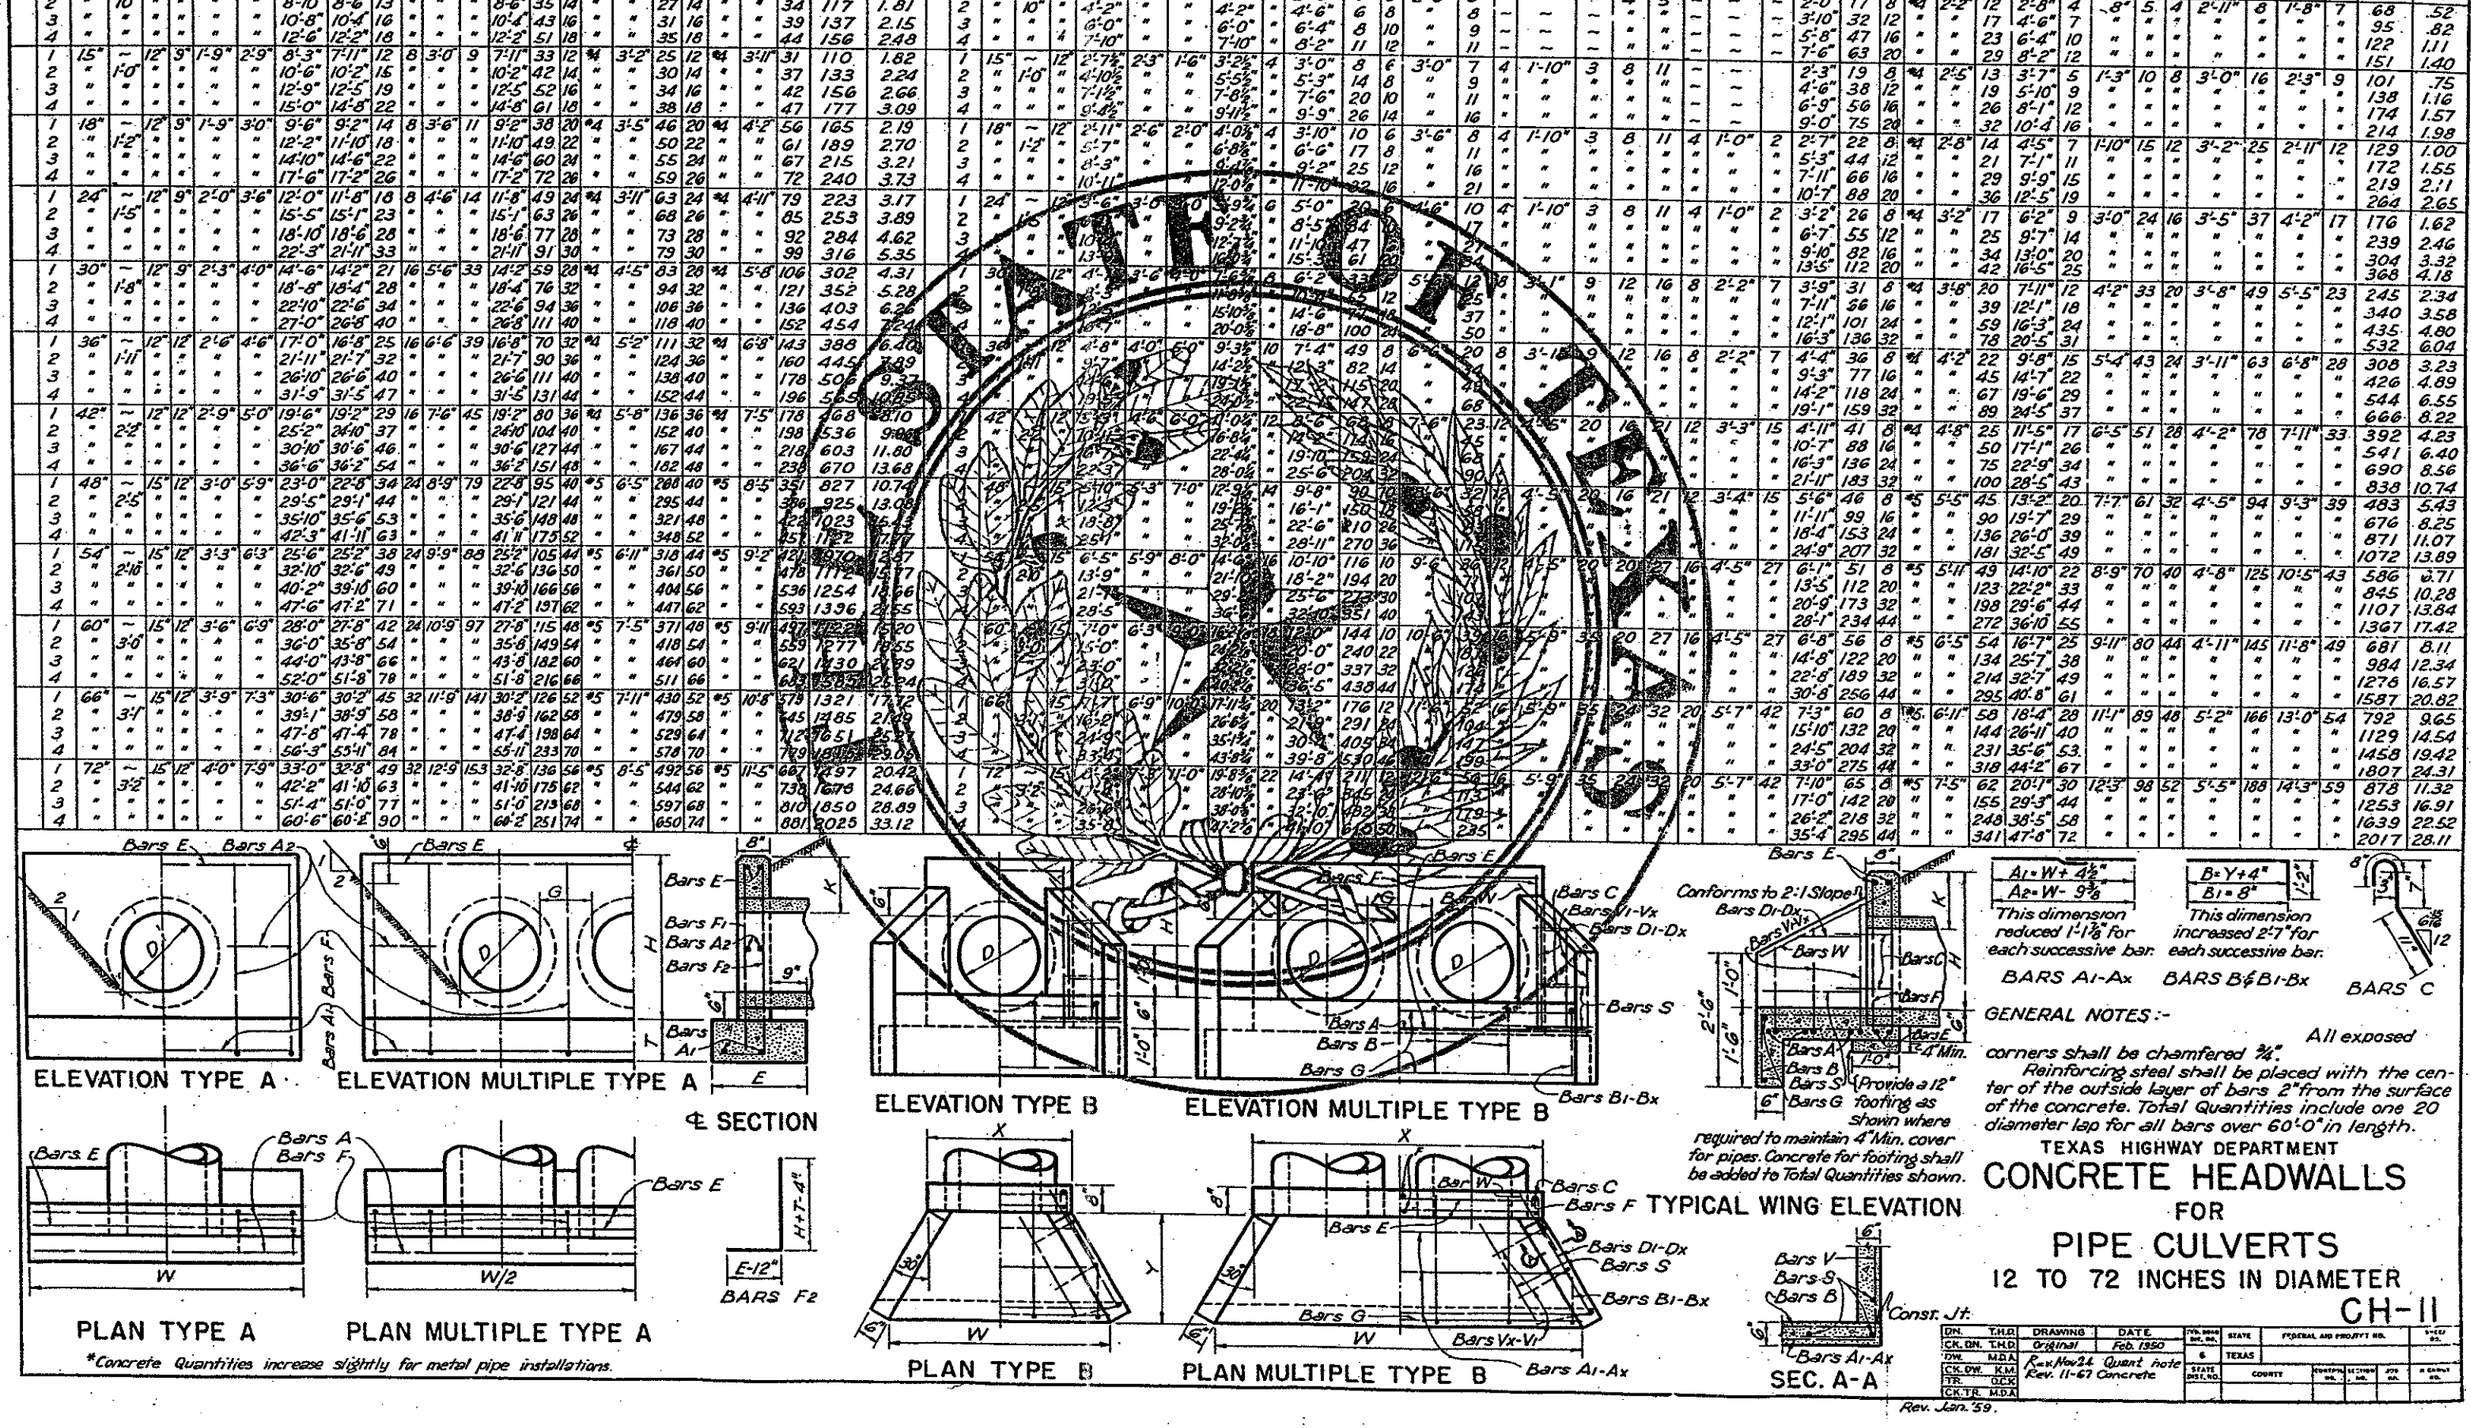

GENERAL NOTES:-

All exposed corners shall be chamfered ¾". Reinforcing steel shall be placed with the center of the outside layer of bars 2" from the surface of the concrete. Total Quantities include one 20 diameter lap for all bars over 60'-0" in length.

*Concrete Quantities increase slightly for metal pipe installations.

TEXAS HIGHWAY DEPARTMENT

CONCRETE HEADWALLS FOR PIPE CULVERTS

12 TO 72 INCHES IN DIAMETER

CH-11

DN. T.H.D	DRAWING	DATE	FED. ROAD DIV. NO.	STATE	FEDERAL AID PROJECT NO.		SHEET NO.
CK. DN. T.H.D	Original	Feb 1950	6	TEXAS			
DW. M.D.A	Rev. Nov 24 Quant note		STATE DIST. NO.	COUNTY	CONTROL NO.	SECTION NO.	JOB NO.
CK. DW. K.M	Rev. 11-67 Concrete						
TR. D.C.K							
CK. TR. M.D.A							

Rev. Jan. '59.