COPYRIGHT © URS Greiner Woodward Clyde Inc., 2000 ALL RIGHTS RESERVED

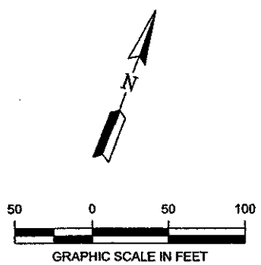

NOTES:

1. ALL MATERIALS NOT SALVAGED SHALL BECOME THE PROPERTY OF THE CONTRACTOR AND SHALL BE REMOVED FROM THE AIRPORT. SALVAGED MATERIALS SHALL BE INCORPORATED INTO THE PROJECT OR RETURNED TO THE OWNER.
2. REMOVED PAVEMENT TO GRAVEL MAY BE INCORPORATED INTO THE EMBANKMENT AS ALLOWED BY THE SPECIFICATIONS.
3. SEE ELECTRICAL PLANS FOR ADDITIONAL ITEMS TO BE REMOVED.

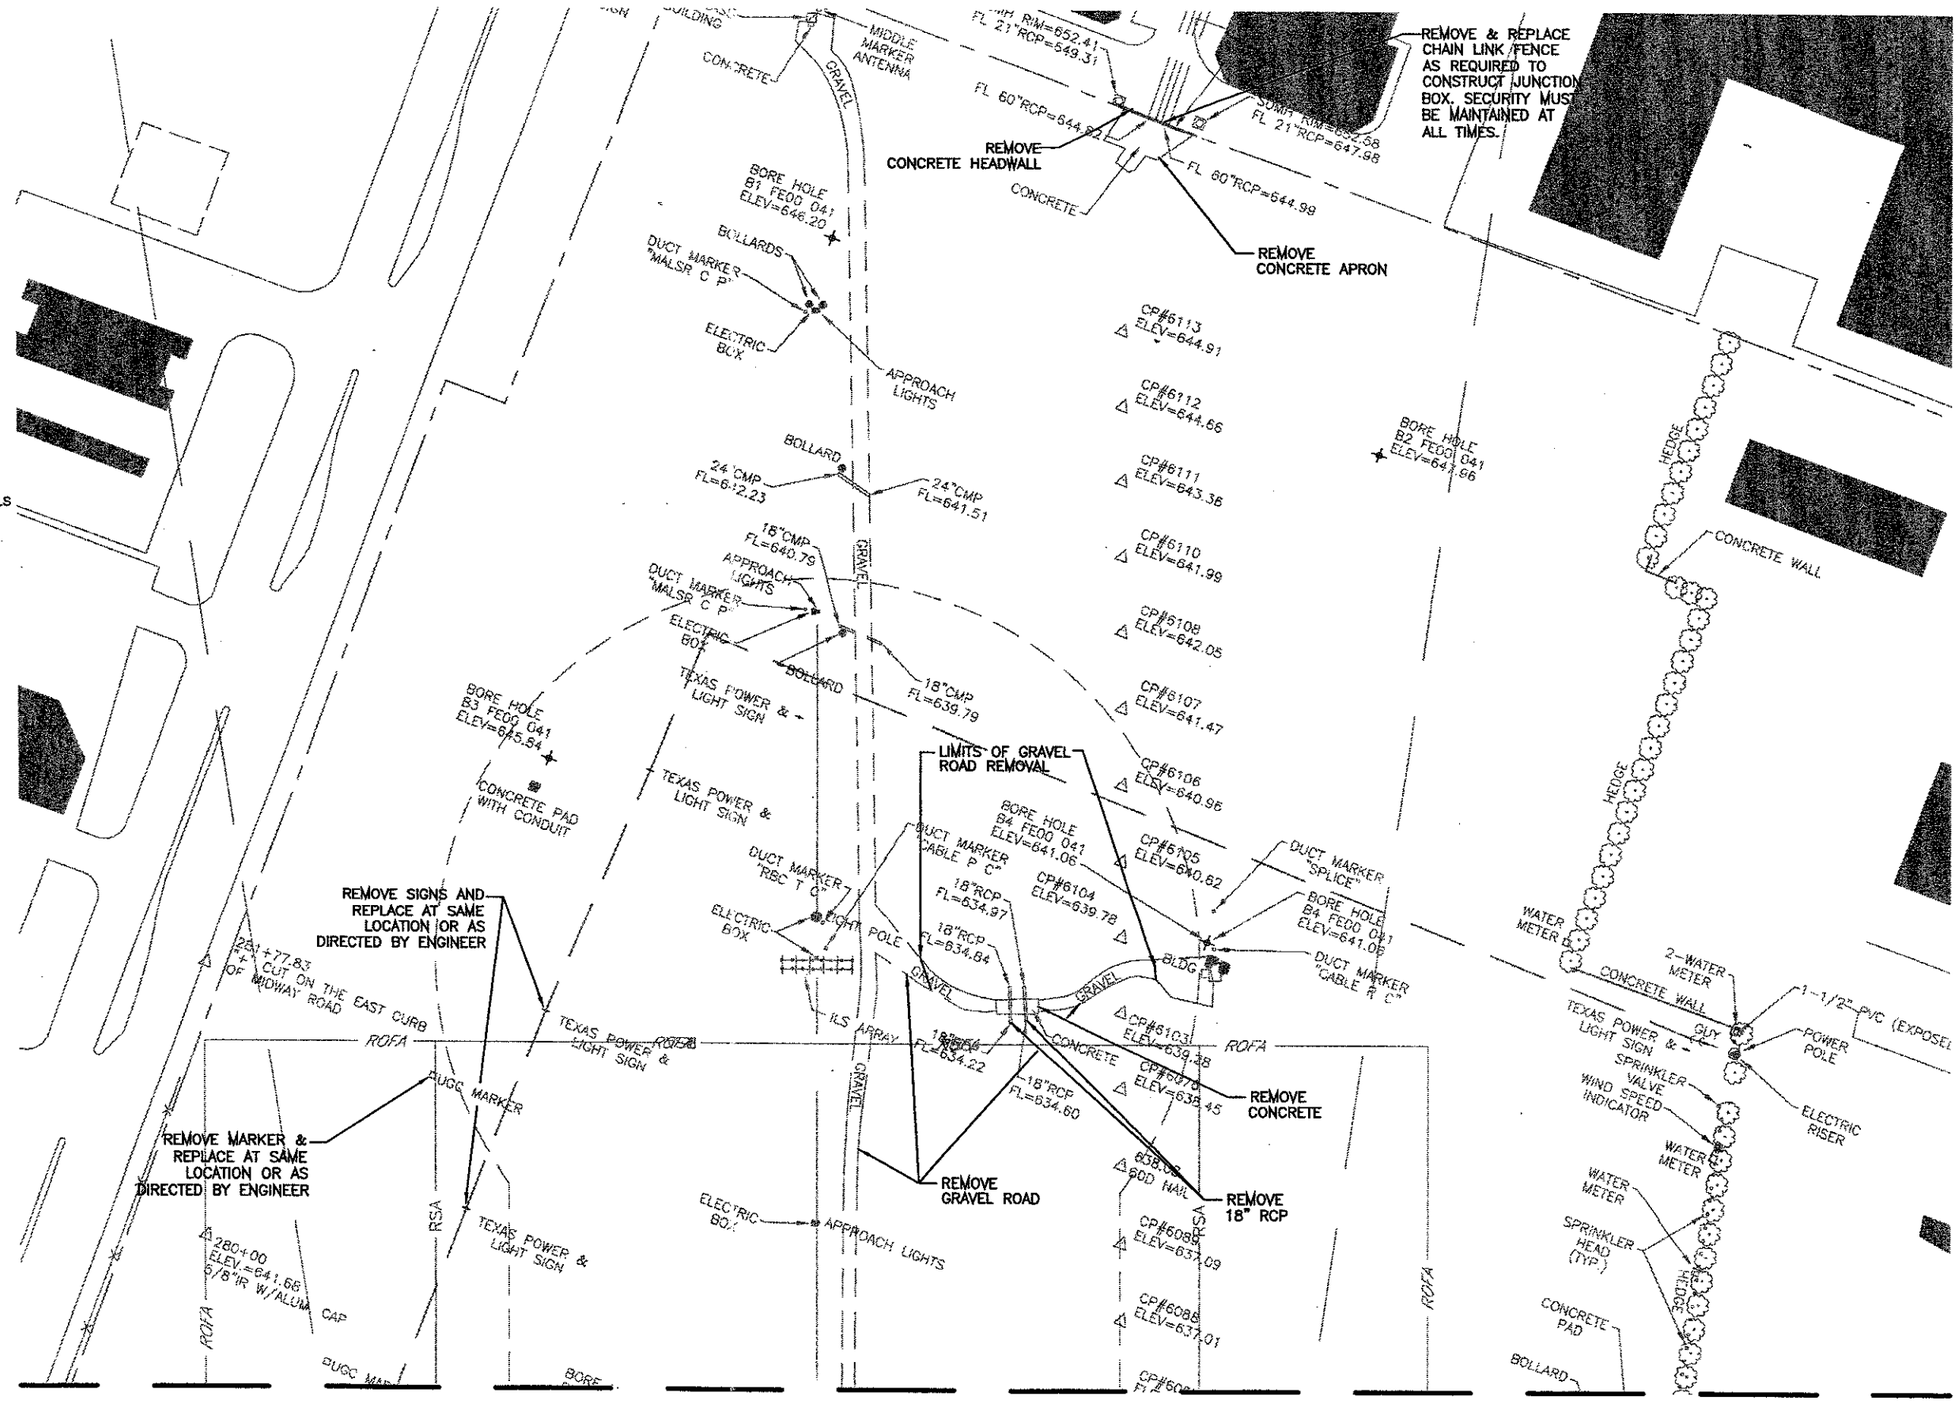

TxDOT NO.	
BID NO.	
URS/G NO.	E701075.00
DESIGN	K.H. / T.S.
DRAWN	KH
CHECKED	TS
SCALE:	1"=50'

DATE	REVISIONS	BY	AUTH.

ADDISON AIRPORT

URS Greiner Woodward Clyde
4100 Amon Carter Boulevard, Suite 108
Fort Worth, TX 76155
www.urscorp.com

PROJECT NAME: RUNWAY 15 ESA GRADING

DRAWING TITLE: DEMOLITION PLAN

DRAWING NO. D1.2

DATE: 12/8/00

XREF: AIRTBK.DWG

PROJECTSIE/010/SICADD