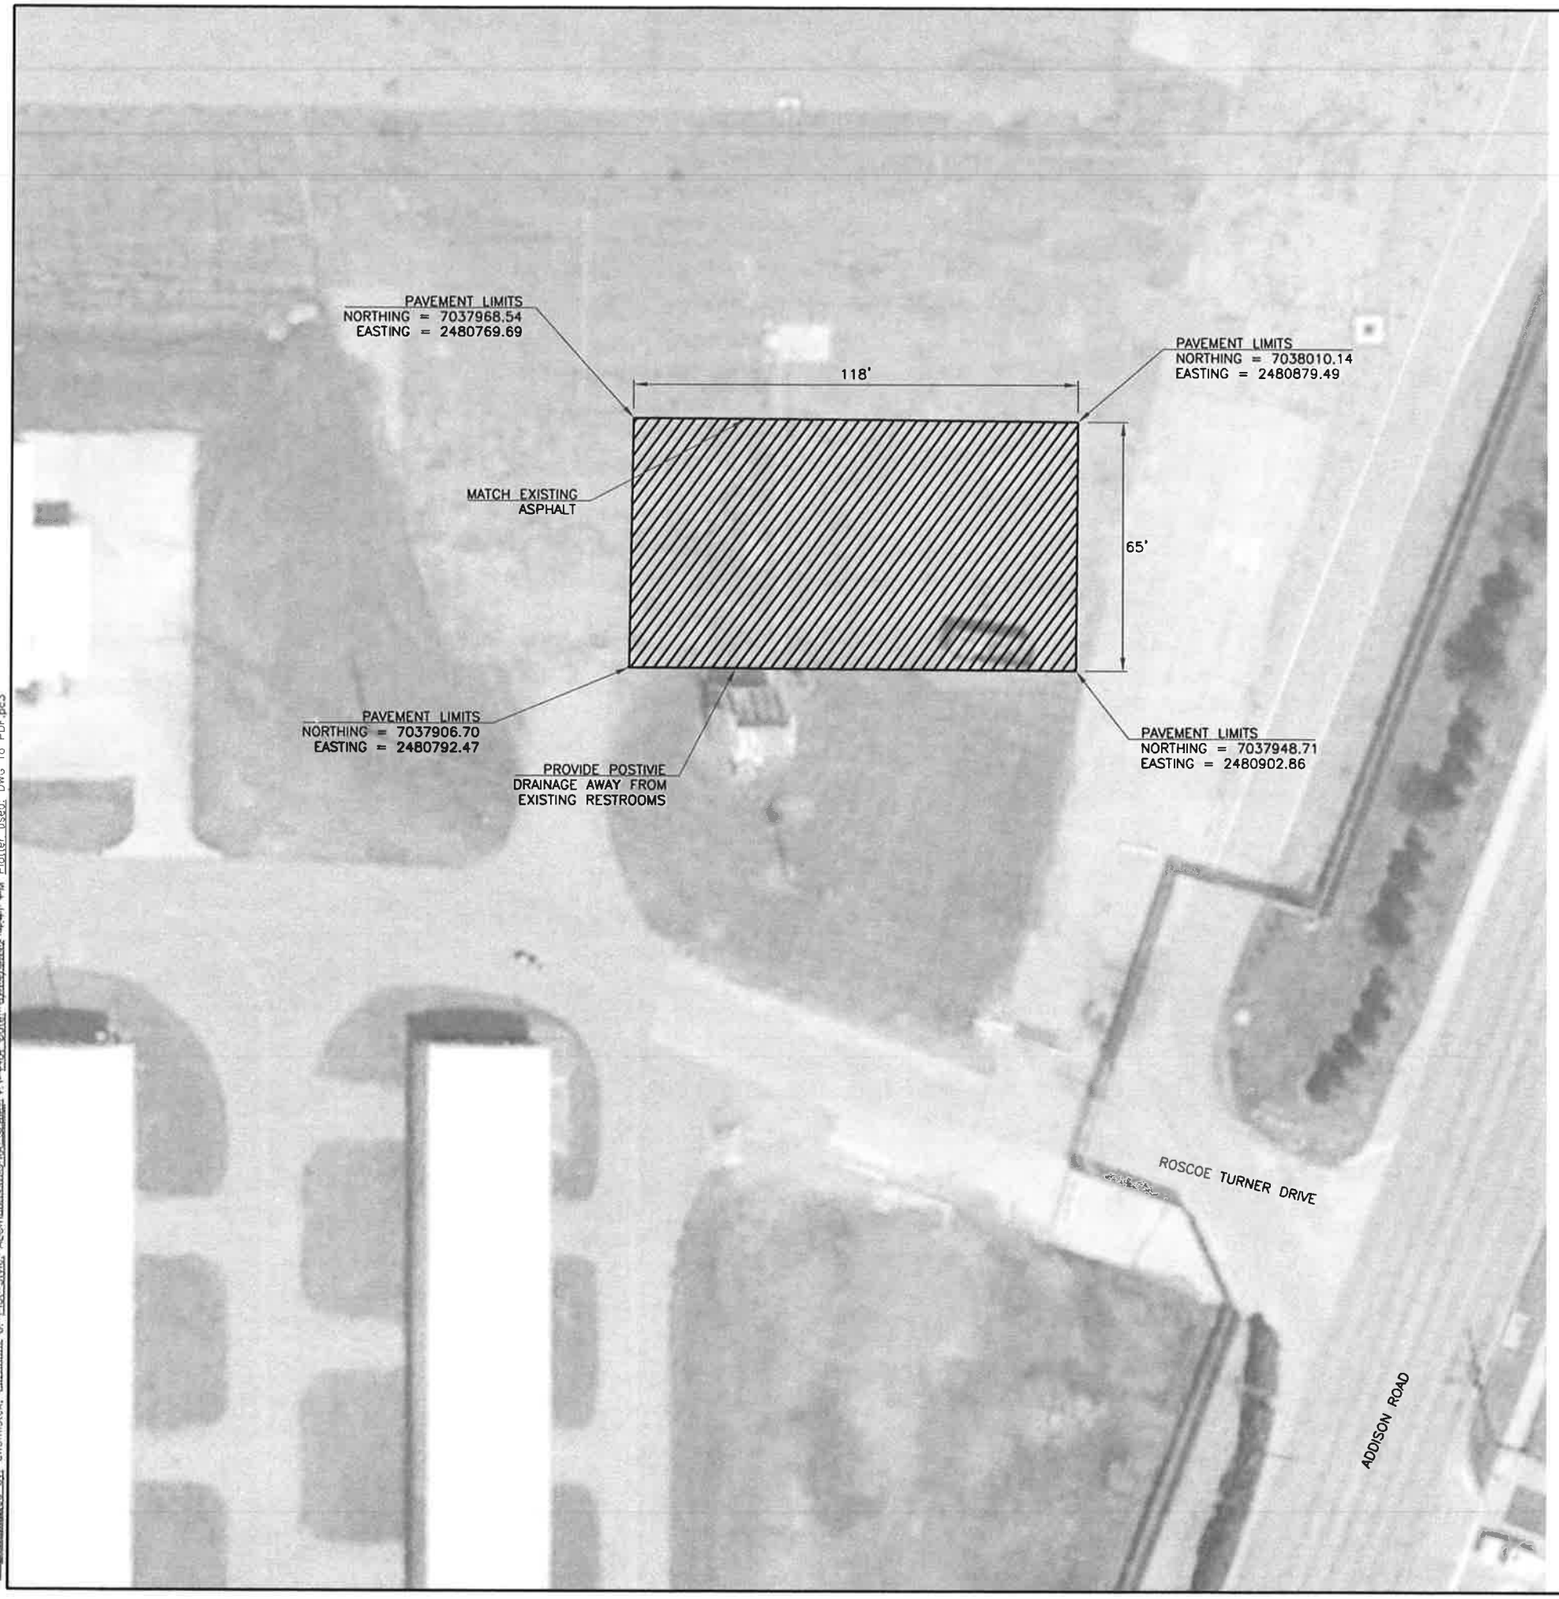

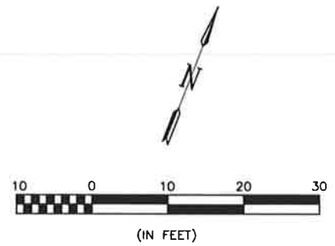

PAVEMENT JOINT LEGEND

PROPOSED ASPHALT APRON OVERLAY

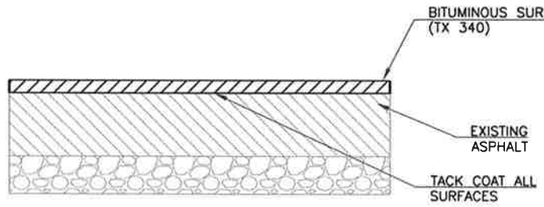

ASPHALT OVERLAY DETAIL

SCALE: NONE

GARVER

REGISTRATION NO.
F-5713

FINAL PLANS

THIS DOCUMENT IS RELEASED FOR THE PURPOSE OF INTERIM REVIEW UNDER THE AUTHORITY OF FRANK O. MCILLWAIN, P.E. 93229 ON 06/20/2012. IT IS NOT TO BE USED FOR CONSTRUCTION, BIDDING, OR PERMIT PURPOSES.

REV.	DATE	DESCRIPTION	BY

ADDISON AIRPORT
ADDISON, TX

S-1 PARKING LOT IMPROVEMENTS

SOUTH RESTROOM
APRON PAVING PLAN-
ADD ALTERNATE 1

JOB NO.: 12081100
DATE: JUNE, 2012
DESIGNED BY: MRM
DRAWN BY: EGC

BAR IS ONE INCH ON ORIGINAL DRAWING
0 1"
IF NOT ONE INCH ON THIS SHEET, ADJUST SCALES ACCORDINGLY.

SHEET NUMBER
C-107

File:I:\2012\12081100\Drawings\Parking\S-1 Parking RRR_SAP_DWG\RRR.dwg Last Saved By: Mmconolly 10:35 AM Last Saved By: Mmconolly
Last Modified Through: I:\2012\12081100\Drawings\Parking\S-1 Parking RRR_SAP_DWG\RRR.dwg Last Saved By: Mmconolly 6/19/2012 10:35 AM Last Saved By: Mmconolly
Plotter used: DWG To PDF.pc3