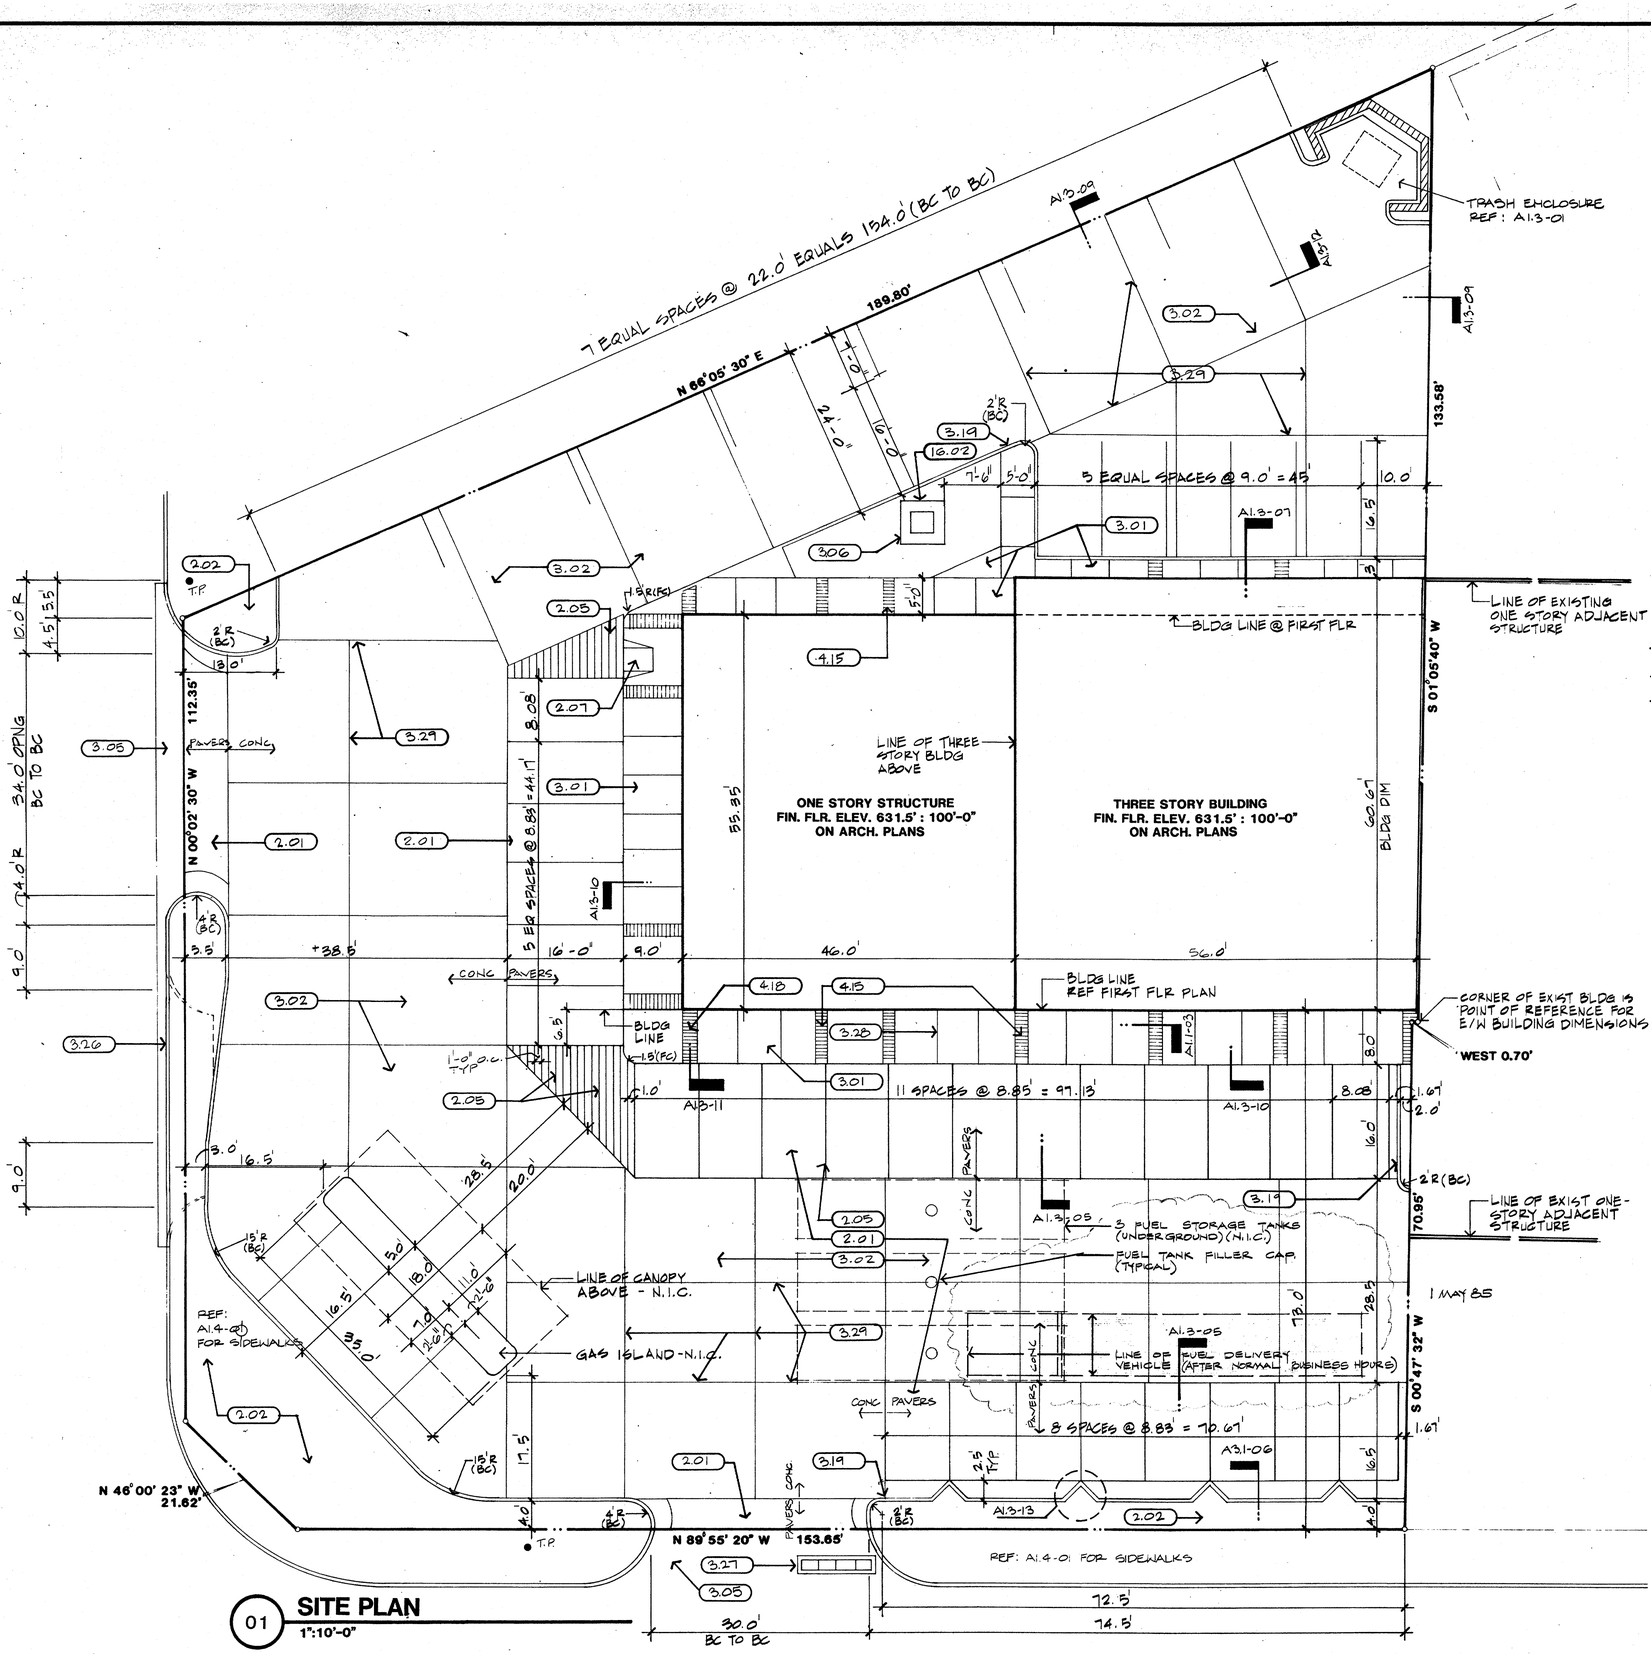

01 **SITE PLAN**
1":10'-0"

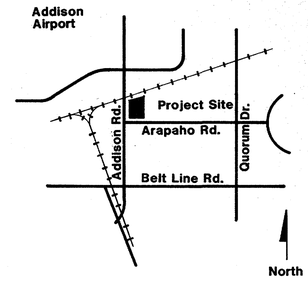

02 **LOCATION MAP**
NTS

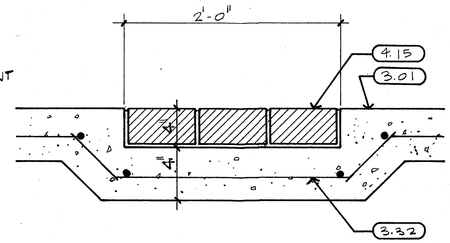

03 **SECTION**
1 1/2":1'-0"

REF.	Identification
2.01	Concrete Pavers
2.02	Landscaping Ref: Landscape
2.05	Contrasting Brick Paver for Use as Stripes Between Parking Spaces
2.07	Handicap Ramp
2.09	Pavement Marking Stripes
3.01	Concrete Sidewalk
3.02	Conc. Paving with #3 Bars @ 15" O.C.E.W.
3.05	Concrete Approach per City of Addison Specification
3.06	Concrete Transformer Pad 6'-2" x 6'-2"
3.19	Concrete Curb and Gutter with #3 Bars @ 18" OC and 3 #4 Bars Continuous
3.26	Remove Existing Conc. Approach. Provide New Curb & Gutter Per City of Addison Specification.
3.27	Existing Storm Drain Inlet
3.29	Saw Cut in Concrete Paving
3.32	#3 Bar Cont w/#3 ties @ 18" OC
4.15	Brick Paver Set in Conc. Walk
16.02	Transformer by TP & L

North

EDI ARCHITECTS, INC.
ARCHITECTURE PLANNING ENGINEERING INTERIOR DESIGN
8440 WALNUT HILL LANE SUITE 100 DALLAS, TEXAS 75231 214 / 750-1945
AMERICAN BANK TOWER SUITE 300 AUSTIN, TEXAS 78701 512 / 469-8306

Old Town 7-11/Strip Center

Addison, Texas

Ben Pinnell

DATE:
14 MAR 85
22 MAR 85

SHEET NO:
A1.1
2 OF 39 SHEETS

JOB NO: 8431.00

JOB NO SHEET
JOB NO SHEET
JOB NO SHEET
JOB NO SHEET