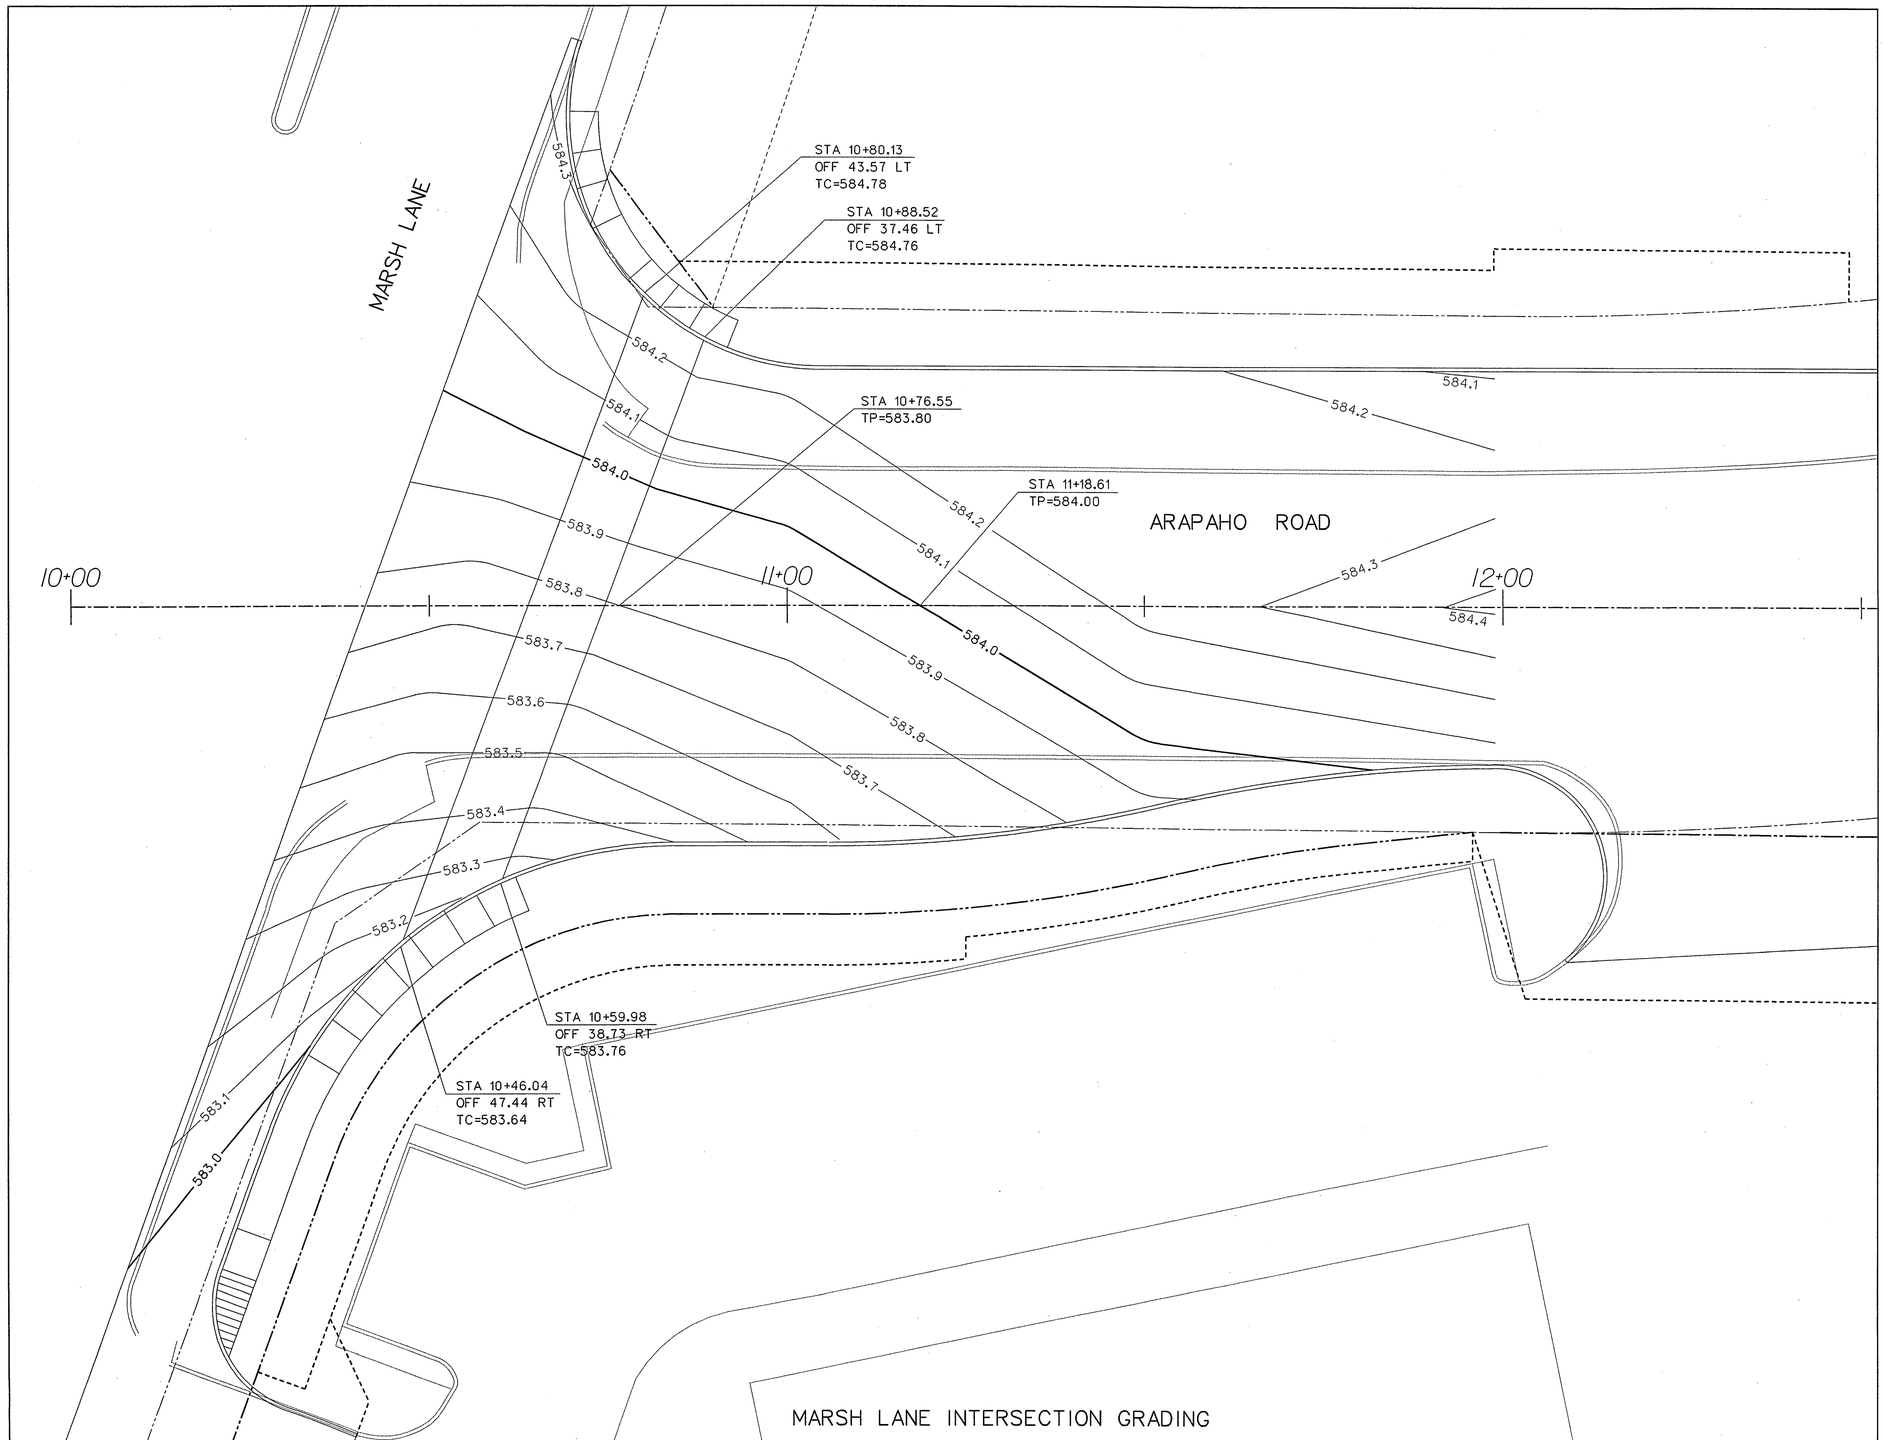

0 10 20 30 40
SCALE IN FEET

N

LEGEND

—583.9— PROPOSED CONTOUR

STATE OF TEXAS
ANGELA M. STODDARD
84827
REGISTERED PROFESSIONAL ENGINEER

Angela M. Stoddard 2/18/02

40A

NO.	DATE	REVISION	APPROV.

HNTB ARCHITECTS ENGINEERS PLANNERS
The HNTB Companies

ARAPAHO ROAD - PHASE II

MARSH LANE TO SURVEYOR BOULEVARD

INTERSECTION GRADING

TOWN OF ADDISON, TEXAS

Design GFS	Drawn GFS	DATE	SCALE	PROJECT NO.	SHEET ID
Check AMS	Check AMS	DEC 01	1"= 10'	25768	IG-2

25768 G:\25768\hl\pse\cds\ar2int02.dgn 18-FEB-2002 10:14