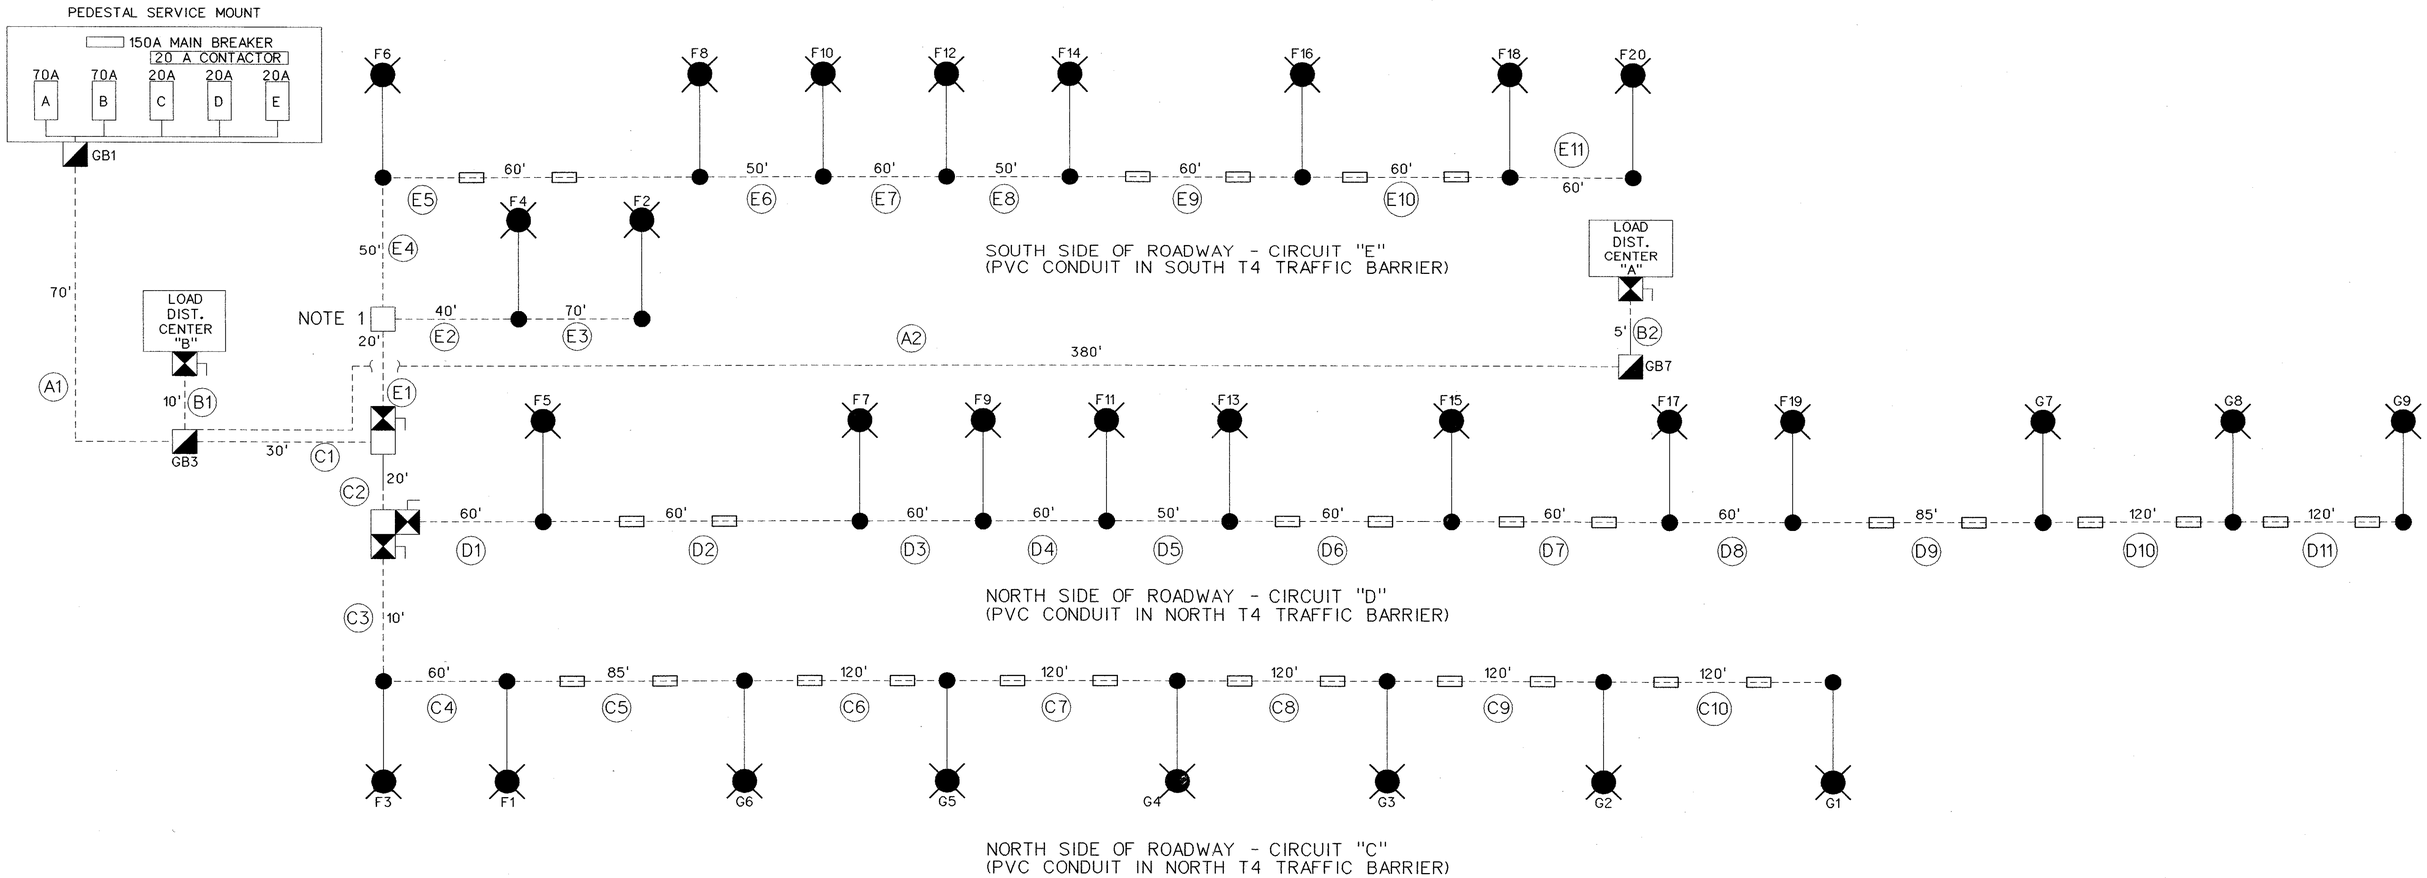

LEGEND:

- GROUND BOX
- JUNCTION BOX
- CONDUIT SLEEVE - THRU EXPANSION JOINT RMC, SIZE TO MATCH CONDUIT RUN.
- TYPE F: NORTH AND SOUTH TRAFFIC LIGHTS (20')
  TYPE G: NORTH TRAFFIC LIGHTS (35')
- CONDUIT - SEE CONDUIT SUMMARY FOR SIZE/TYPE
- FUSED DISCONNECT SWITCH

NOTES:

1) LOCATE PER PLAN ABOVE BENT #8

STATE OF TEXAS
EDWARD F. BURKE
25837
REGISTERED
PROFESSIONAL ENGINEER

343

NO.	DATE	REVISION	APPROV.

URS GREYSTONE CENTRE
5010 LBJ FREEWAY, SUITE 1500
DALLAS, TX 75234

ARAPAHO ROAD - PHASE III

SURVEYOR BOULEVARD TO ADDISON ROAD

WIRING DIAGRAM (480V)
TYPE "G" & "F" ROADWAY LIGHTS

TOWN OF ADDISON, TEXAS

Design EFB	Drawn DT	DATE	SCALE	PROJECT NO.	SHEET NO.
Check	Check	05-07-04		25768	BL-22

7/1/2004
3:32:26 PM

\\urs\dal1\data\projects\arapaho road bridge\cadd\from austin\05-06-04\ar3x480vxcircuit.dgn