B27-12

REVISION TO: 1/25/2011 PROFILE
PH. III
BRIDGE SK-204-PROFILE

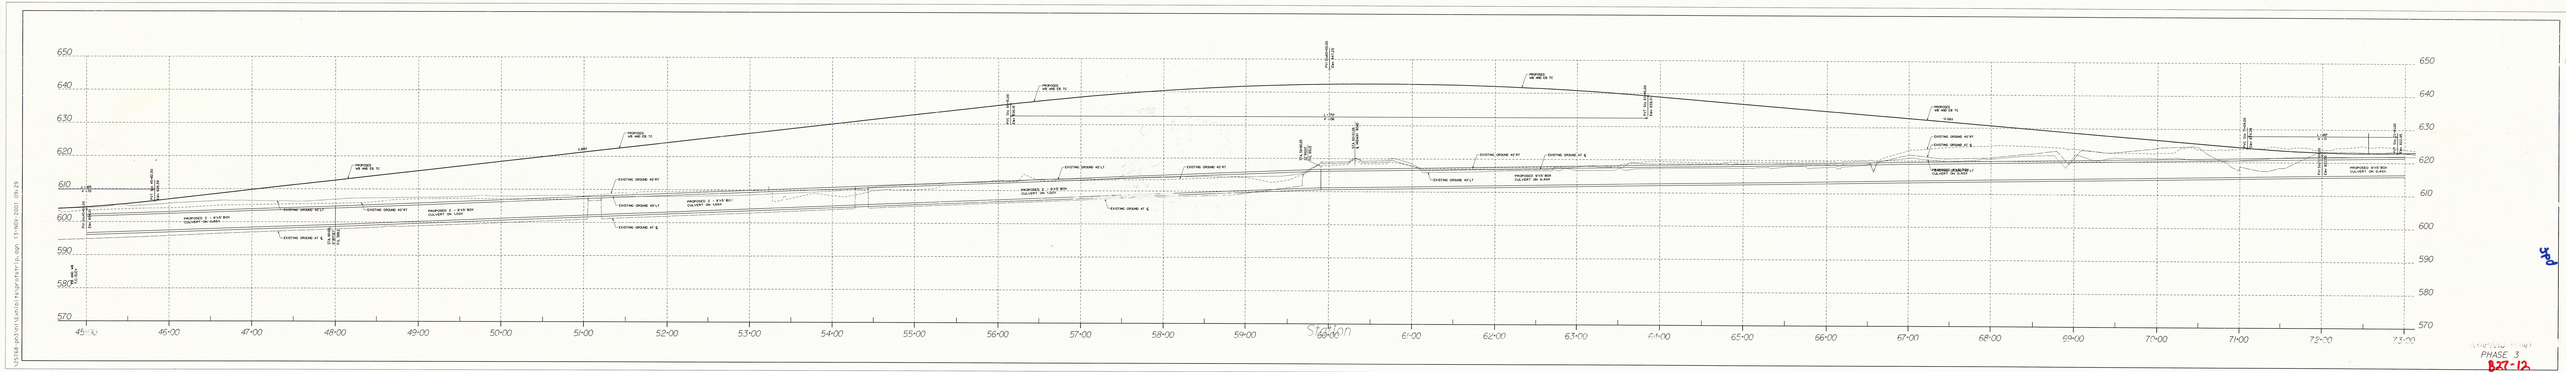

PHASE 3
B27-12