NO.	DATE	REVISION	APPROV.
1	06/28/04	REVISED PER G & A	A.K.C.
2			
3			

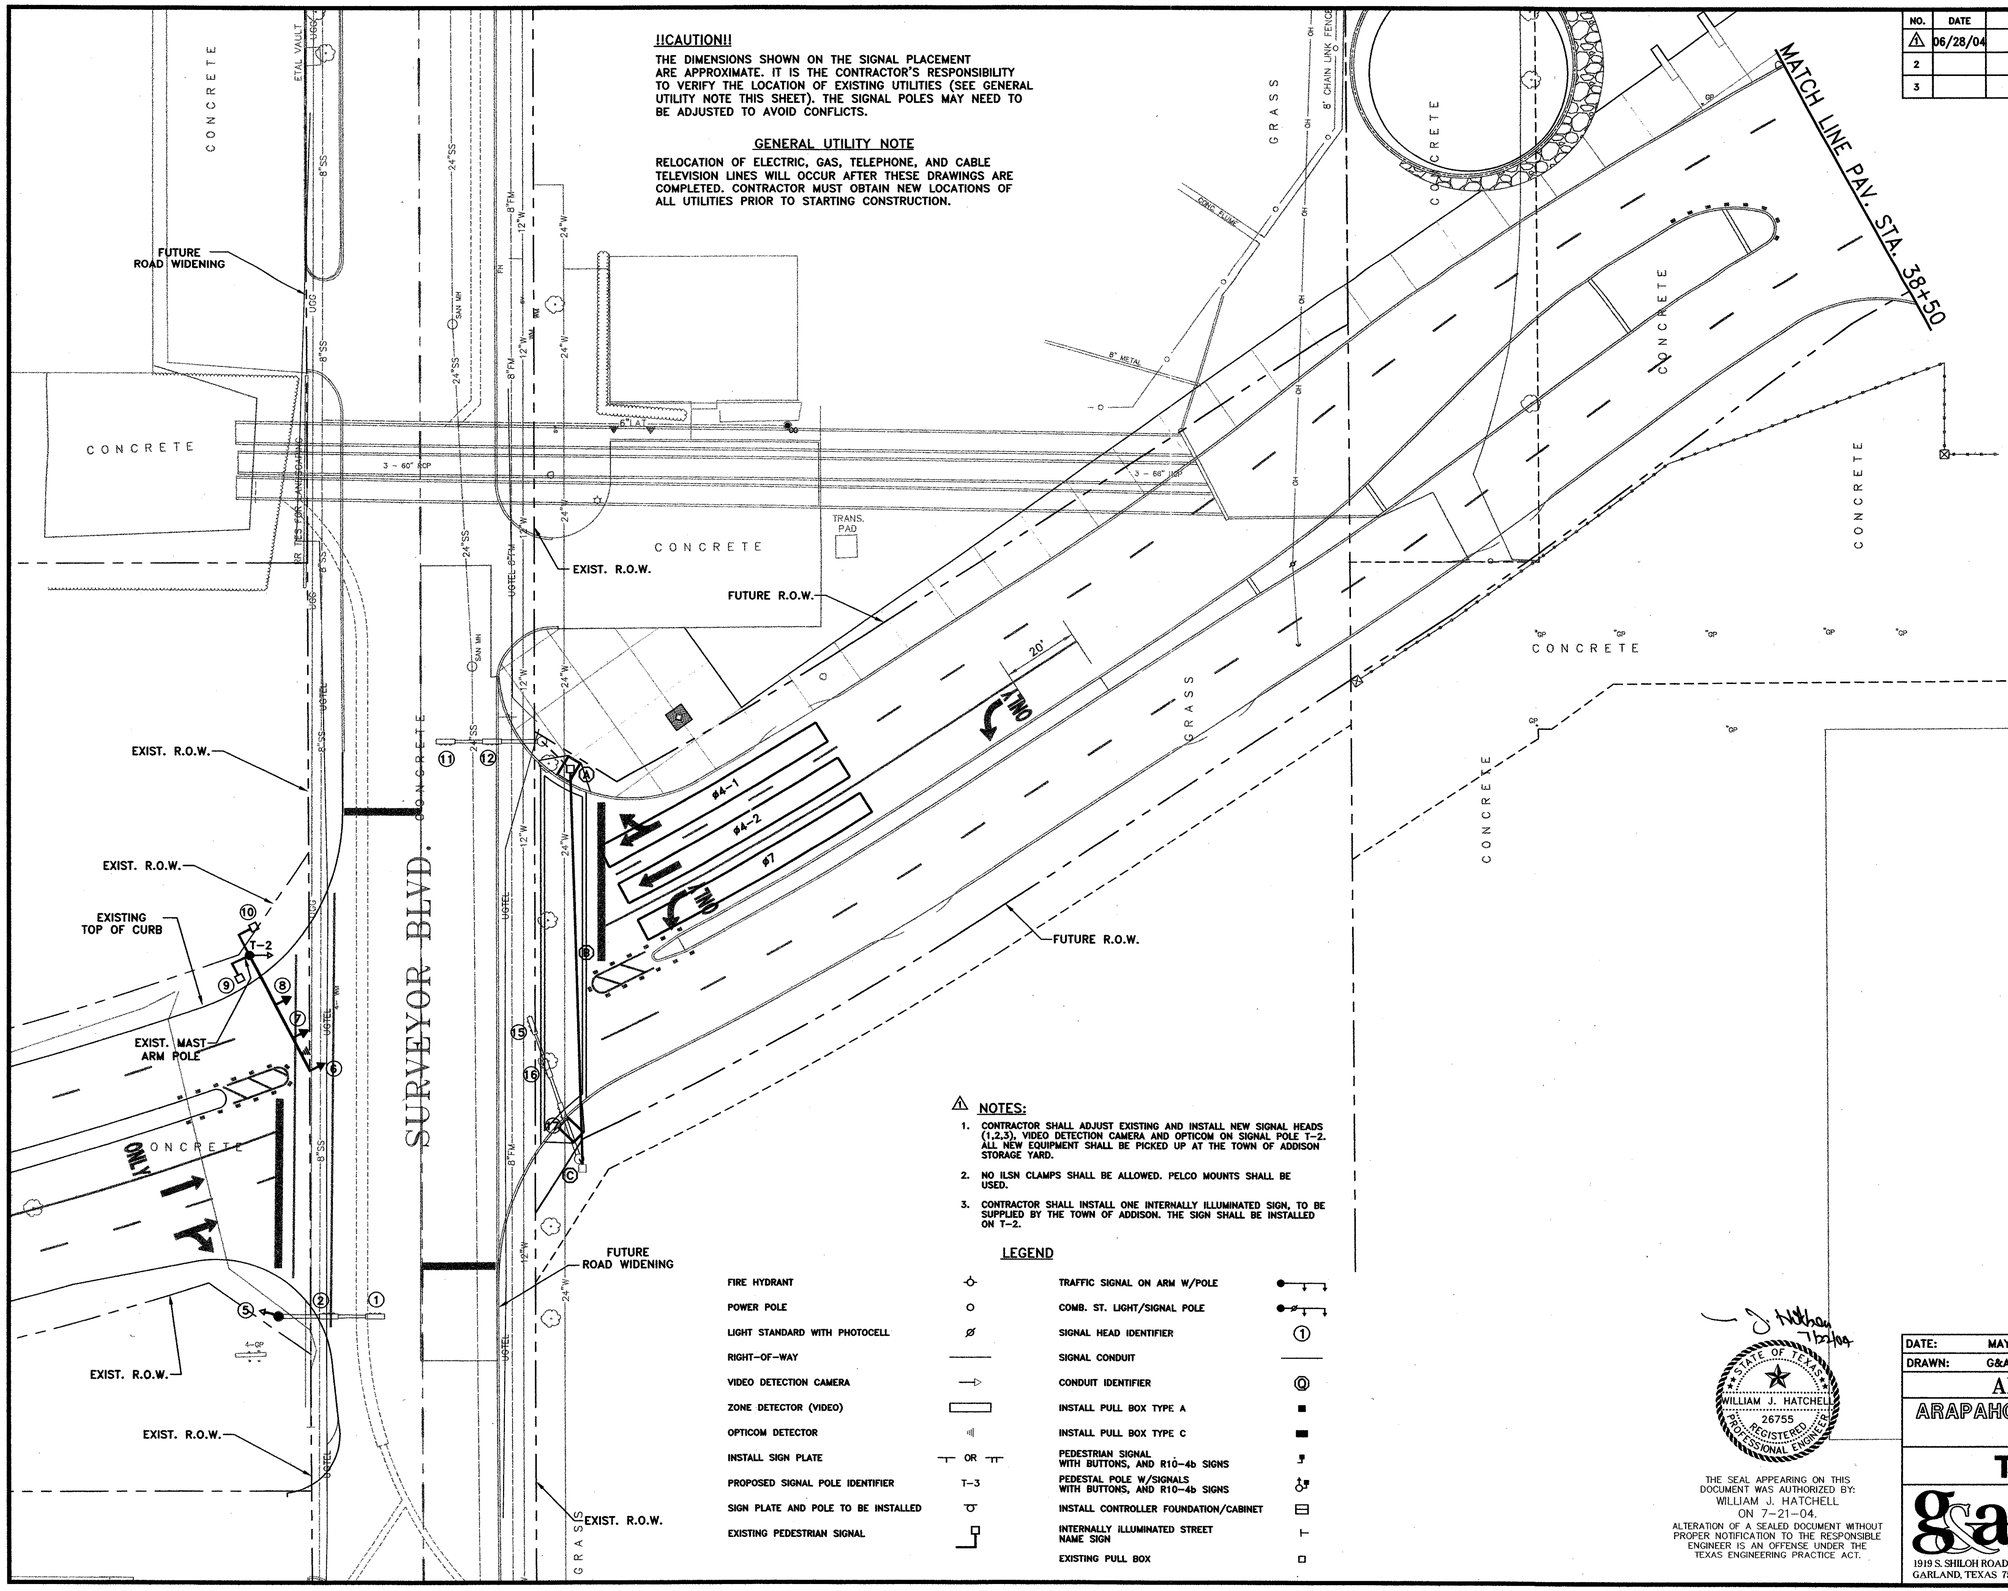

20 0 20 40
scale 1"=20' feet

GENERAL TRAFFIC NOTE:

1. ALL WORK SHALL BE PERFORMED IN ACCORDANCE WITH TOWN OF ADDISON AND TXDOT STANDARDS AND SPECIFICATIONS. IN THE EVENT OF A CONFLICT, TOWN OF ADDISON STANDARDS SHALL GOVERN.
2. ALL TRAFFIC SIGNAL WORK SHALL BE BID UNDER THE LUMP SUM BID ITEMS.

STATE OF TEXAS
WILLIAM J. HATCHELL
26755
REGISTERED PROFESSIONAL ENGINEER

THE SEAL APPEARING ON THIS DOCUMENT WAS AUTHORIZED BY: WILLIAM J. HATCHELL ON 7-21-04.
ALTERATION OF A SEALED DOCUMENT WITHOUT PROPER NOTIFICATION TO THE RESPONSIBLE ENGINEER IS AN OFFENSE UNDER THE TEXAS ENGINEERING PRACTICE ACT.

163

DATE:	MAY 2004	SCALE:	1"=20'	JOB NO.:	02-320
DRAWN:	G&A	DESIGN: WJH	REVIEWED:	DWG:	320SIGNAL01.DWG

ARAPAHO ROAD PHASE III

ARAPAHO ROAD AT SURVEYOR BOULEVARD TRAFFIC SIGNAL PLAN

TOWN OF ADDISON

Grantham & Associates, Inc.
1919 S. SHILOH ROAD, SUITE 310, L.B. 8
GARLAND, TEXAS 75042
(972) 864-2333 (TEL)
(972) 864-2334 (FAX)

SHT. TS-1