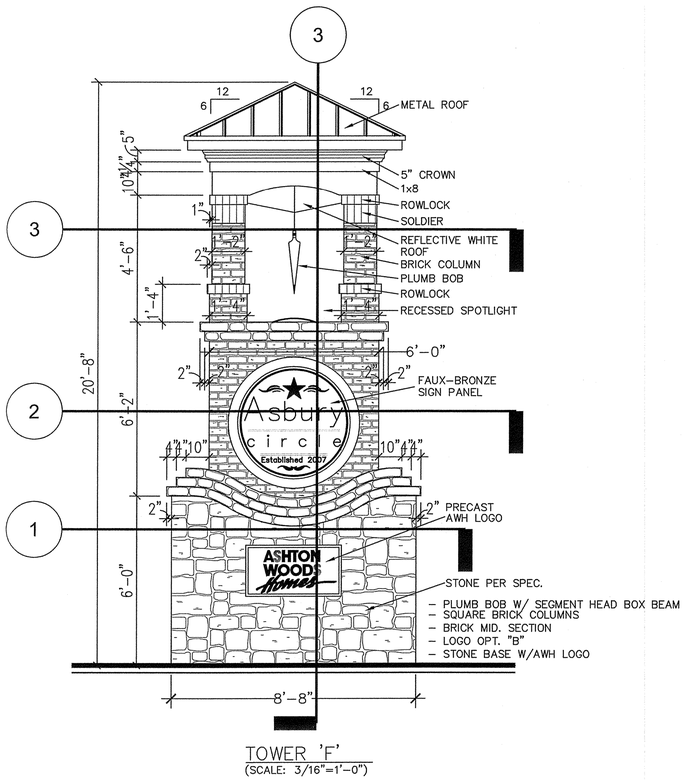

TOWER 'F'
(SCALE: 3/16"=1'-0")

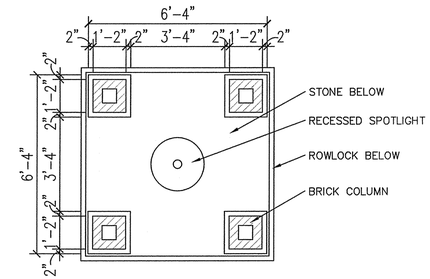

3 TOWER 'F'
(SCALE: 3/16"=1'-0")

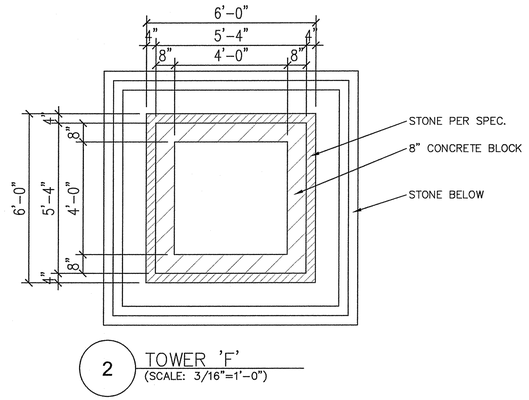

2 TOWER 'F'
(SCALE: 3/16"=1'-0")

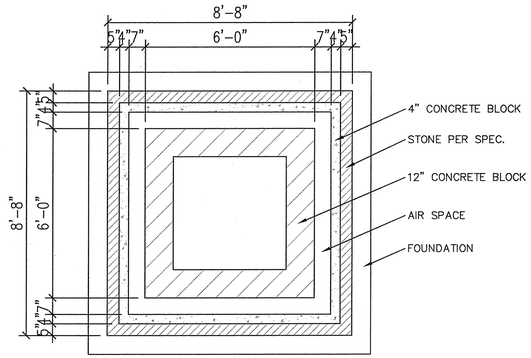

1 TOWER 'F'
(SCALE: 3/16"=1'-0")

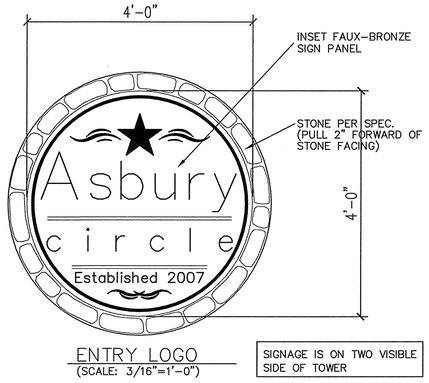

ENTRY LOGO
(SCALE: 3/16"=1'-0")

SIGNAGE IS ON TWO VISIBLE SIDE OF TOWER

AWH LOGO
(SCALE: 3/16"=1'-0")

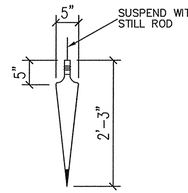

PLUMB BOB
(SCALE: 3/16"=1'-0")

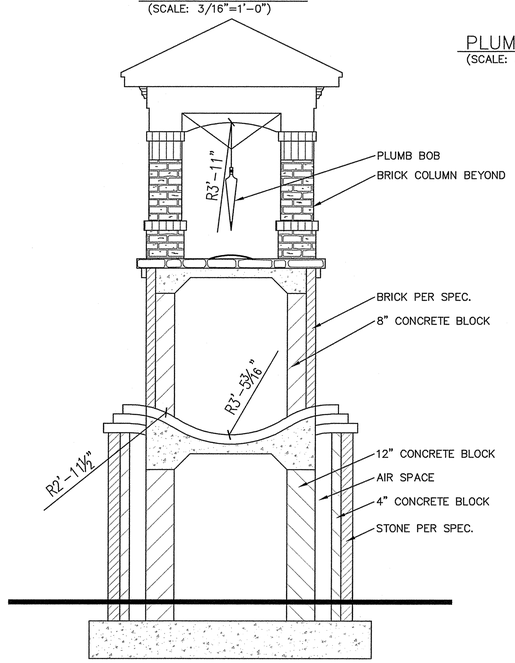

4 TOWER 'F'
(SCALE: 3/16"=1'-0")

PROPOSED ASBURY TOWER TOWER

ISSUE DATE
05-08-07

REVISIONS

JOB NO.: ENTRY
FILE:
DRAWN BY: JSabic

These drawings are the property of Ashton Woods Homes and are not to be utilized for construction, or copied in part or in whole, without permission from the builder.

ASHTON WOODS Homes

ASHBURY CIRCLE
ENTRY DESIGN
ASHTON WOODS HOMES

SHEET

L2.4

PLAN NUMBER
ENTRY